



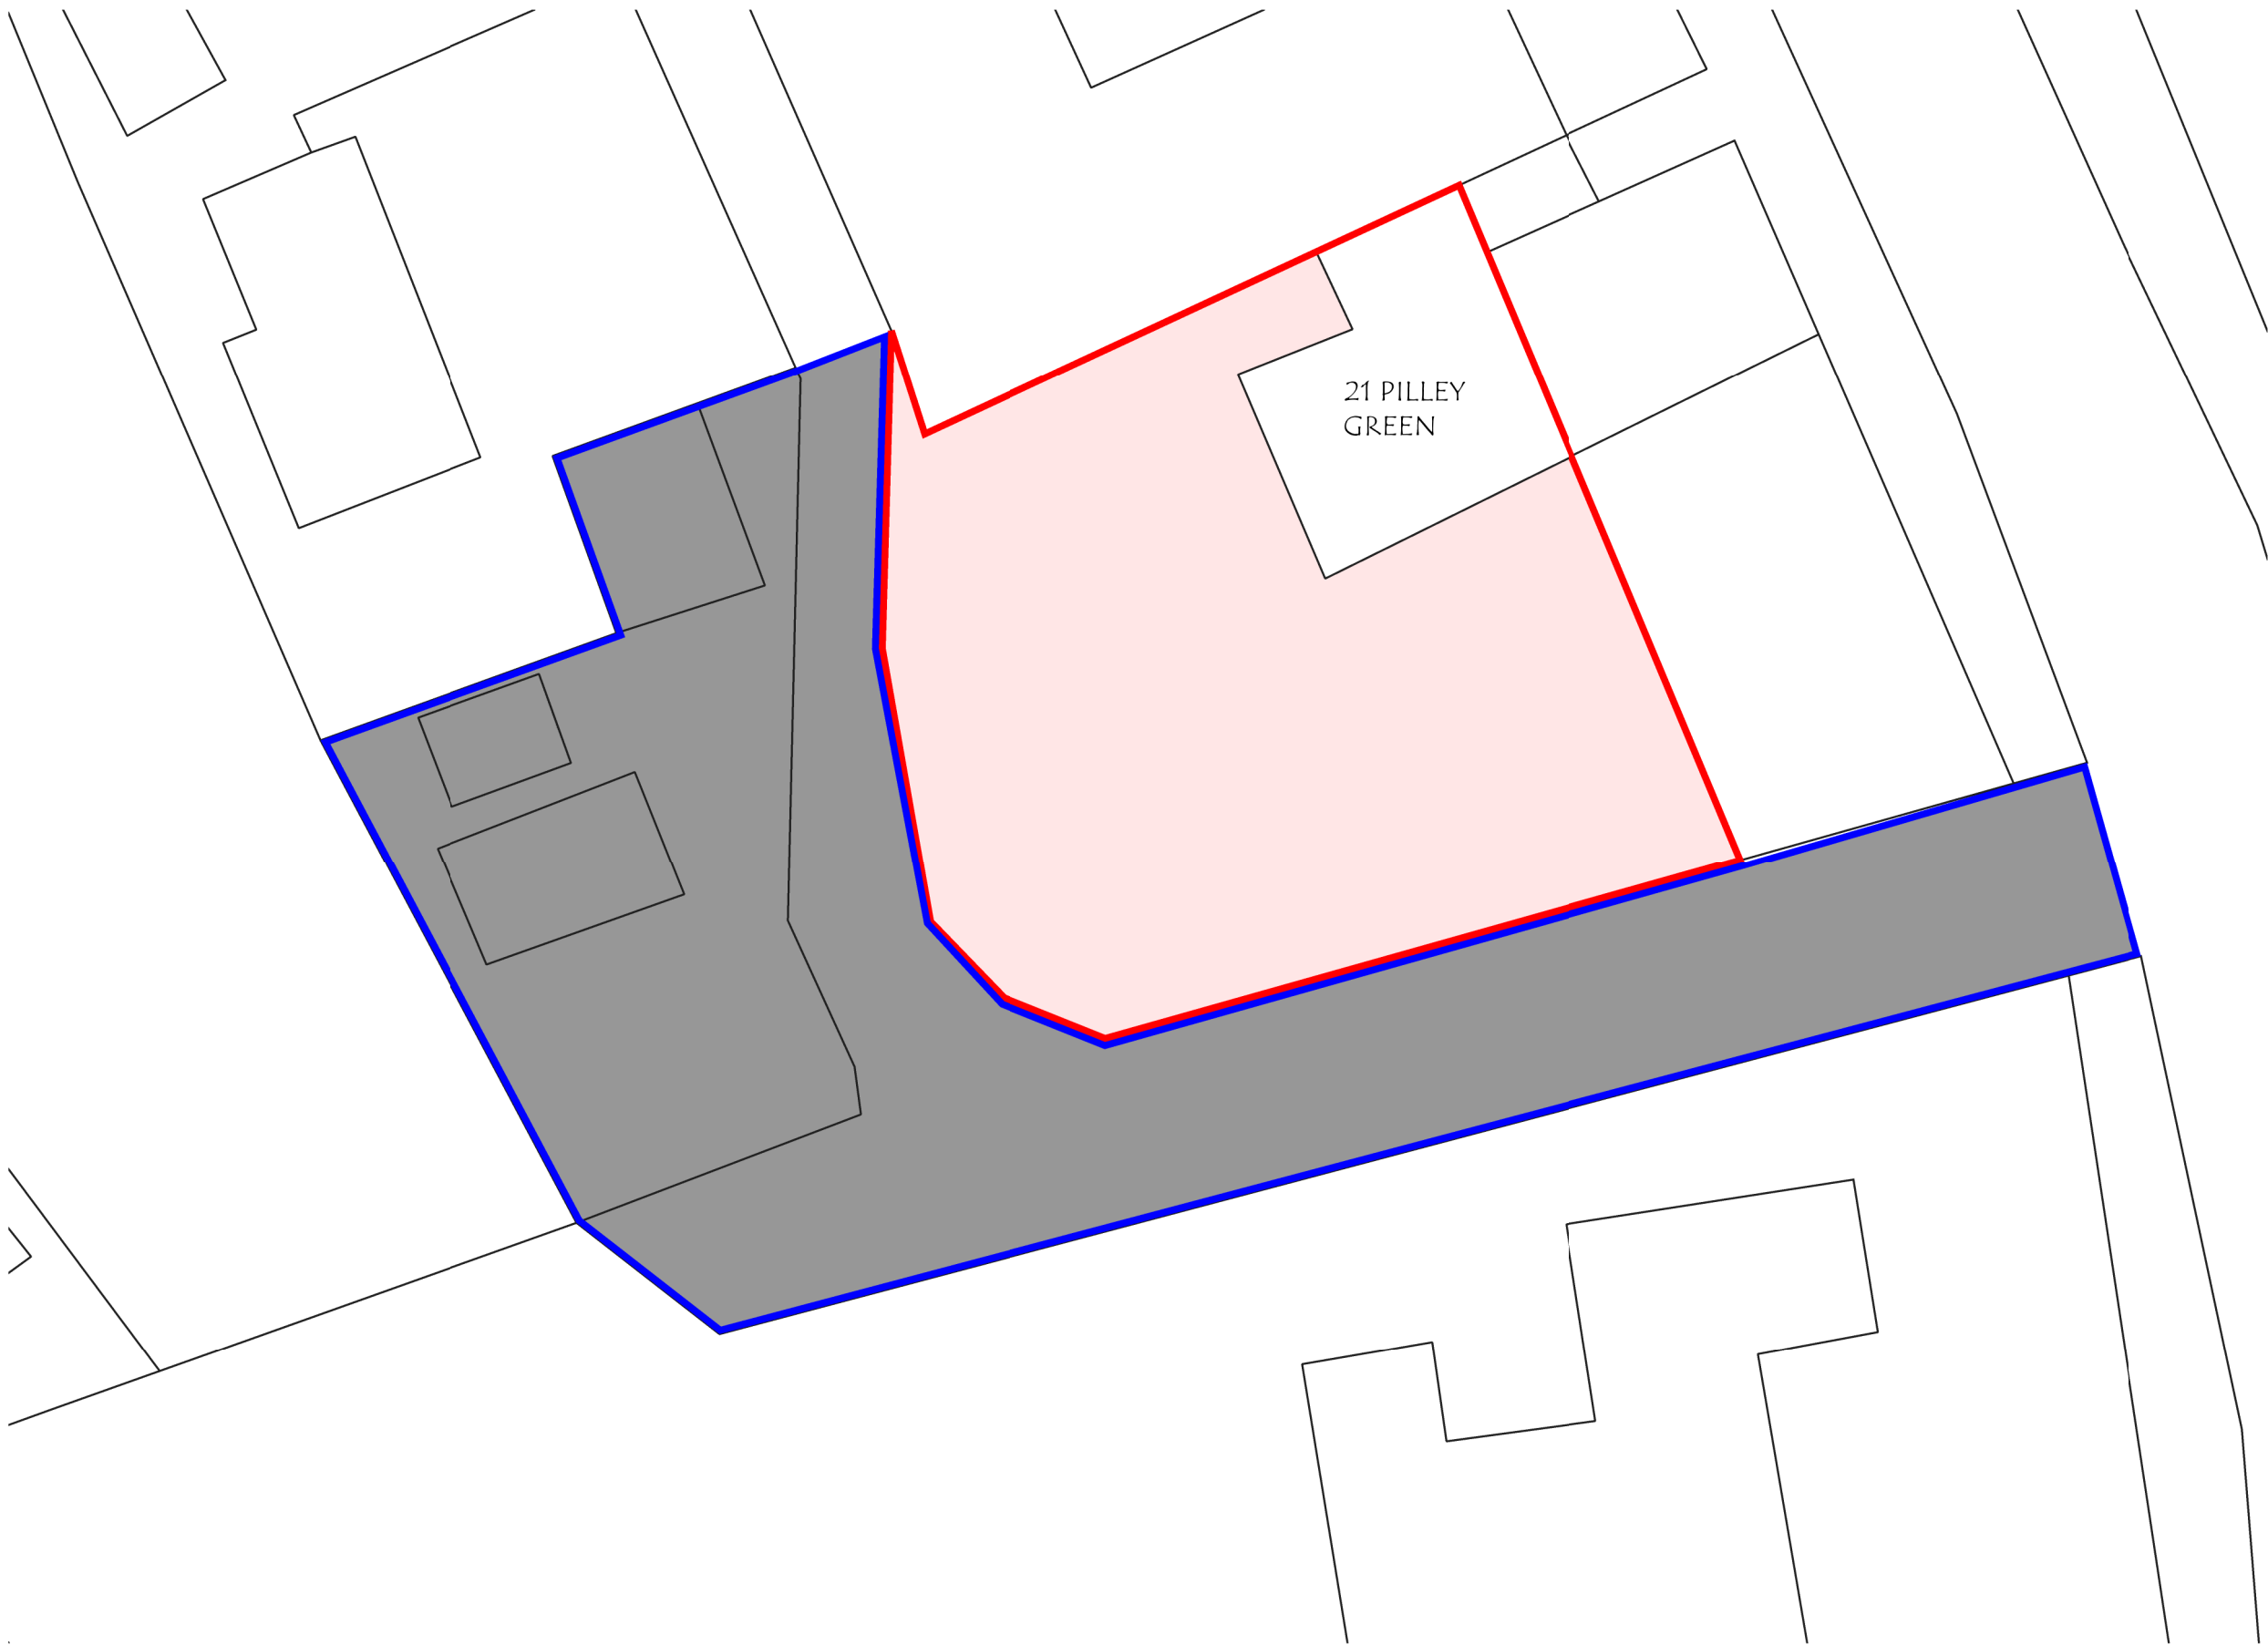

Immediate Boundary

Other land within Ownership

N

 

EXISTING SITE PLAN

REV	DESCRIPTION	DATE	DRAWN
JDS DESIGNS LTD TEL - 01223 745 324 EMAIL - JDS.DESIGNS@GMAIL.COM PROJECT TITLE THE ERECTION OF A DETACHED BUNGALOW AT 21 PILLEY GREEN TANKERSLEY BARNESLEY DRAWING TITLE EXISTING SITE PLAN PROJECT NO. 2019.580.000 SCALE 1:250 DWS NO. PL/00 REV. -			