




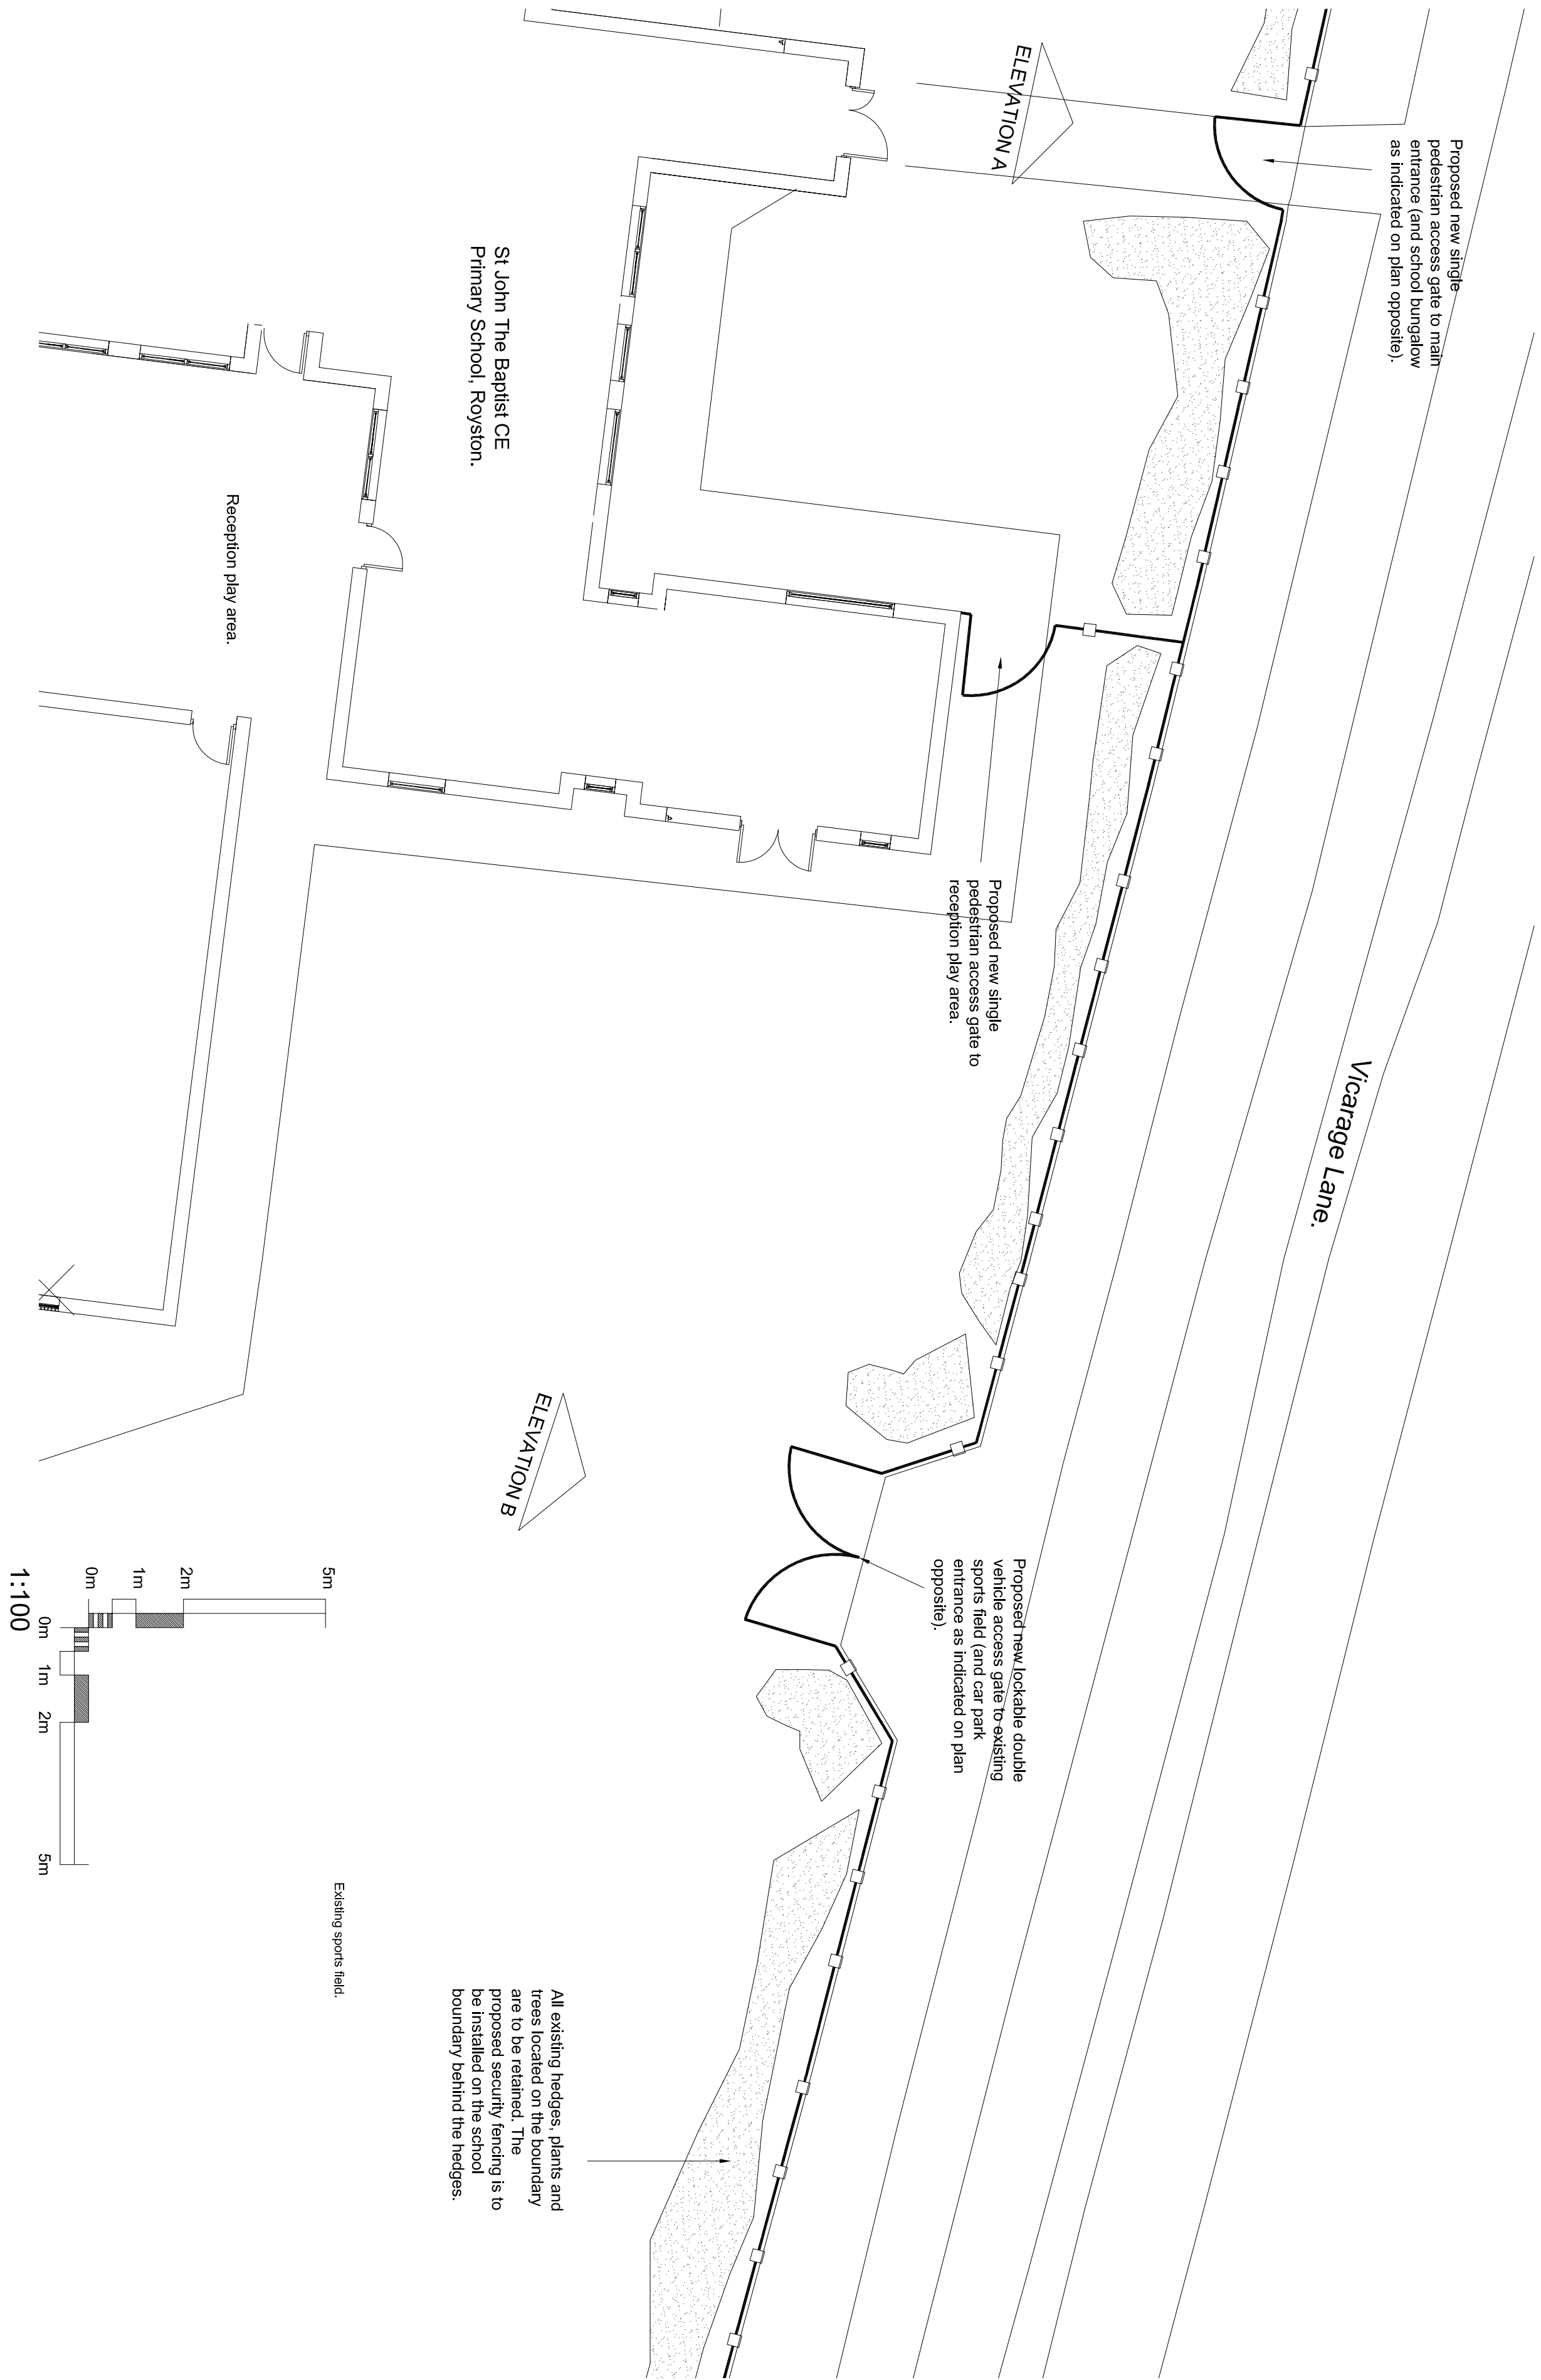


Plan As Proposed
Scale 1 : 100

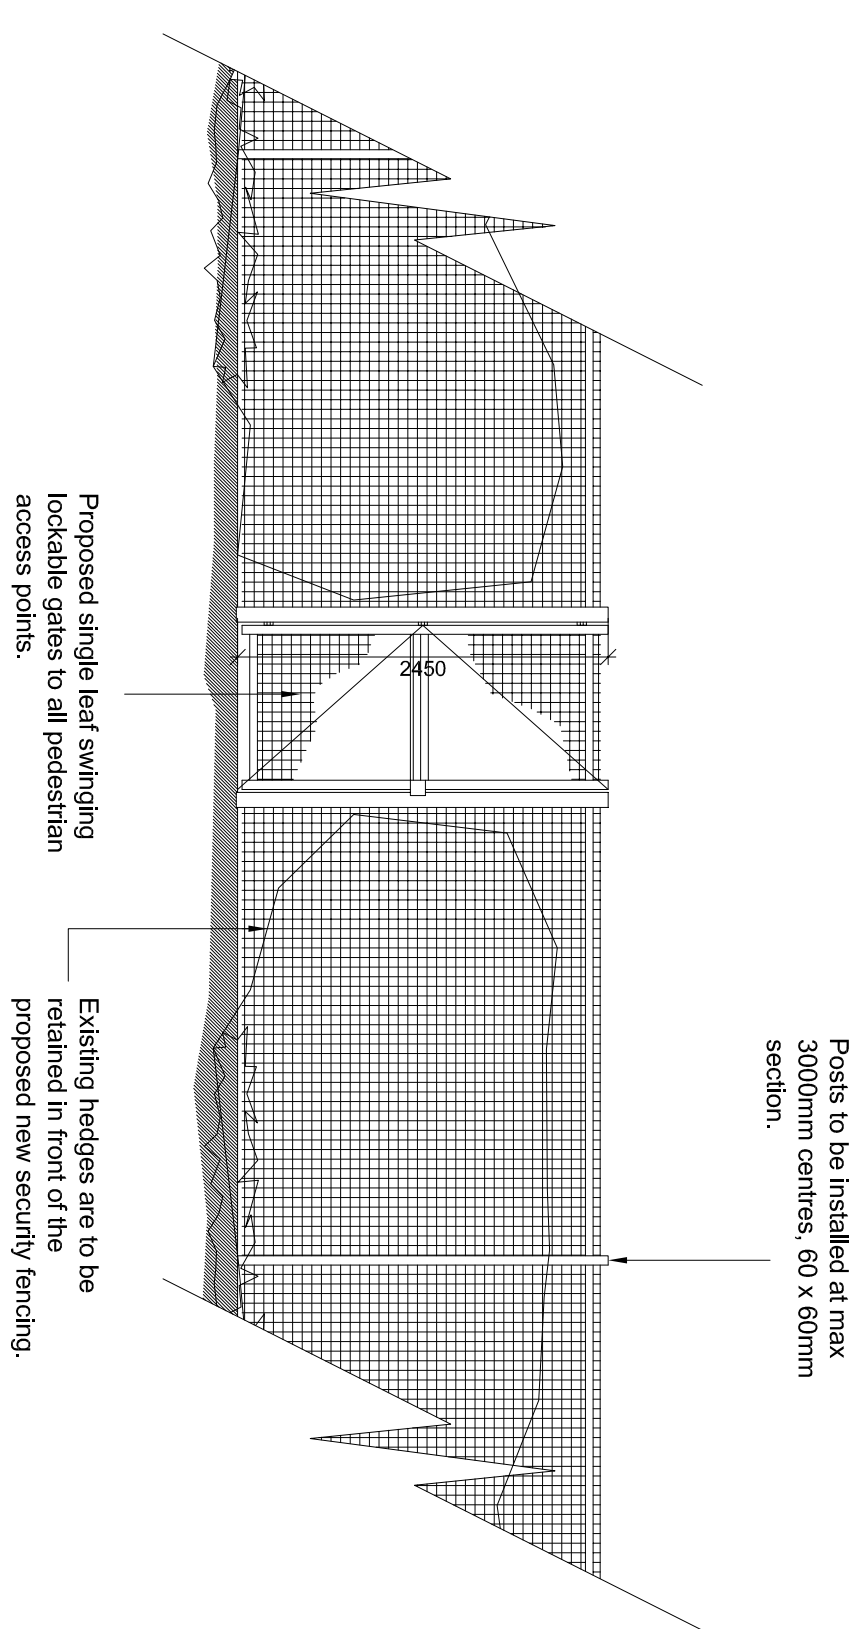

Elevation A As Proposed
Scale 1 : 50

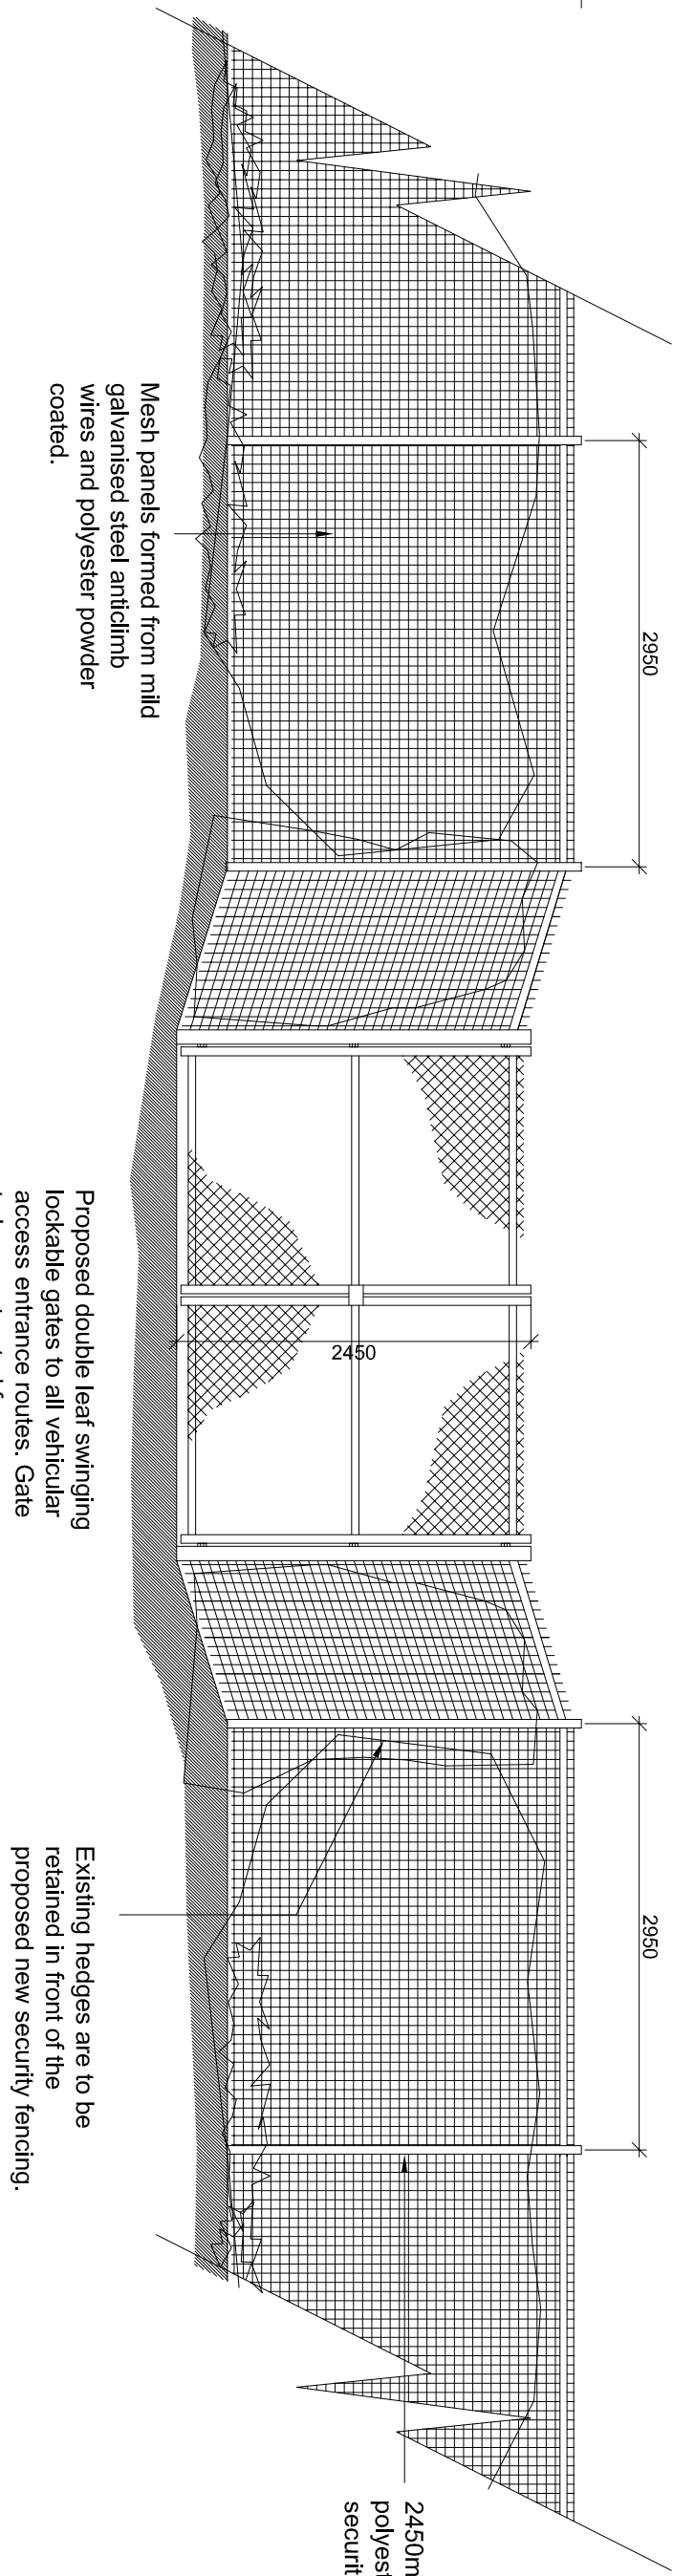

Elevation B As Proposed
Scale 1 : 50

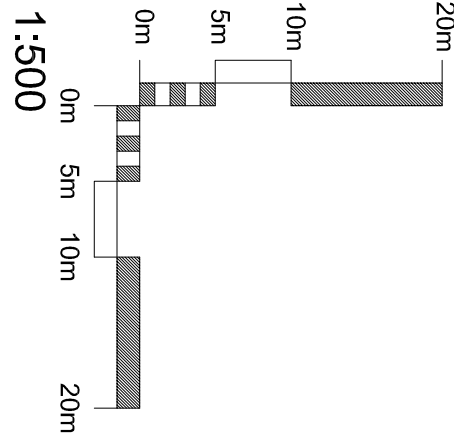

Site Plan As Proposed
Scale 1 : 500

			
Aedas Building Surveying Aedas Building Surveying Ltd Newick Union House High Street Huddersfield, HD 1 2LF United Kingdom		client The School Governors C/O St John The Baptists CE Primary School, Royston	
drawing Plan As Proposed		project Proposed Multi-Use games Area	
project number 2008_00003_012		pict size --	
drawing number 04		scale 1 : 100 @ A1	
		rev --	
		issue status Planning	
This drawing is to be used in conjunction with all related drawings. Do not scale from this drawing. All drawings are the property of Aedas. The copyright in this drawing is the property of Aedas. This drawing is copyright and remains the property of Aedas.			