





East Elevation - Huddersfield Road - 1:100

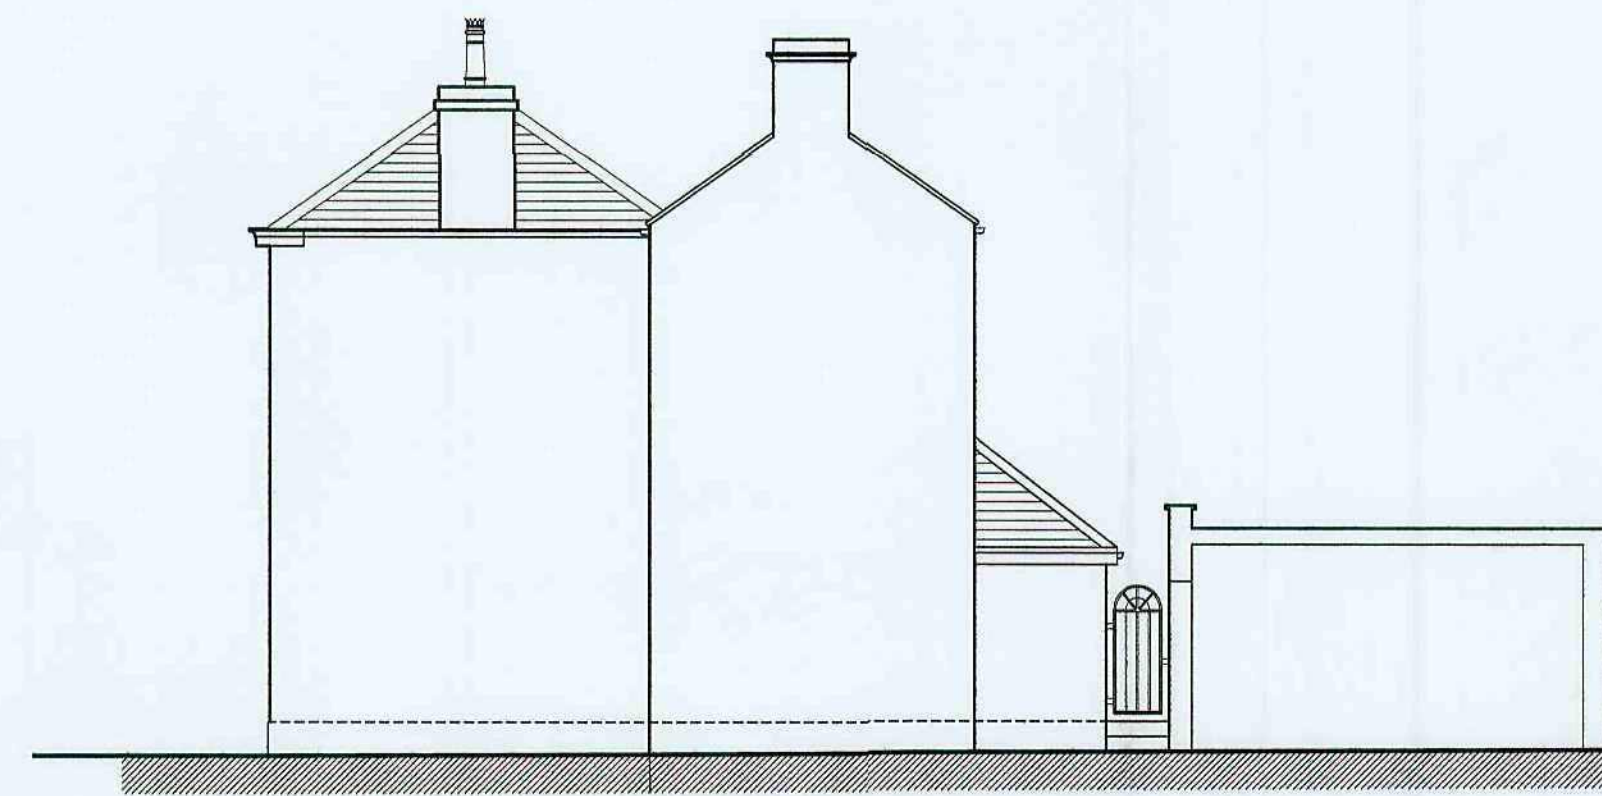


West Elevation




North Elevation

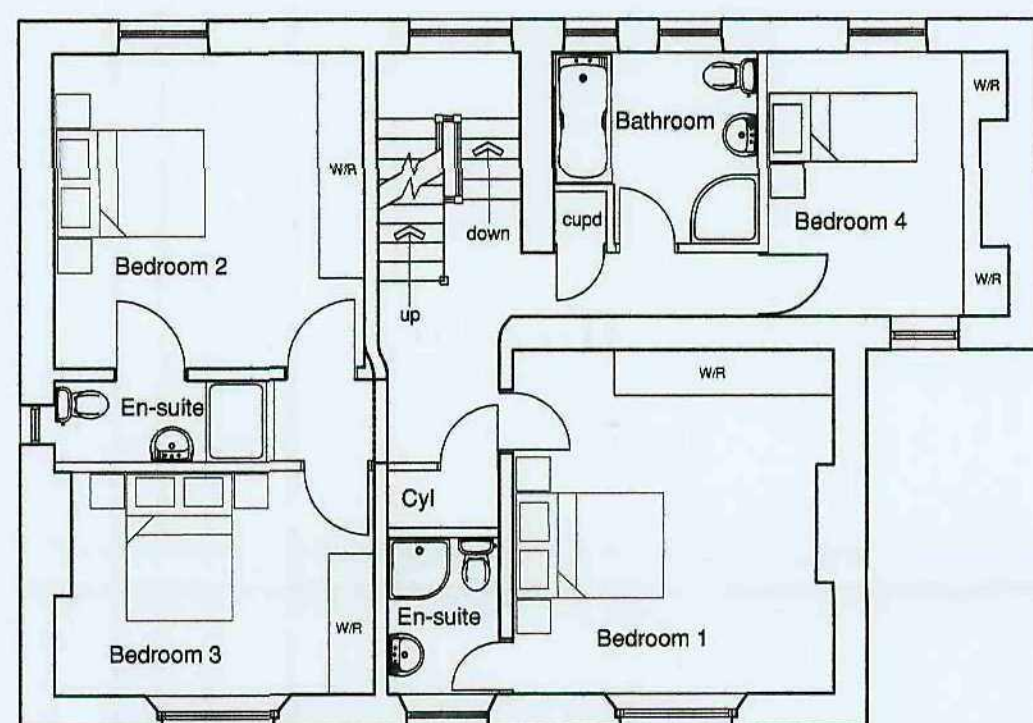


First Floor Plan - 1:100

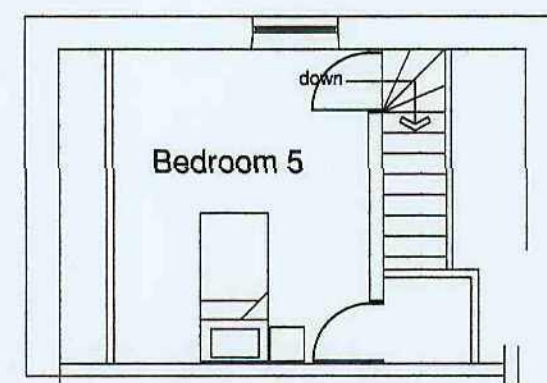


Second Floor Plan

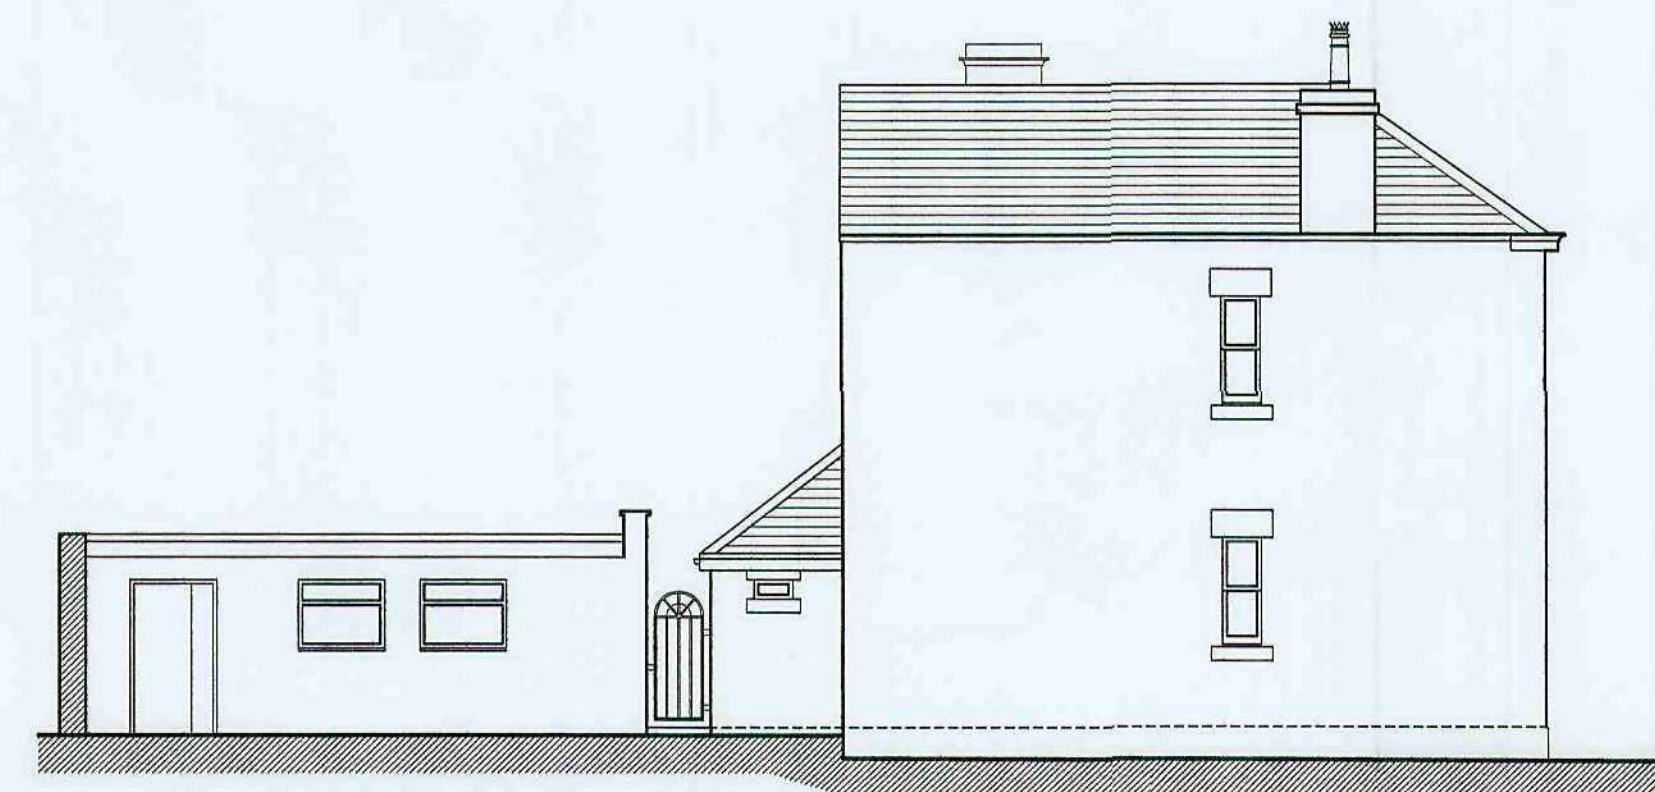


North Elevation

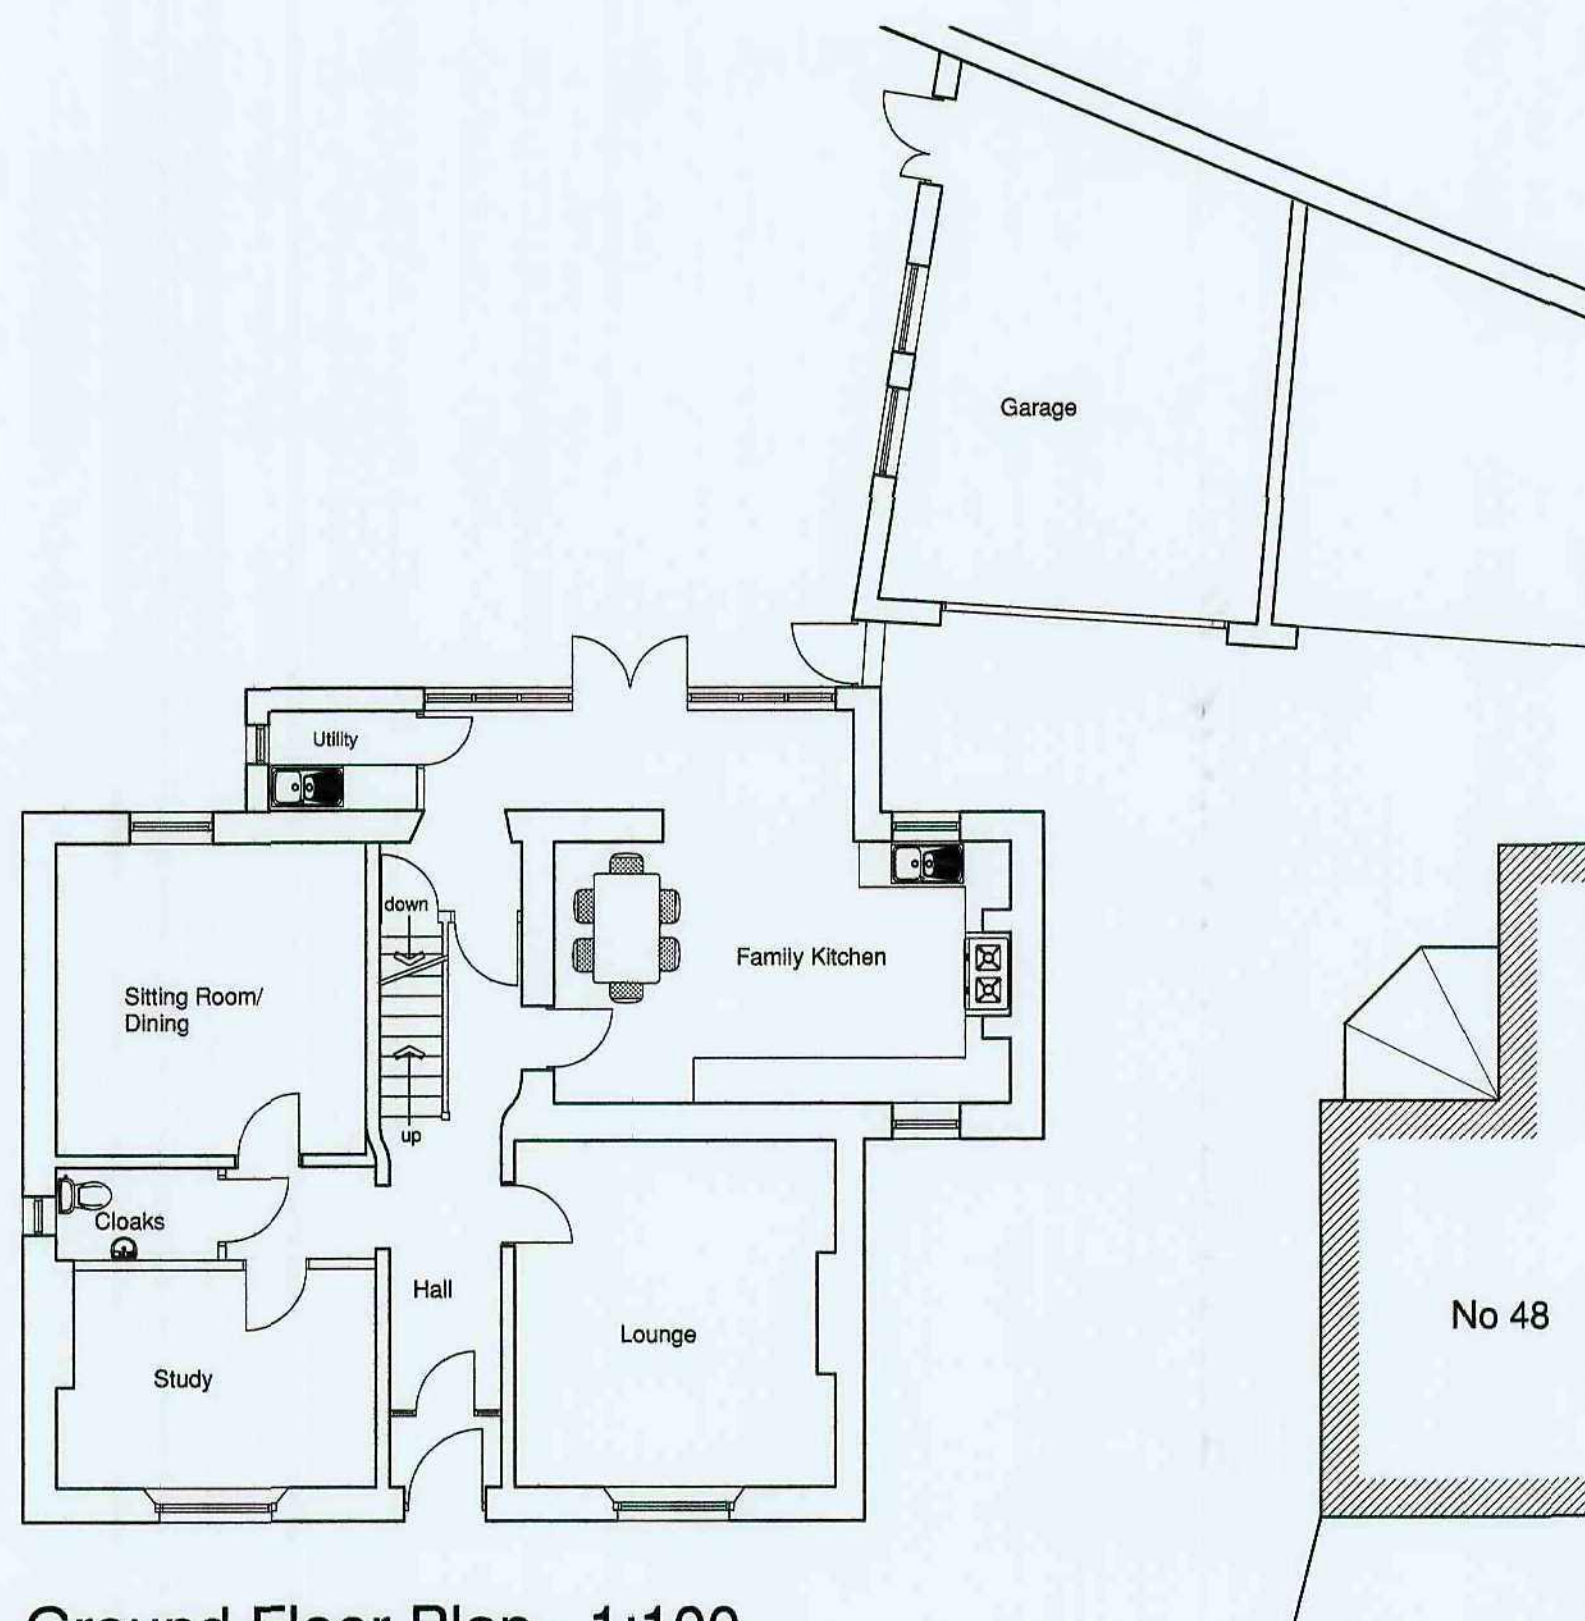

Ground Floor Plan - 1:100

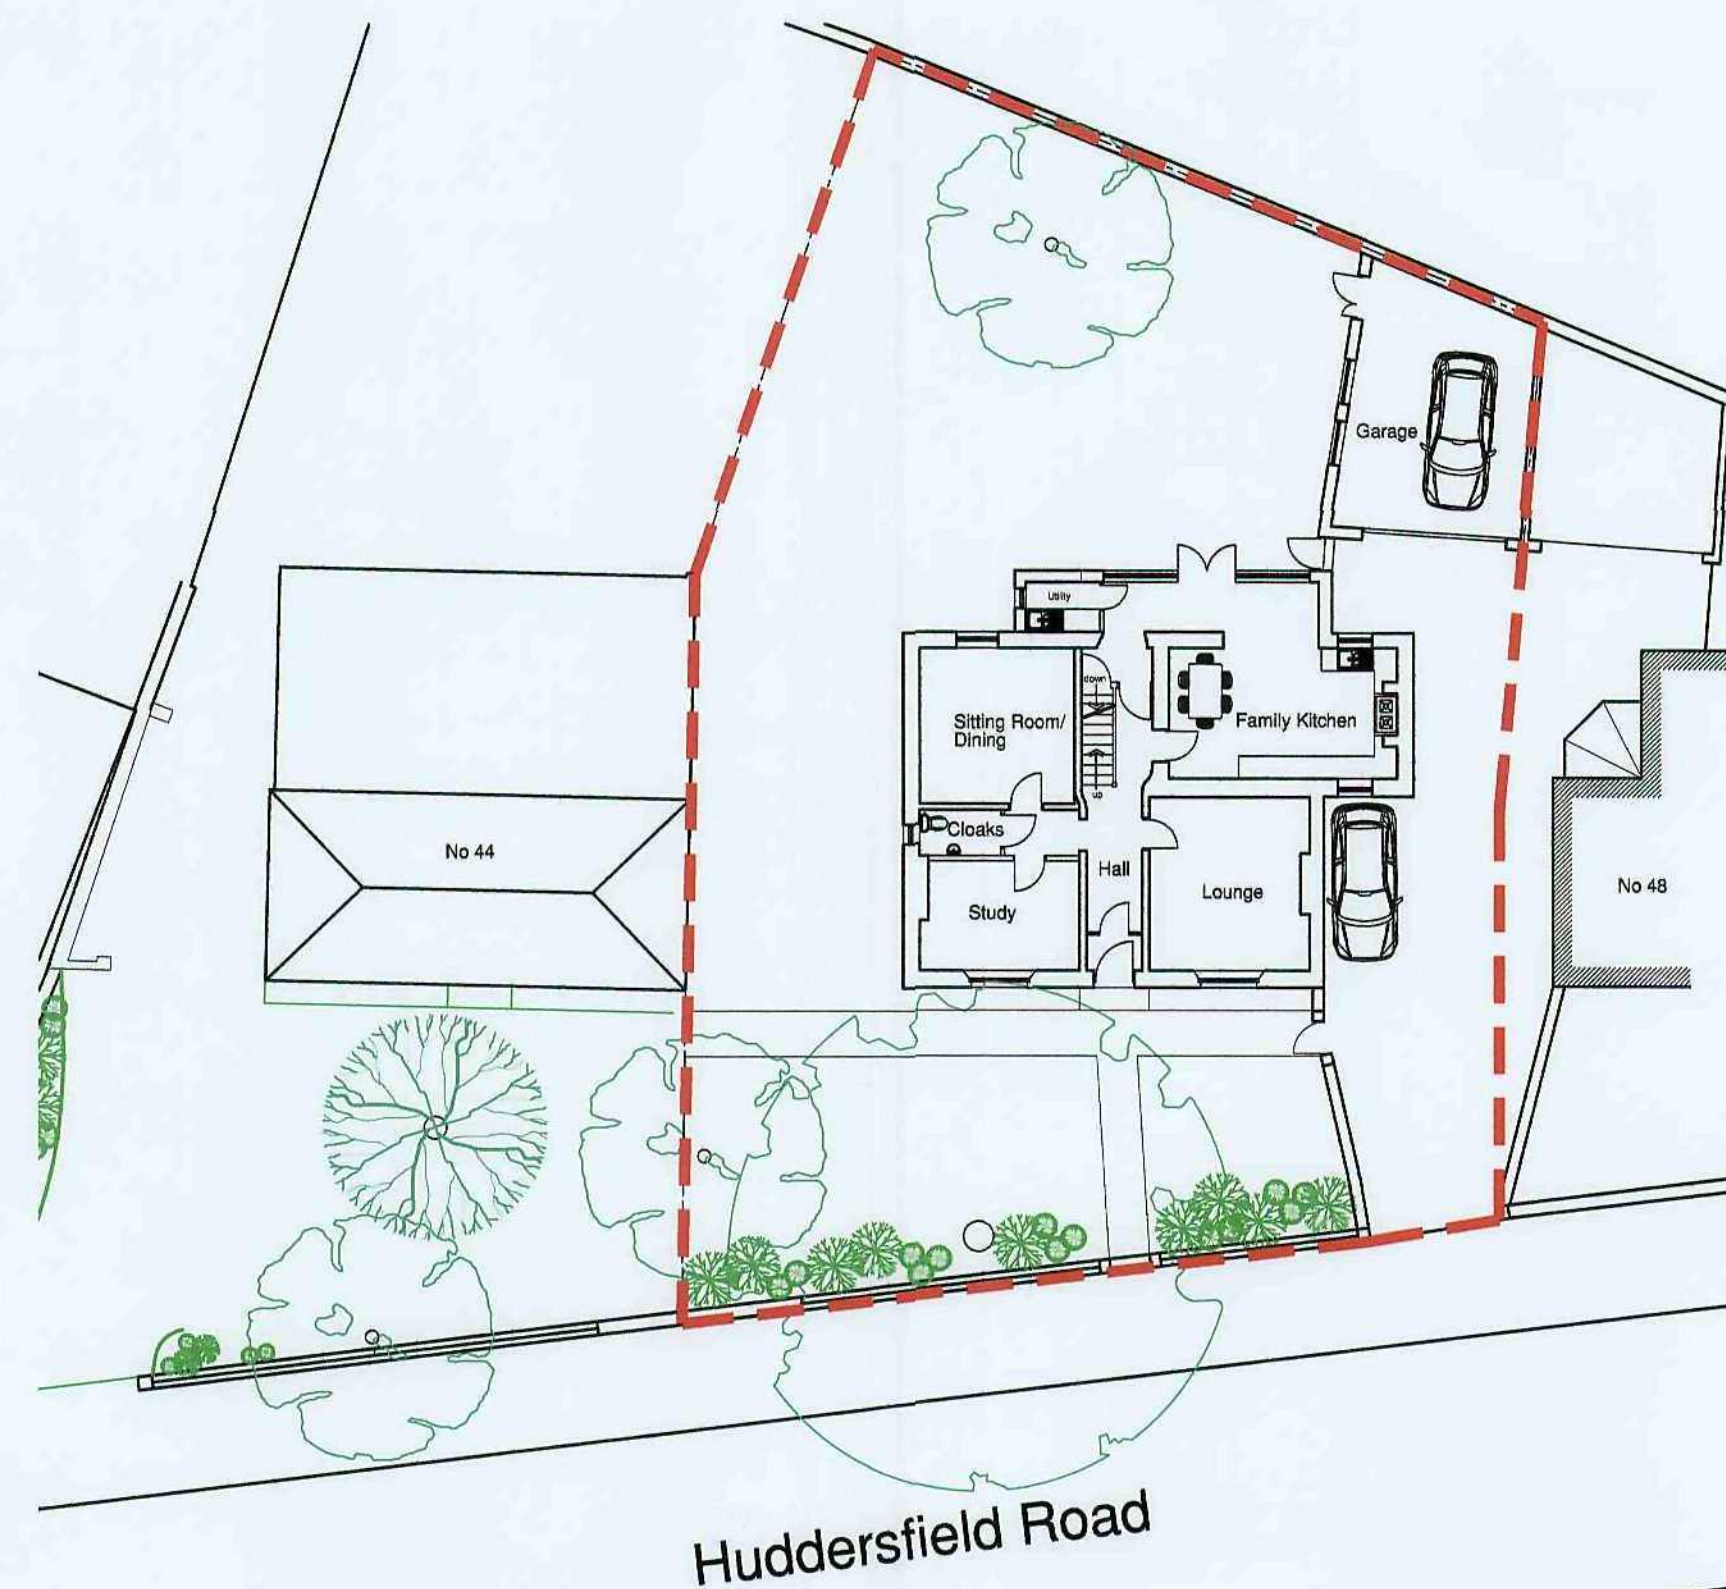

Site Plan - Scale 1:200

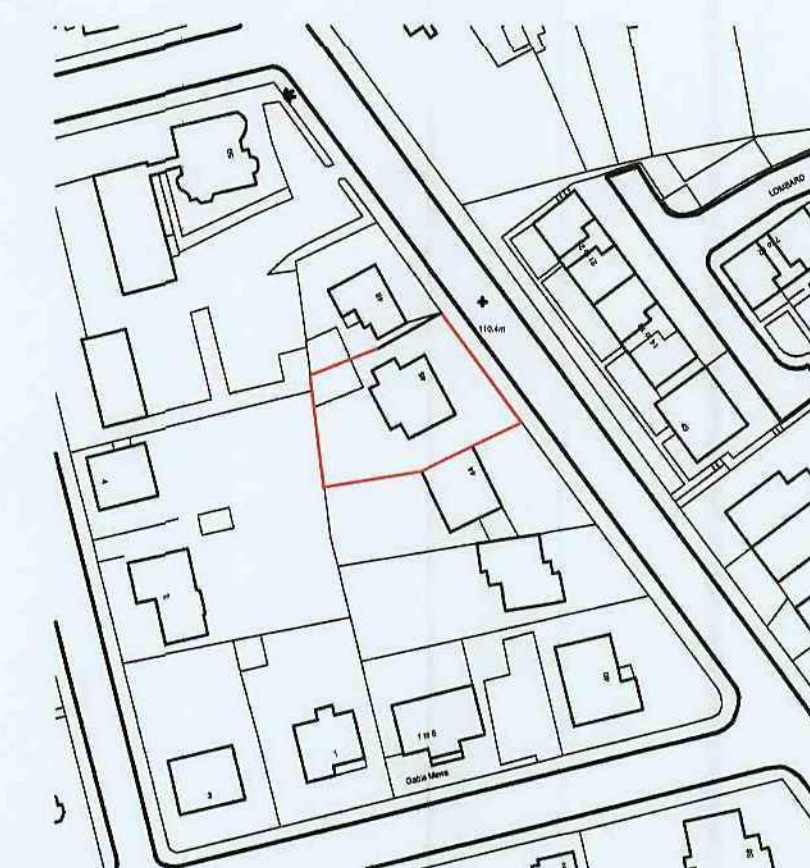

Location Plan - Scale 1:1250

copyright:
this drawing and the design depicted thereon are the copy right
of Firth Partnership
all drawings and dimensions to be checked and any
discrepancies to be reported to the Architect prior to the
commencement of works or production of shop drawings.
no dimensions to be scaled from drawing unless approved by
Architect
all work to be carried out in accordance with the Building
Regulations and the requirements of the Local Authority

REVISIONS				
REF.	DESCRIPTION	BY	CHK	DATE



FIRTH PARTNERSHIP

ARCHITECTS - QUANTITY SURVEYORS - PROJECT
MANAGEMENT CONSULTANTS

15 REGENT STREET
BARNSELY, SOUTH YORKSHIRE
S70 2EG

tel: 01226 206021

fax: 01226 240220

web: www.firthpartnership.co.uk


e-mail: administrator@firth.co.uk

CLIENT
KEPTCASTLE LTD

PROJECT
46 HUDDERSFIELD ROAD
BARNSELY

DRG. TITLE
PROPOSED DETACHED HOUSE


SCALES	DATE	DRAWN	CHKD
VARIOUS	13.10.10	RAL	
DRG. No.		REV	
2368/05			

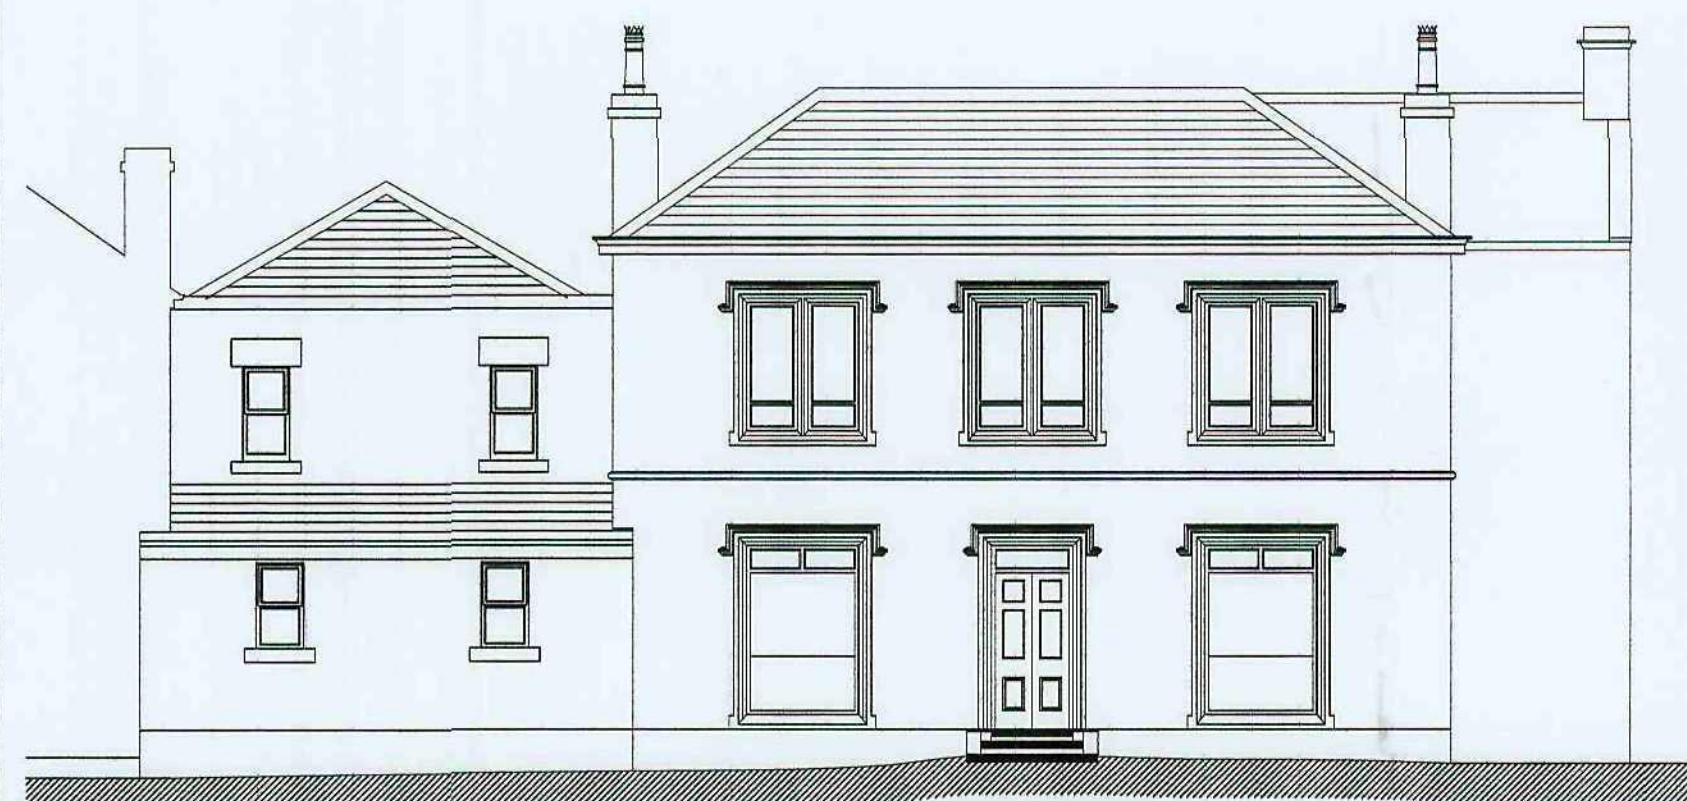


East Elevation - Huddersfield Road




West Elevation

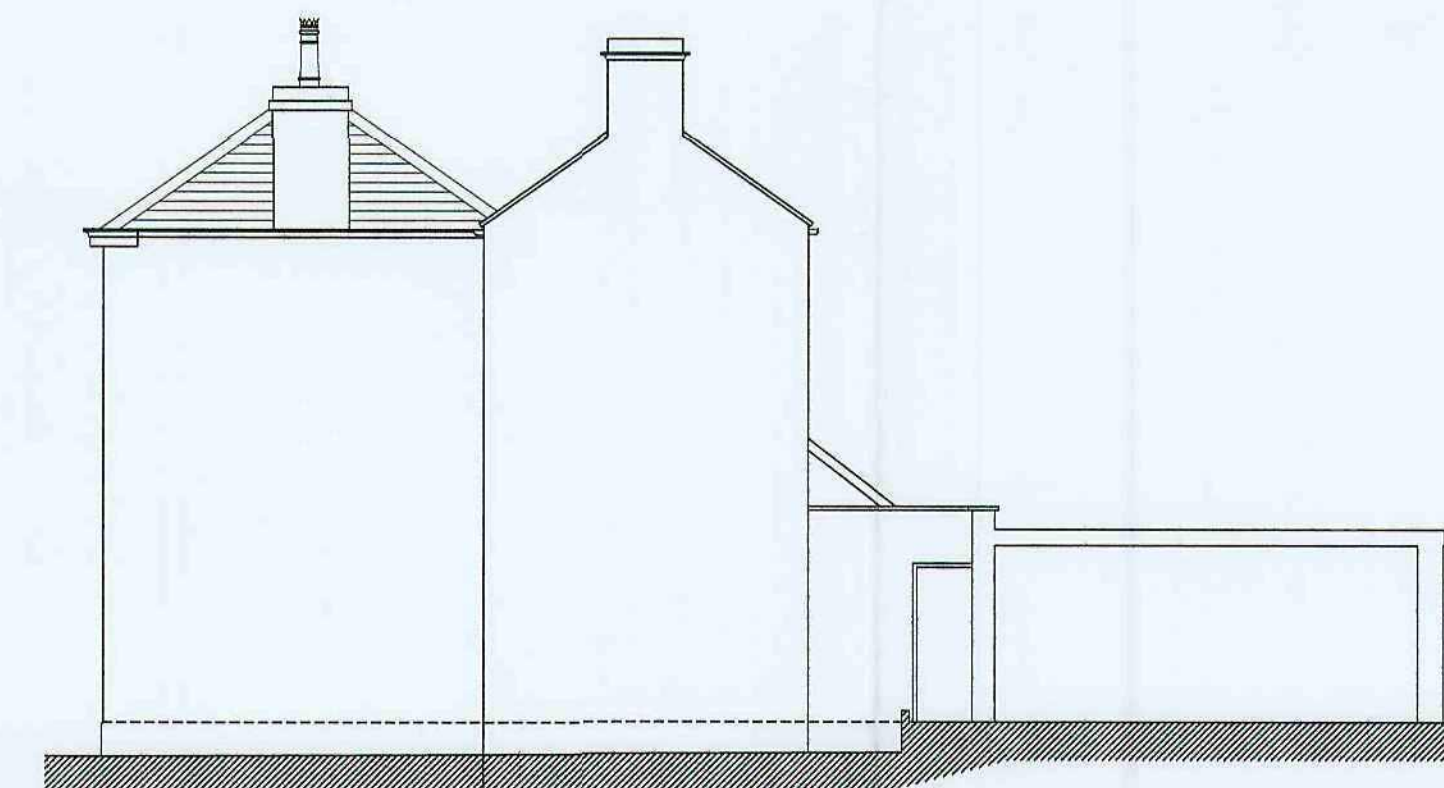


North Elevation

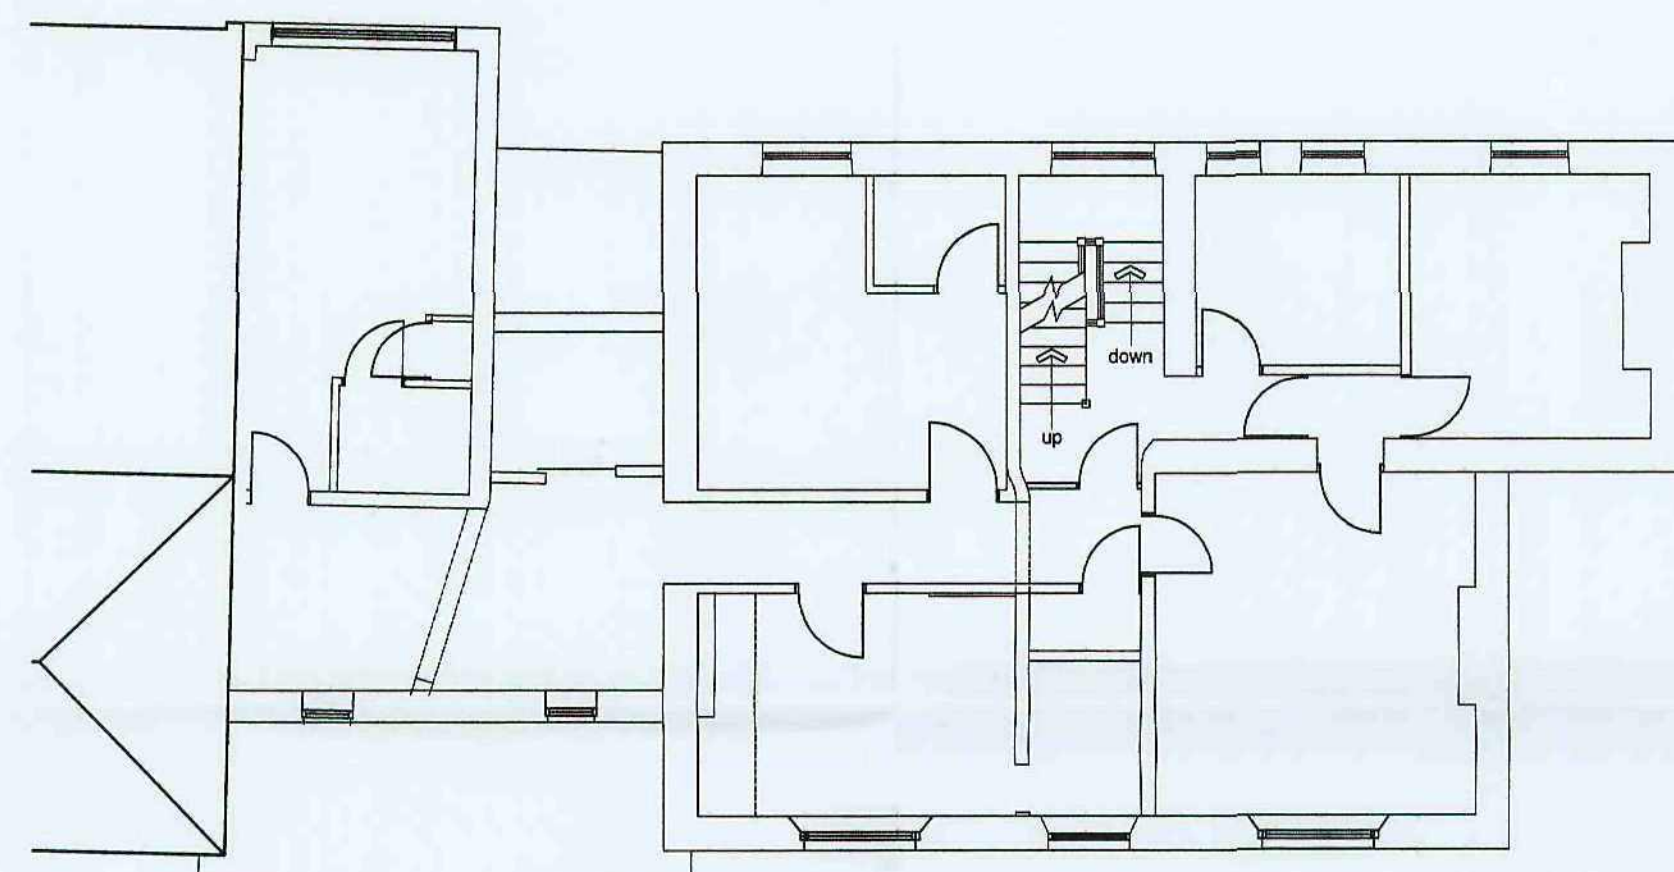


First Floor Plan - 1:100

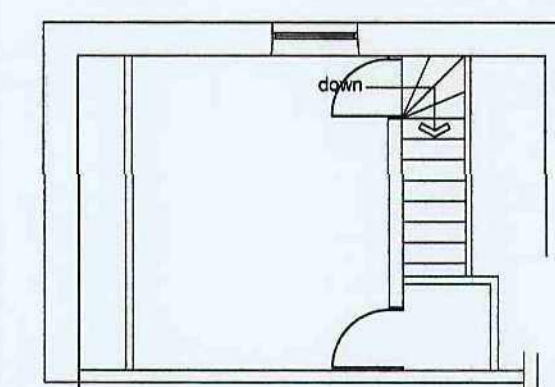

Second Floor Plan

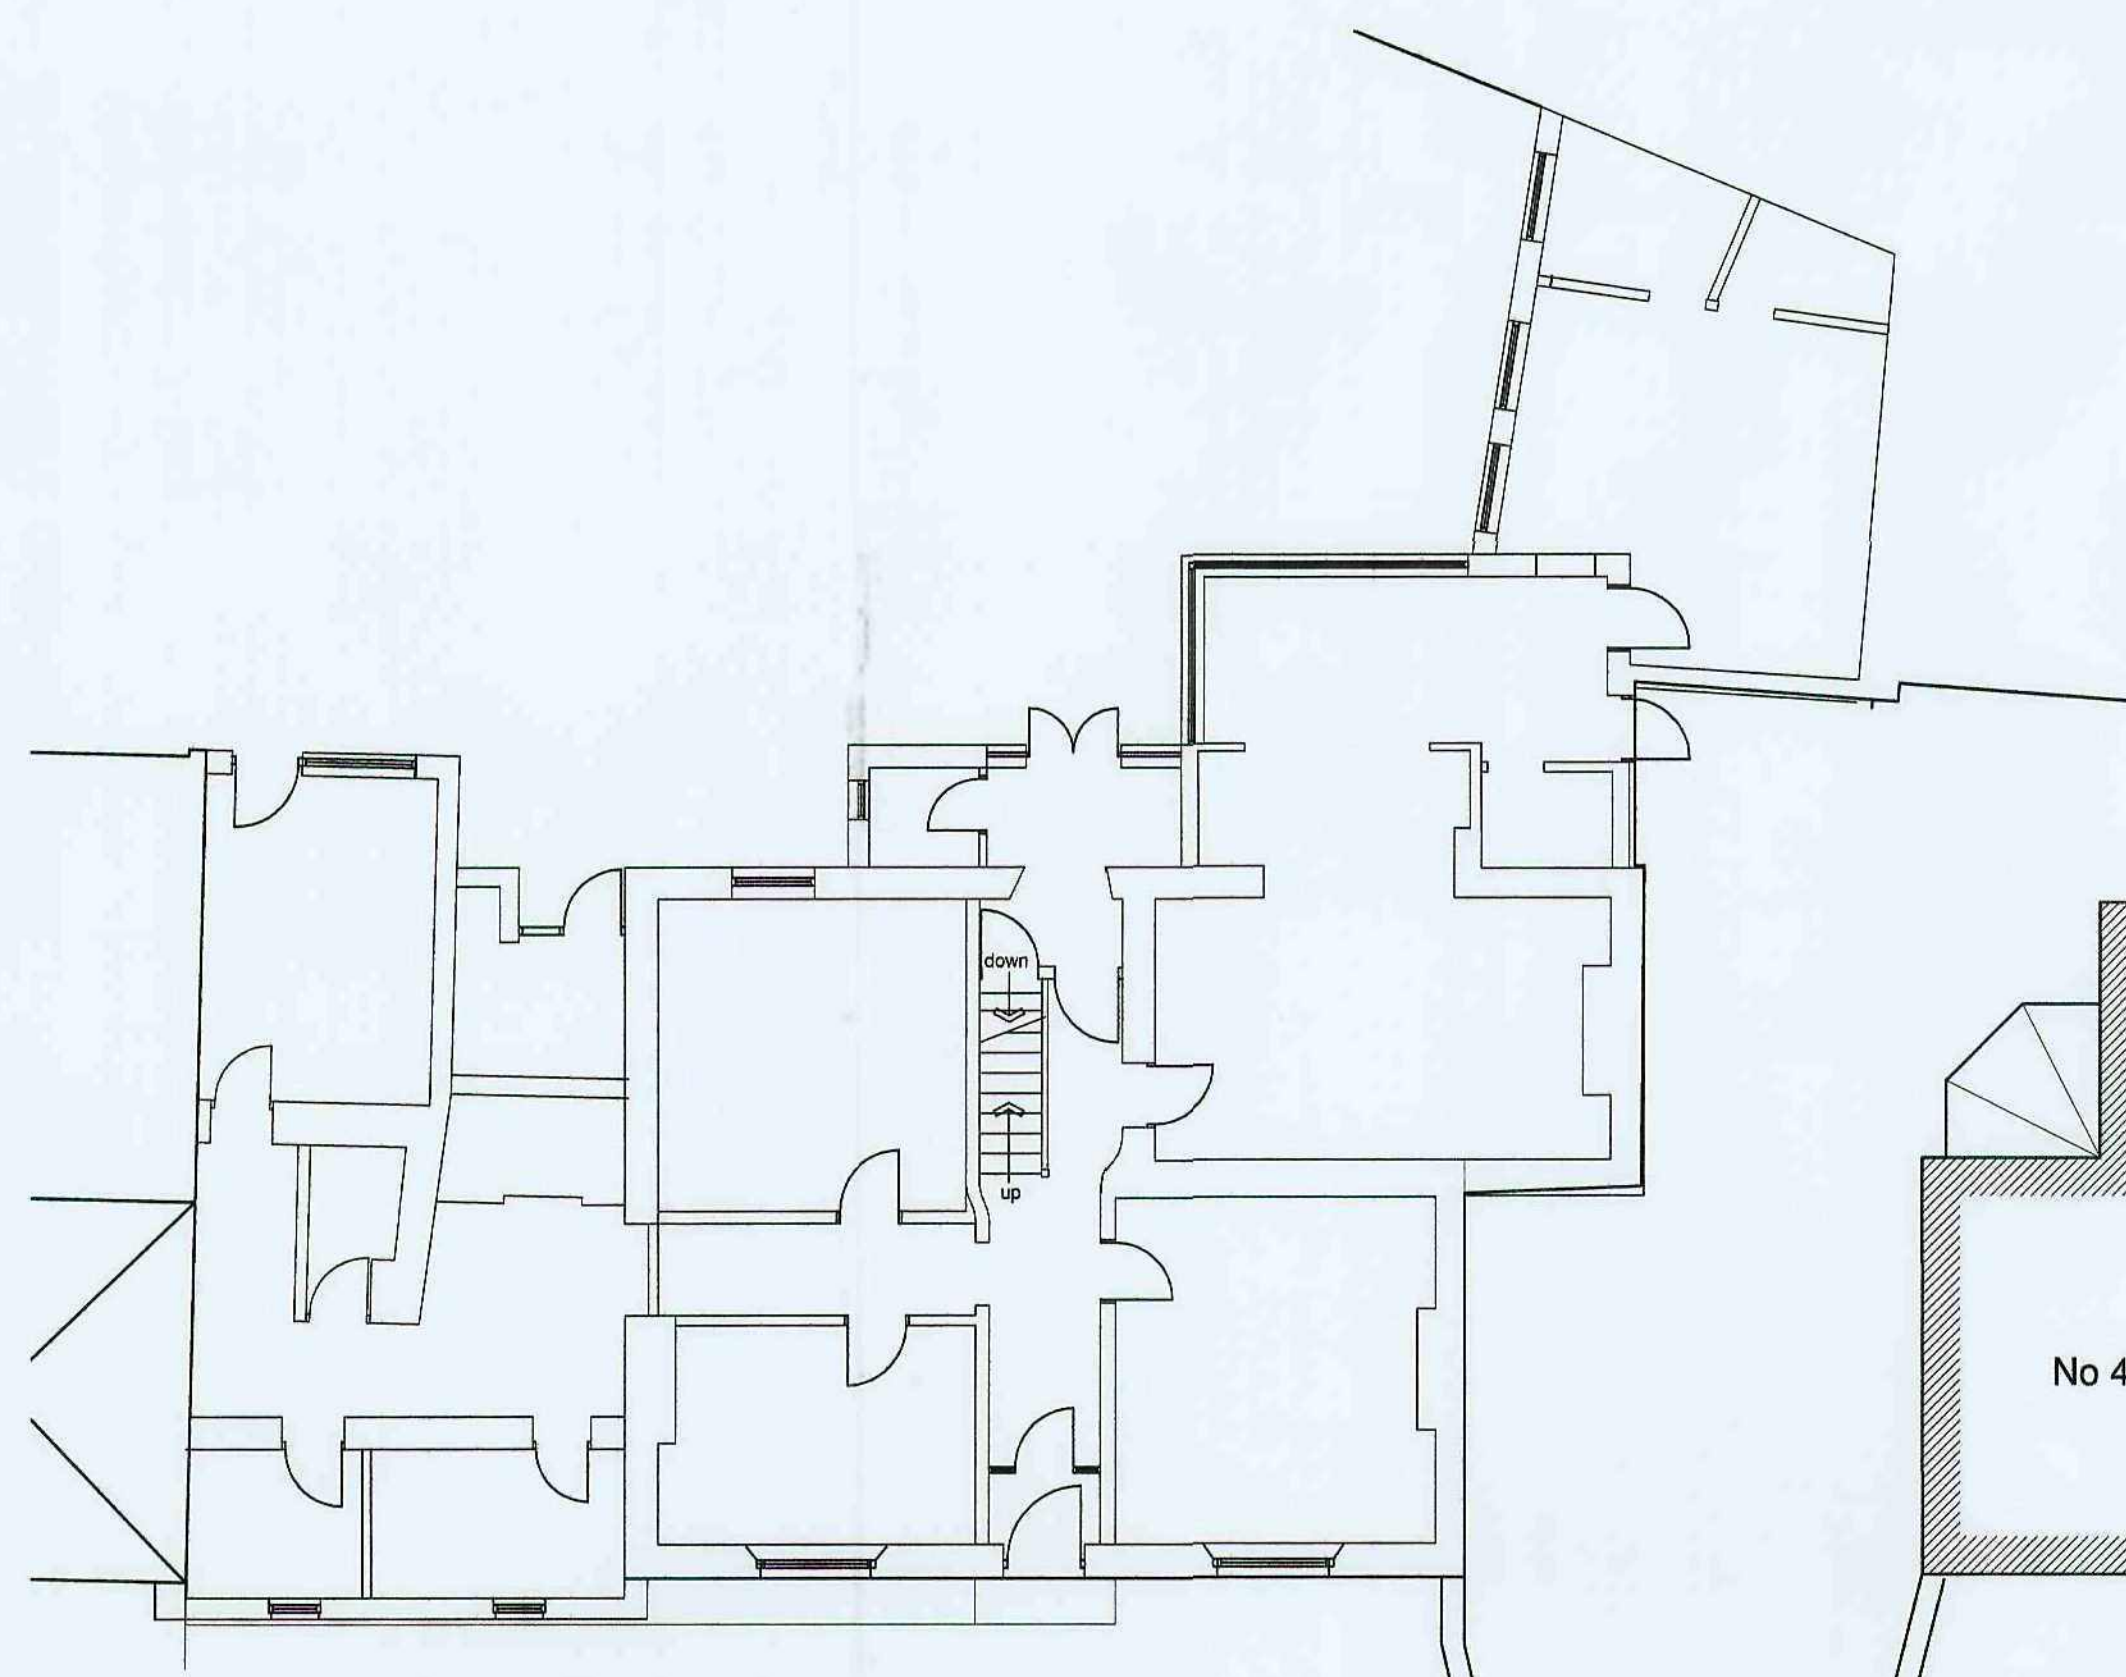

Ground Floor Plan - 1:100

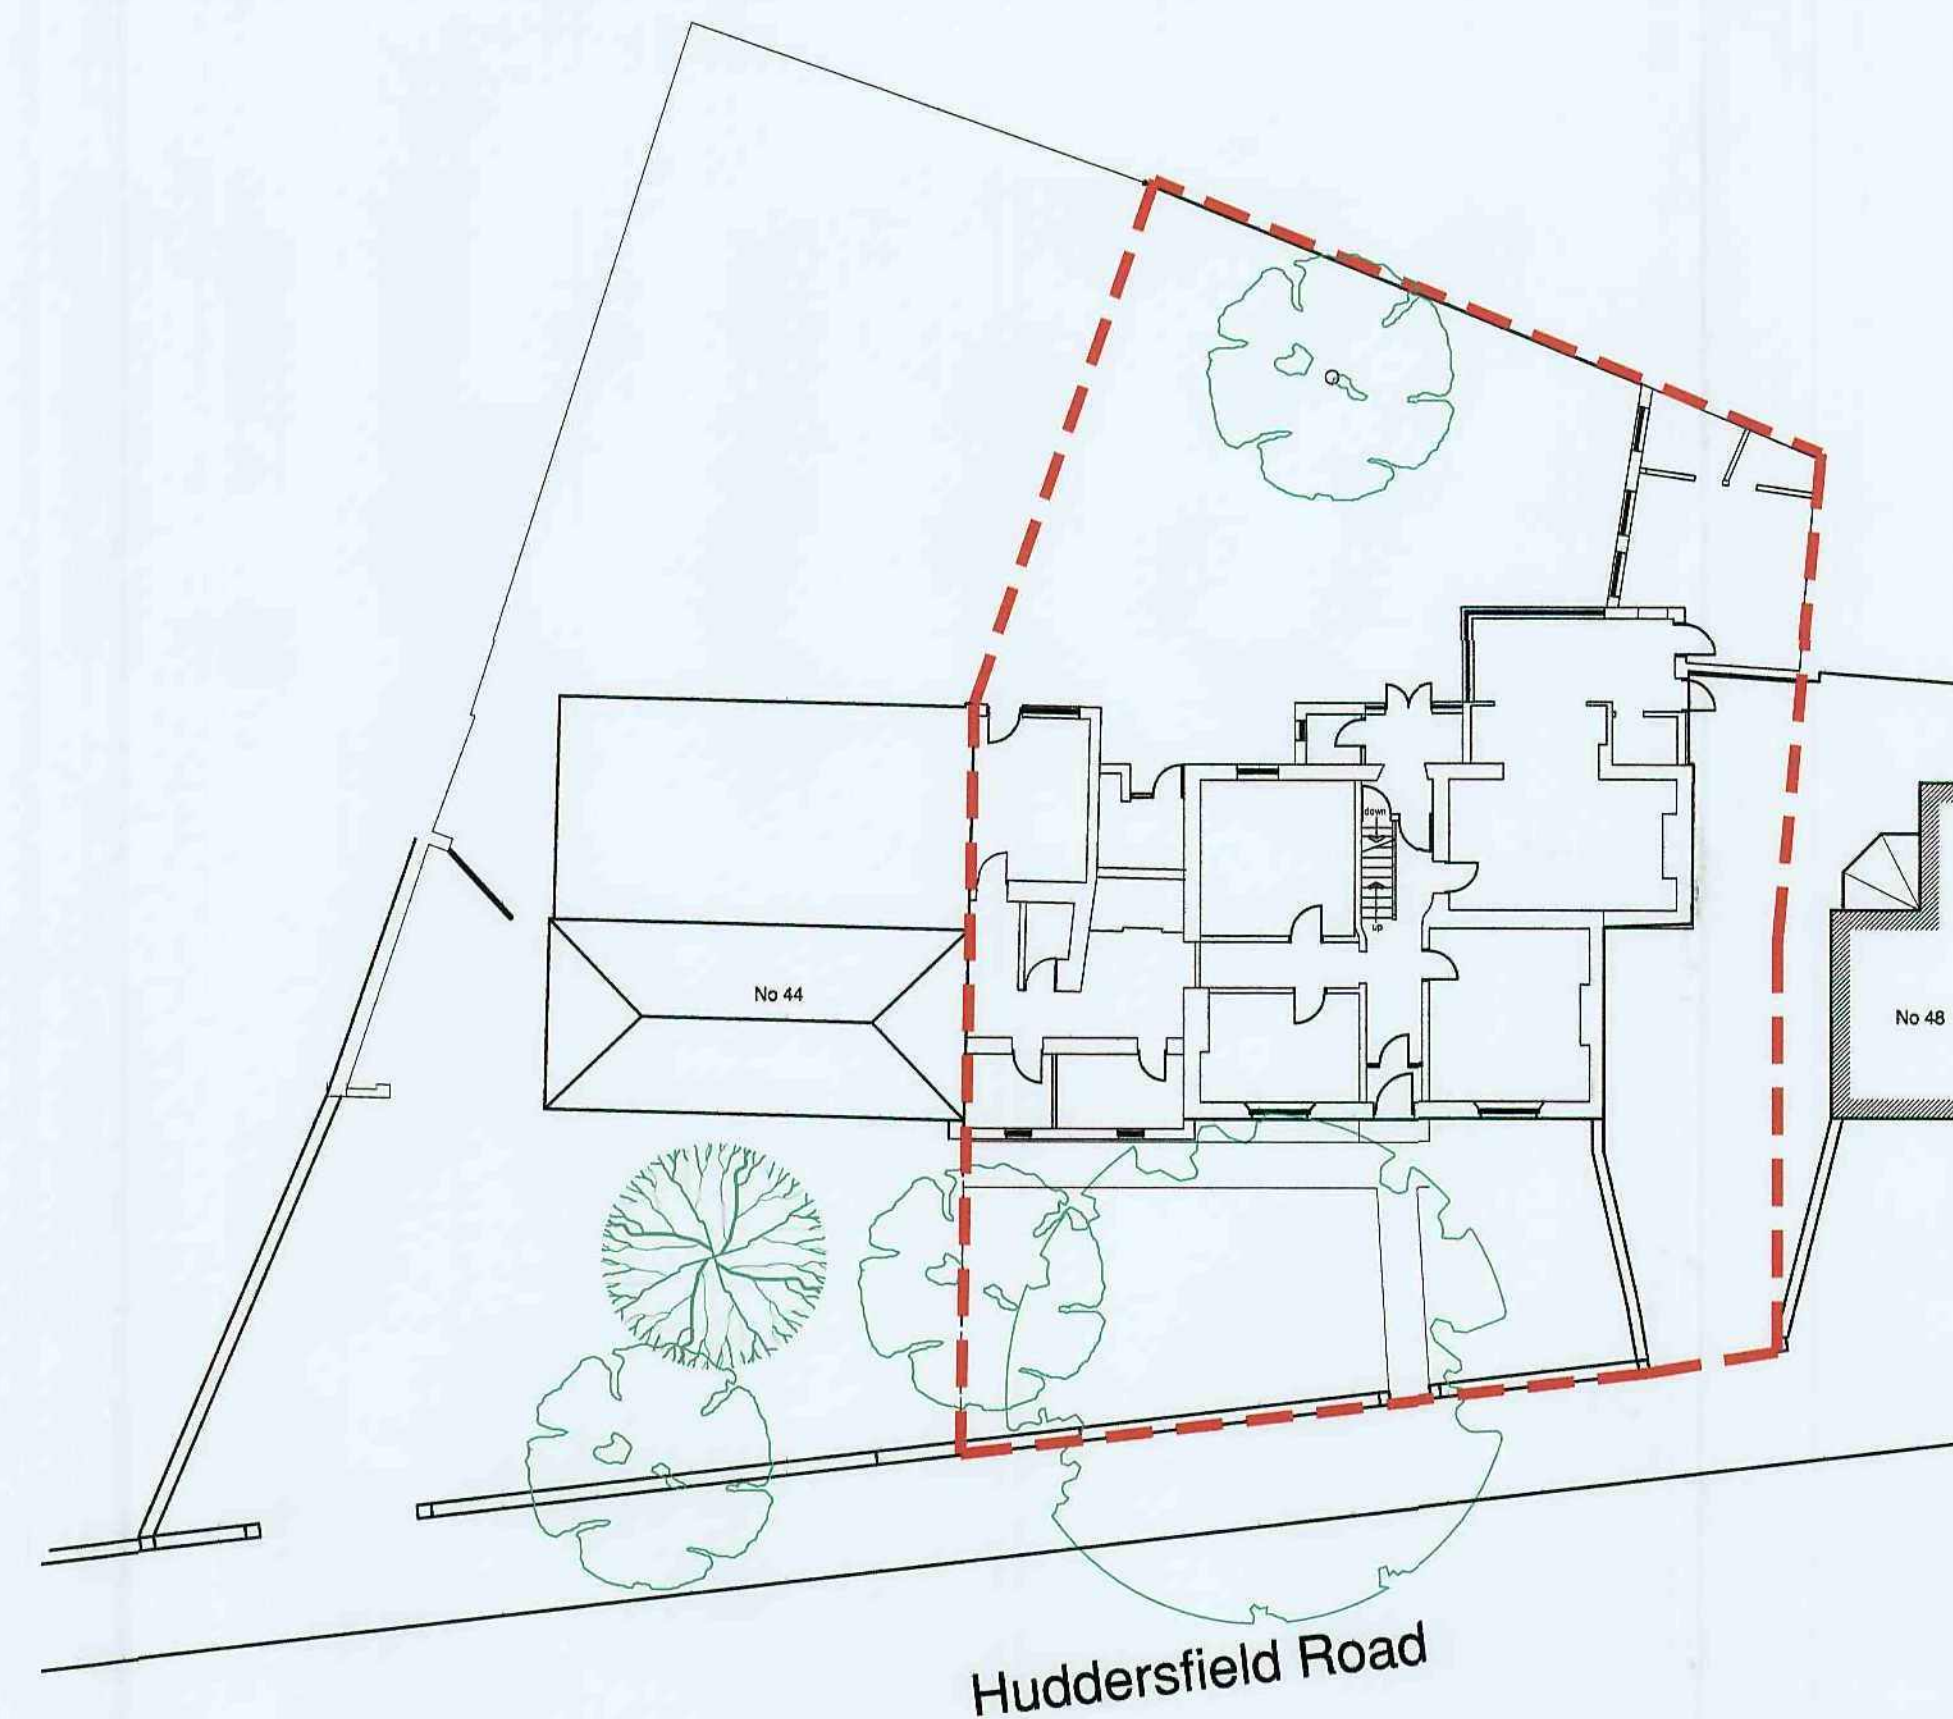

Site Plan - Scale 1:200

copyright:
this drawing and the design depicted thereon are the copy right
of Firth Partnership
all drawings and dimensions to be checked and any
discrepancies to be reported to the Architect prior to the
commencement of works or production of shop drawings.
no dimensions to be scaled from drawing unless approved by
Architect
all work to be carried out in accordance with the Building
Regulations and the requirements of the Local Authority

REVISIONS

REF.	DESCRIPTION	BY	CHK	DATE



FIRTH PARTNERSHIP

ARCHITECTS - QUANTITY SURVEYORS - PROJECT
MANAGEMENT CONSULTANTS

15 REGENT STREET
BARNSELY, SOUTH YORKSHIRE
S70 2EG

tel: 01226 206021

fax: 01226 240220

web: www.firthpartnership.co.uk

e-mail: administrator@firth.co.uk

CLIENT
KEPTCASTLE LTD

PROJECT
46 HUDDERSFIELD ROAD
BARNSELY

DRG.TITLE
EXISTING PLANS & ELEVATIONS

SCALES	DATE	DRAWN	CHKD
VARIOUS	13.10.10	RAL	
DRG. No.		REV	
2368/07			