


Rev	Date	Drawn	Description

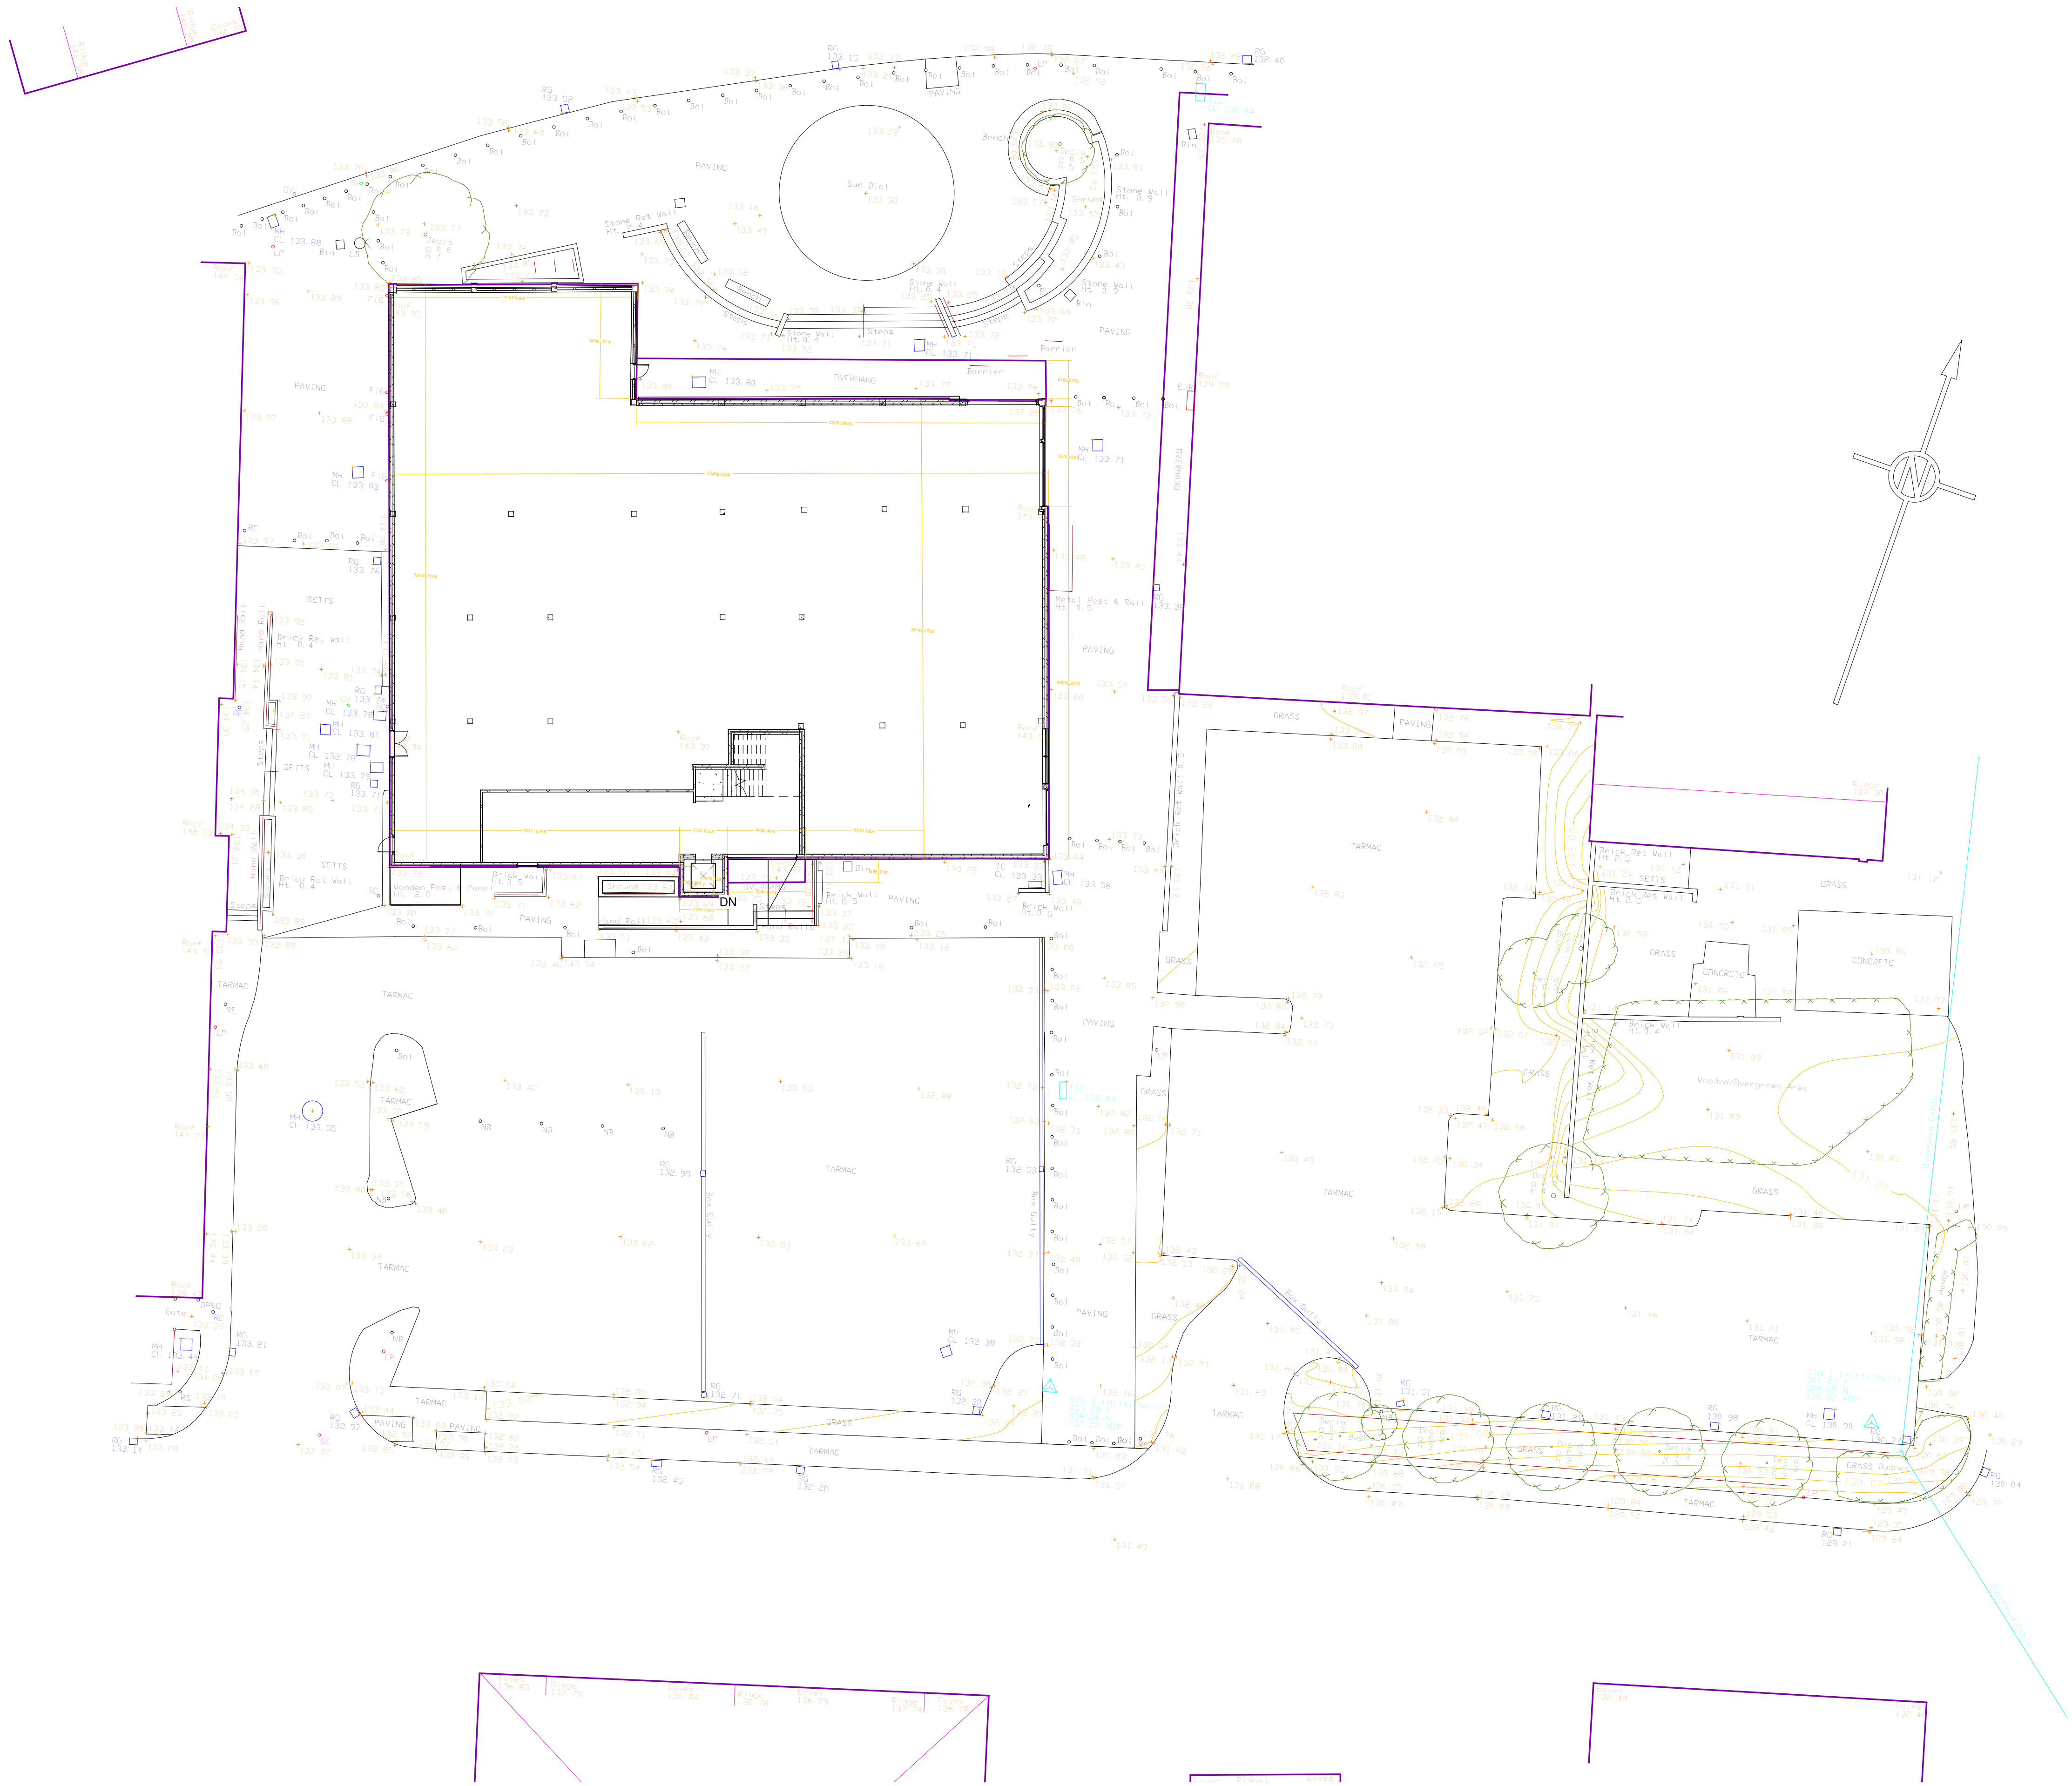

Client:
RESILIENT

Project:
HOYLAND SITE C

Title:
Existing Site Plan

Scales: 1:200	Drawn: SL	Date: 09/09/2015 16:24:44	Checked: KU
------------------	--------------	------------------------------	----------------

Drawing no: 0010.13.02 104	Rev:
-------------------------------	------

The White House, 24a St Andrews Road, Sheffield, S11 9AL
T: 0114 226 0255 F: 0114 226 0256
E: office@whitedg.co.uk W: www.whitedg.co.uk

1

Existing Ground Floor

1 : 200

PLANNING