




Storage Unit

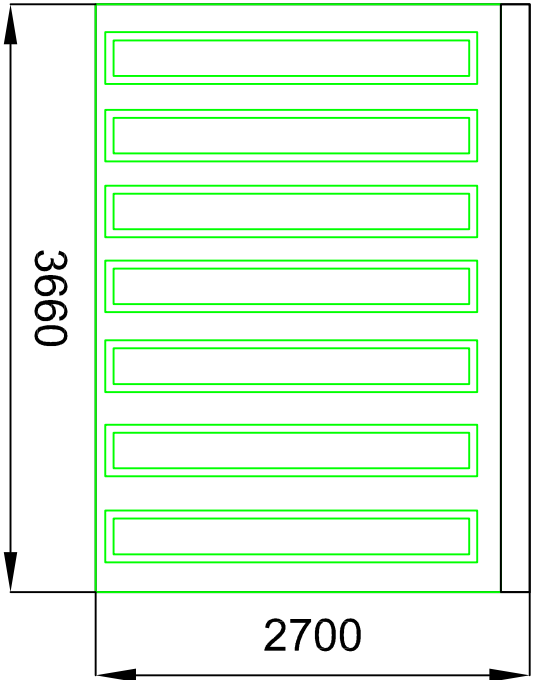


Side Elevation

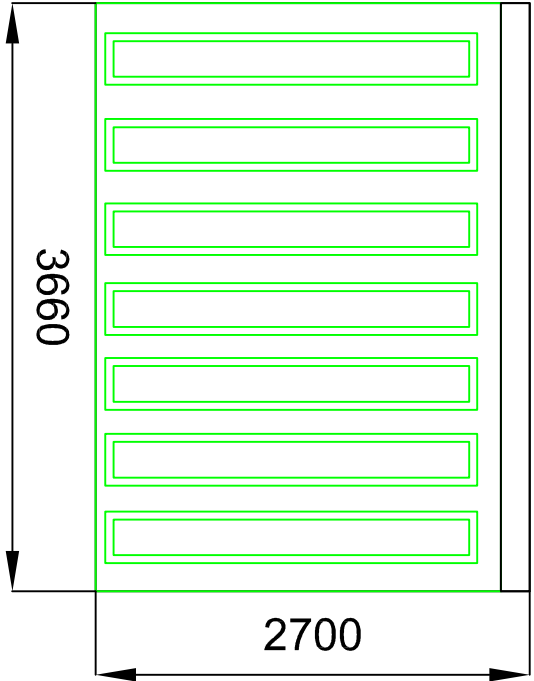

Side Elevation

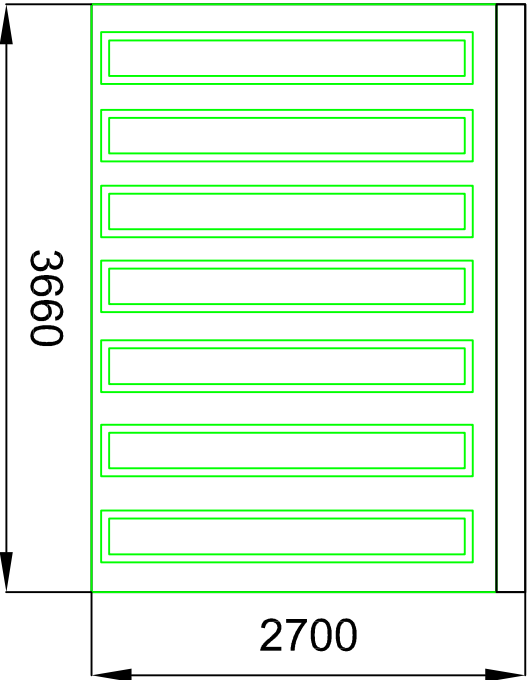

Rear Elevation

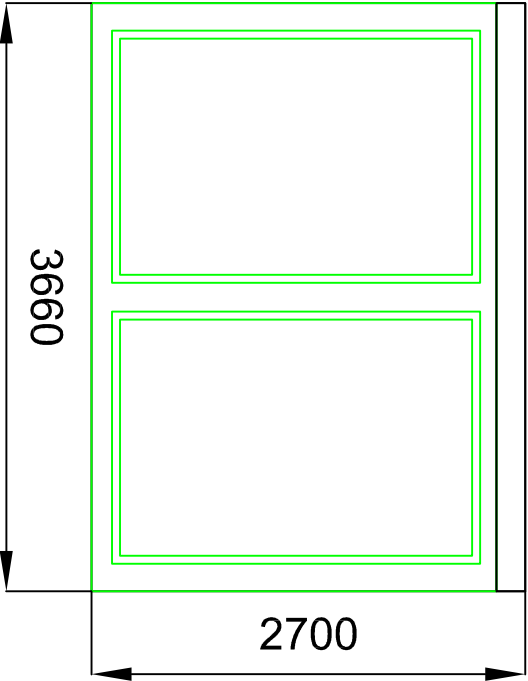

Rear Elevation

Rev.	By	Amendments	Date
PLANNING CONSULT, DIGITAL MEDIA CENTRE, COUNTY WAY, BARNSELEY, S70 2JW Tel:- 01226 720814 Mob:- 0732 963462			
Client Mr Douglas Christmas, 18 Keel Inn, Barnsley, S71 1LG			
Project Change of use from Car Park to Hand Car Wash.			
Drawing title STORAGE LOCKUP ELEVATION DRAWING			
Scale 1:50	Drawn SC	Checked R	Date 26/11/12
Drawing No. PC/KI/DEC/SC2	Revision -		File