


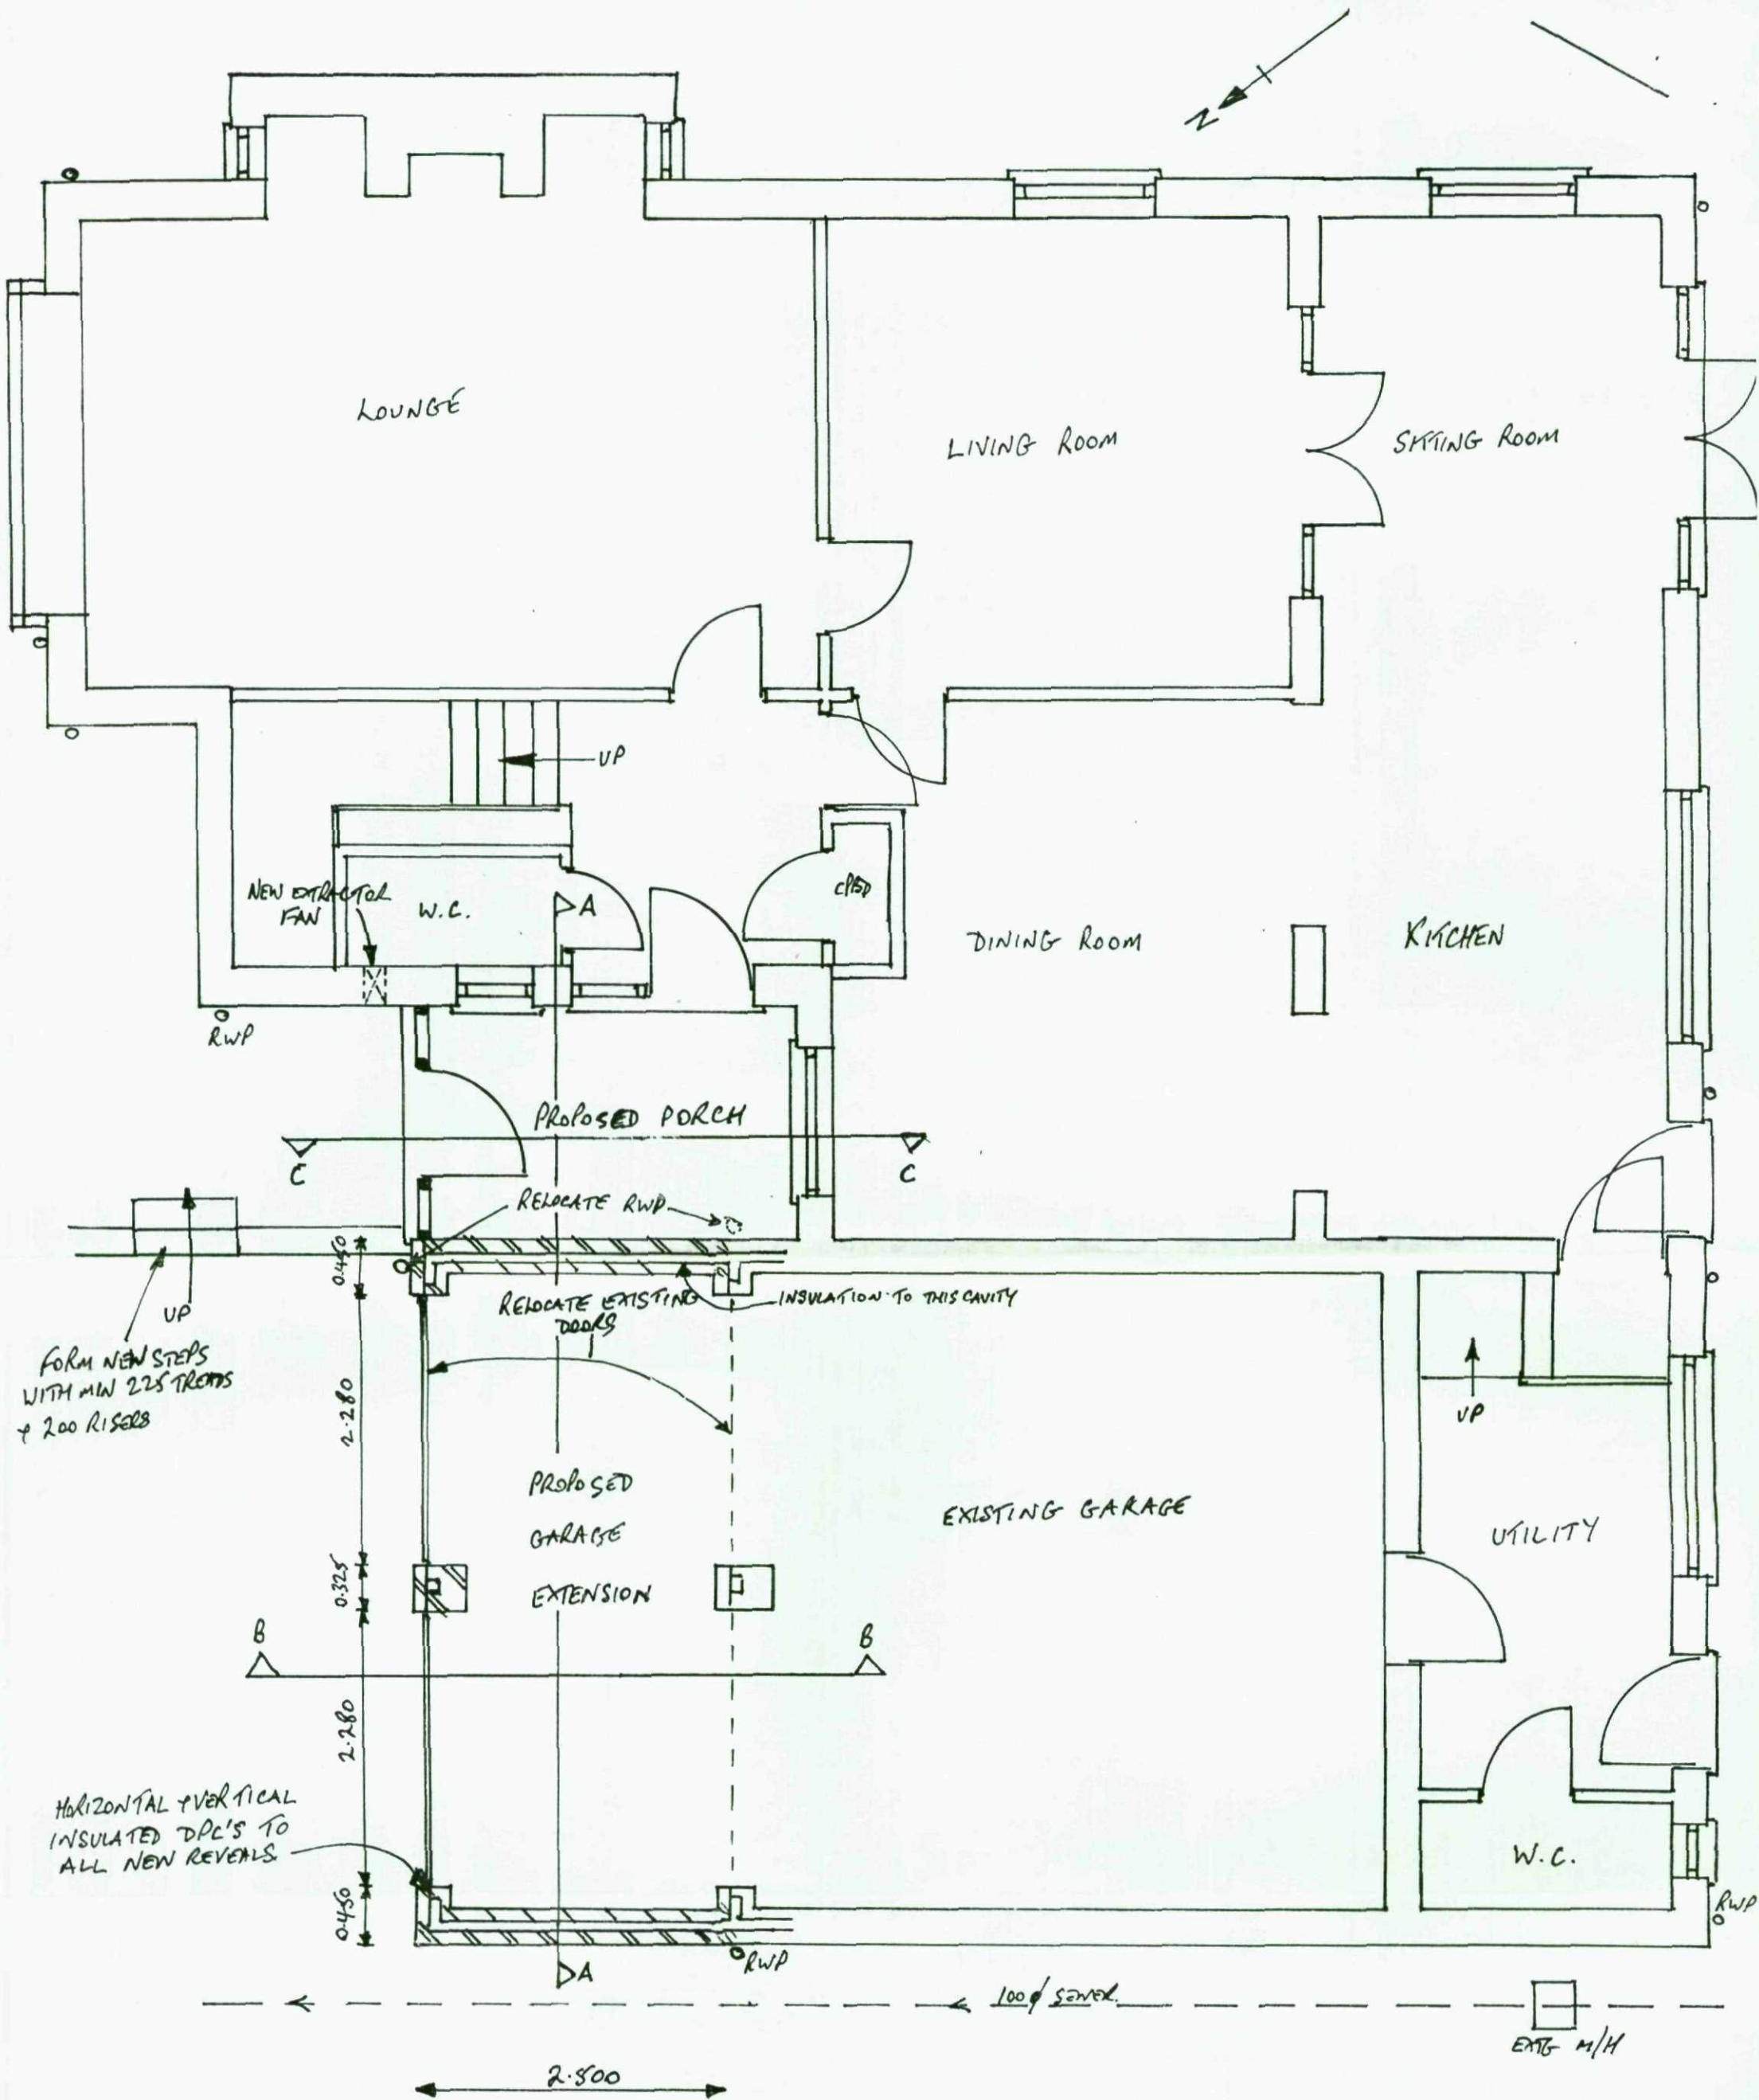

D. JACKSON SITE SERVICES LTD.
11, DUNSTAN CLOSE,
OSSETT,
WEST YORKS. WF5 0NA.

Client MR & MRS T. KENDREW
52, ST. JULIEN'S WAY, CAWTHORNE, BARNSELY.
Job Title
PROPOSED SINGLE STOREY FRONT EXTENSION.


Scale
1:50
Drawn by D.J.
Date JAN'13

Drawing Title
FLOOR PLAN
Drg No.
13/01/301


Rev



FRONT ELEVATION. (NORTH EAST)

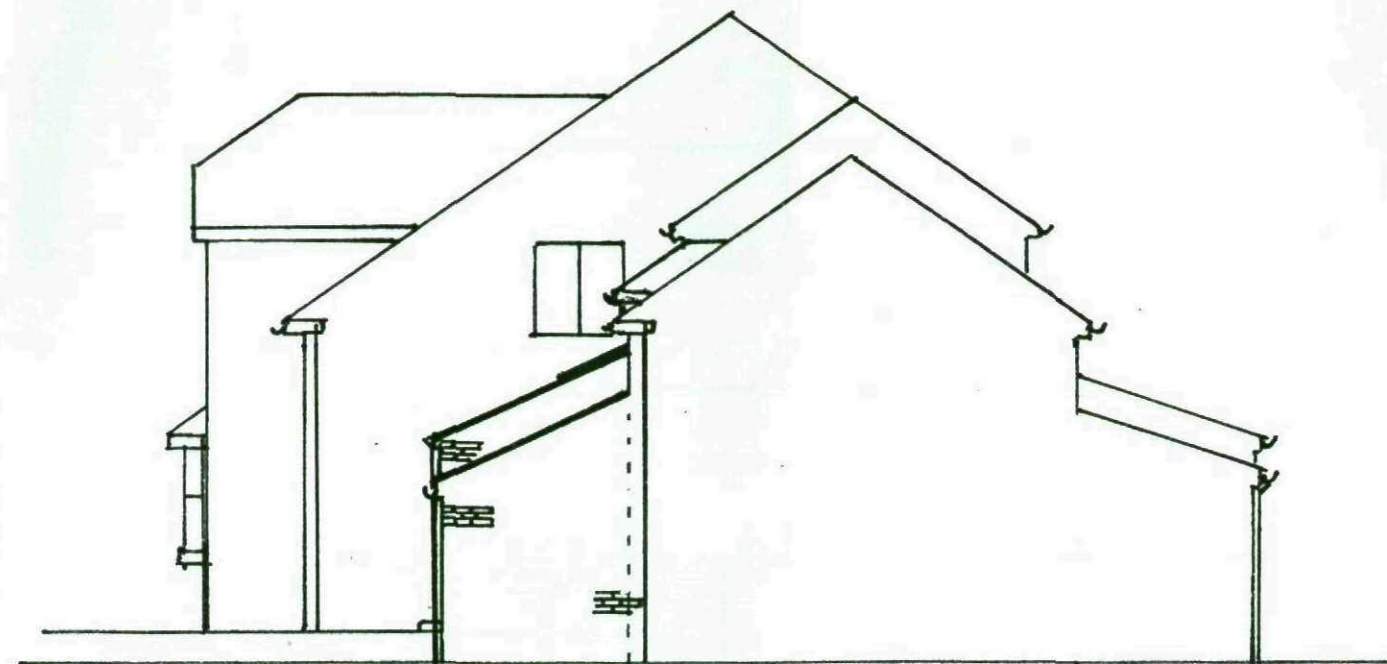

SIDE ELEVATION. (NORTH WEST)

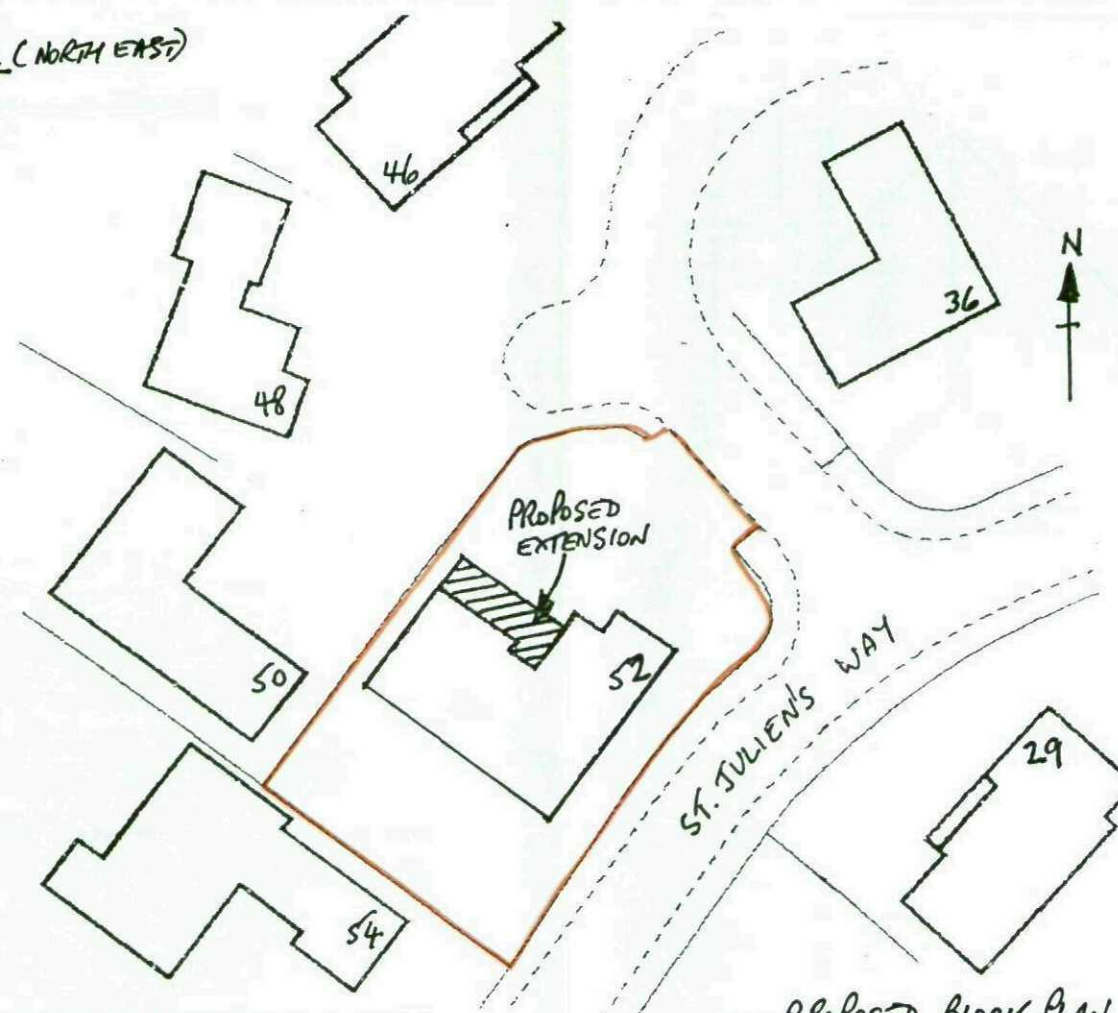

PROPOSED BLOCK PLAN.
SCALE: 1:500

D. JACKSON SITE SERVICES LTD.
11, DUNSTAN CLOSE,
OSSETT,
WEST YORKS. WF5 0NA.


NOTES:

All dimensions must be checked on site and
not scaled from this drawing.


Client MR & MRS T. KENDREW
52, ST. JULIEN'S WAY, CAWTHORNE, BARNISLEY.
Job Title
PROPOSED SINGLE STOREY FRONT EXTENSION.

Scale
1:100
1:500
Drawn by D.J.
Date JAN '13

Drawing Title PROPOSED
ELEVATIONS & BLOCK PLAN
Drg No.
13/01/302
Rev

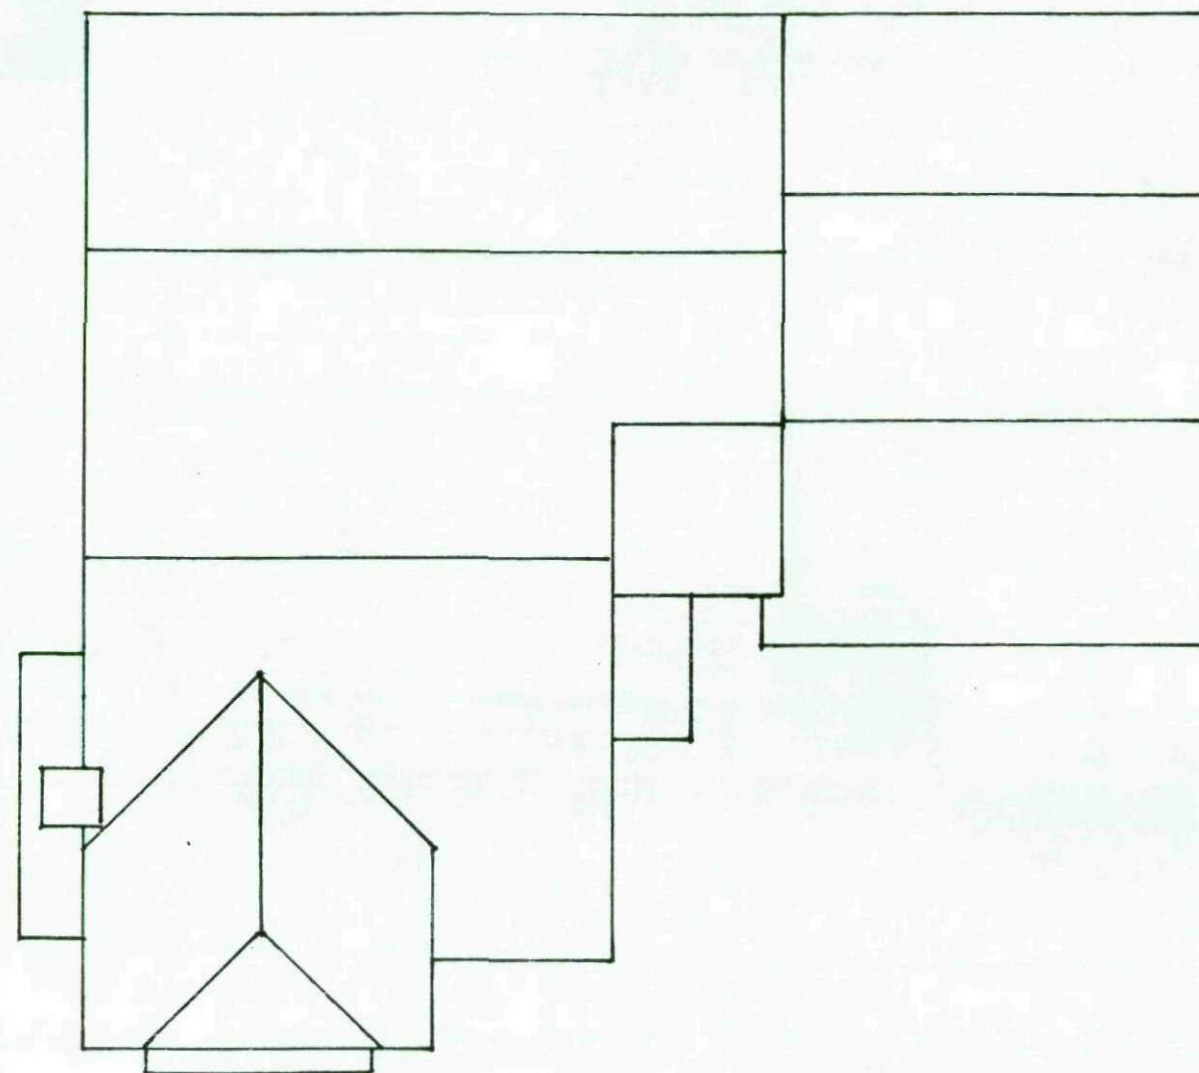

EXISTING ROOF PLAN.

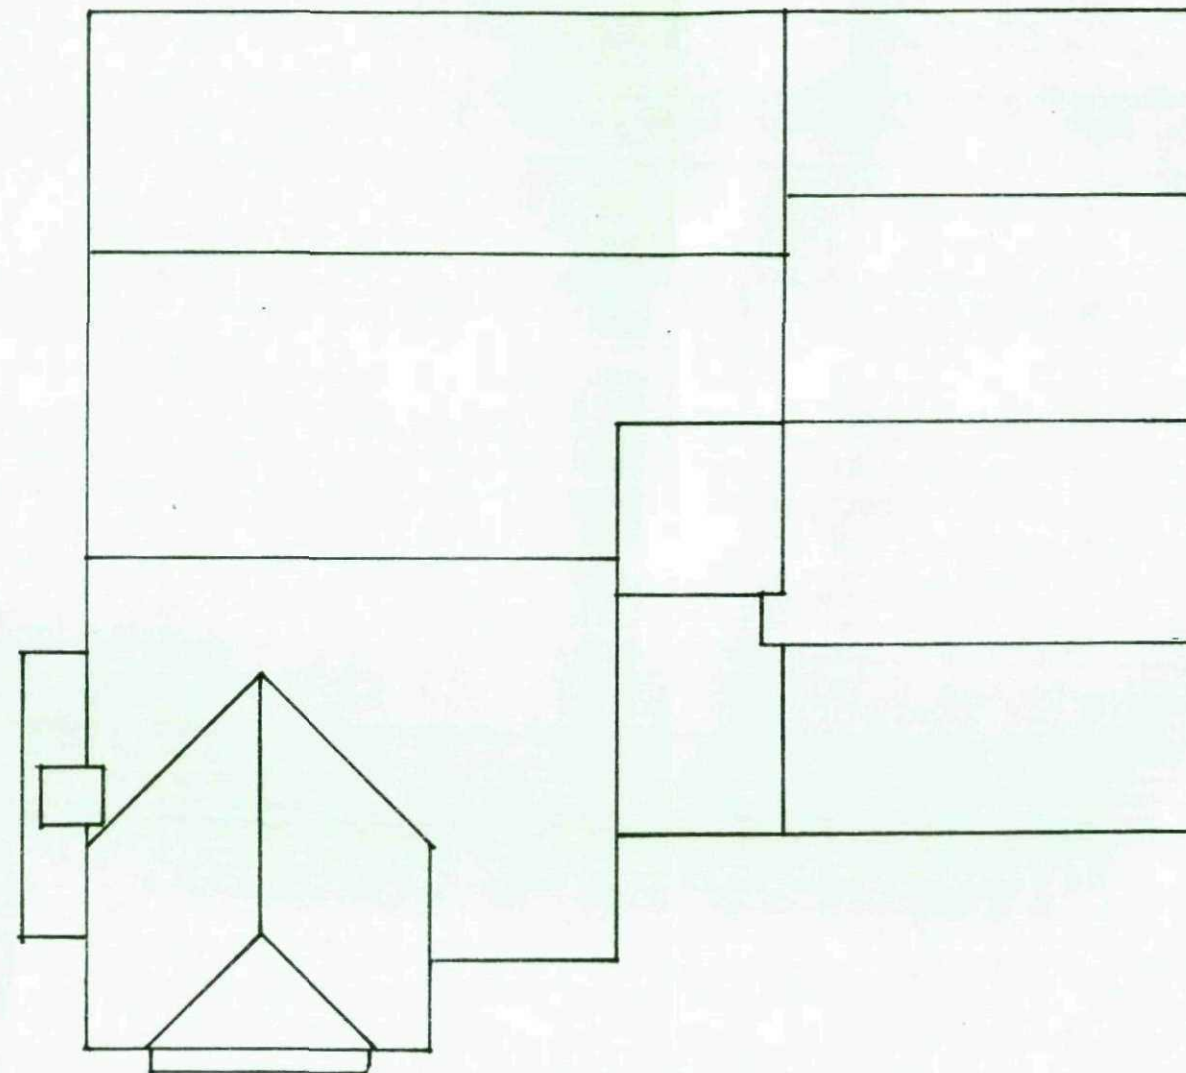

PROPOSED ROOF PLAN.

D. JACKSON SITE SERVICES LTD.
11, DUNSTAN CLOSE,
OSSETT,
WEST YORKS. WF5 0NA.

NOTES:

All dimensions must be checked on site and
 not scaled from this drawing.

Client MR & MRS T. KENDREW
52, ST. JULIEN'S WAY, CAWTHORNE, BARNSELY.

Job Title
PROPOSED SINGLE STOREY FRONT EXTENSION

Scale
1:100


Drawn by D.J.

Date JAN '13

Drawing Title
EXISTING AND PROPOSED
ROOF PLANS.

Drg No.
13/01/303

Rev

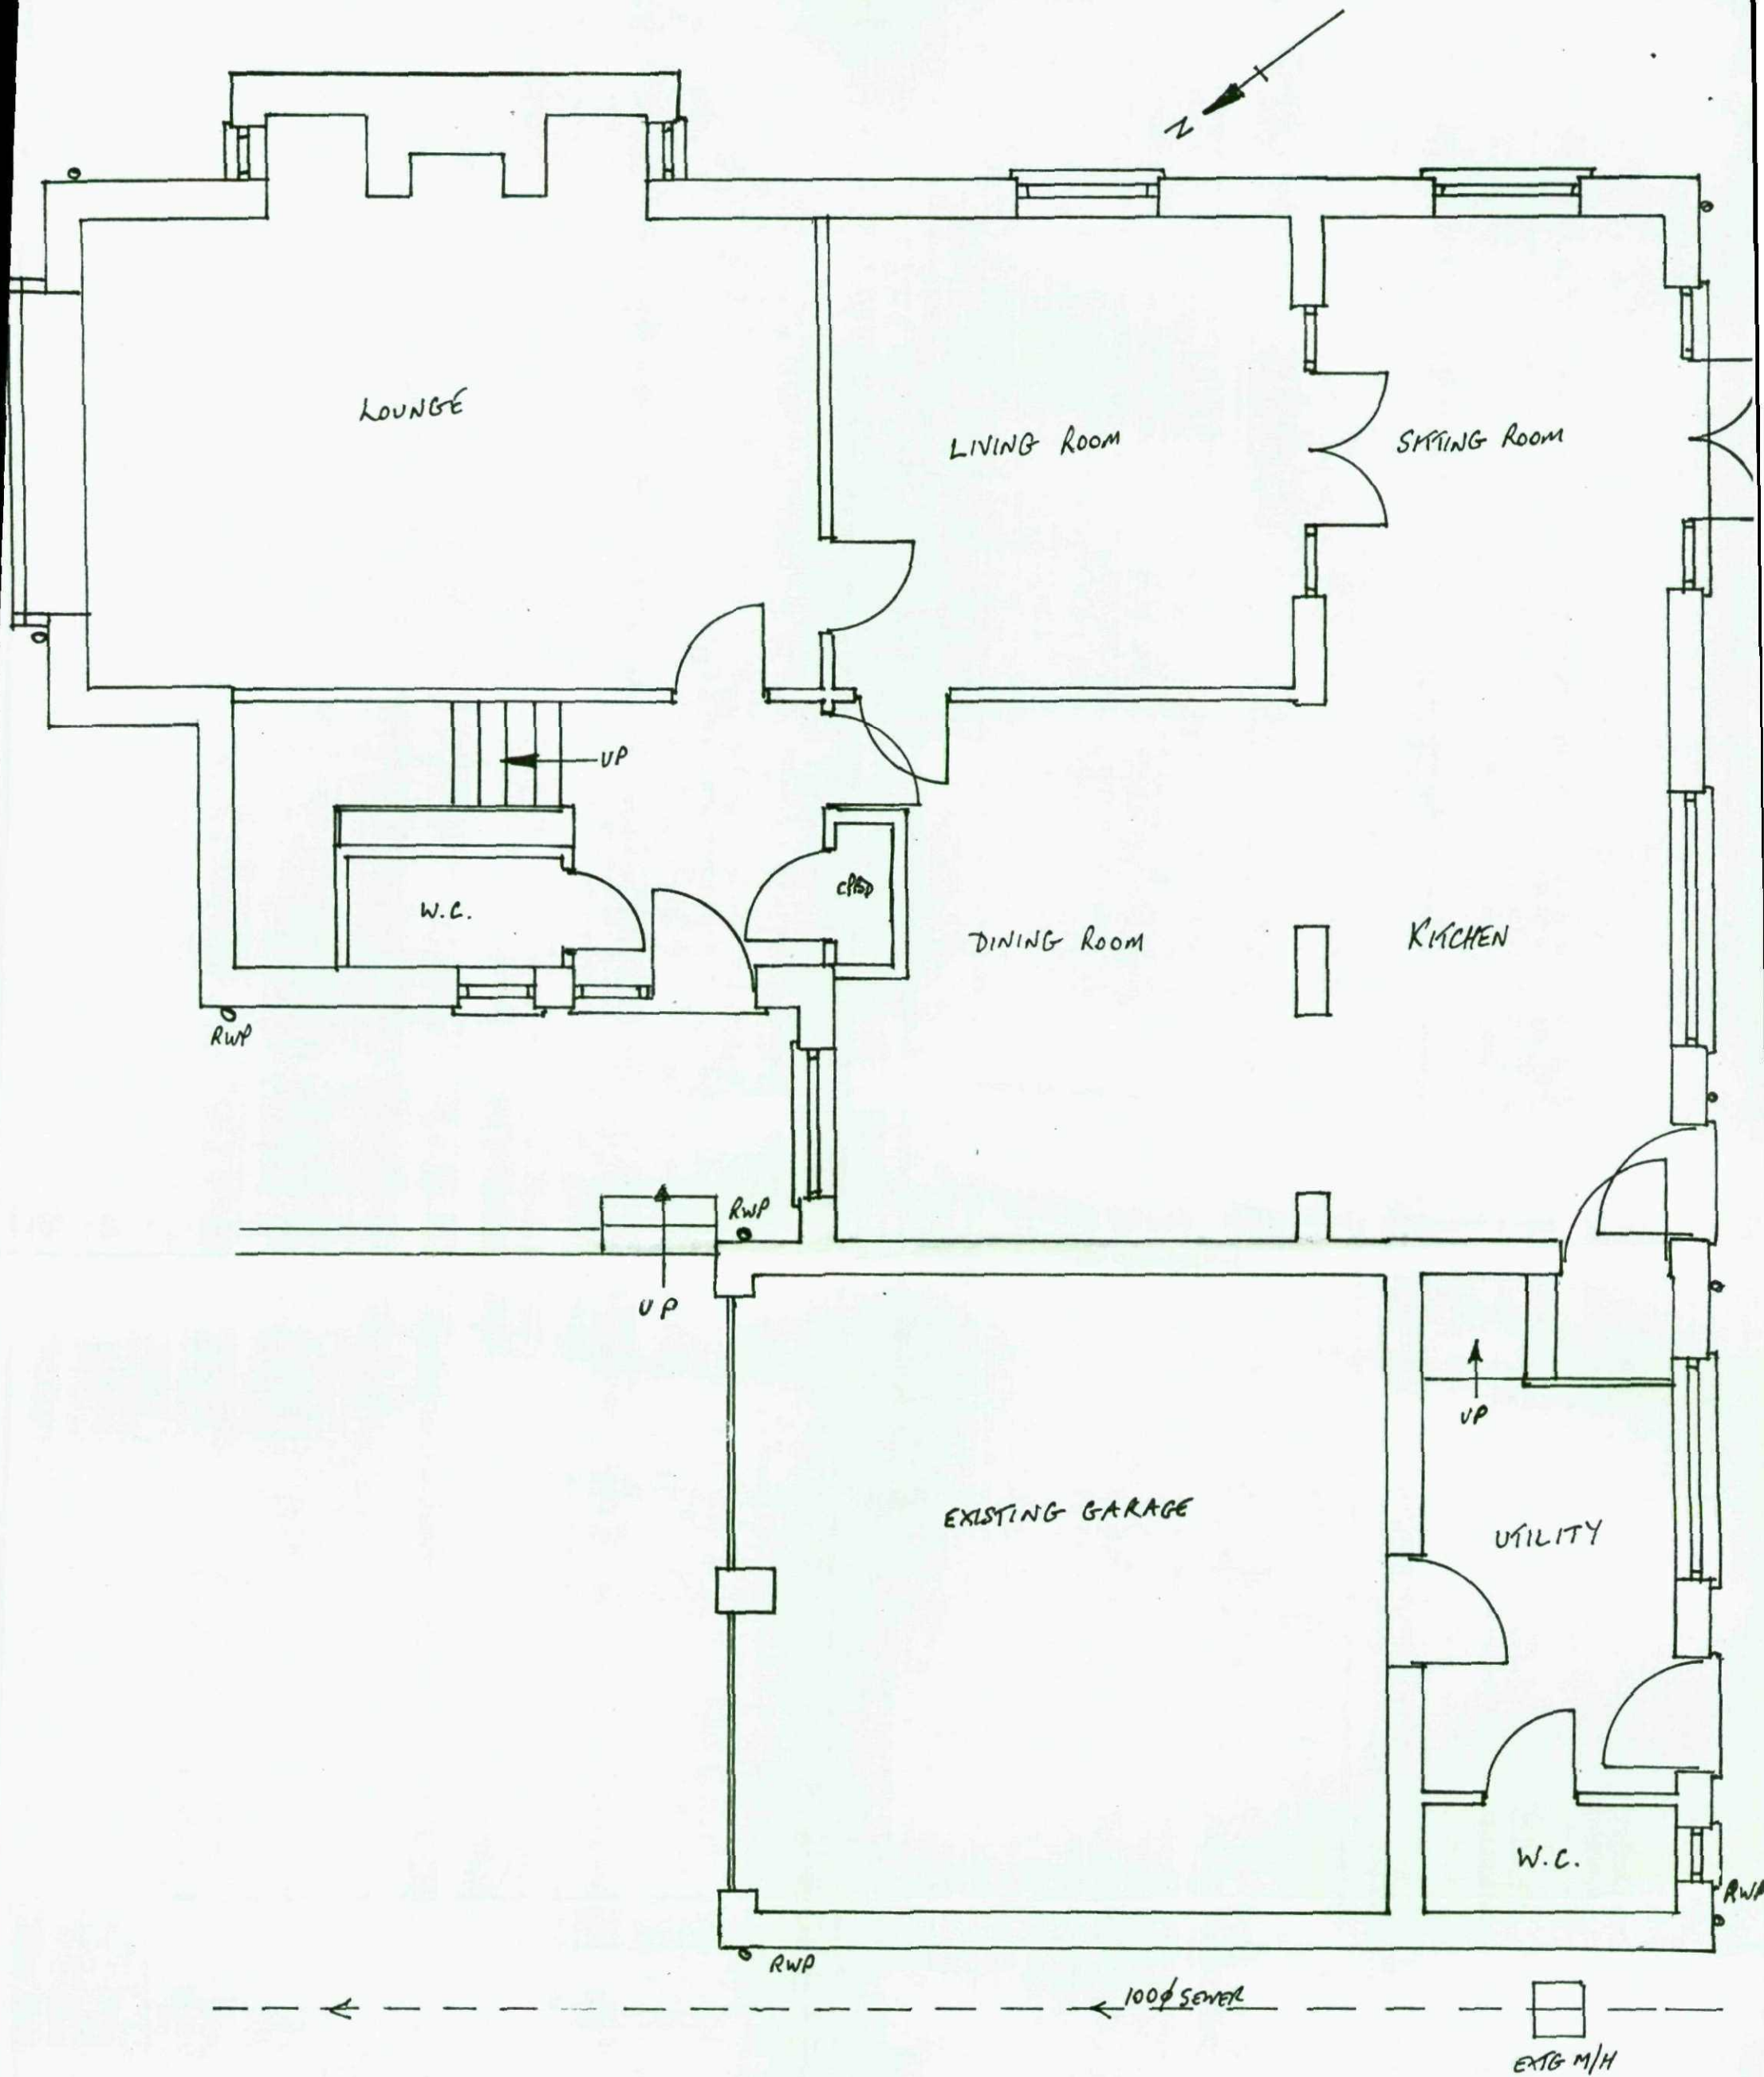


D. JACKSON SITE SERVICES LTD.
11, DUNSTAN CLOSE,
OSSETT,
WEST YORKS. WF5 0NA.


Client MR & MRS T. KENDREW
52, ST. JULIEN'S WAY, CAWTHORNE, BARNSELY.
Job Title
PROPOSED SINGLE STOREY FRONT EXTENSION.

Scale
1:50
Drawn by D.J.
Date JAN'13


Drawing Title
EXISTING FLOOR PLAN.
Drg No.
13/01/301EX
Rev

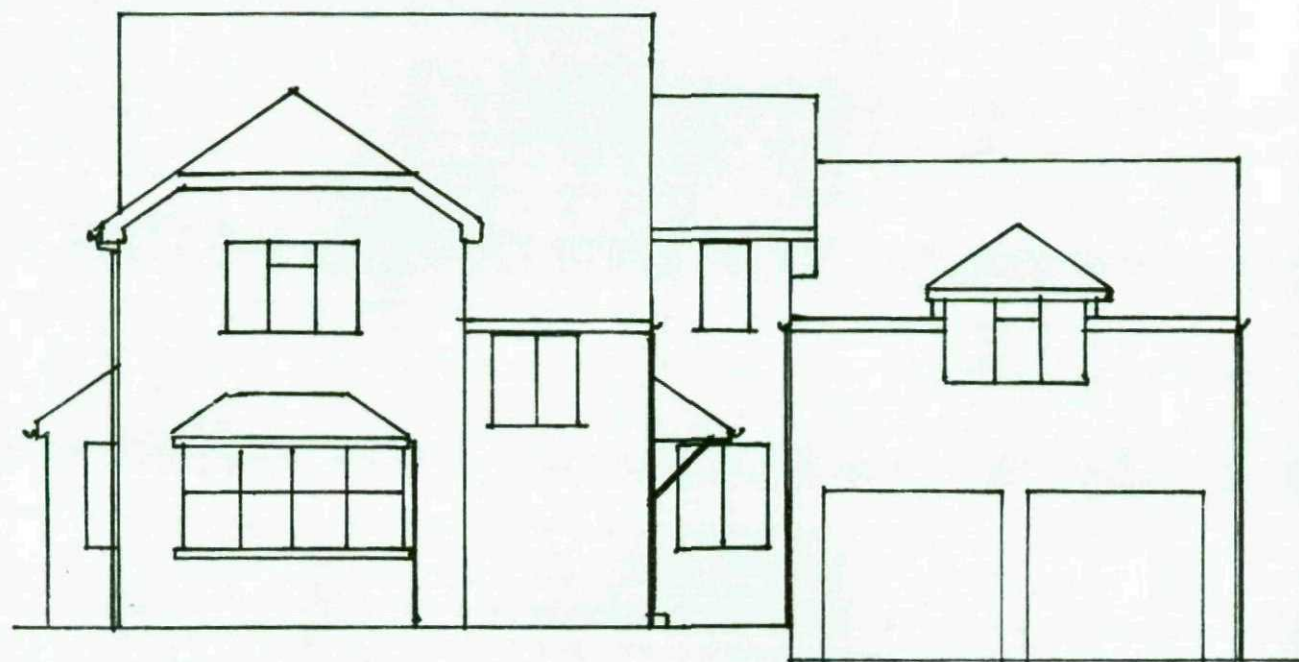

FRONT ELEVATION. (NORTH EAST)

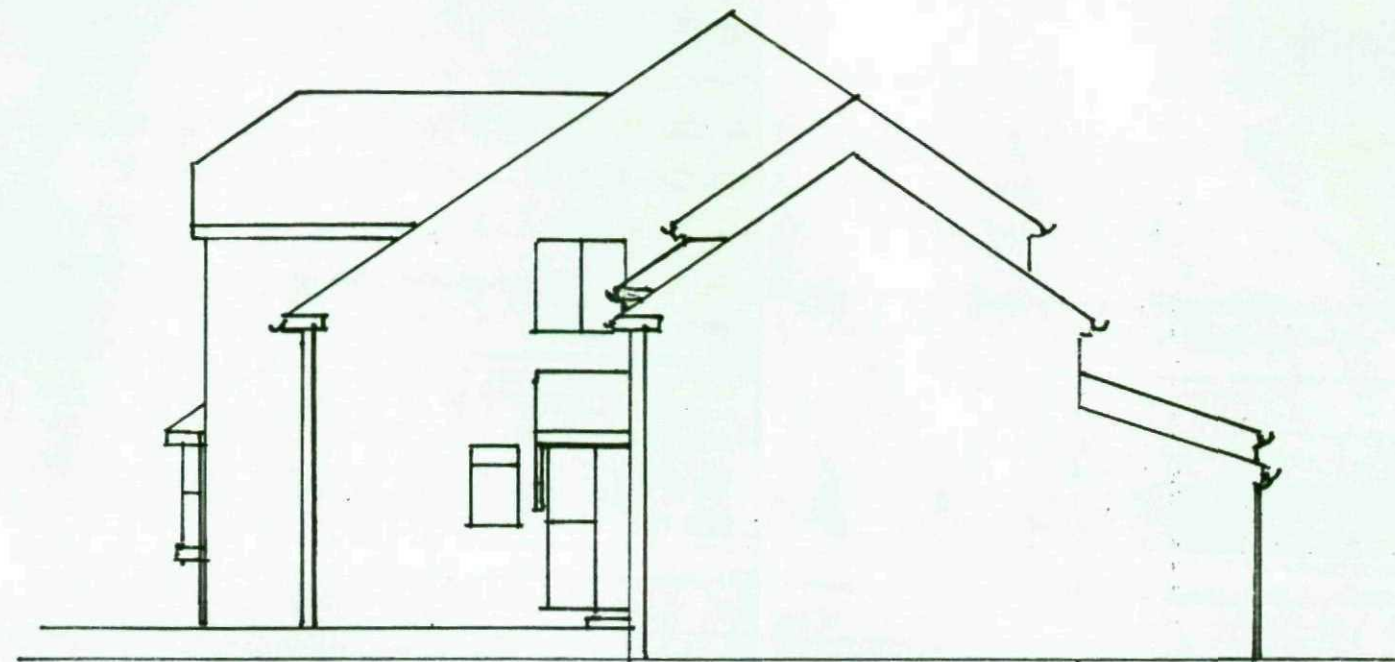

SIDE ELEVATION. (NORTH WEST)

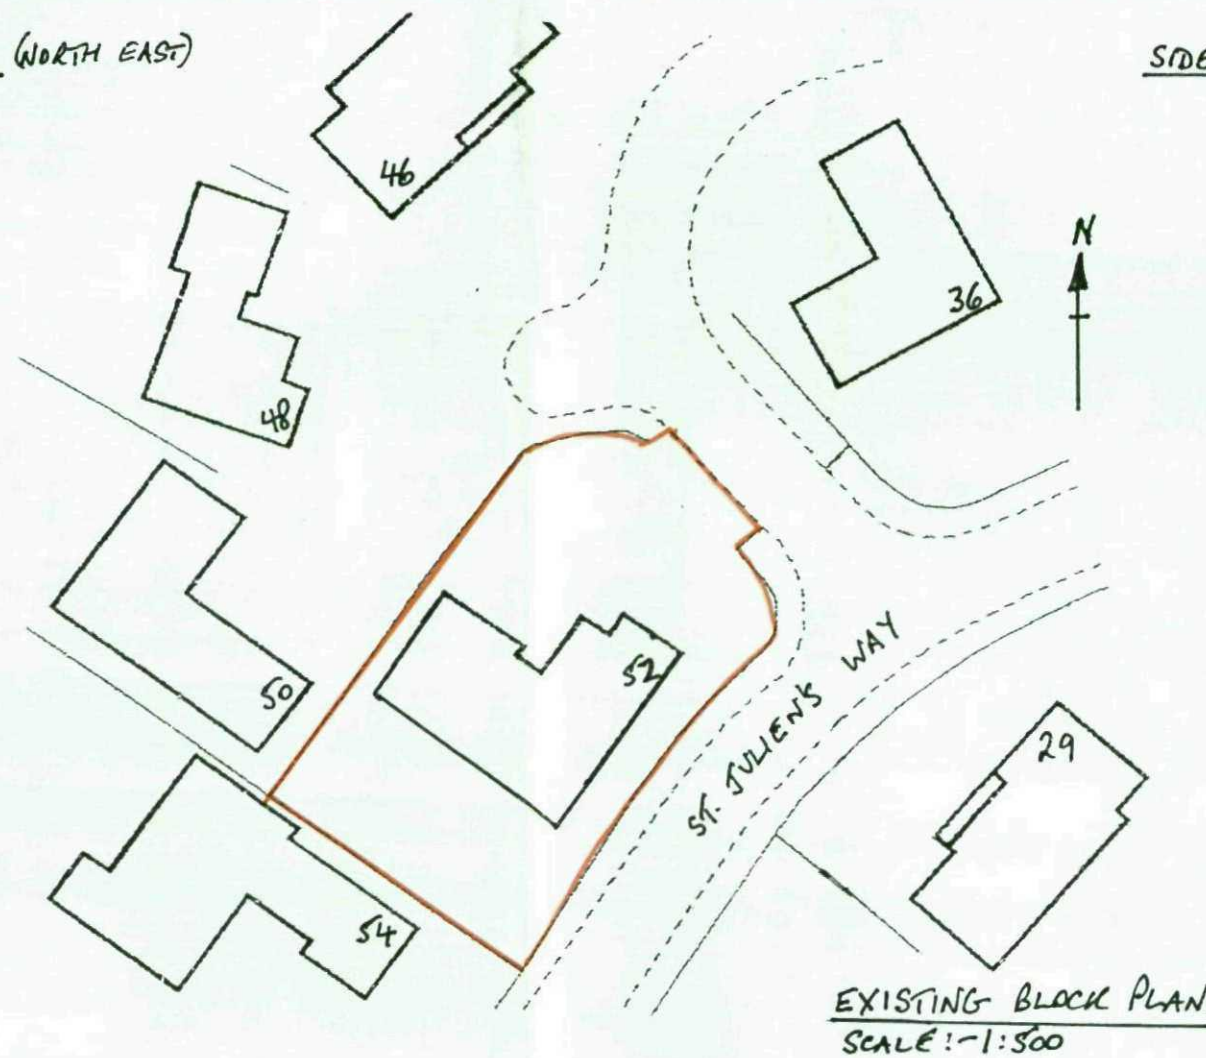

EXISTING BLOCK PLAN.
SCALE: 1:500

D. JACKSON SITE SERVICES LTD.
11, DUNSTAN CLOSE,
OSSETT,
WEST YORKS. WF5 0NA.

NOTES:

All dimensions must be checked on site and
not scaled from this drawing.

Client MR & MRS T. KENDREW
52, ST. JULIEN'S WAY, CAWTHORNE, BARNLEY.

Job Title
PROPOSED SINGLE STOREY FRONT EXTENSION.

Scale
1:100

Drawn by D.J.
Date JAN '13

Drawing Title EXISTING
ELEVATIONS & BLOCK PLAN'S.

Drg No. 13/01/302 EX
Rev