




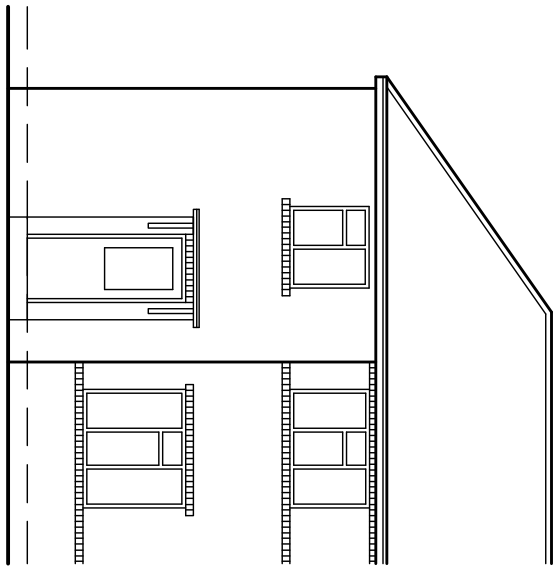


EXISTING FRONT
ELEVATION

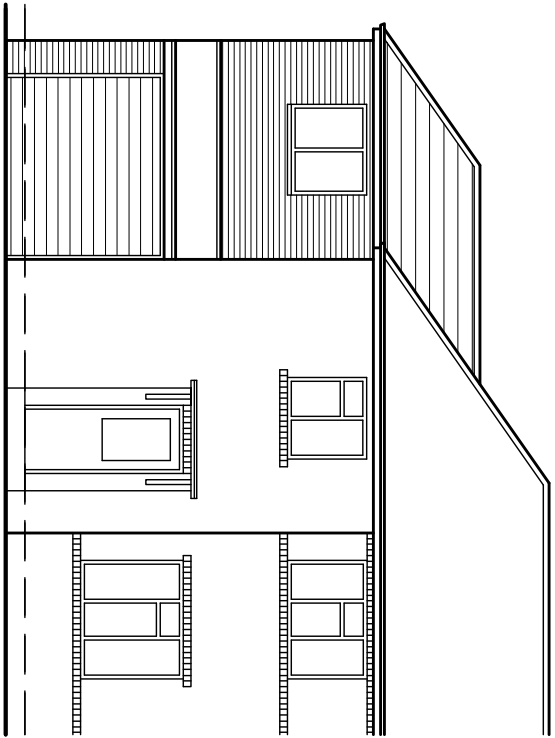


PROPOSED FRONT
ELEVATION

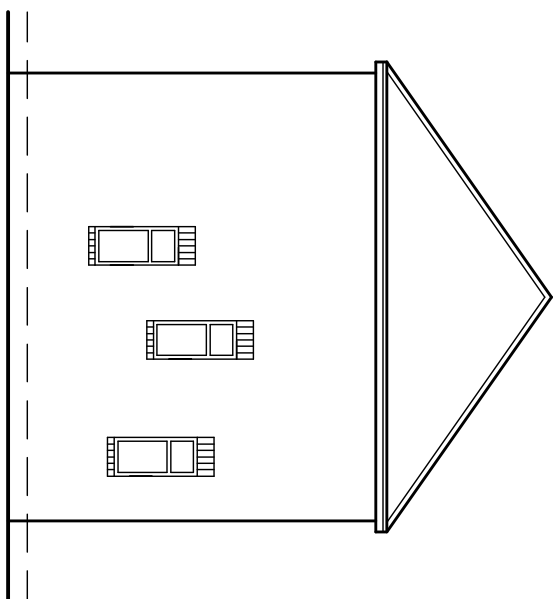


EXISTING SIDE
ELEVATION

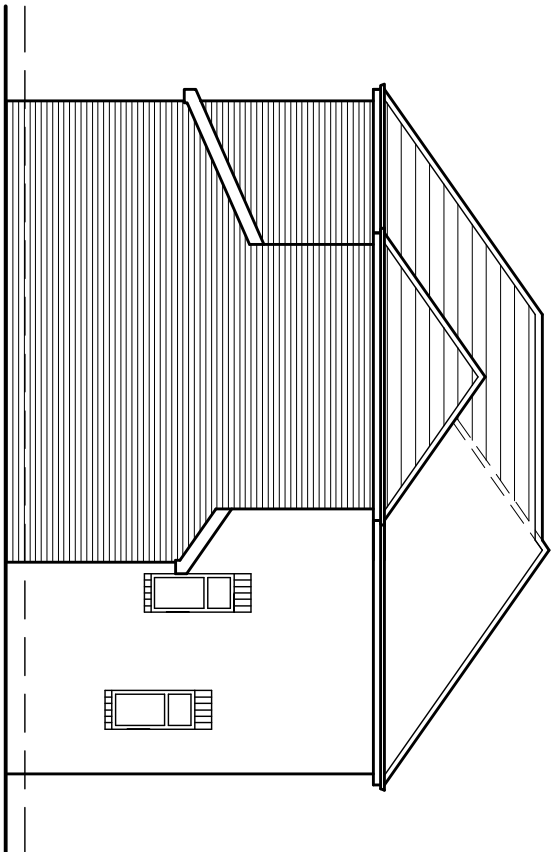

PROPOSED SIDE
ELEVATION

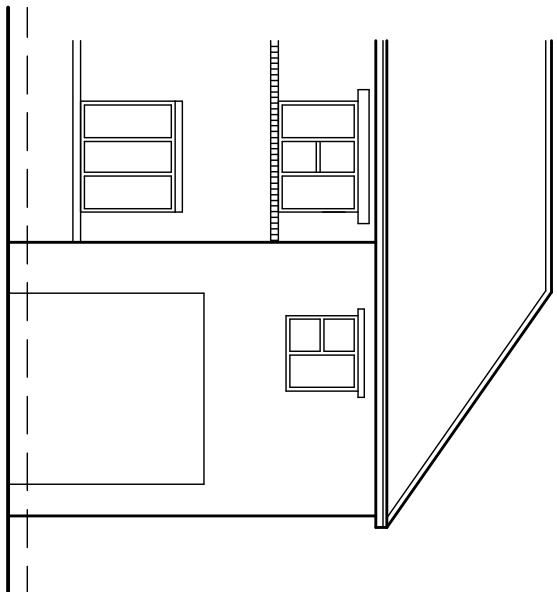


EXISTING REAR
ELEVATION

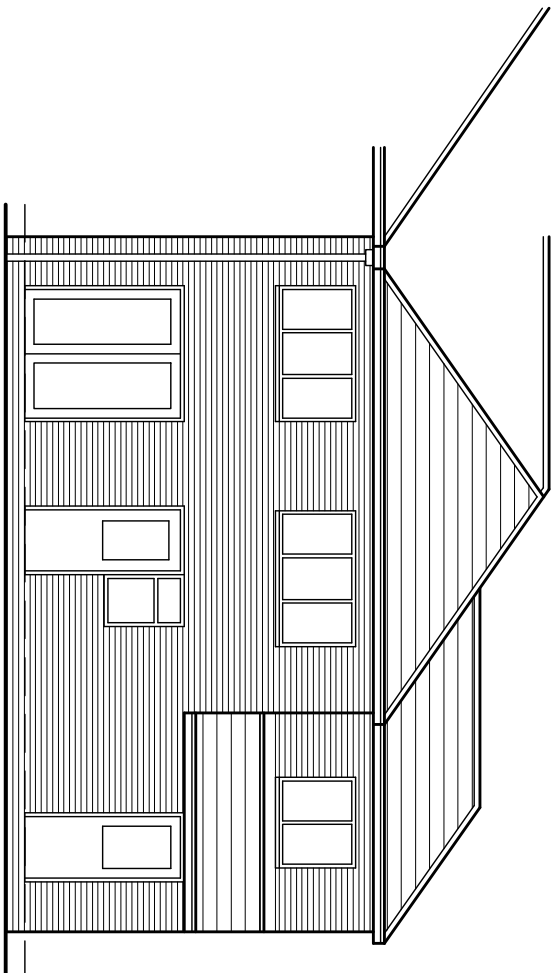


PROPOSED REAR
ELEVATION



LOCATION PLAN
SCALE 1:1250

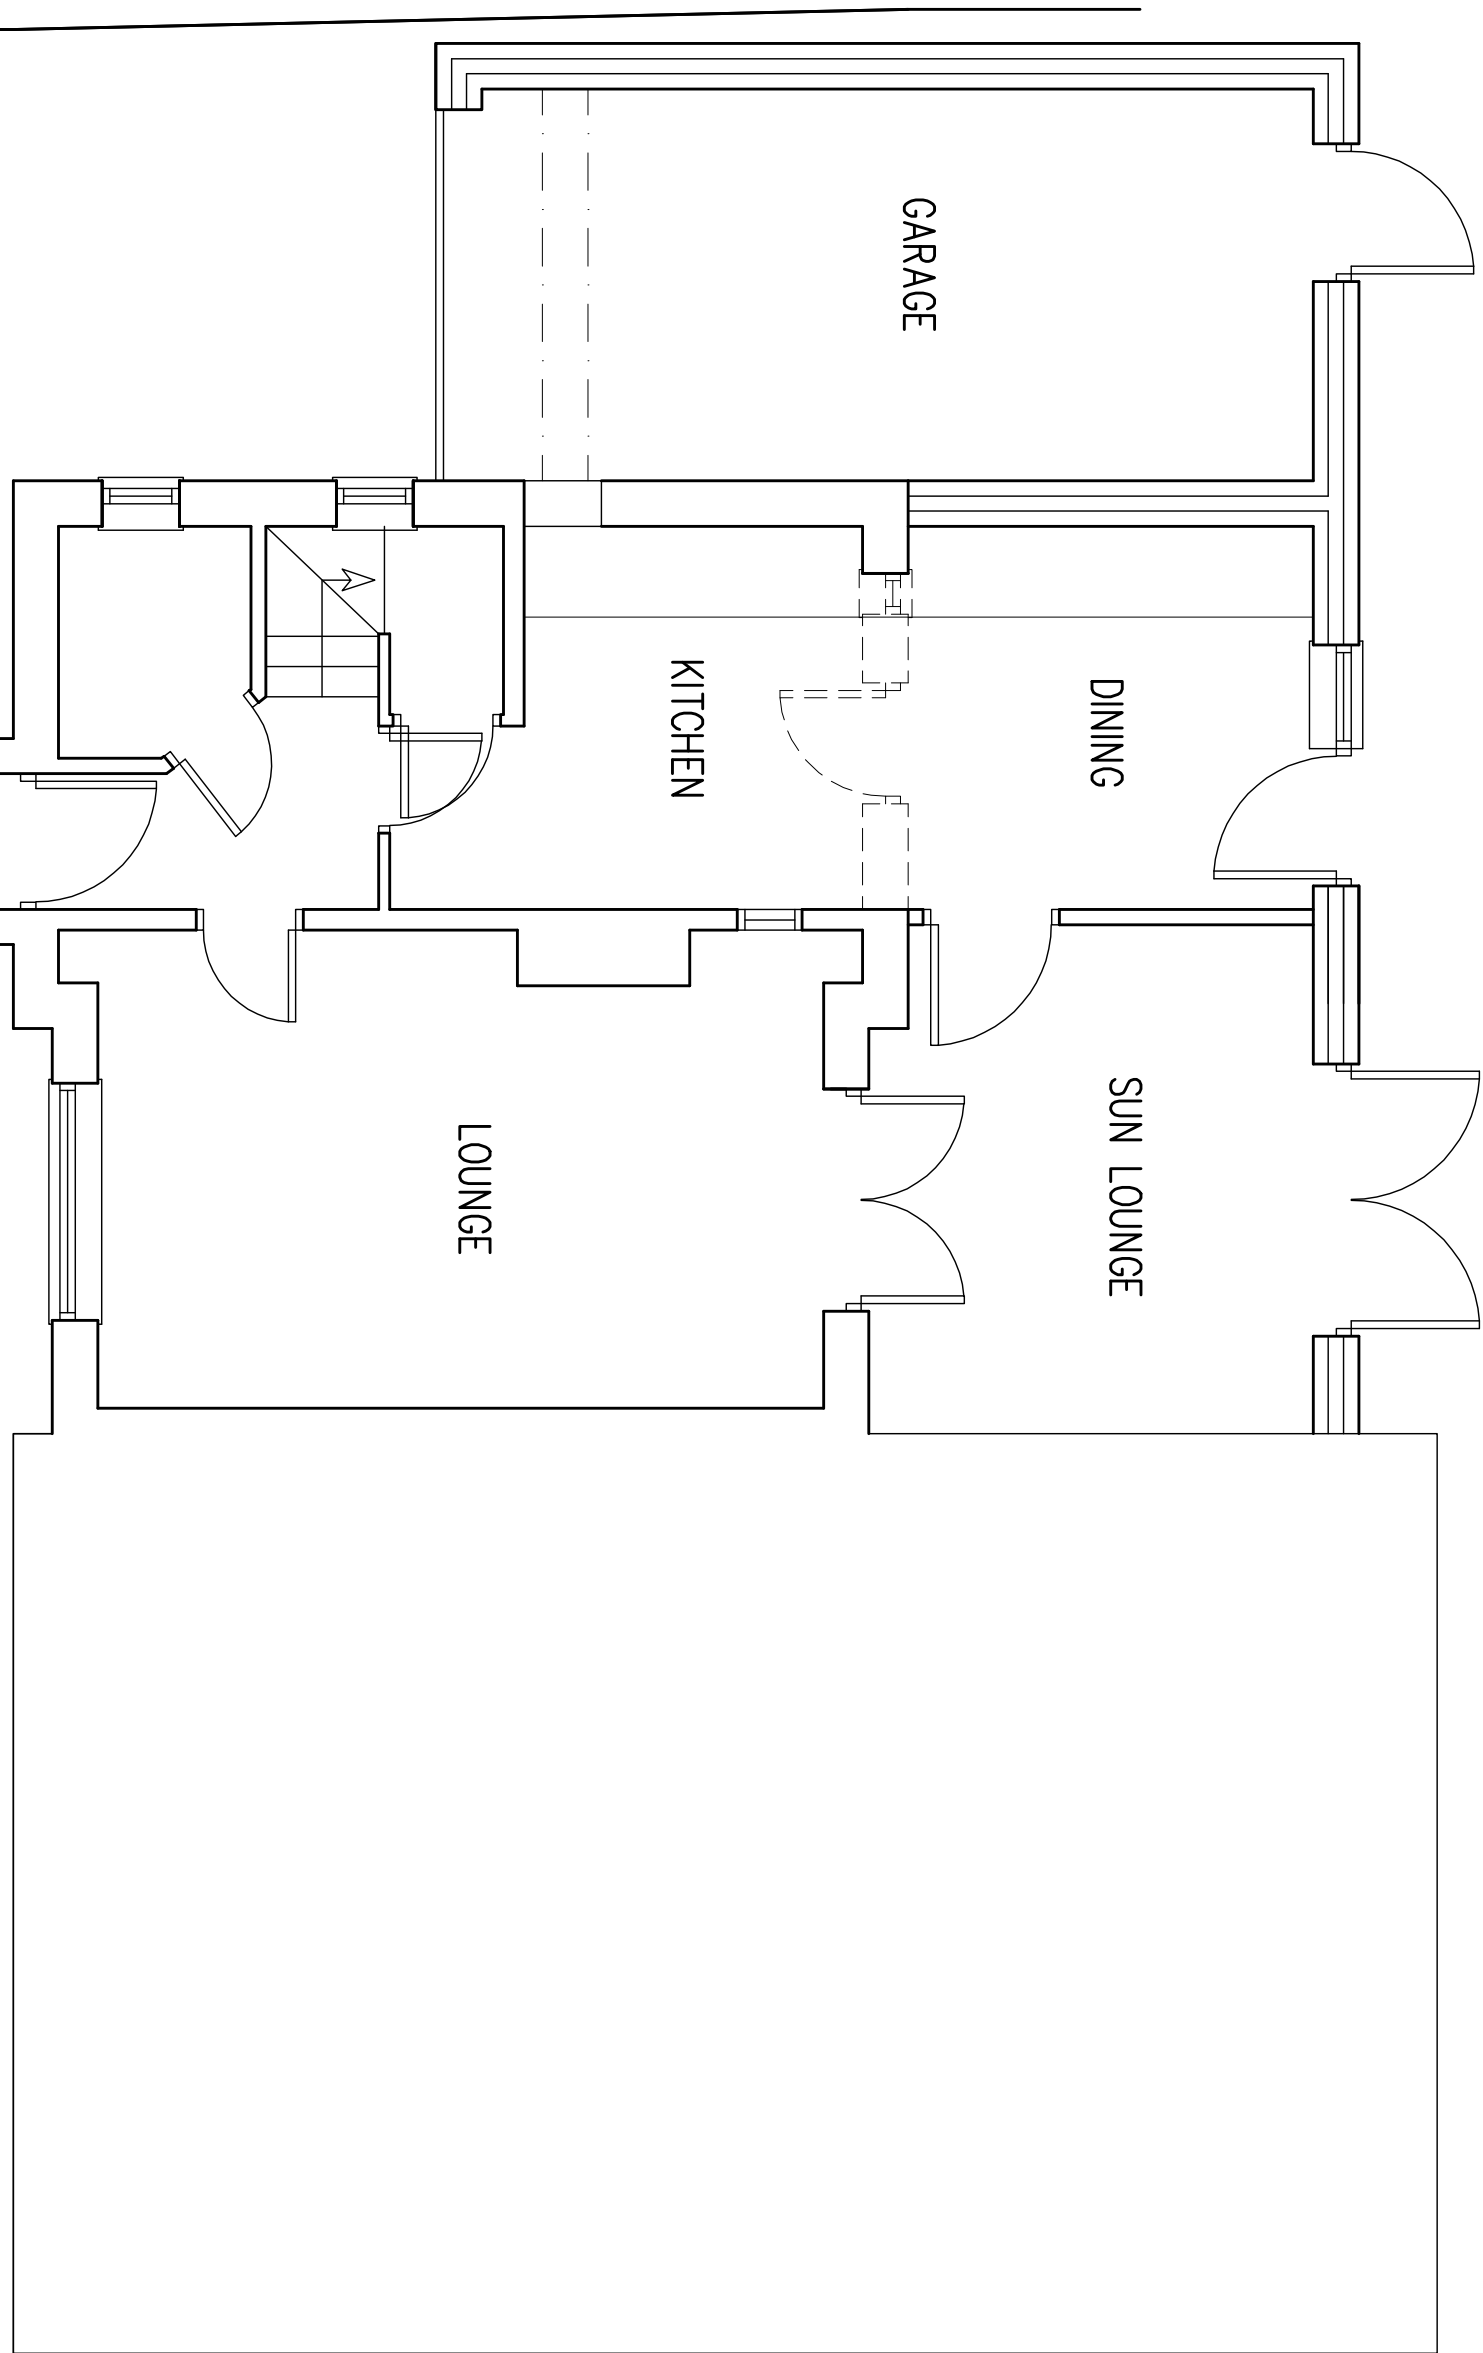

PROPOSED GROUND FLOOR PLAN

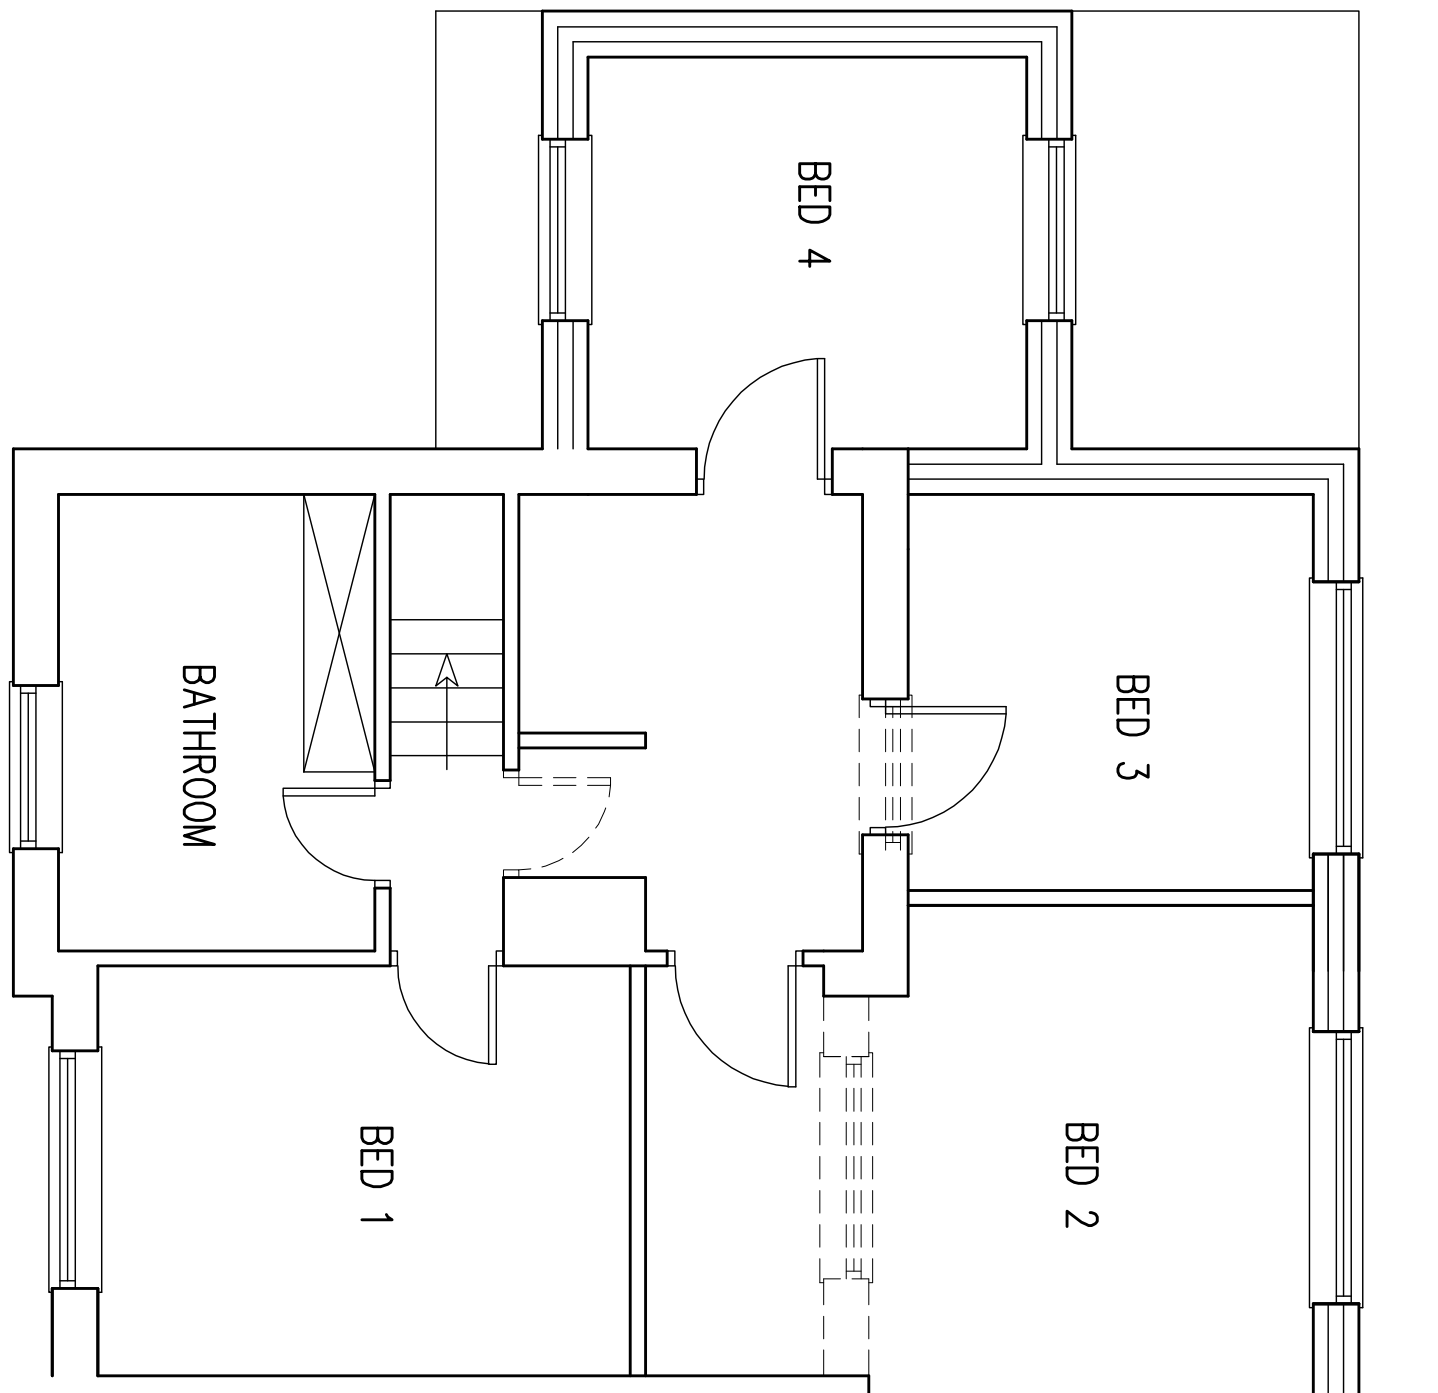

PROPOSED FIRST FLOOR PLAN

White Agus Partnership				1208, NEW ROAD, STAINCROSS, BARNSLLEY, S75 8PP PHONE/FAX: 01228 296442 E-mail: agus@stnintd.com			
Project: PROPOSED EXTENSION AT 12 BAR LANE, MAPPLEWELL BARNLSLEY, S75 8DQ				Client: MR & MRS SLATER			
Drawing Title: PLANS & ELEVATIONS				Date: DECEMBER 2008	Scale: 1:50 & 1:100		
Date	Suffix	Description	Date	Suffix	Description	Rev.	
06/01/2008	A	ISSUED TO CLIENTS REQUIREMENTS				A	