

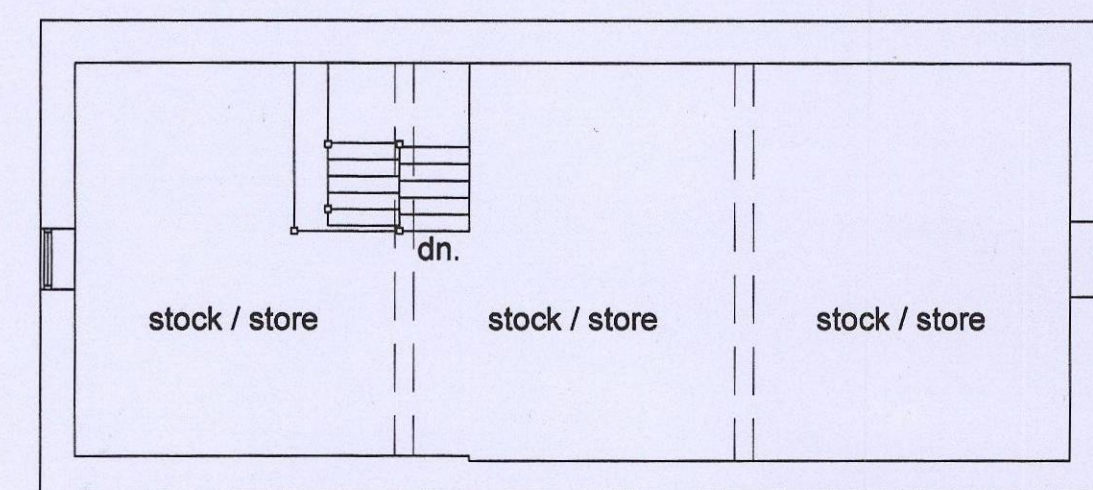


The barn existing details at 1:100

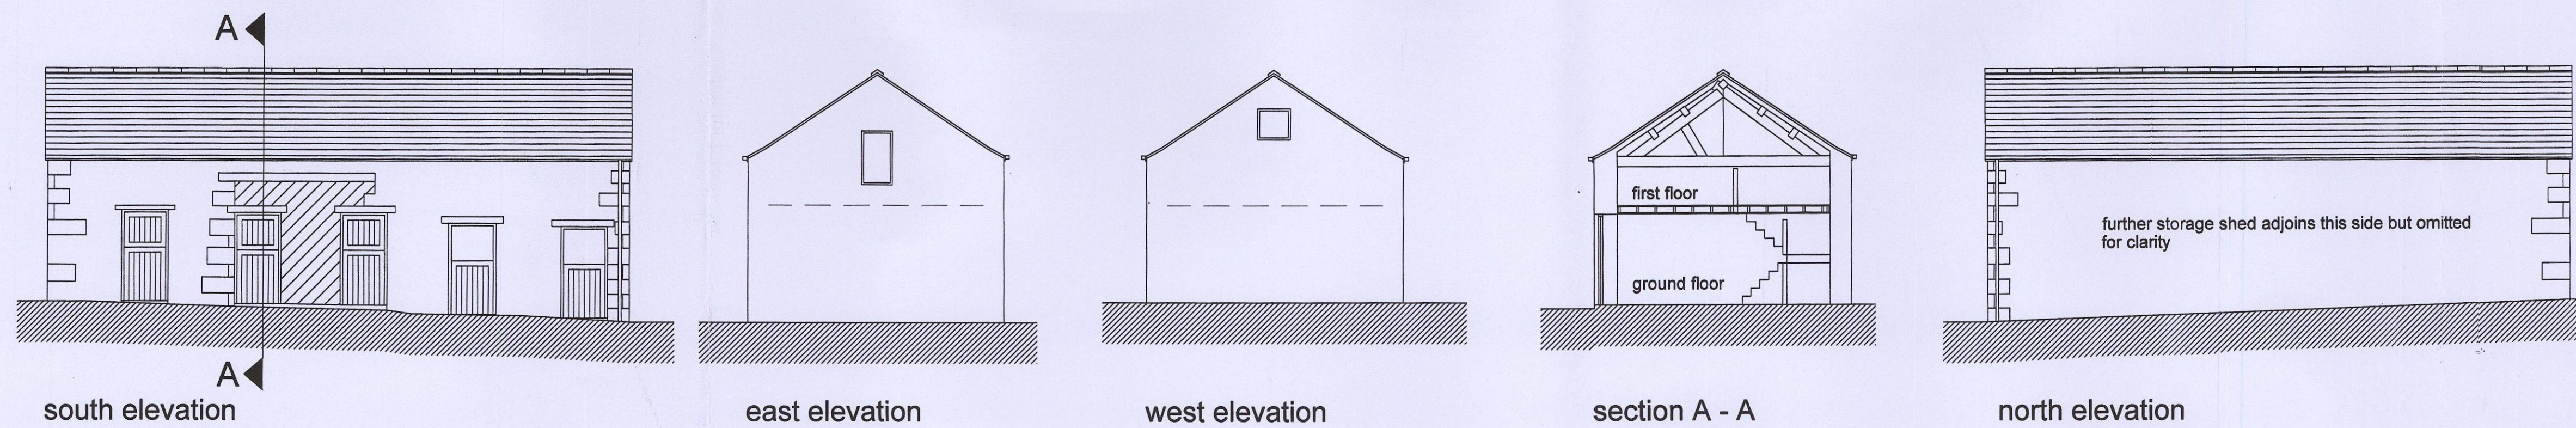


first floor plan

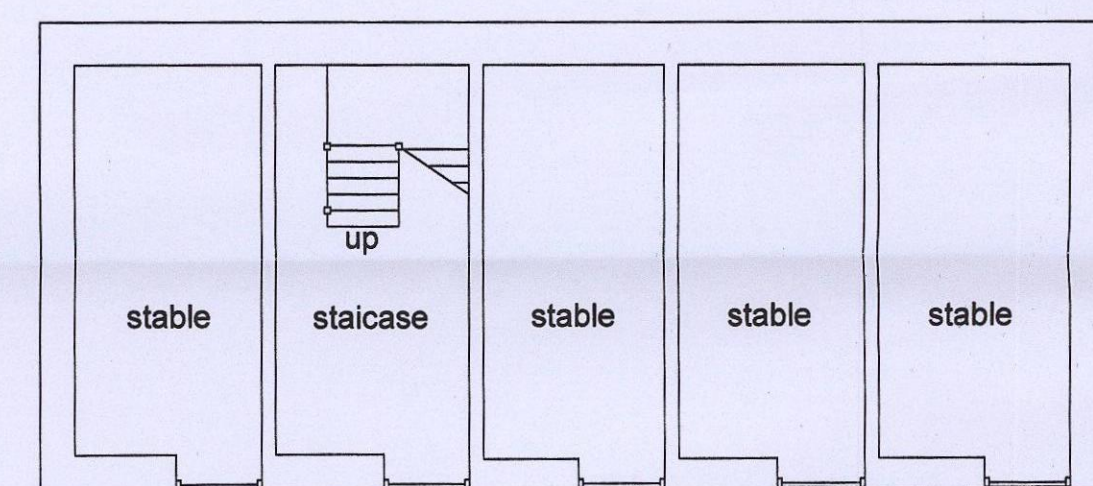

ground floor plan

The stable block existing details at 1:100

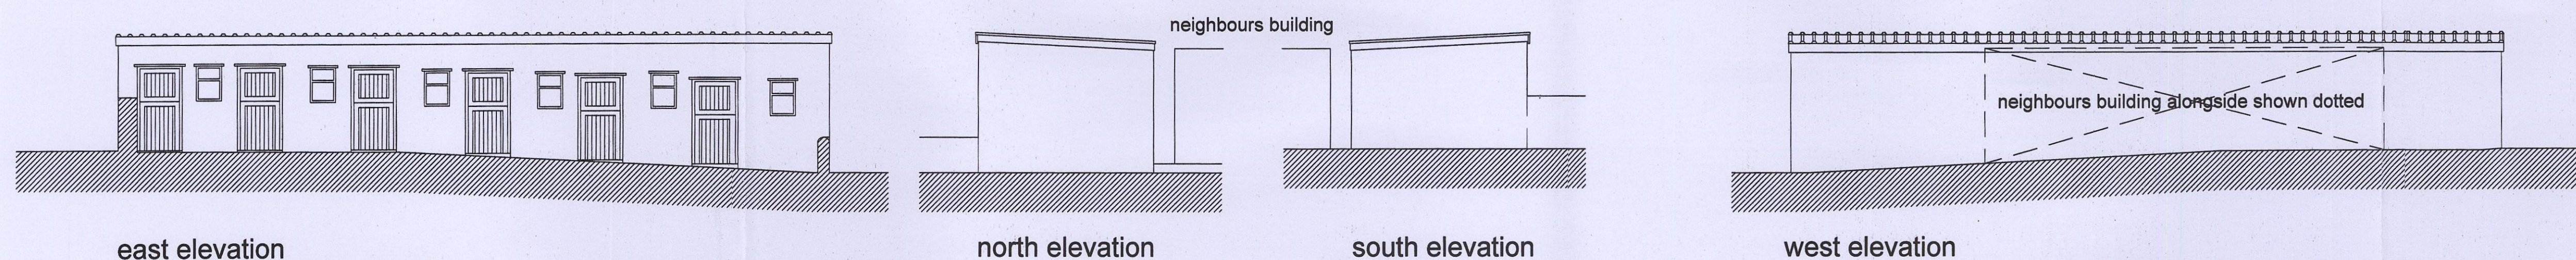


east elevation

north elevation

south elevation

west elevation

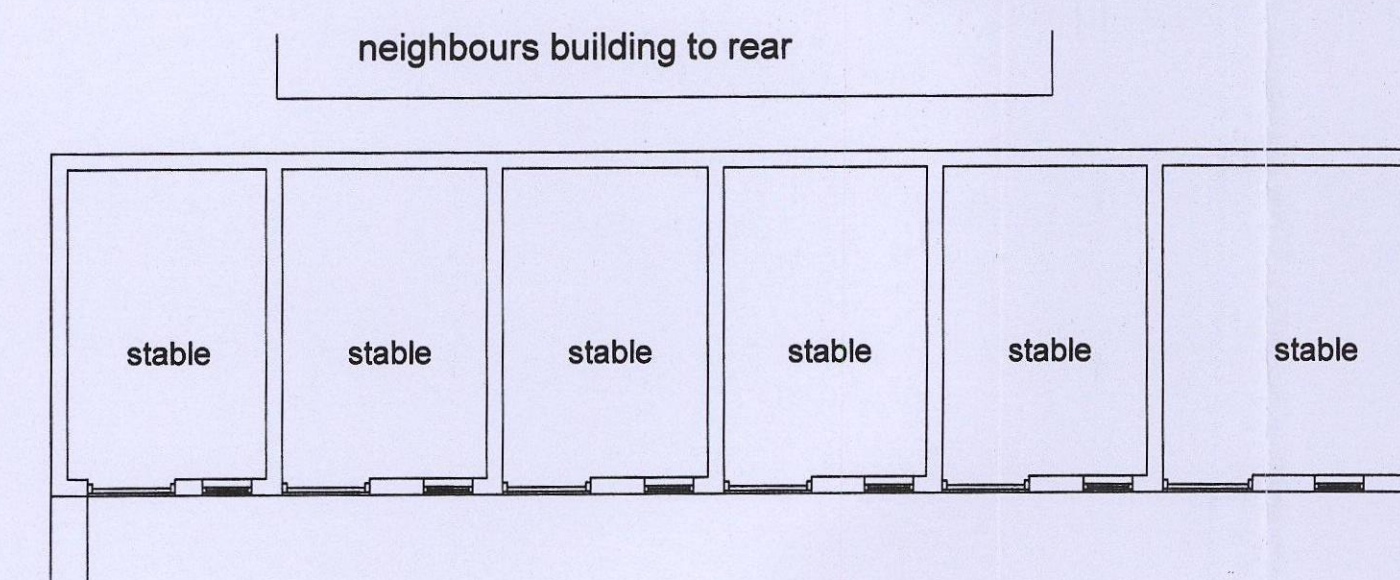

floor plan

- 1) This drawing and the design and details depicted thereon are the copyright of Peter Dimberline Chartered Architect.
- 2) All dimensions on this drawing are to be checked by the Contractor and any discrepancies are to be reported to the Architect.
- 3) Do not scale critical dimensions off this drawing.
- 4) Contractor to ensure that all Health & Safety requirements (CDM Regulations) in relation to this project will be complied with.



REVISIONS

PETER DIMBERLINE Dip Arch, RIBA
CHARTERED ARCHITECT

2 TIPSEY COURT, STAINCROSS
BARNLEY, S75 6FZ

tel/fax (01226) 390947
email: pdimberline@tiscali.co.uk

CLIENT
Mr and Mrs Baxter

PROJECT
Proposed redevelopment of existing premises.

LOCATION
Throstlenest Saddlery,
Moorend Lane, Silkstone Common,
Barnsley S75 4QX

DRAWING
Barn refurbishment / part change of use and
replacement stable / storage building
EXISTING DETAILS




SCALES 1:100 at A1 DATE May '16

DRWG No. 2016/03/01
REV.





DRAWN BY
PD

1) This drawing and the design and details depicted thereon are the copyright of Peter Dimberline Chartered Architect.
 2) All dimensions on this drawing are to be checked by the Contractor and any discrepancies are to be reported to the Architect.
 3) Do not scale critical dimensions off this drawing.
 4) Contractor to ensure that all Health & Safety requirements (CDM Regulations) in relation to this project will be complied with.

Proposed conversion of barn at 1:100

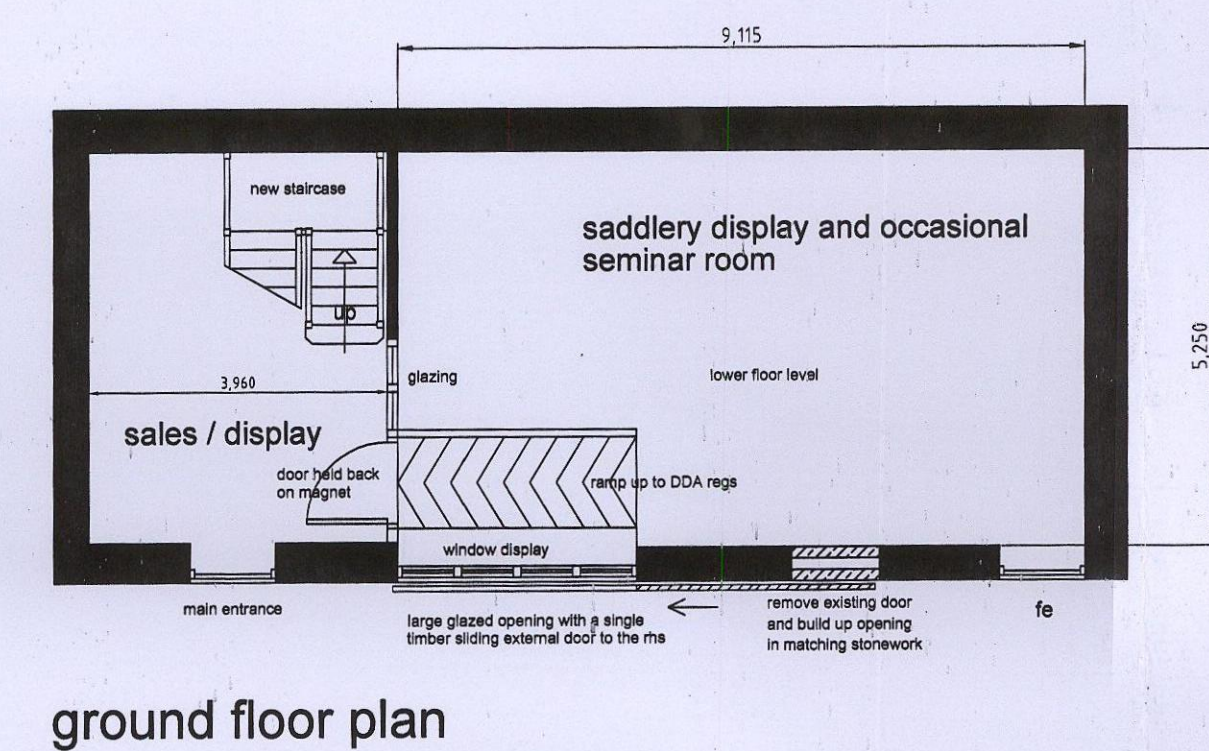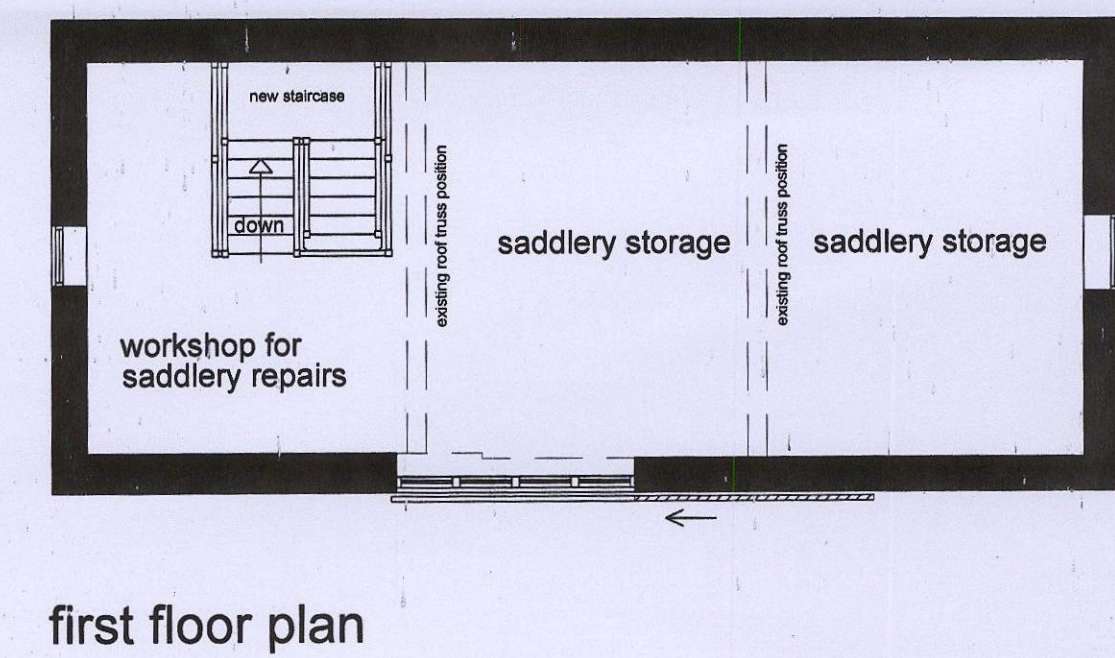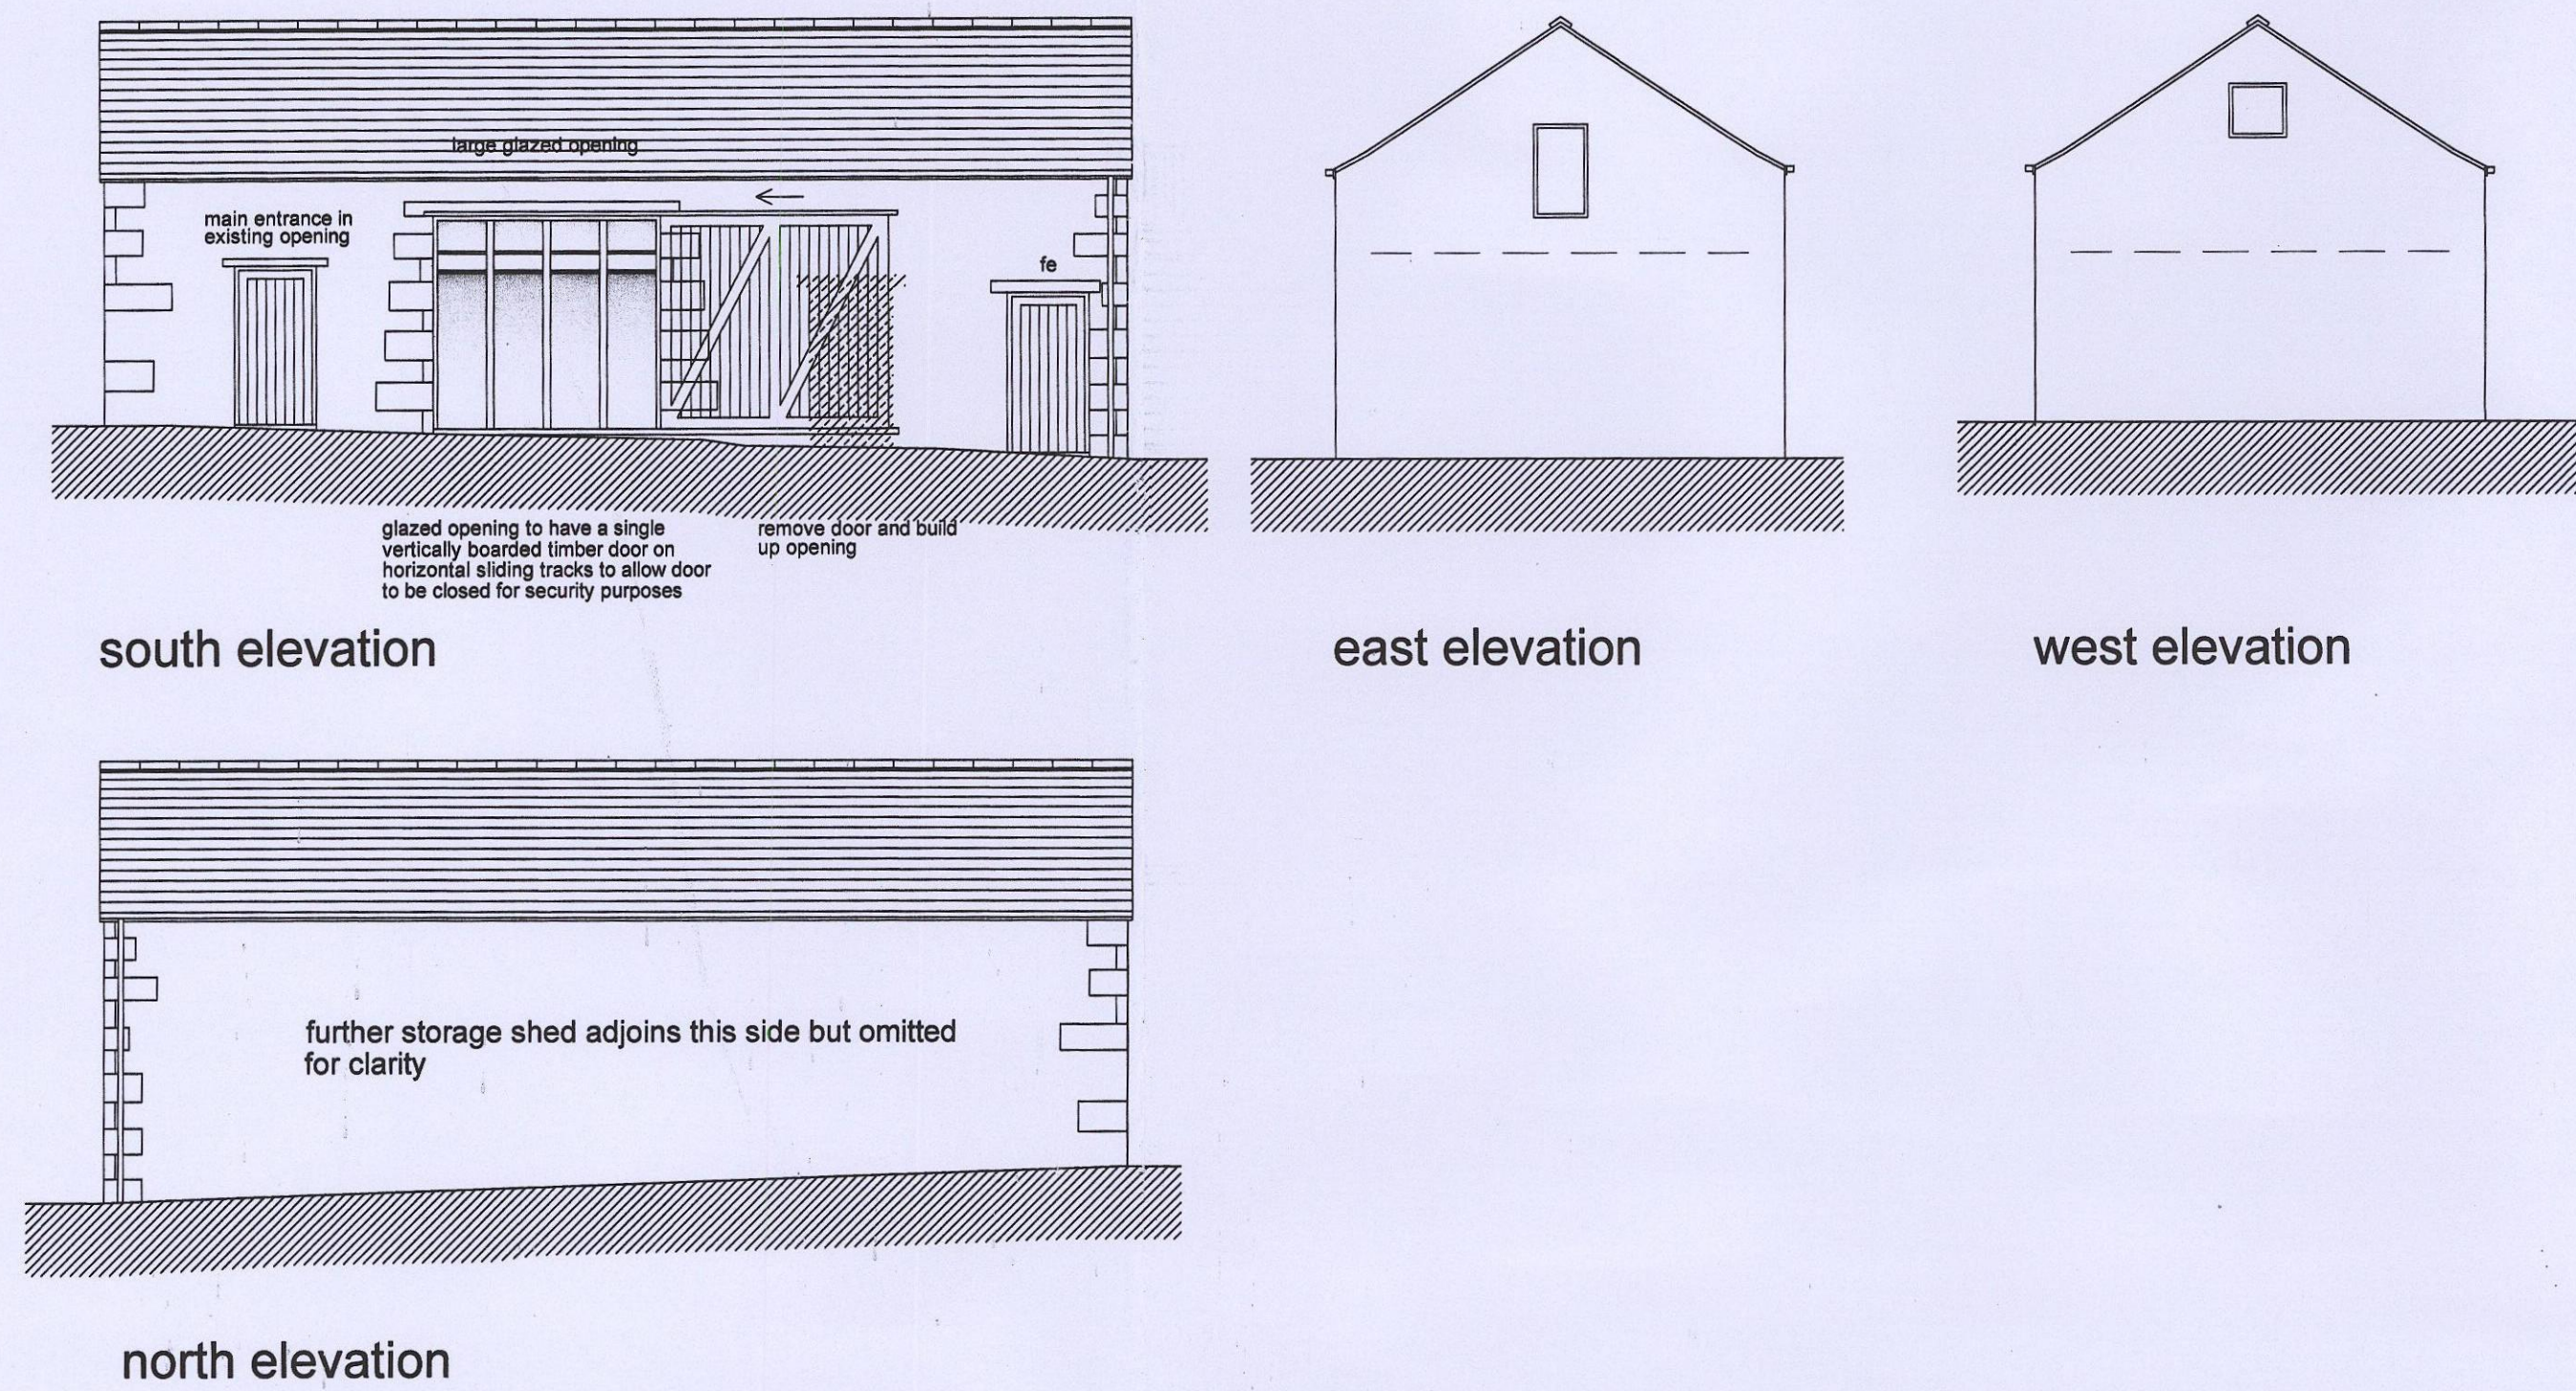

Replacement stable block at 1:100

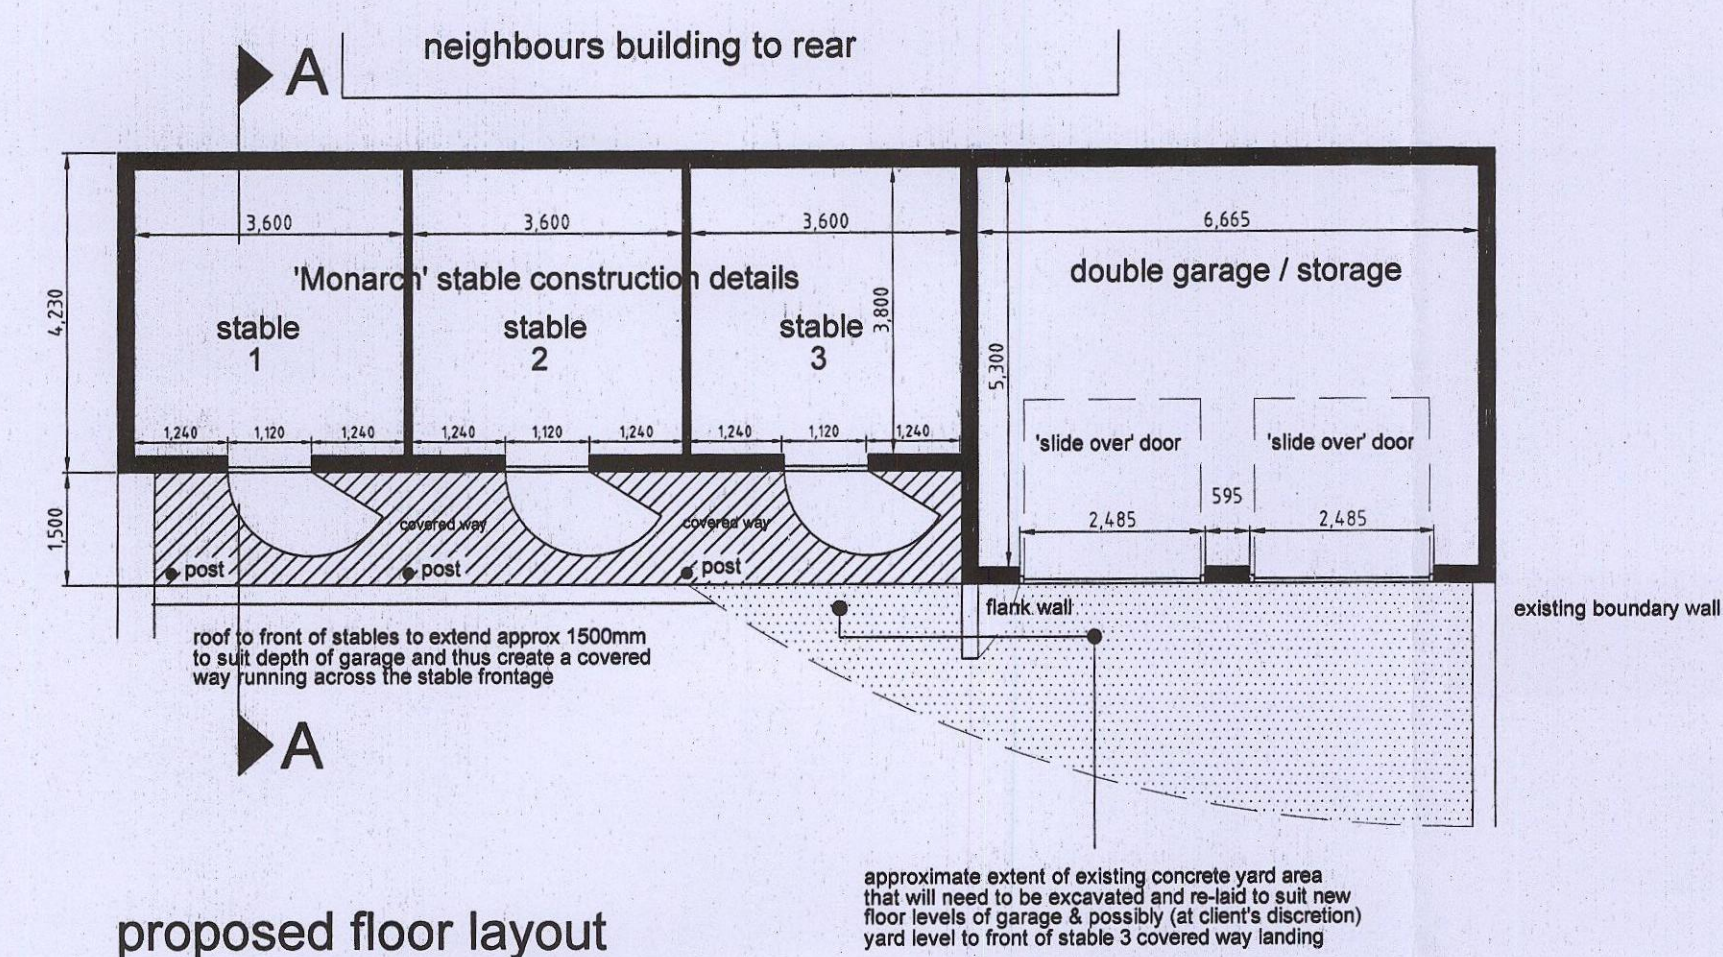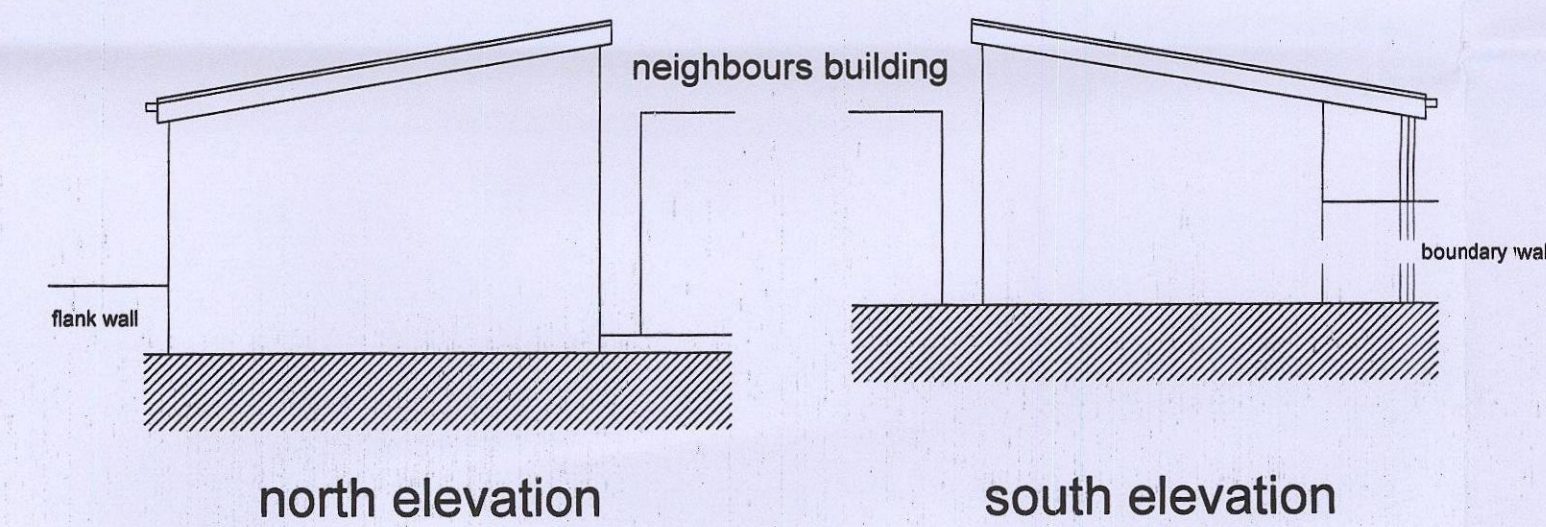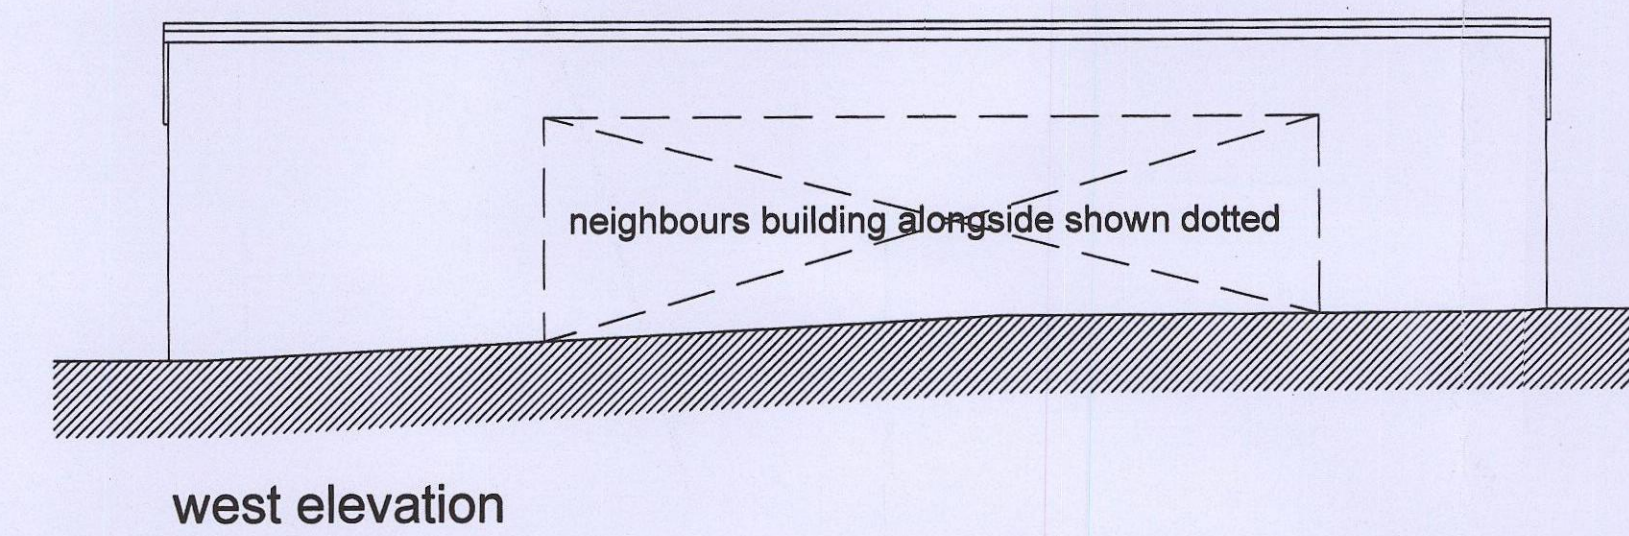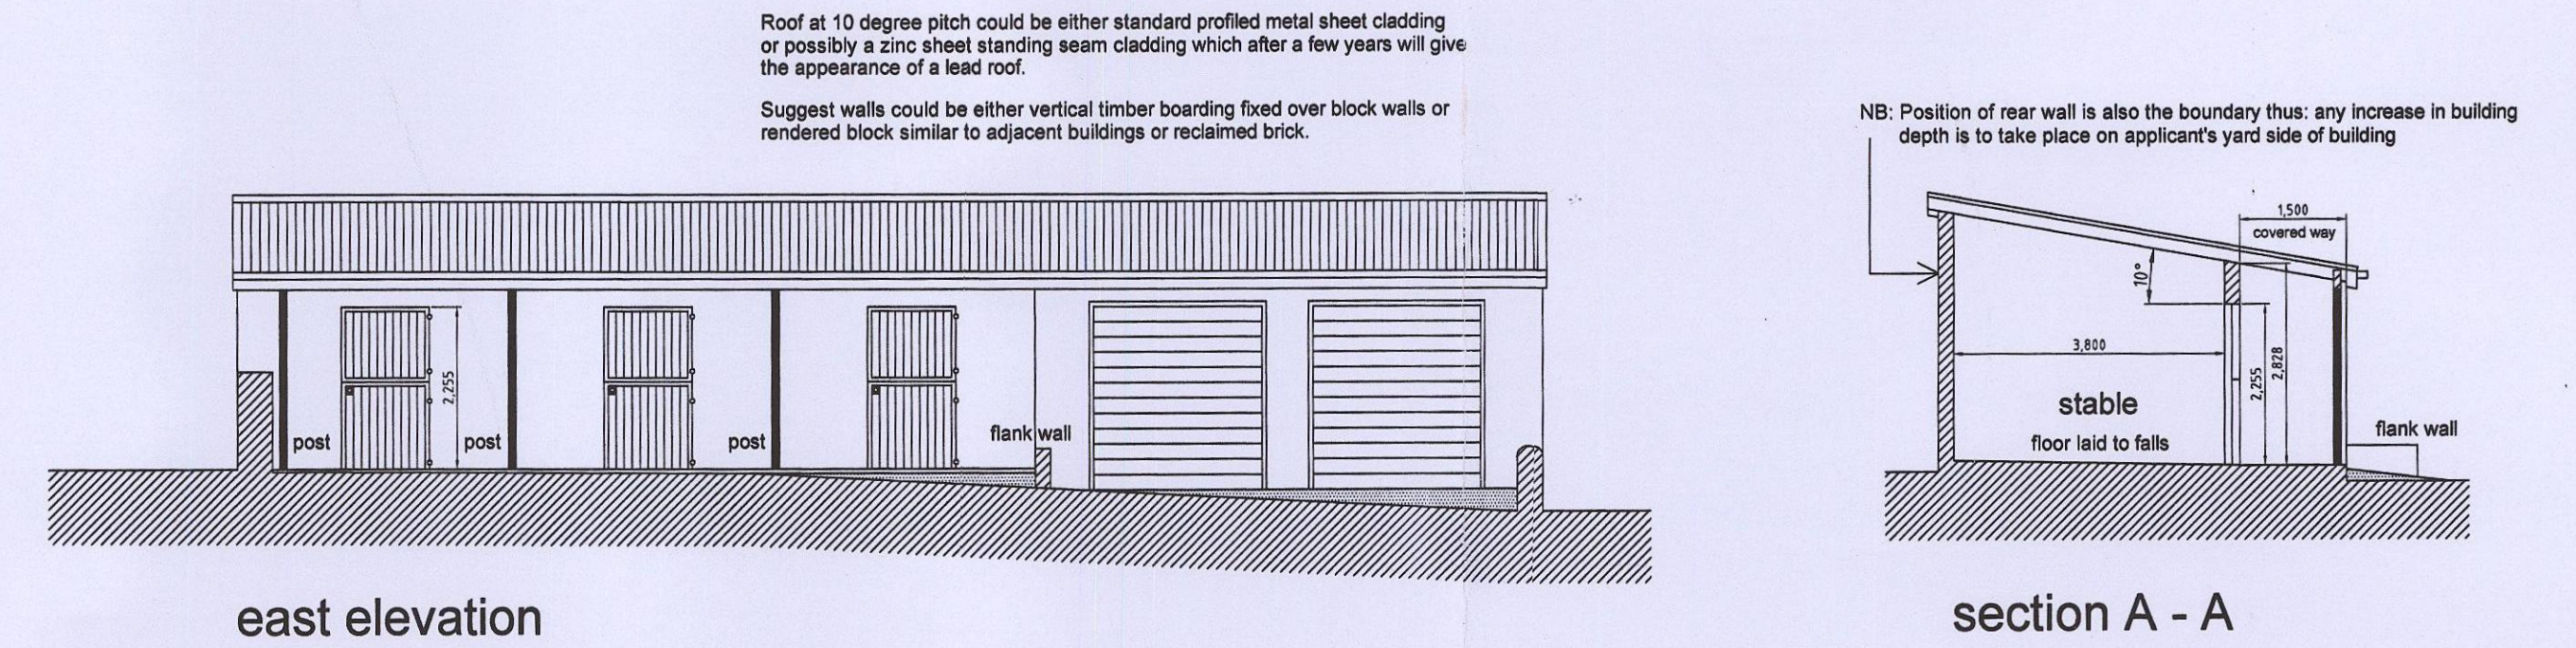

REVISIONS

PETER DIMBERLINE Dip Arch, RIBA
CHARTERED ARCHITECT

**2 TIPSEY COURT, STAINCROSS
 BARNLEY, S75 6FZ**

tel/fax (01226) 390947
 email: pdimberline@tiscali.co.uk

CLIENT
 Mr and Mrs Baxter

PROJECT
 Proposed redevelopment of existing premises.

LOCATION
 Throstenest Saddlery,
 Moorend Lane, Silkstone Common,
 Barnsley S75 4QX

DRAWING
 Barn refurbishment / part change of use and
 replacement stable block / garage / storage building
PROPOSED DETAILS

SCALES 1:100 at A1 DATE Aug' 17

DRWG No. 2016/03/02 DRAWN BY PD
 REV.