

Notes:
Planning drawings, not to be used for construction or building regulation purposes

Revision: --
Revision List:


Project Name: Bridge Side 1&2, Sheffield Road
Drawing Title: East & West Elevation of No1- Proposed
Drawing Number: 1030/TP/011
Scale: 1:100@A3
Date: Mar 10



- ① Coursed sandstone, 150mm course, random lengths, cut stone lintels & cills (throated)
- ② Marley Natura plus light grey cladding panels, secret fix
- ③ Dark grey ppc aluminium fascia panels
- ④ Dark grey ppc aluminium fascia & soffits, verge boards
- ⑤ Cantilevered glass balustrade with ss handrail
- ⑥ Aluminium clad (dark grey) window / door frames
- ⑦ Aluminium (dark grey) box gutters & pipes
- ⑧ Black painted galvanised steel steps & balustrades
- ⑨ Obscure glazing
- ⑩ Timber decking, post & beam
- ⑪ Dry stone wall
- ⑫ Stone (once weathered) coping
- ⑬ Marley modern tiles, slate grey
- ⑭ Aluminium (dark grey) flashing
- ⑮ Cedar clad t&g garage doors & balustrade
- ⑯ Rooflights



East Elevation of No1

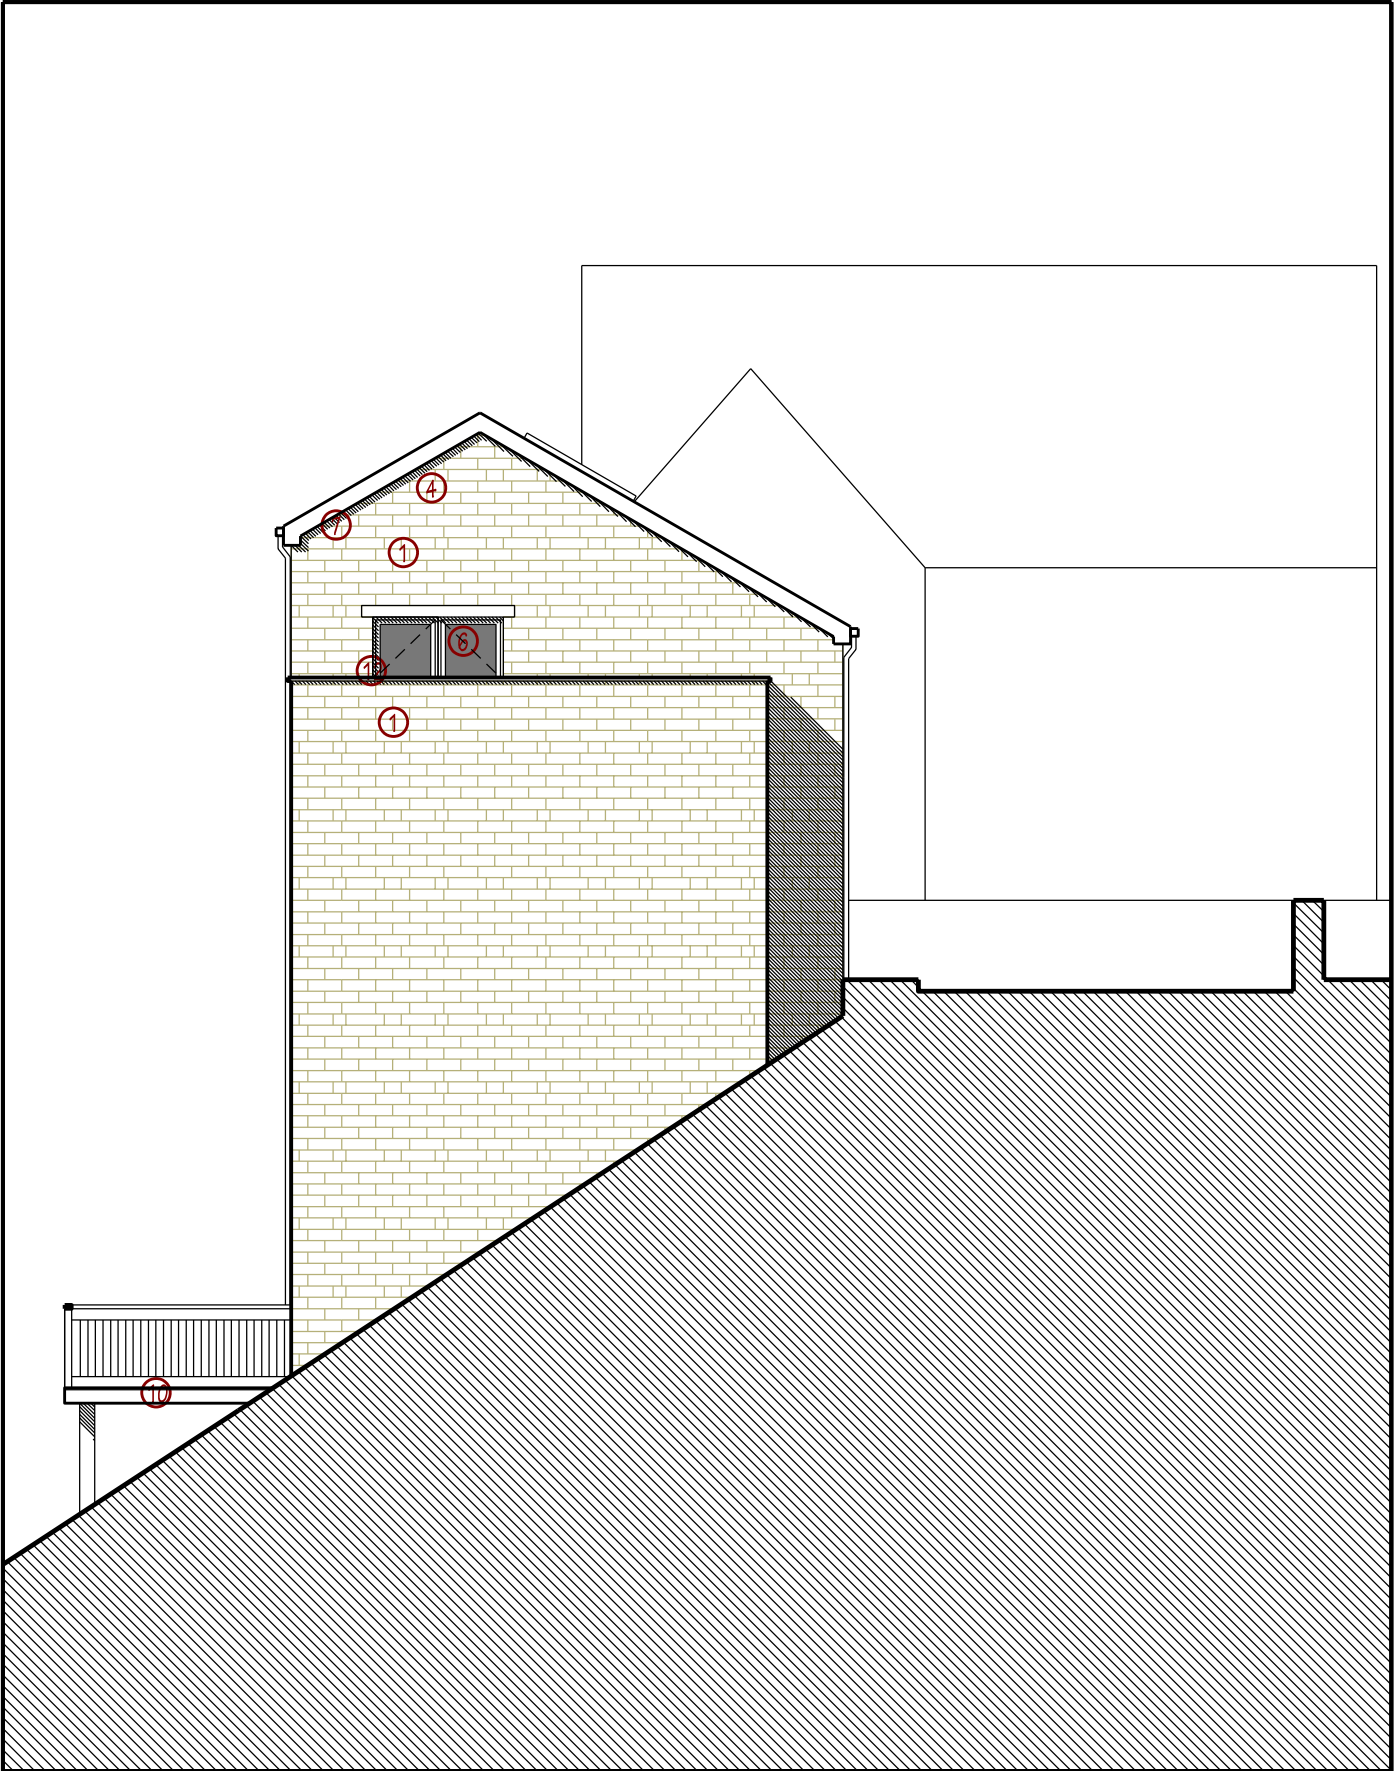

West Elevation of No1