




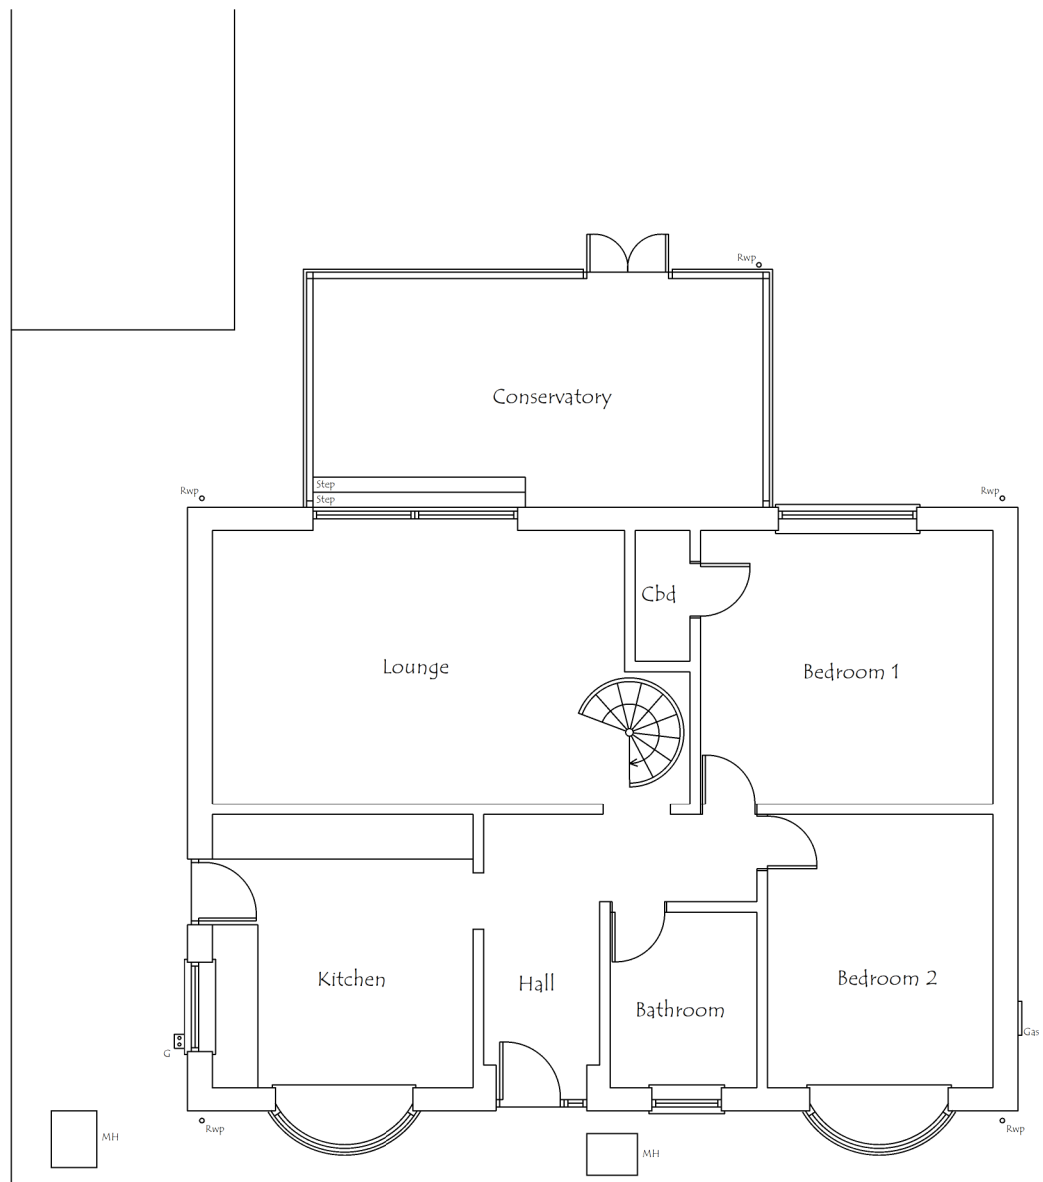


Existing Ground Floor Plan

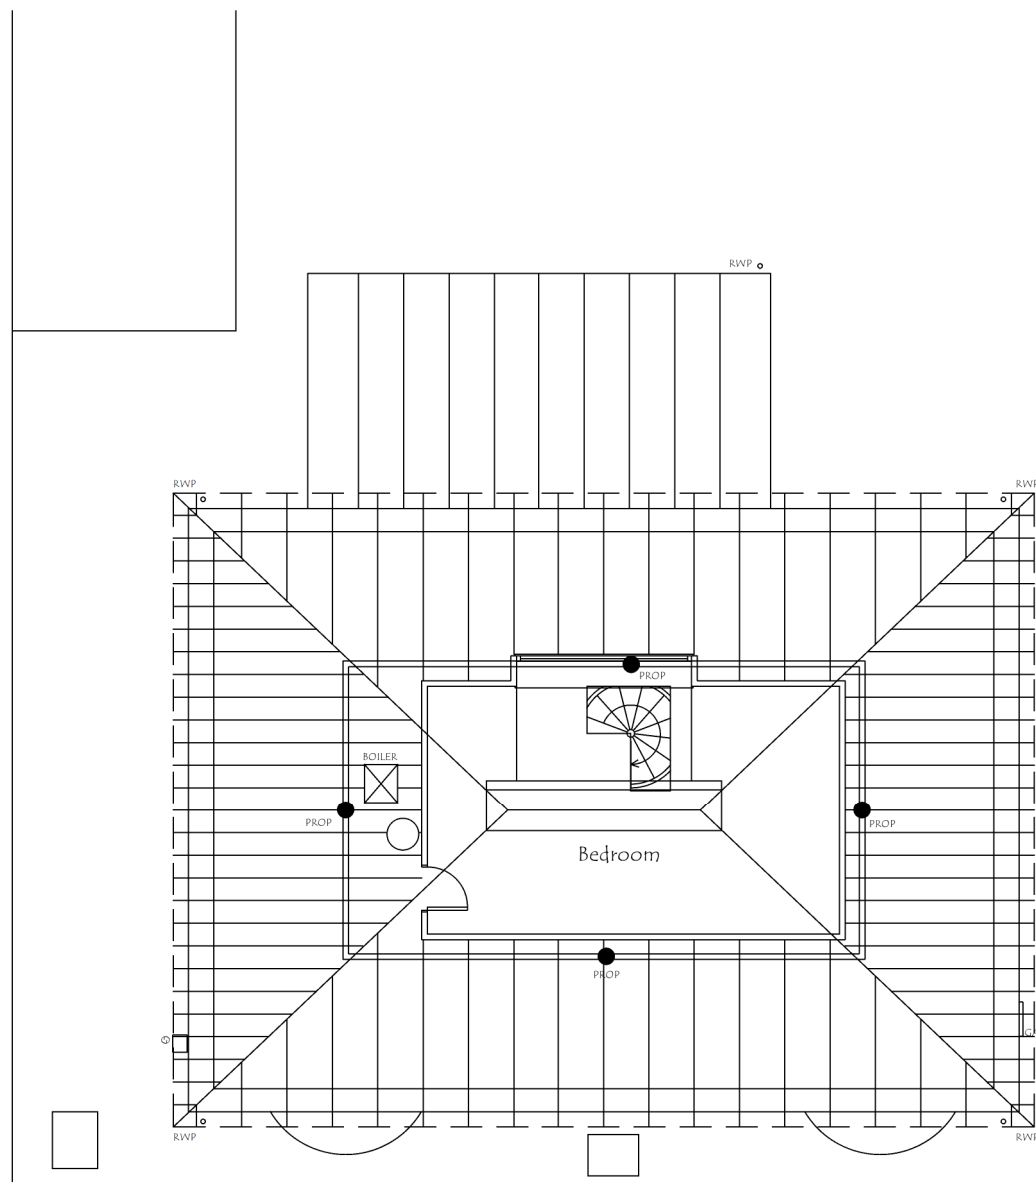


Existing First Floor Plan

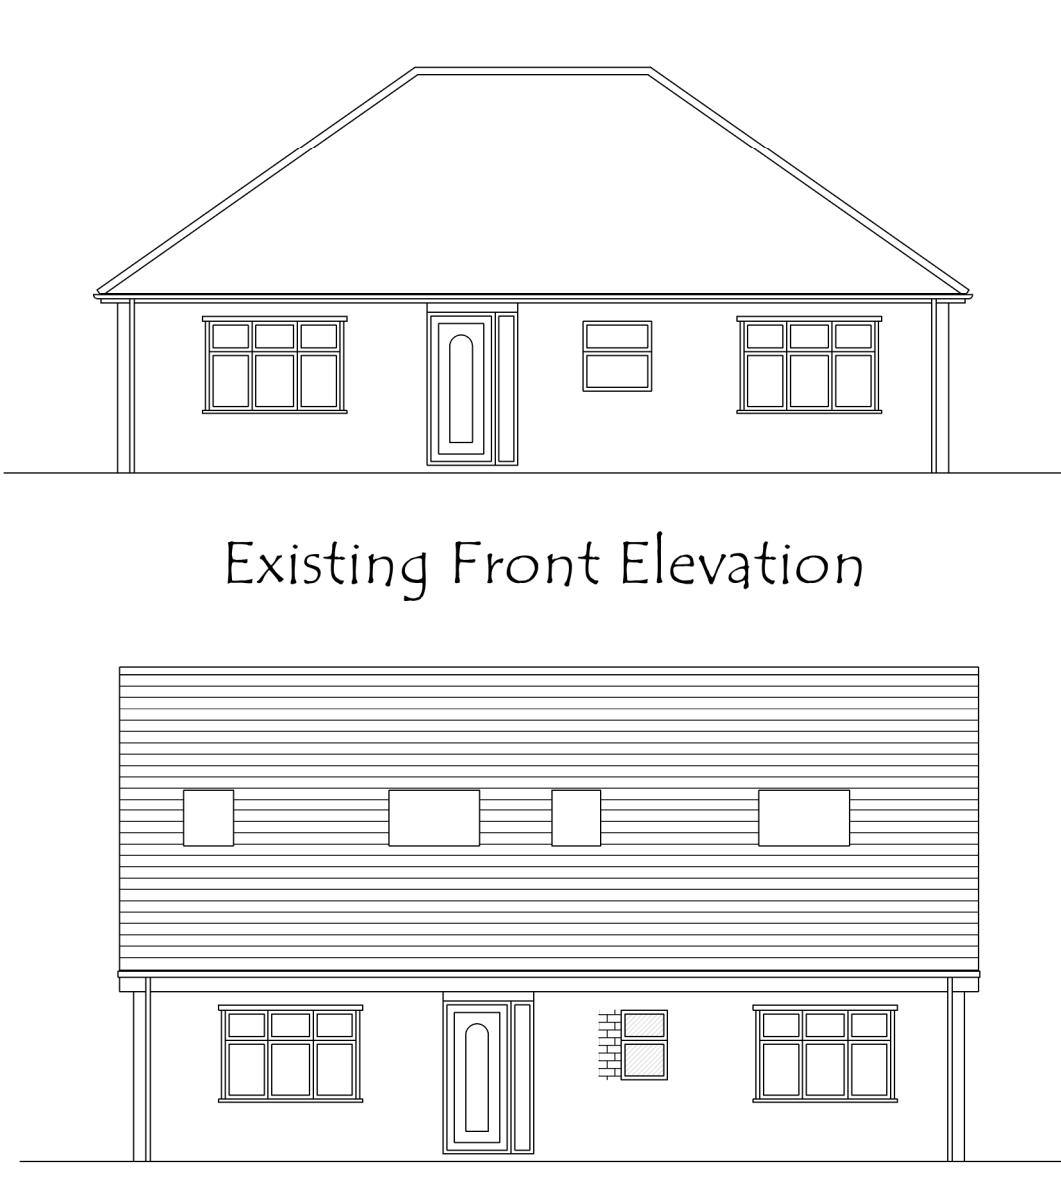


Existing Front Elevation

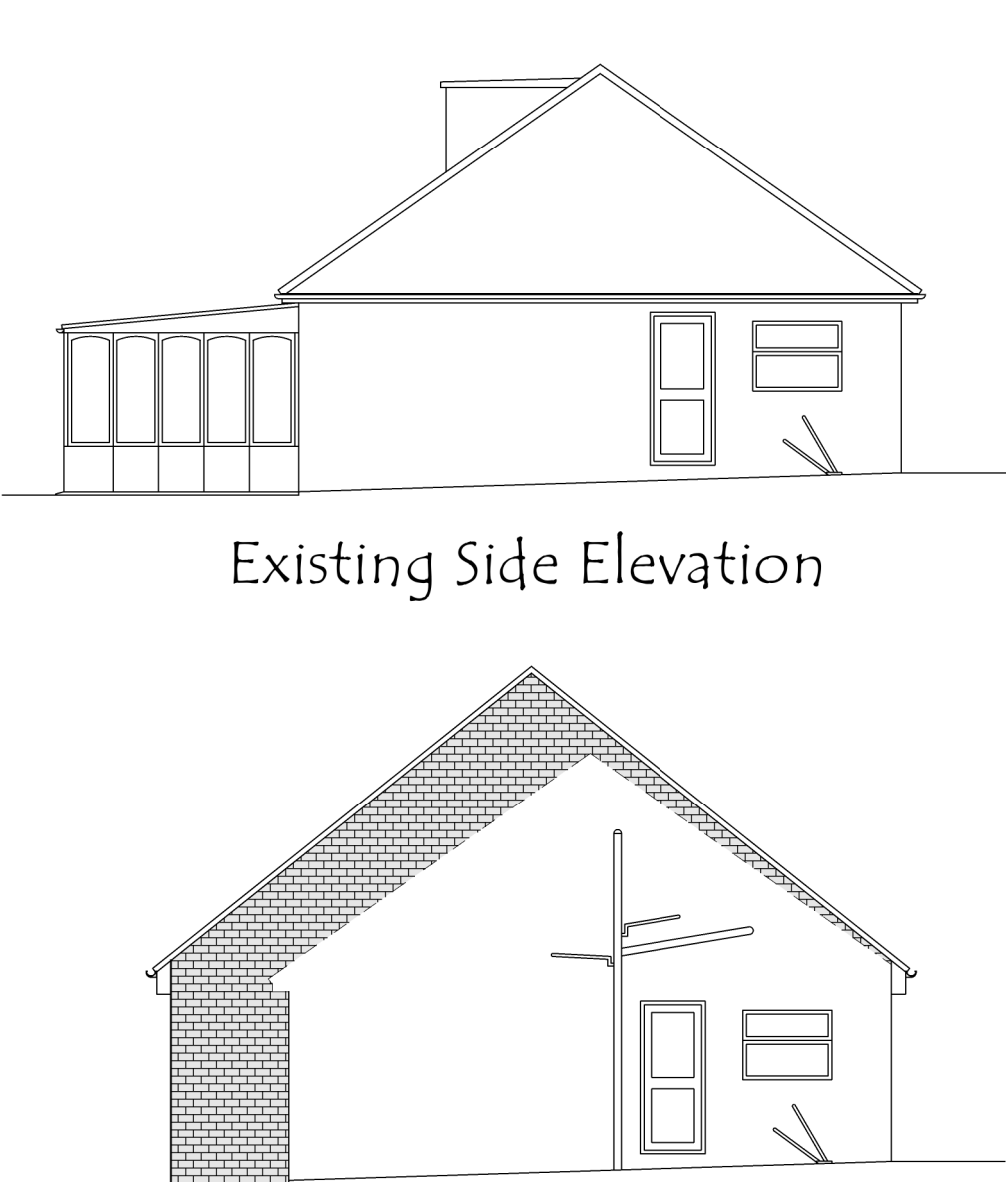

Existing Side Elevation

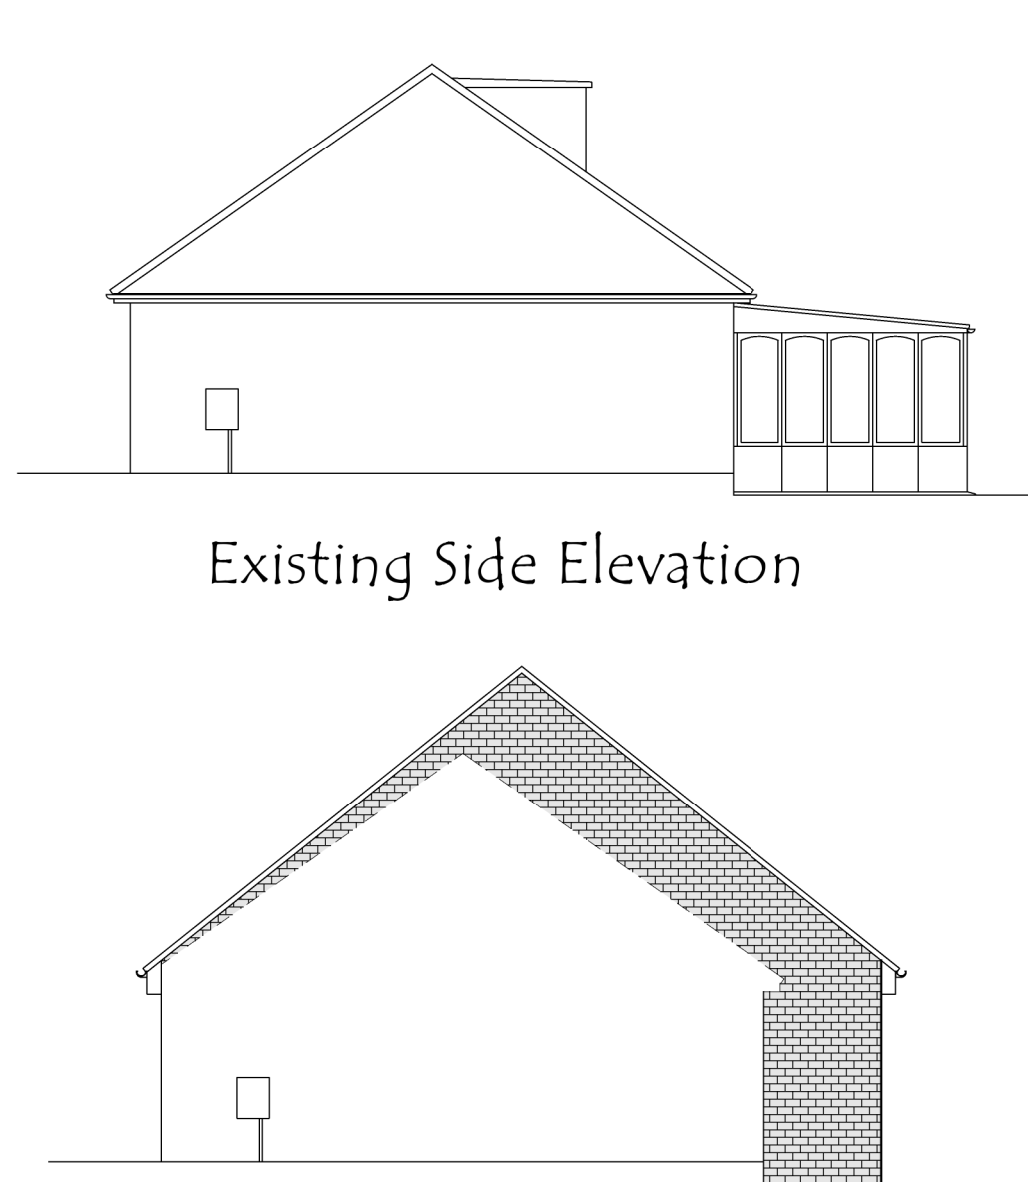


Existing Side Elevation

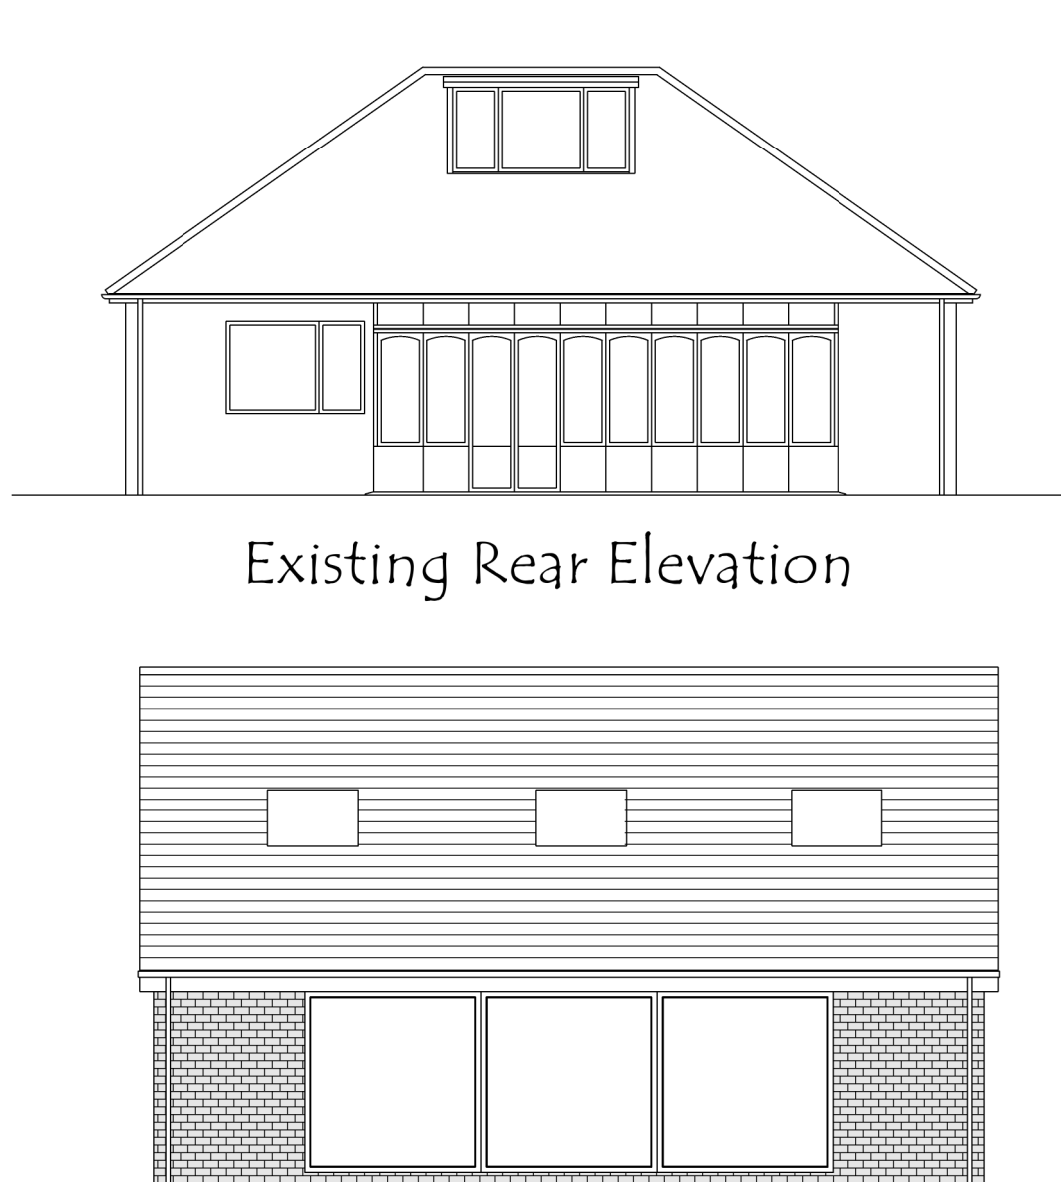


Existing Rear Elevation




Proposed Front Elevation

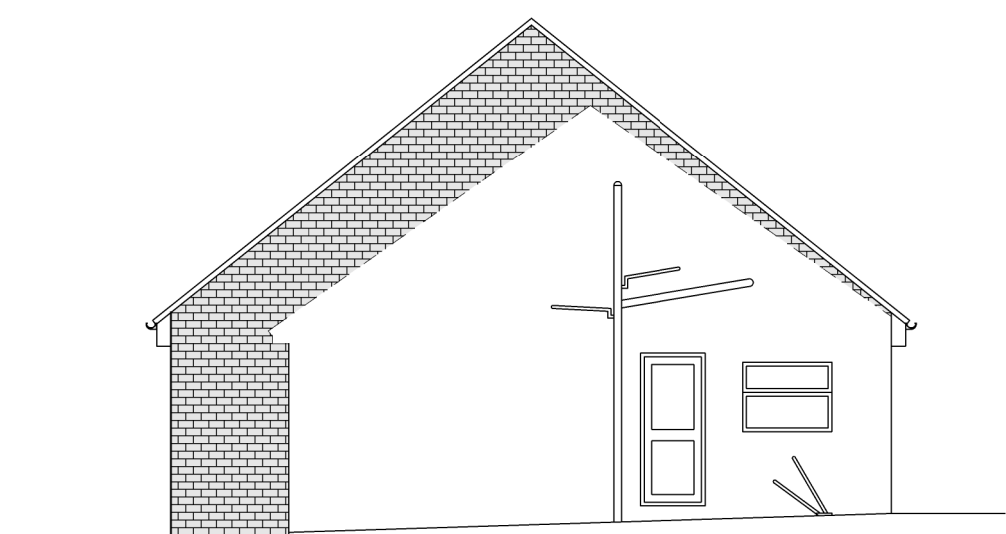


Proposed Side Elevation

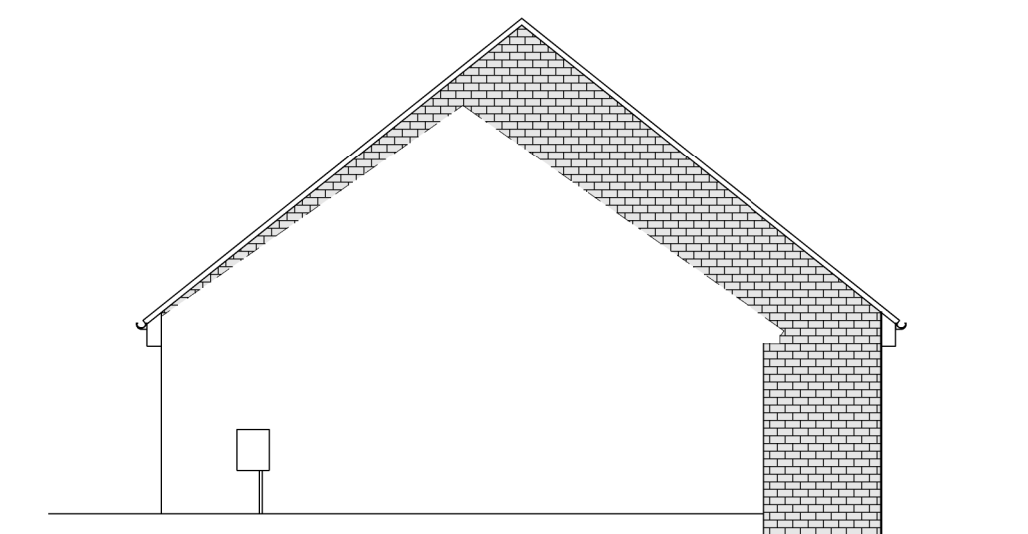


Proposed Side Elevation

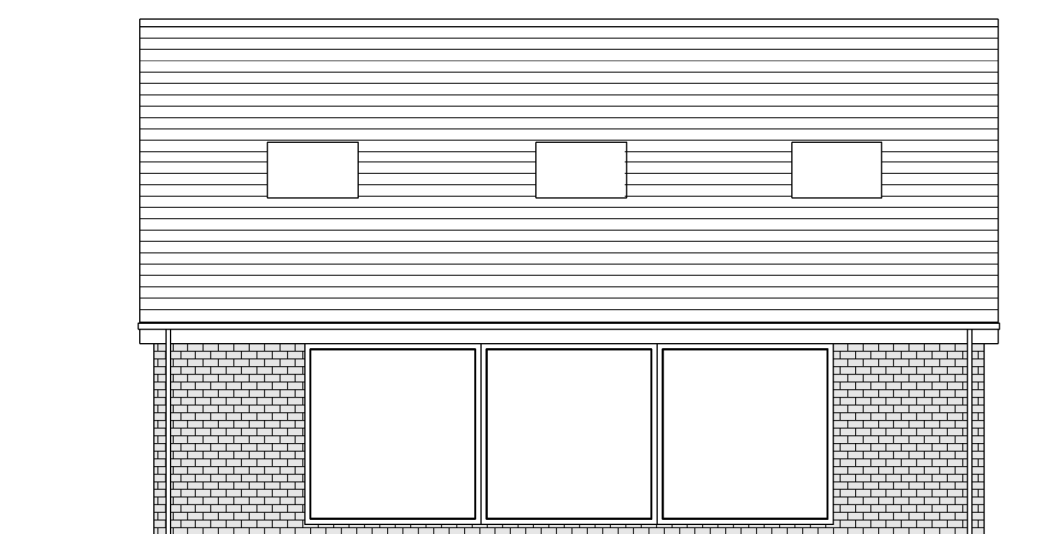


Proposed Rear Elevation

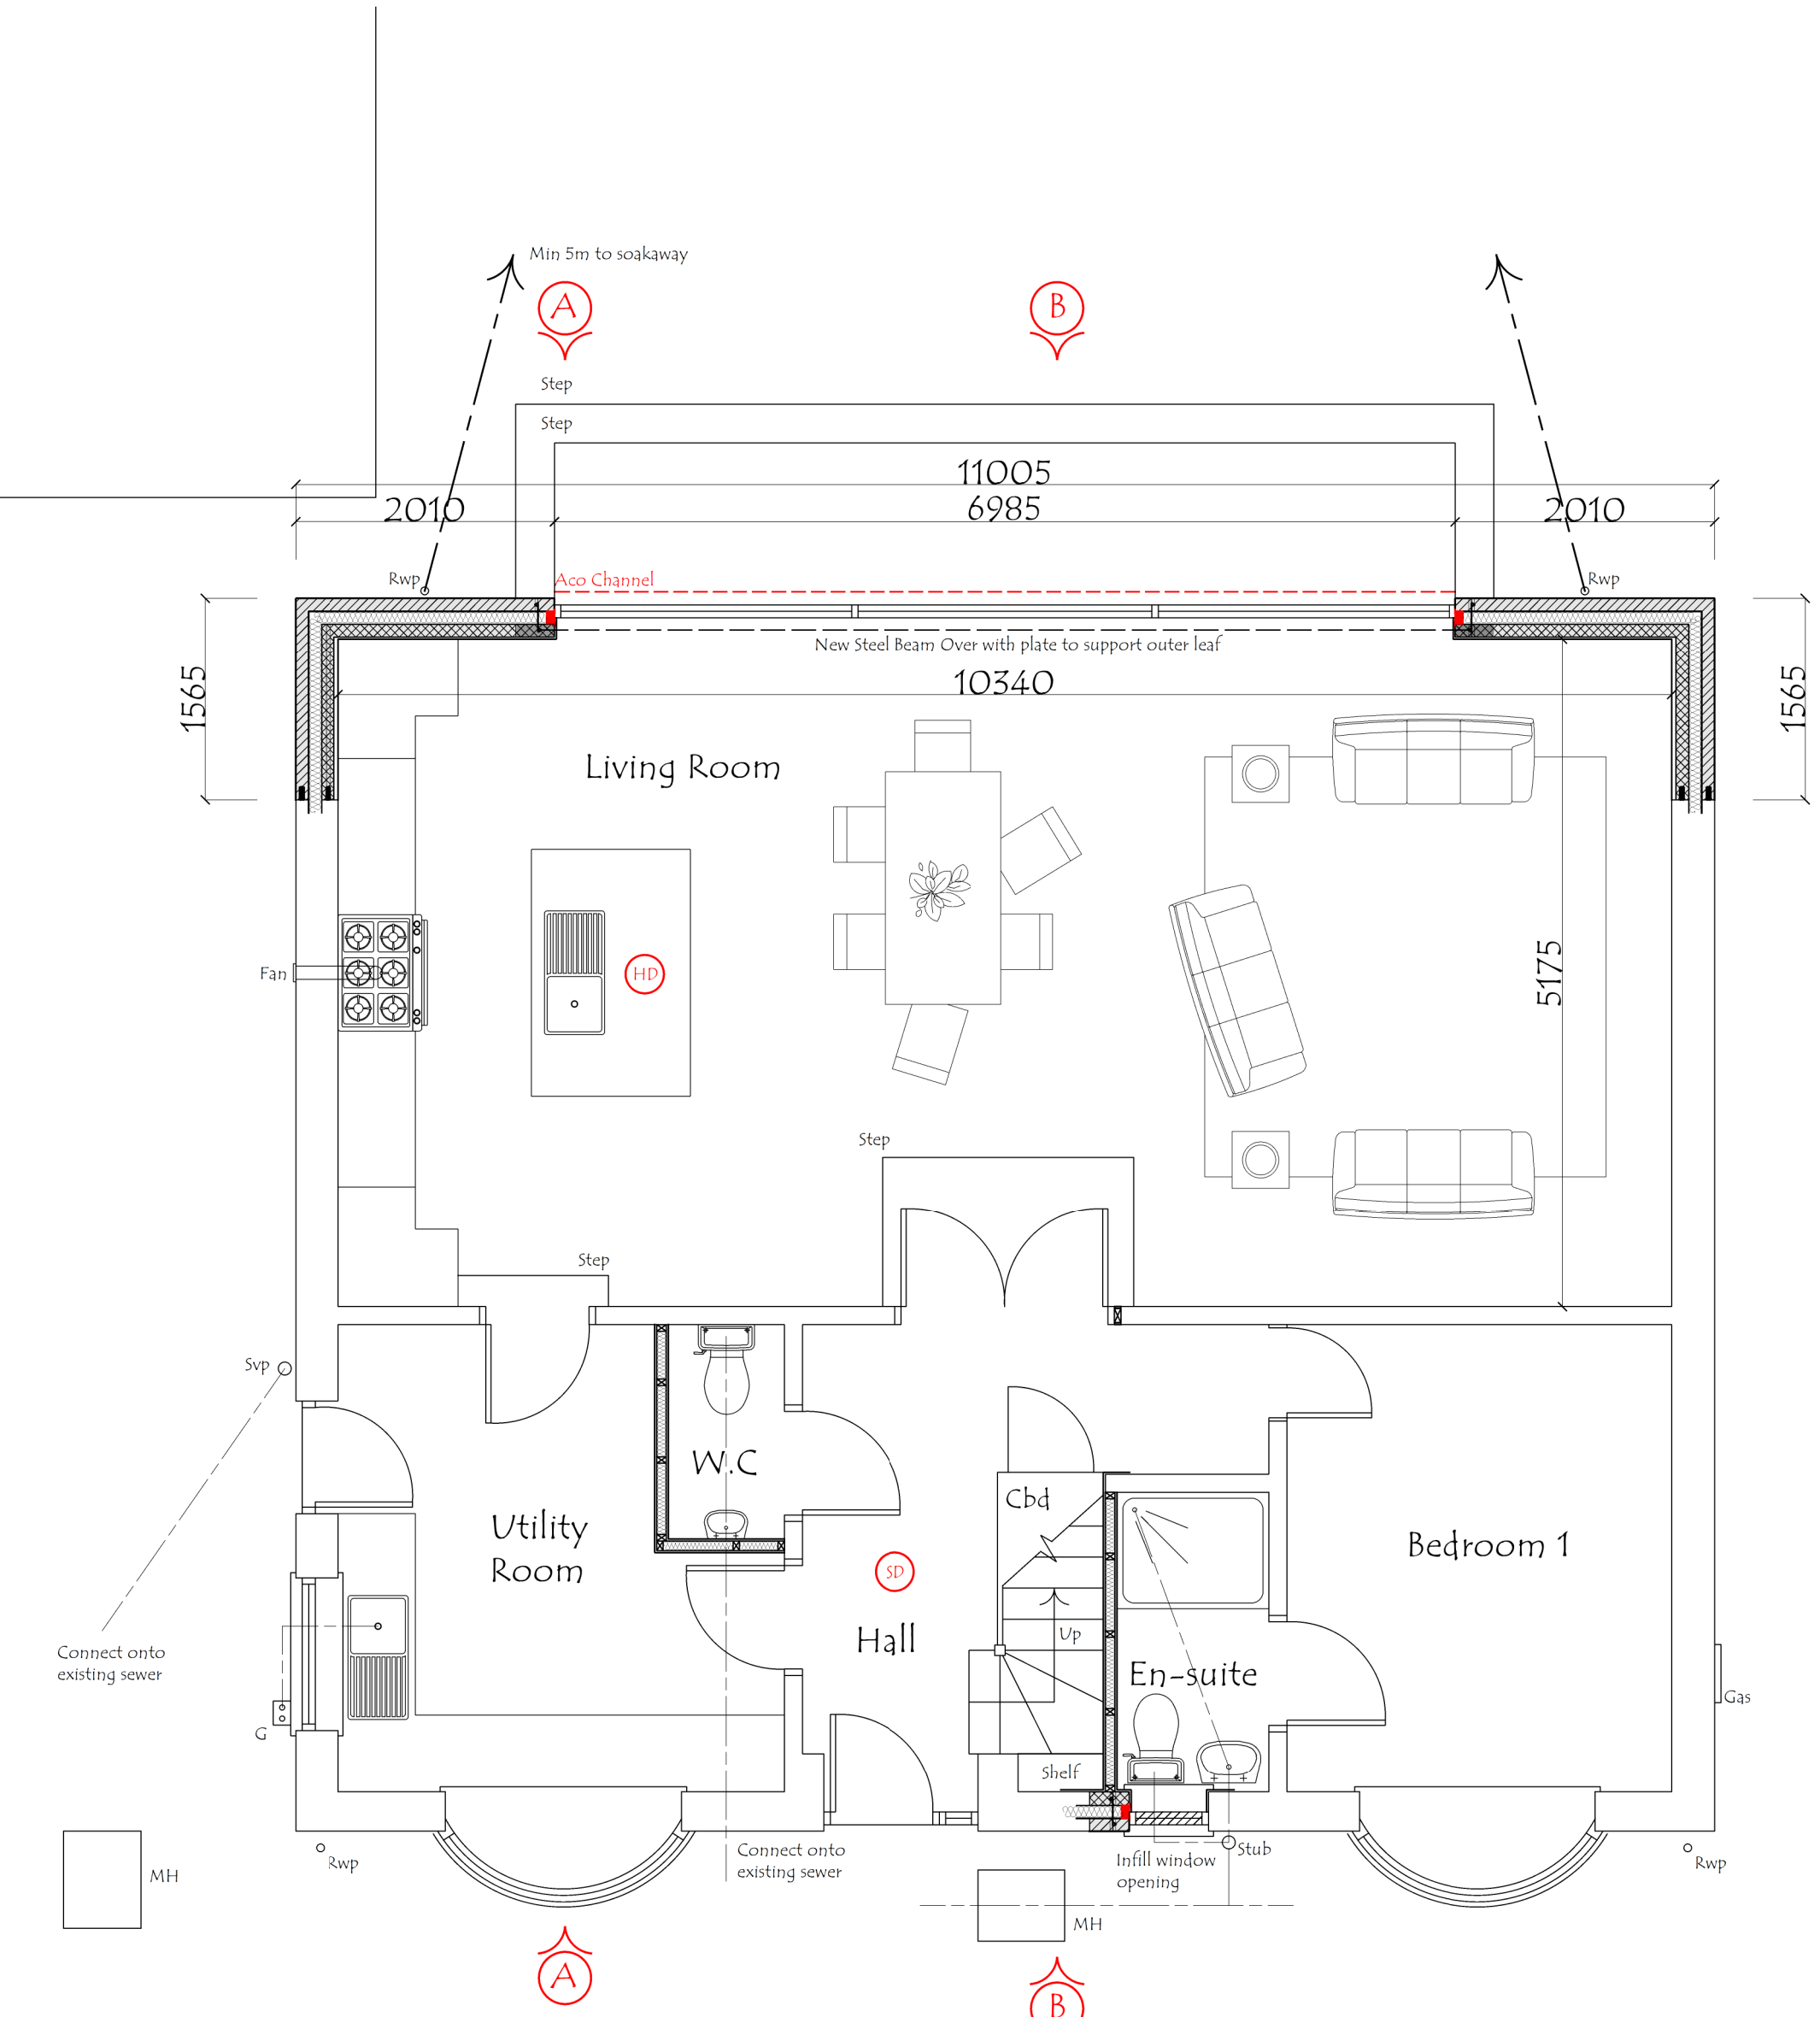


Proposed Ground Floor Plan

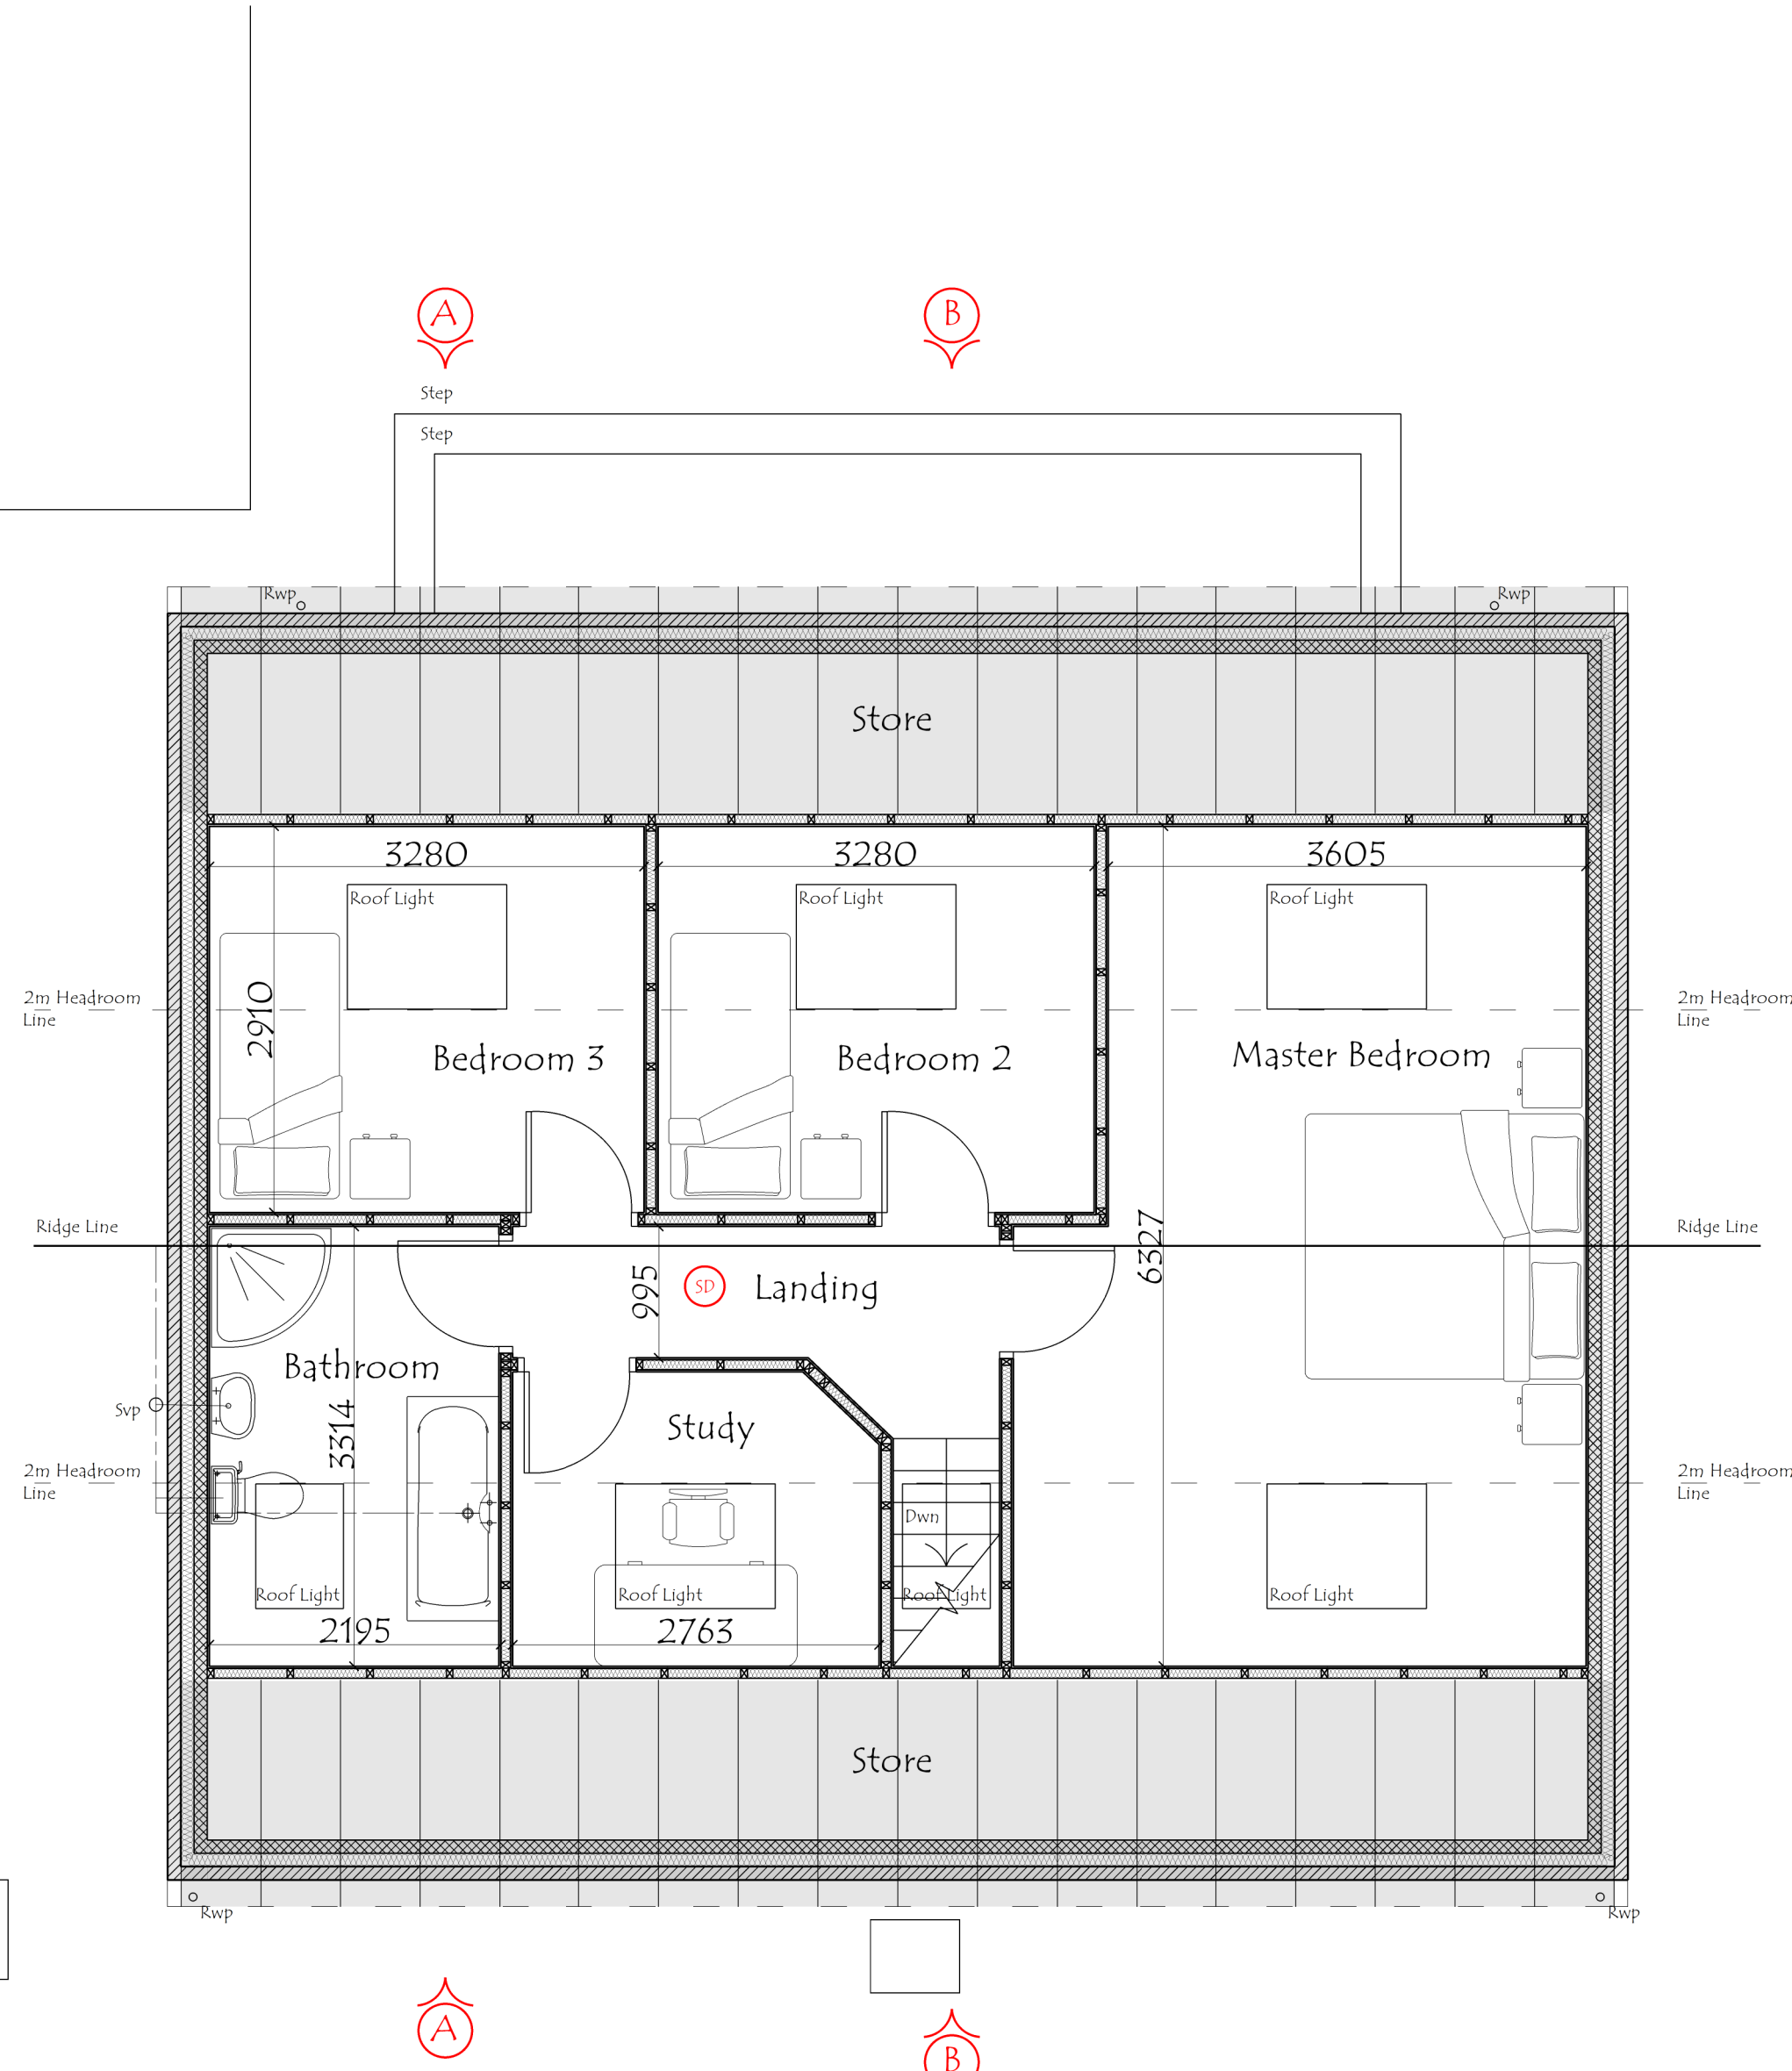

Proposed First Floor Plan

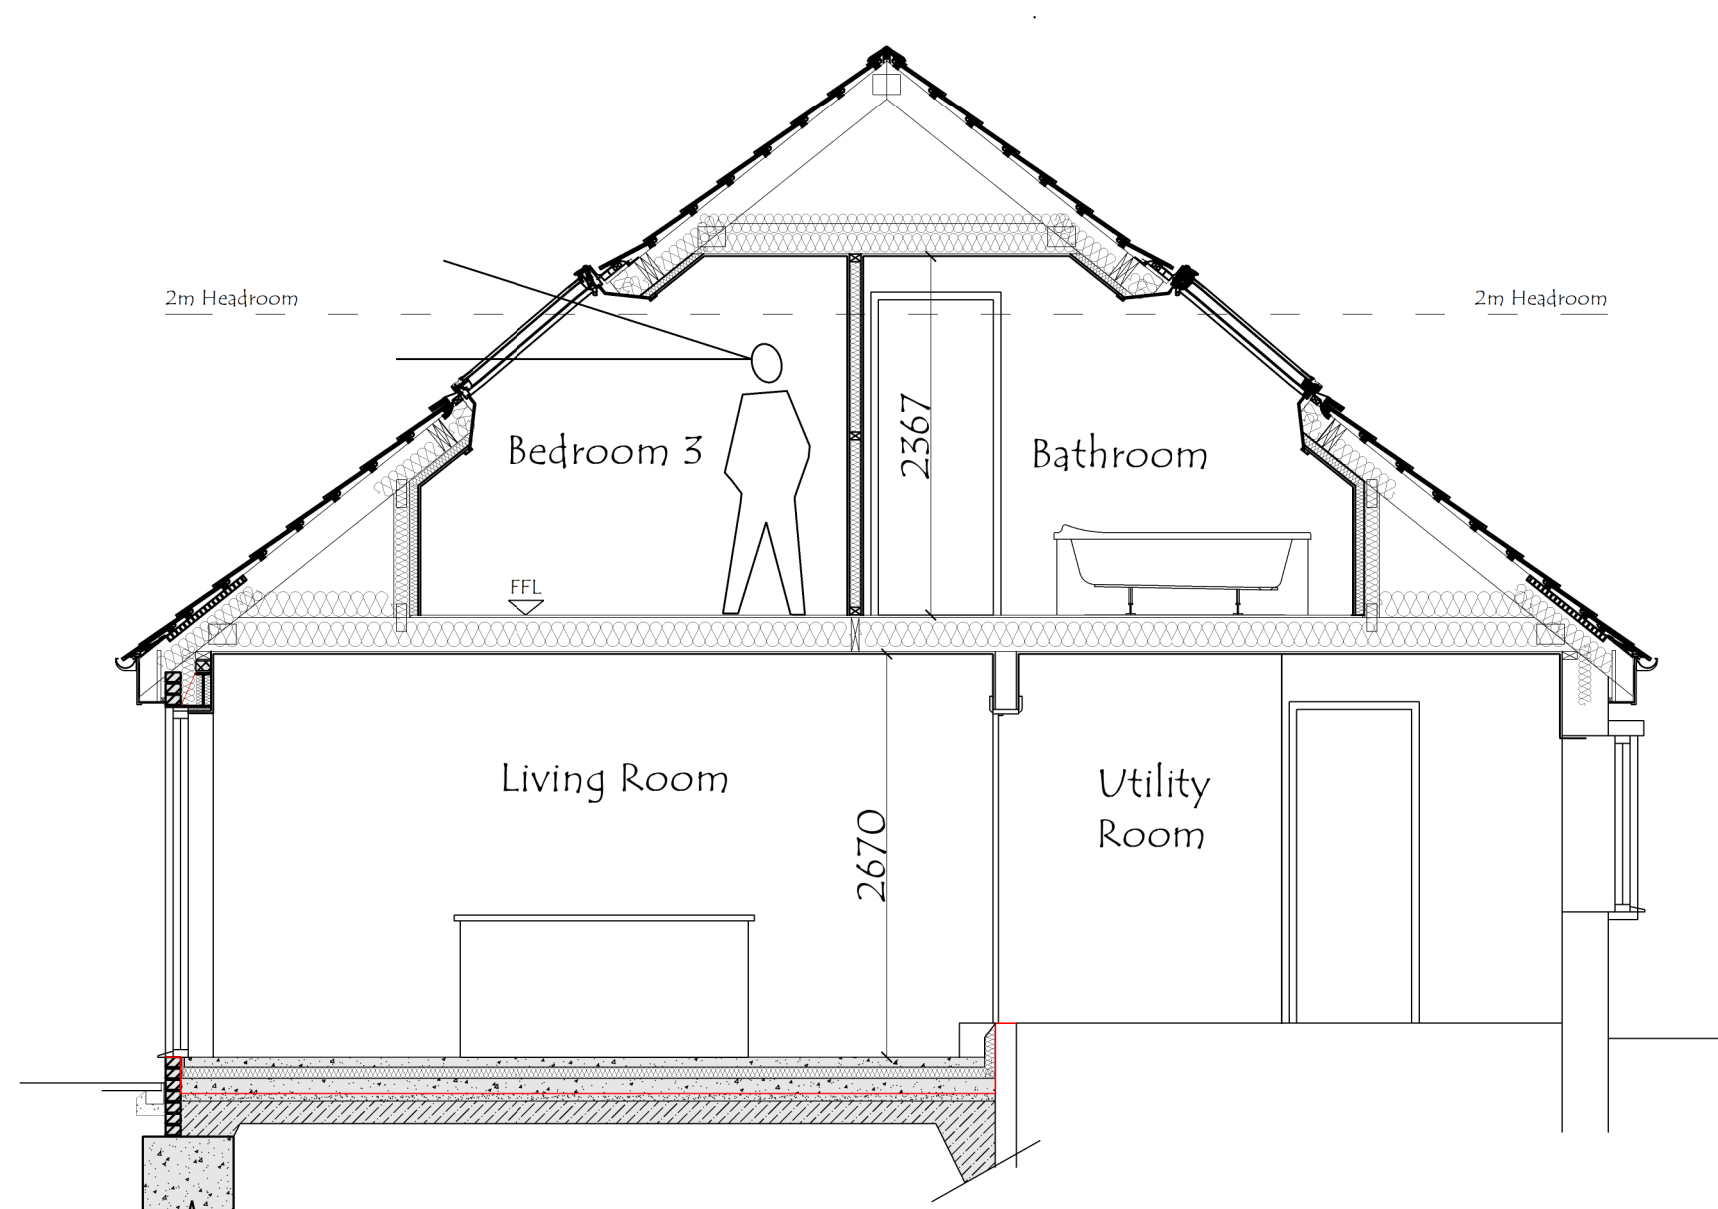


Proposed Section A-A

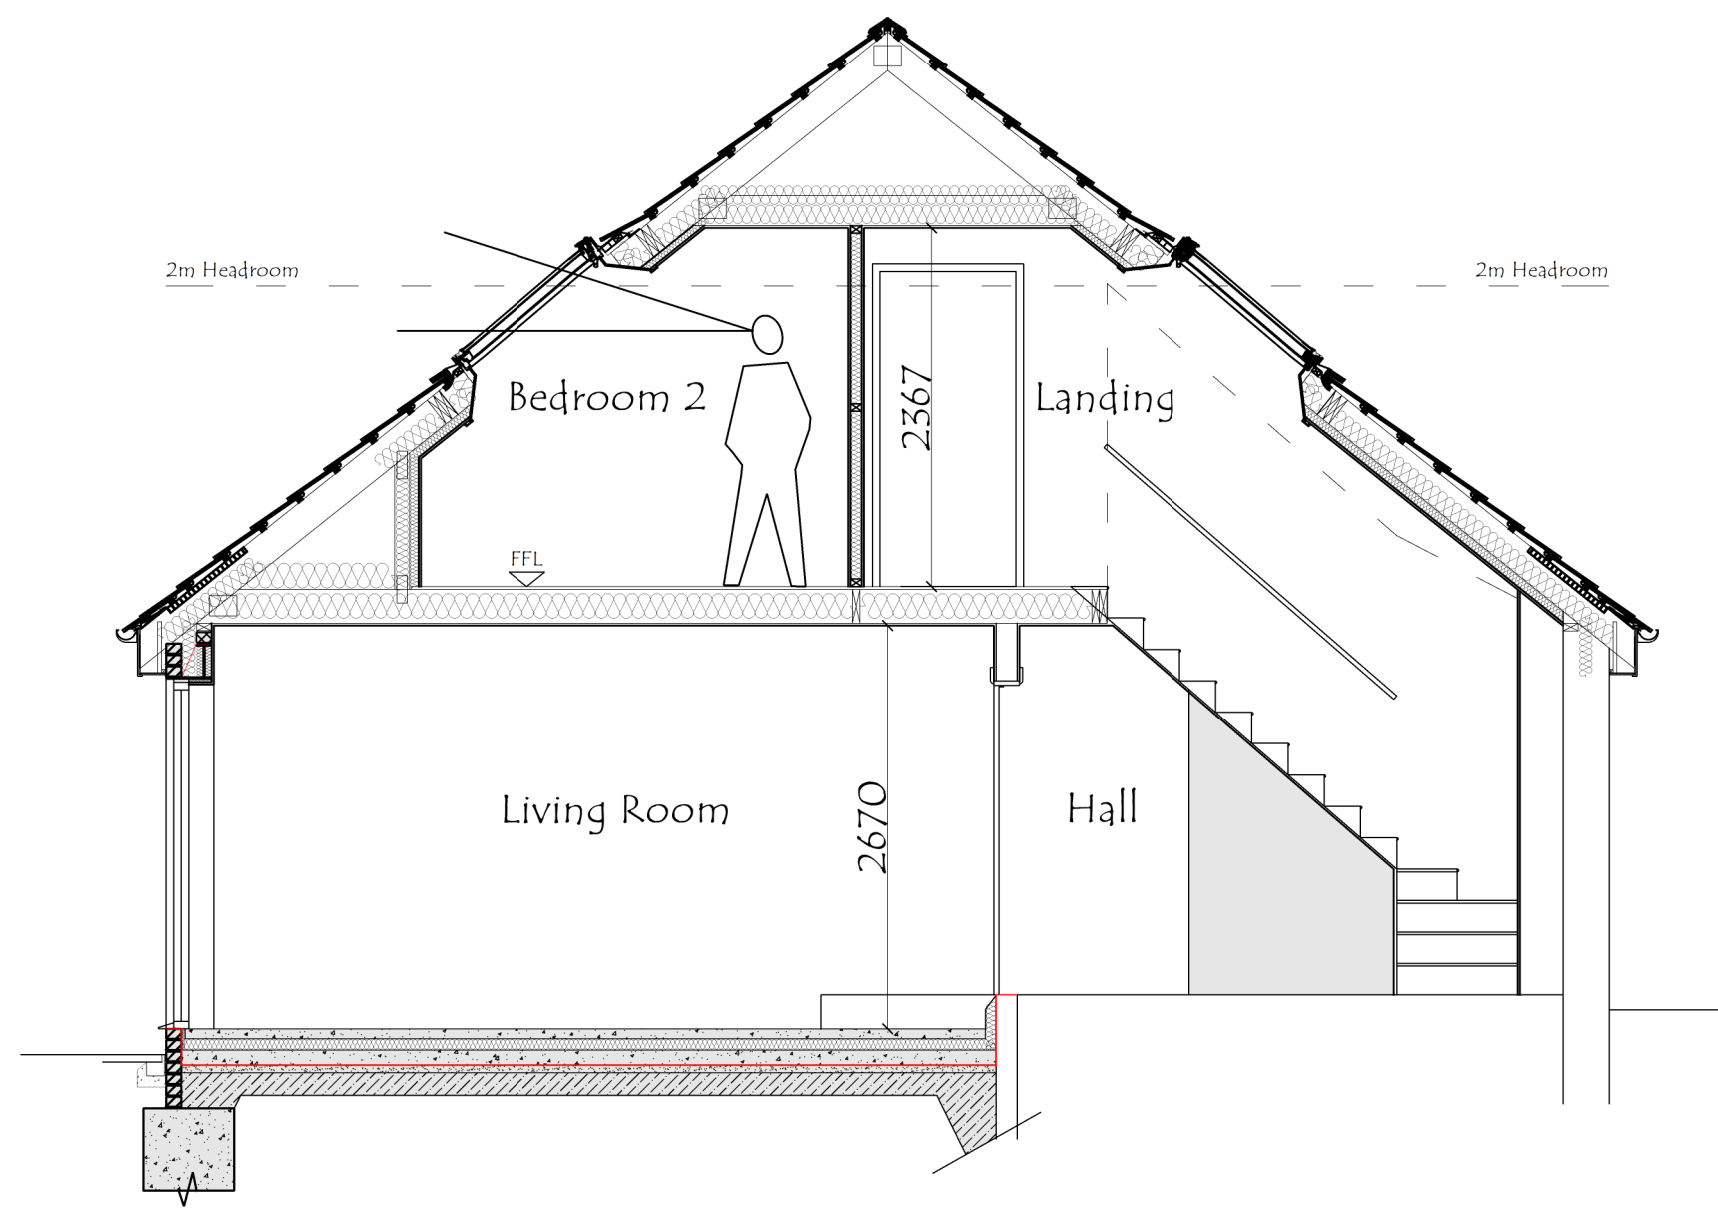

Proposed Section B-B



Site Plan 1:500

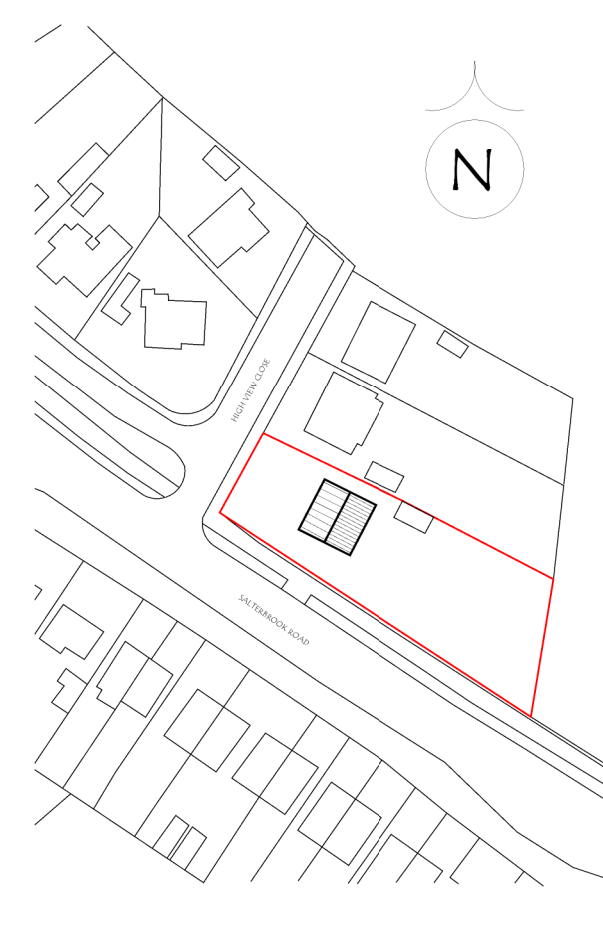

Location Plan 1:1250

A	Revised Detached Garage	Aug 20	DS
REV	DESCRIPTION	DATE	DRWN
JDS DESIGNS LTD			
TEL: 01753447257			
EMAIL: JDSDESIGNS@GMAIL.COM			
PROJECT TITLE			
PROPOSED SINGLE STOREY REAR AND FIRST FLOOR EXTENSION AT 7 HIGH VIEW CLOSE BARFIELD BARNLEY			
DRAWING TITLE			
EXISTING AND PROPOSED PLANS			
PROJECT NO		DWG NO	
2007.002280.000		B0001	
SCALE		REV	
1:500 / 1:100		A	