




Notes:
All dimensions must be checked on site and not scaled from this drawing.

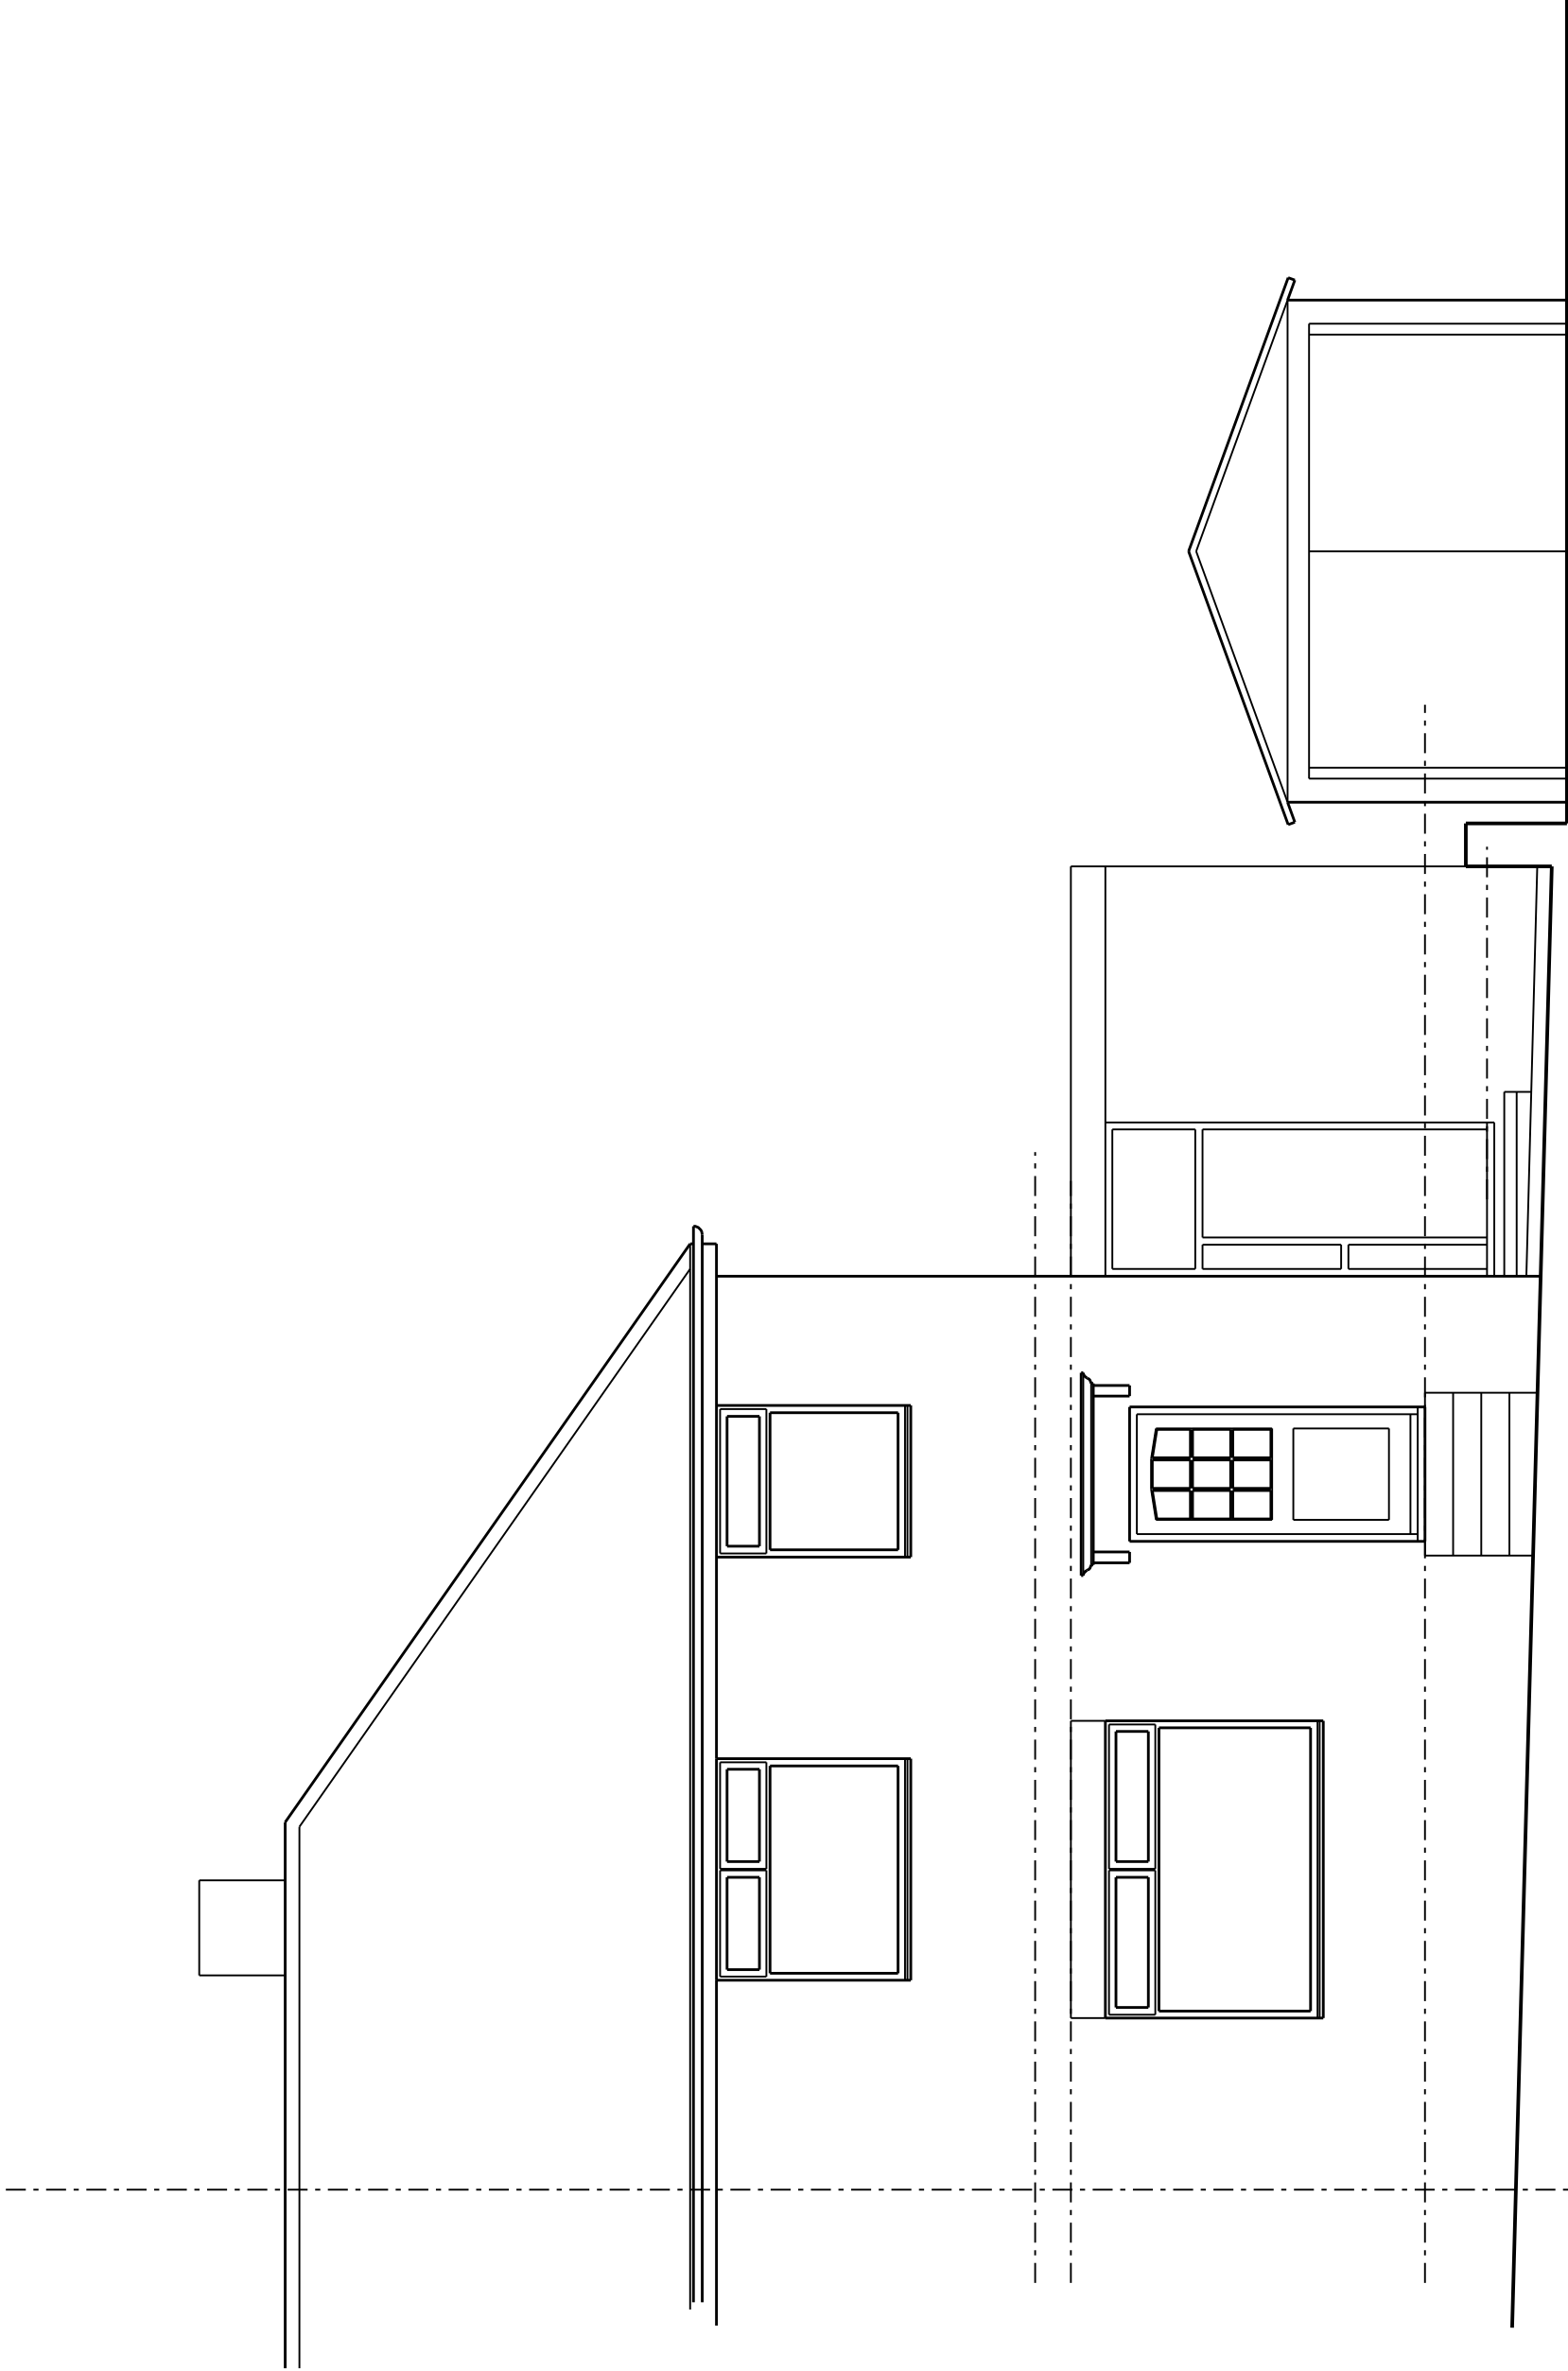


Front Elevation

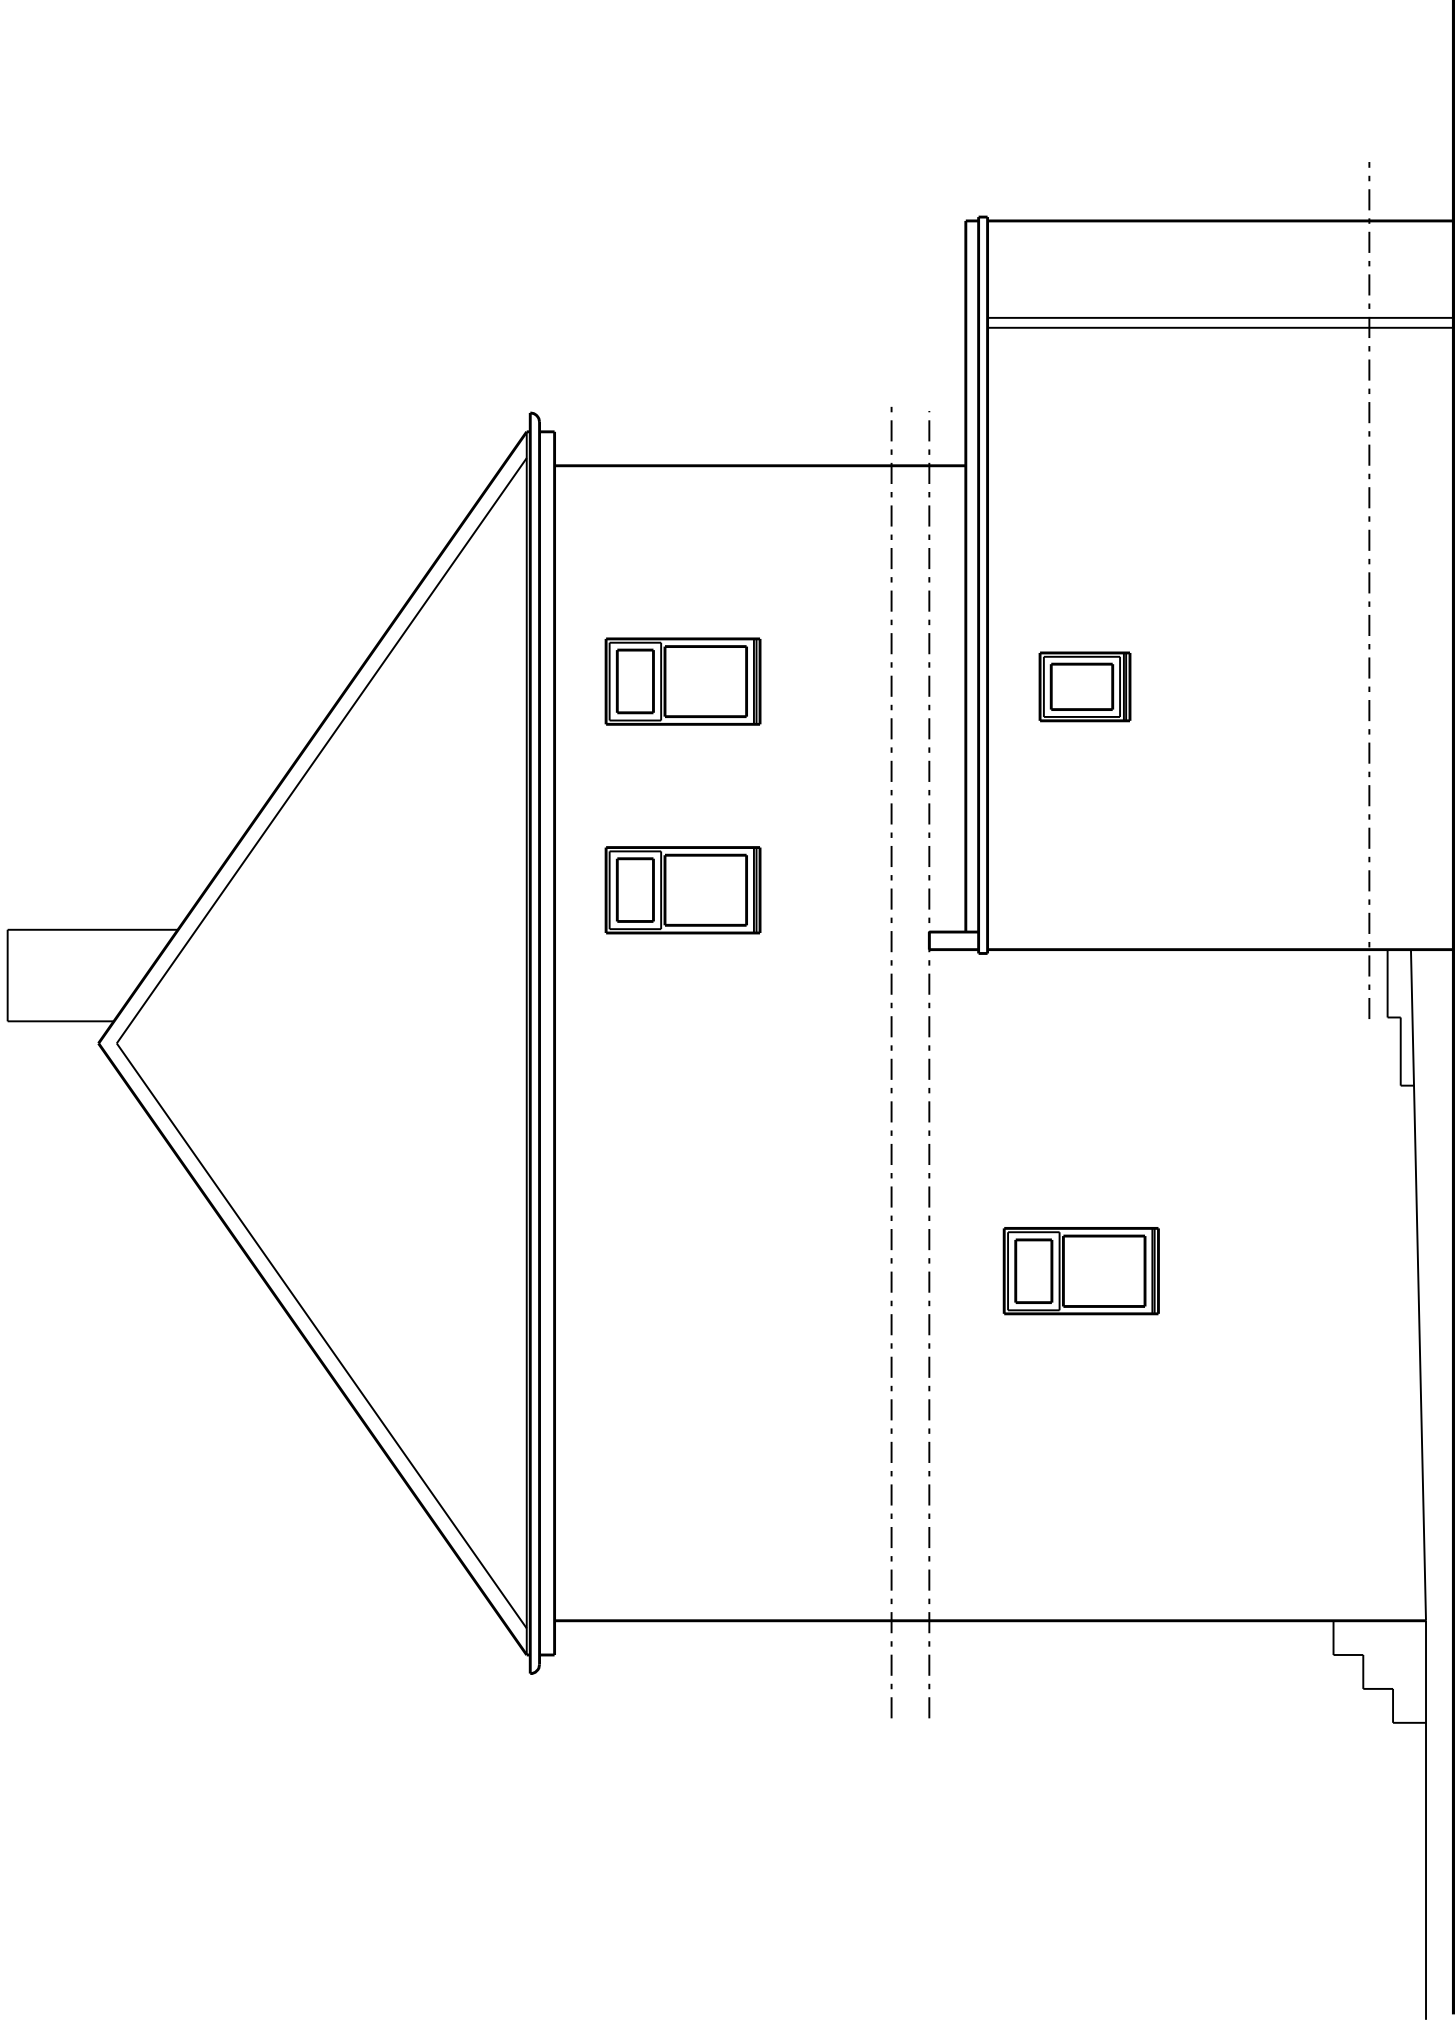

Side Elevation

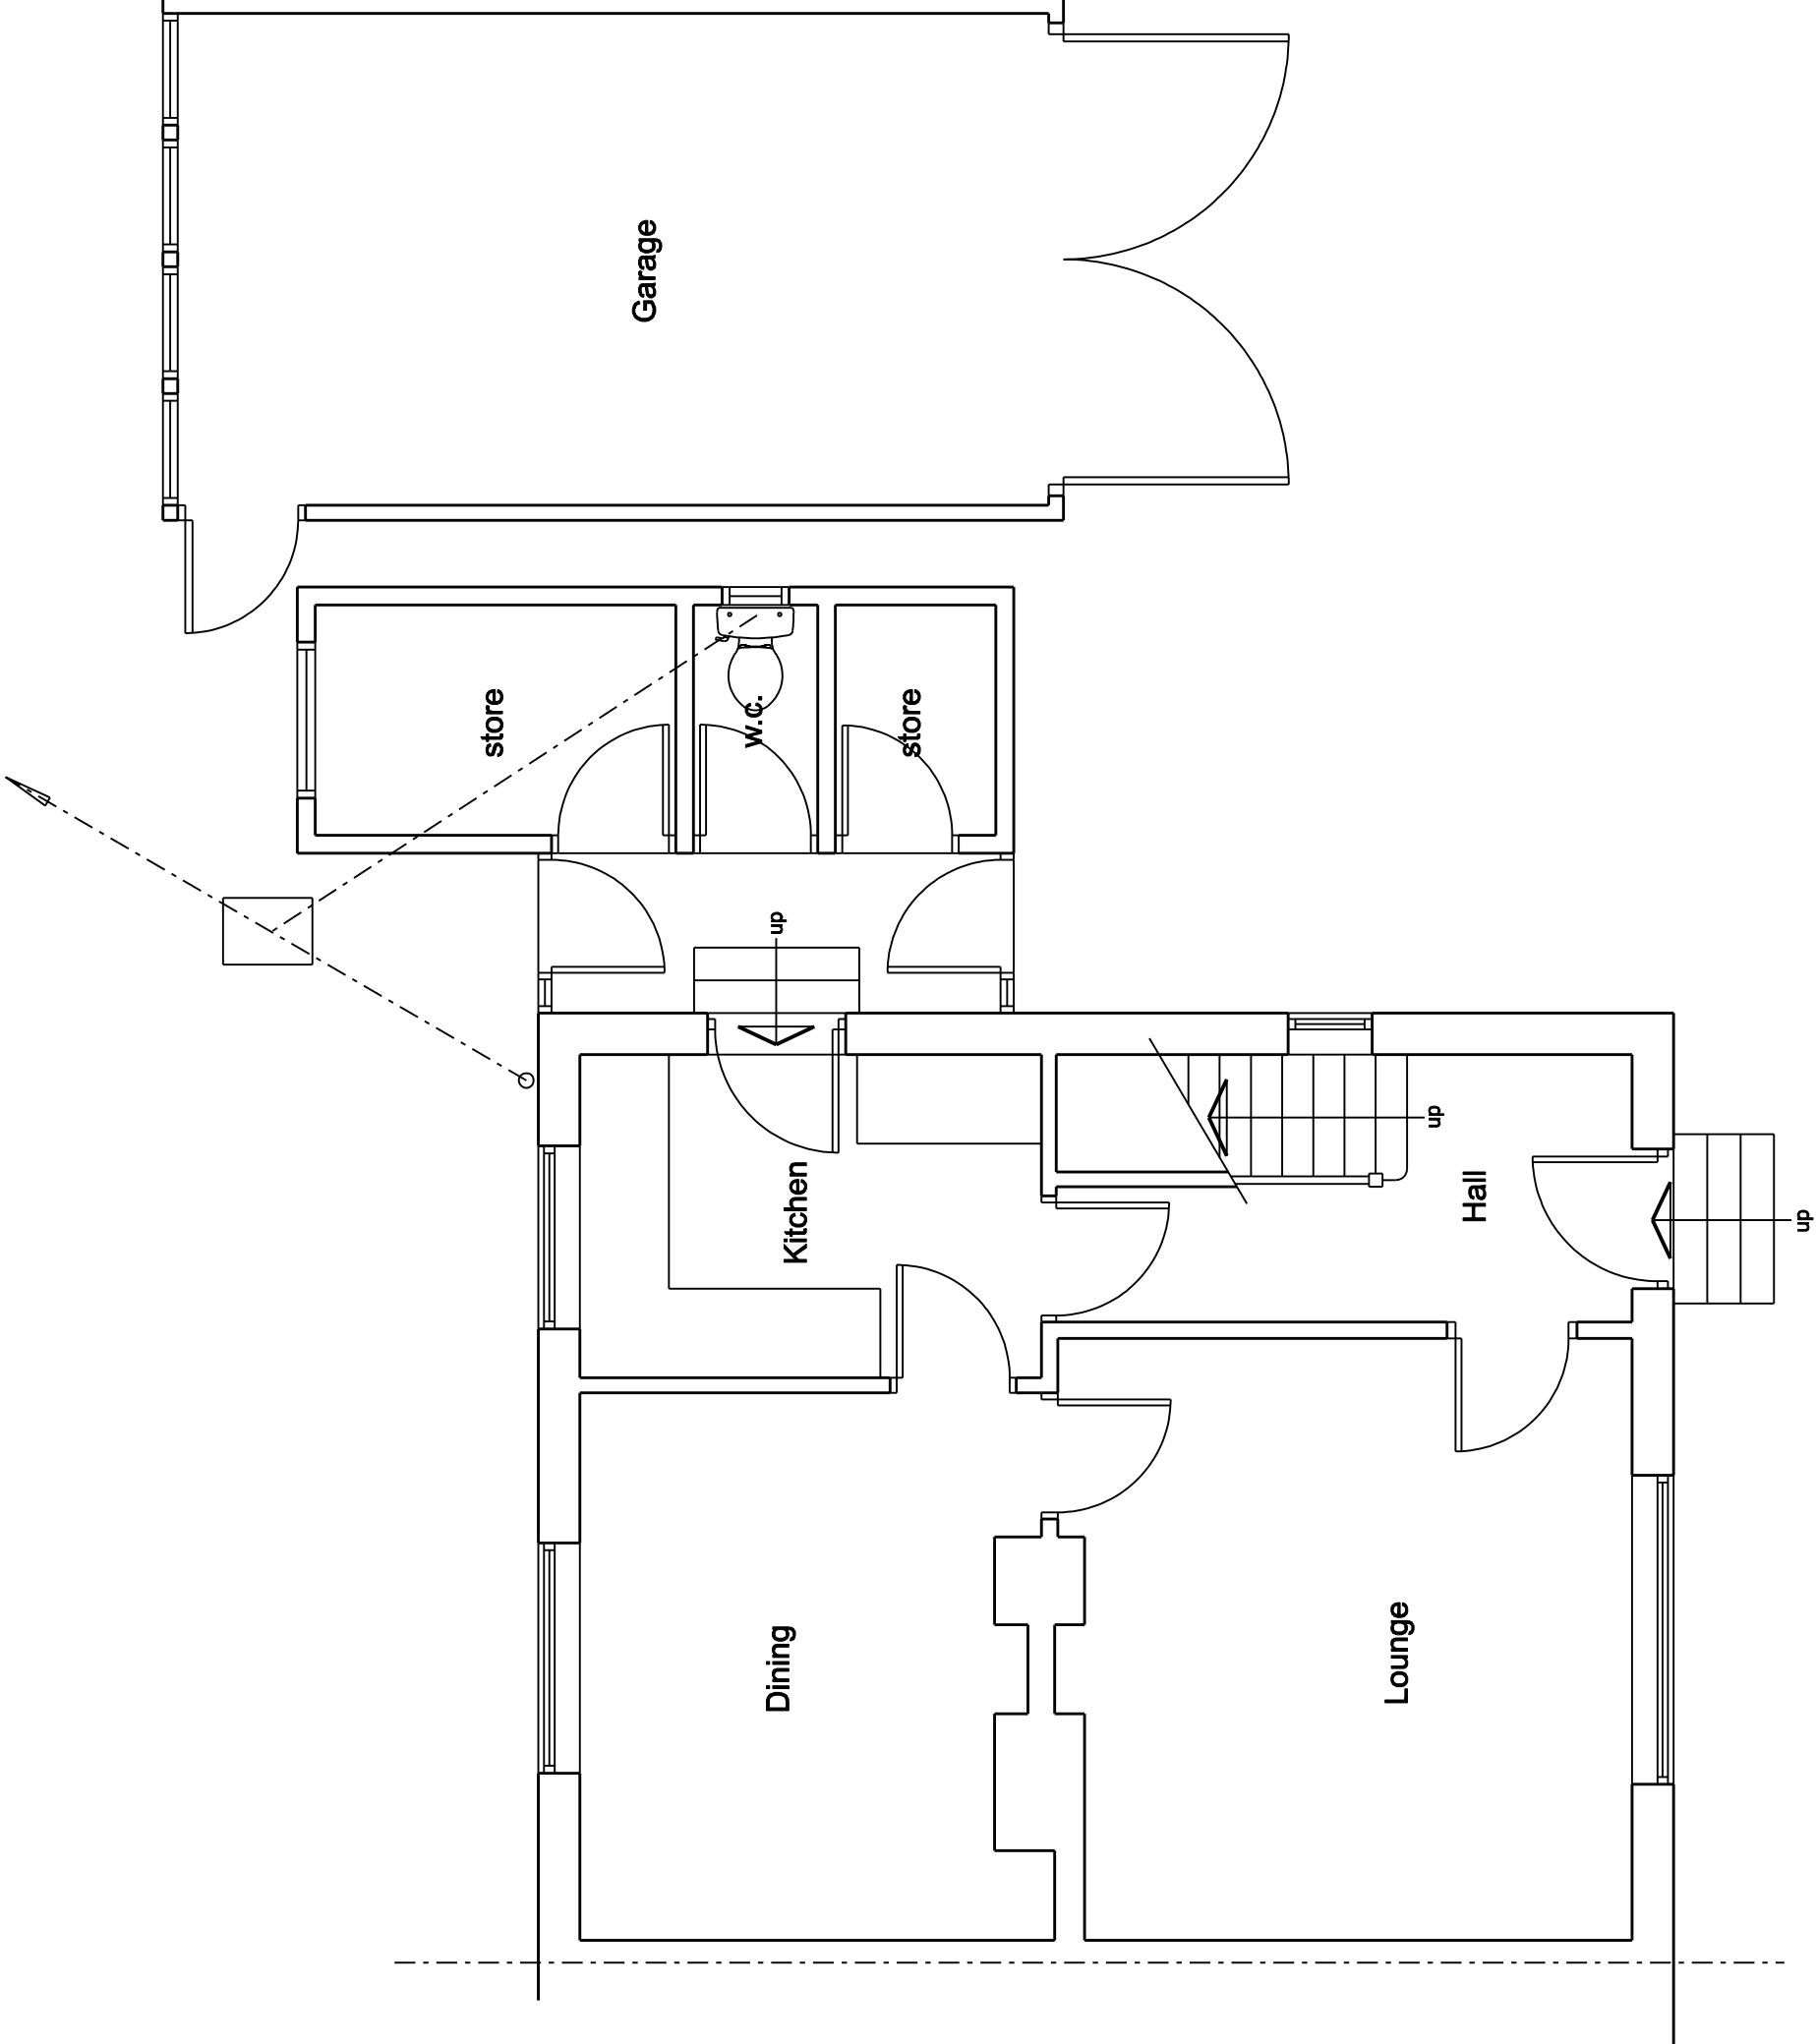

Ground Floor Plan

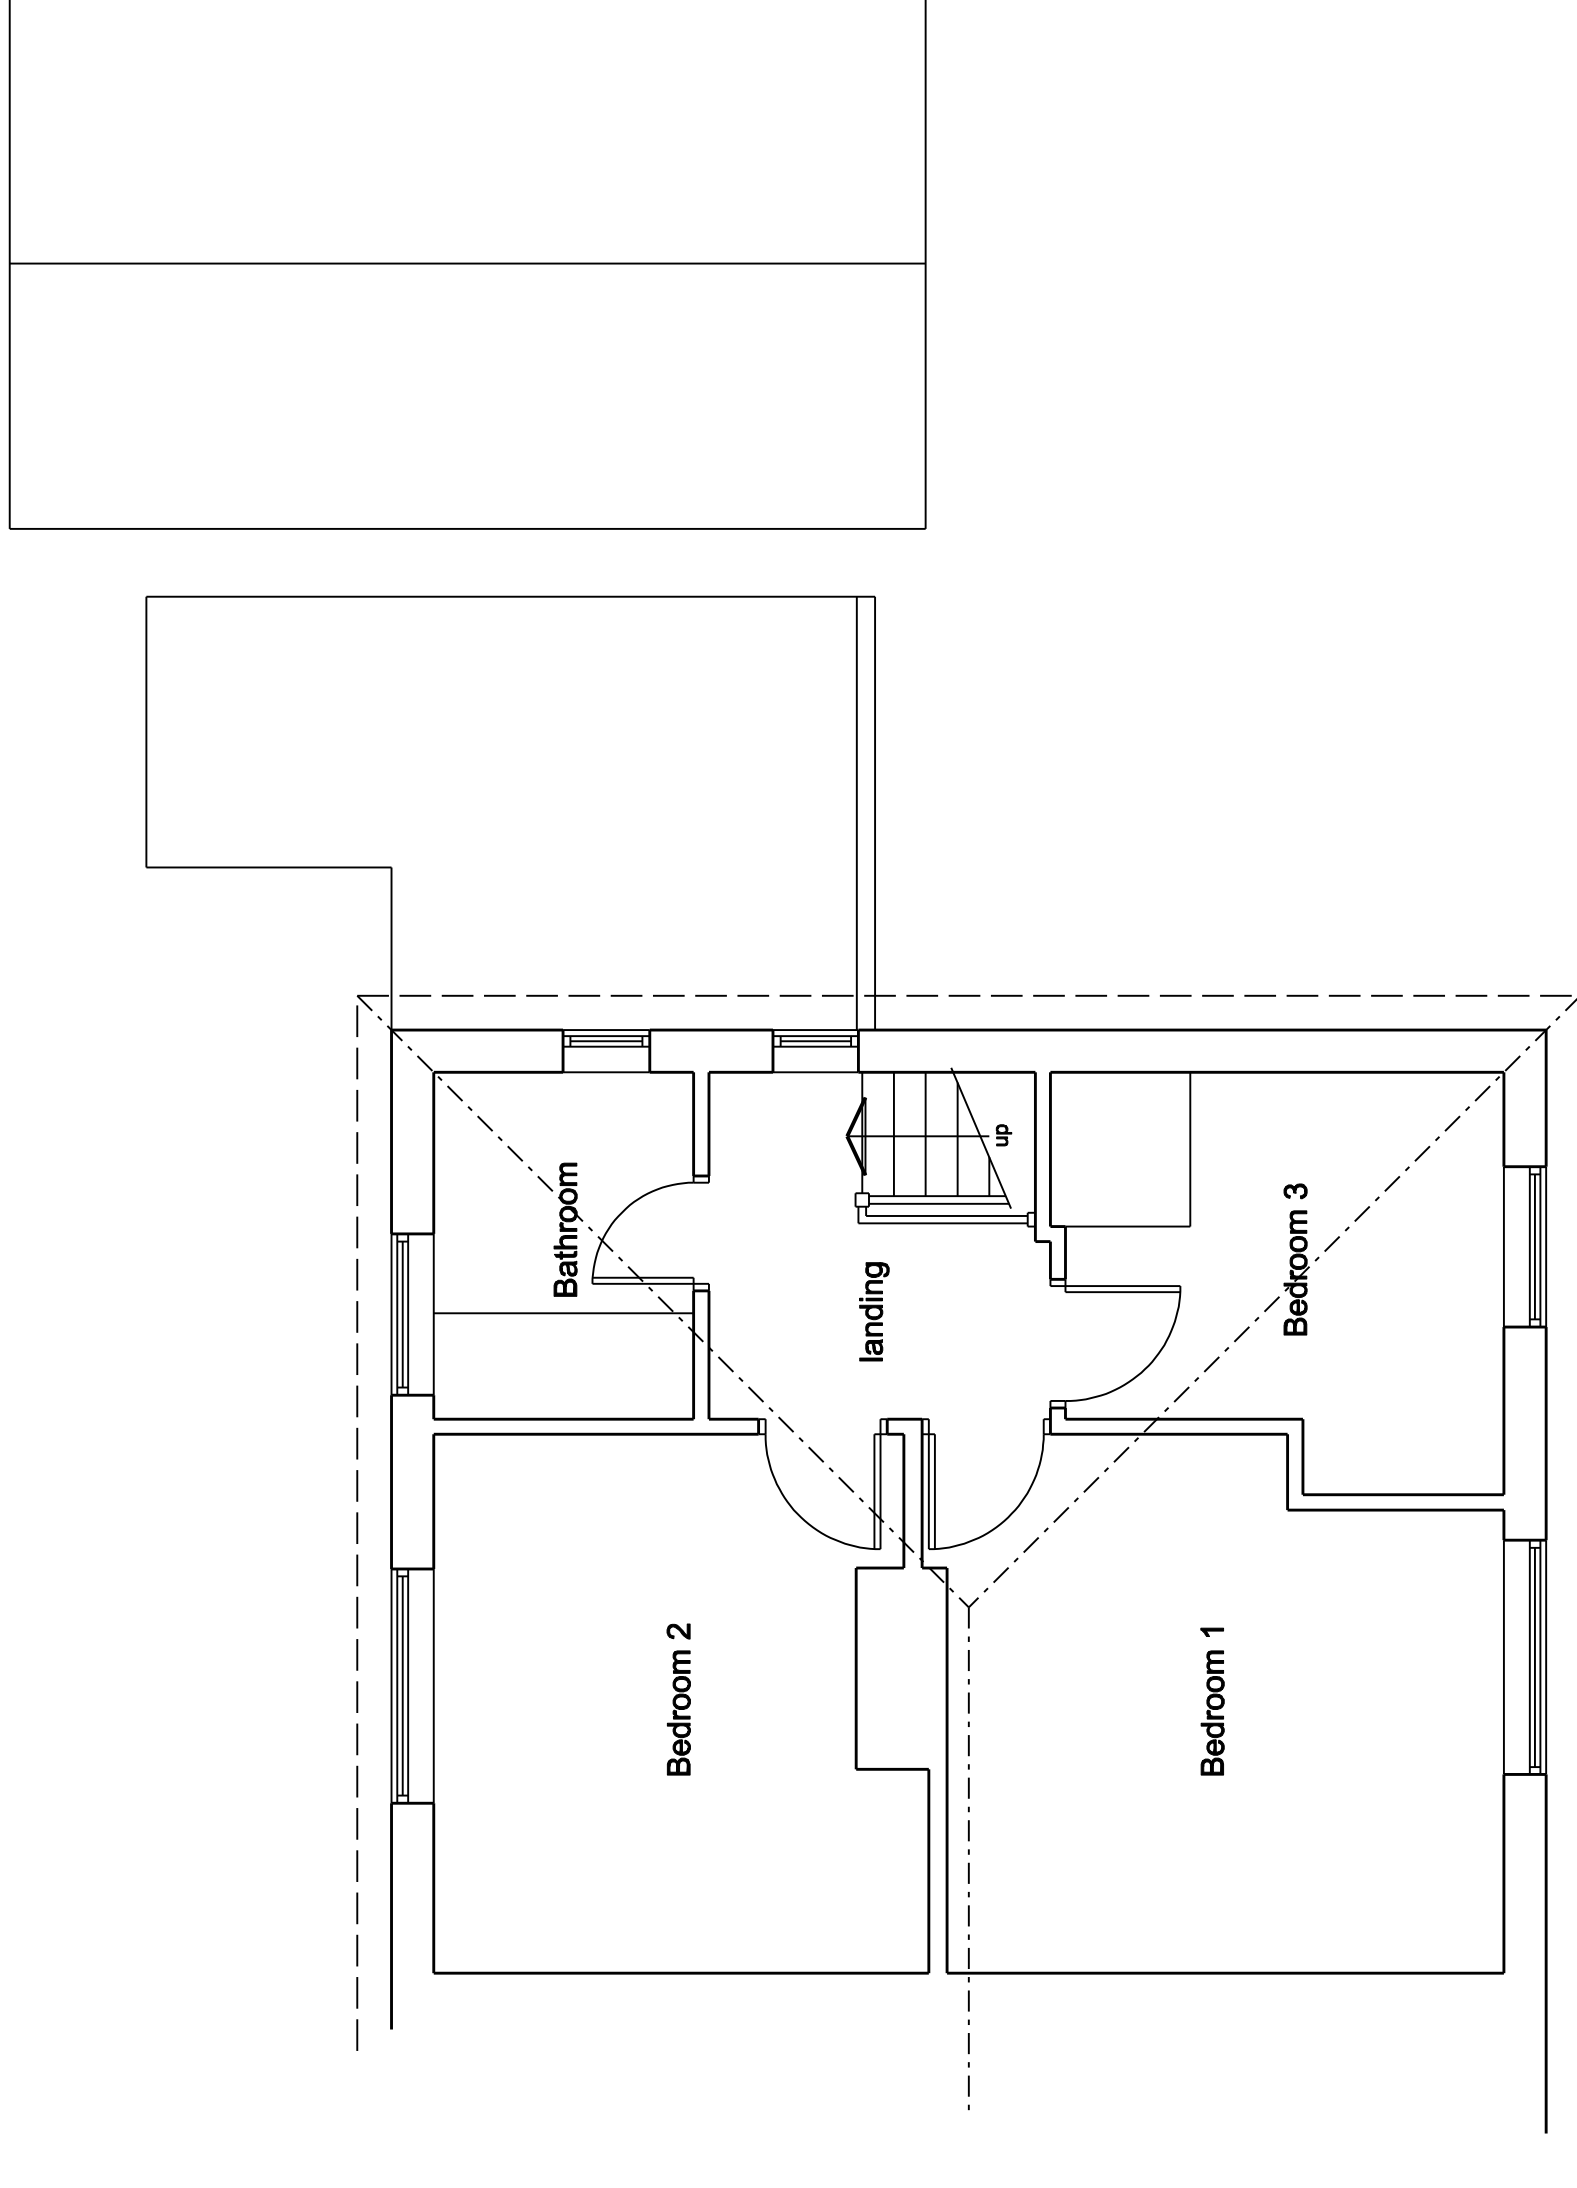

First Floor Plan

A		
Client		
Mr & Mrs Bradford		
Job Title		
Proposed Alterations 59 Woodhall Road Darfield Barnsley		
Drawing Title		
Existing Plans and Elevations		
Scale	1:50	
Date	Aug 2014	Drawn by MJH
Drawing No.	951-01	
	Rev.	