


THIS DRAWING IS NOT TO BE USED FOR CONSTRUCTION PURPOSES.

DO NOT DIMENSION FROM THIS DRAWING.

THIS DRAWING TO BE READ IN CONJUNCTION WITH THE FOLLOWING DRAWINGS:-

- A-71-000 - Site Location Plan
- A-71-001 - Signage Location Plan
- A-71-003 - Proposed Car Park Signage

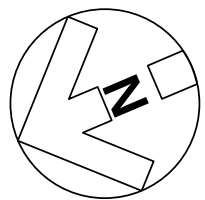

0 1 2 3 4 5

m

1:100

0 0.5


m

1:10

0 100 200

mm

1:5

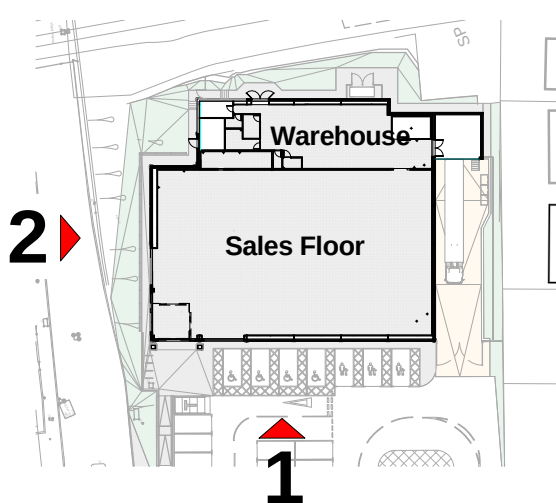

SIGN A
5700mm x 2225mm internally illuminated Flex-Faced sign, white LED's 3,000 lumens/m2 (50 candelas/m2) with individual aluminium built up letters and logo. Letters and logo supported on internal frame located within flex-face box. Allow 10mm gap between flex-face and rear of letters and logo.

Flex-face background colour - Yellow pantone 116c

Netto letters and logo - 100mm deep aluminium flat faced, non-illuminated built up letters and dog logo. Colour - Black pantone process black c.

Basket Logo internally illuminated, colours pantone pink 191c, lilac 2567c, teal 7472c, blue 7466c, green 375c and grey 536c.

Maximum height of letters - 835mm
Signage depth as per detail - 312mm

Store FFL. 44.000 m

Ground 43.850 m

D

SIGN D
Opening times signage applied internally, vinyl graphics & text, see detail below.

Glazing externally applied with digitally printed vinyl graphics in front of sales areas (no projection). Graphics shown indicatively - subject to client confirmation. Sizes approx to suit glazing panels.


SIGN B
Goods In signage above unloading bay area with powder coated aluminium back panel with vinyl graphics & text, see below.

1. SHOP FRONT/WEST ELEVATION (facing car park)






SIGN B - GOODS IN SIGNAGE
Scale 1:10

900 x 600mm powder coated aluminium back panel with vinyl text and dog logo, colours:
Background - Yellow pantone 116c and White pantone process white c
Text - Black pantone process black c
Dog Logo - Black pantone process black c
Basket Infill - pantones pink 191c, lilac 2567c, teal 7472c, blue 7466c, green 375c and grey 536c.

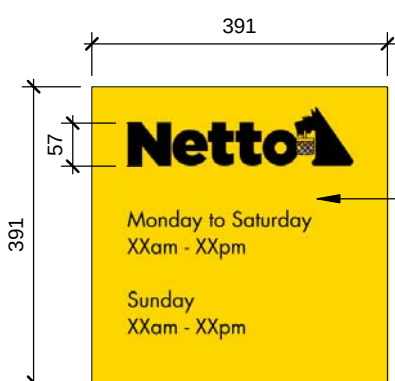

SIGN D - OPENING TIMES SIGN
Scale 1:10

391x391mm internally applied vinyl text with opening times, colours comprising:-
Background - Yellow, pantone 116c and White, pantone process white c
Text - Black, pantone process black c
Dog Logo - Black, pantone process black c
Basket Infill - pantones pink 191c, lilac 2567c, teal 7472c, blue 7466c, green 375c and grey 536c.

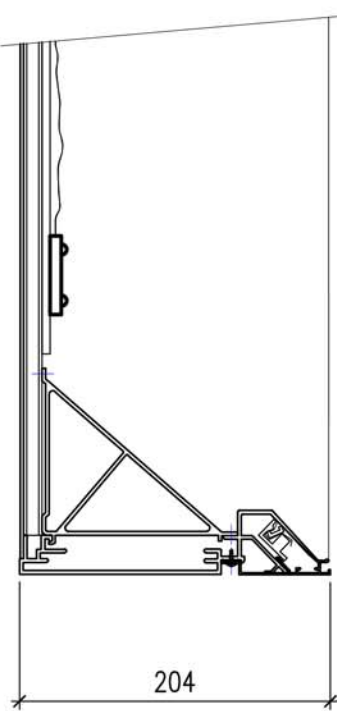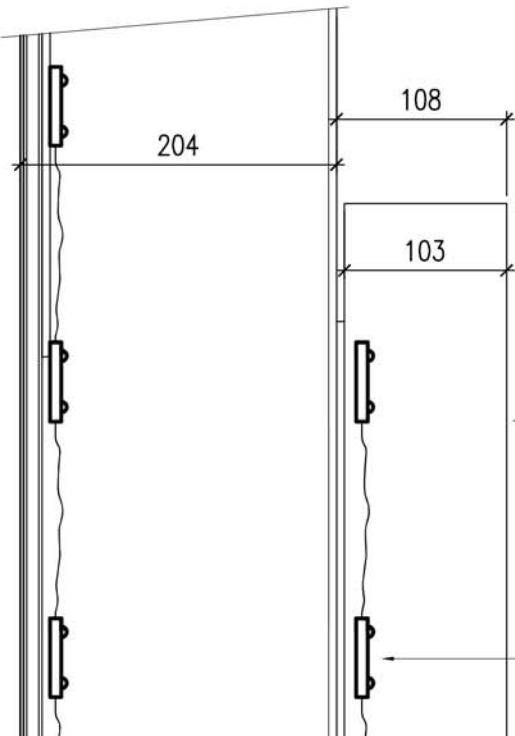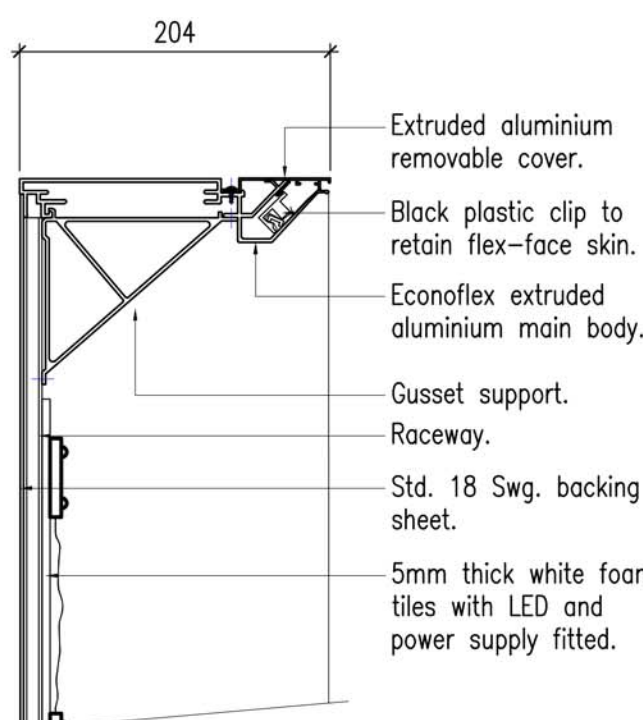

SIGN A:
TYPICAL SECTION THROUGH FLEX-FACE SIGNAGE DETAIL
Scale 1:5

SIGN C
5700mm x 2225mm internally illuminated Flex-Faced sign, white LED's 3,000 lumens/m2 (50 candelas/m2) with individual aluminium built up letters and logo. Letters and logo supported on internal frame located within flex-face box. Allow 10mm gap between flex-face and rear of letters and logo.

Flex-face background colour - Yellow pantone 116c

Netto letters and logo - 100mm deep aluminium flat faced, non-illuminated built up letters and dog logo. Colour - Black pantone process black c.

Basket Logo internally illuminated, colours pantone pink 191c, lilac 2567c, teal 7472c, blue 7466c, green 375c and grey 536c.

Maximum height of letters - 835mm
Signage depth as per detail - 312mm

Store FFL. 44.000 m

Ground 43.850 m

2. NORTH ELEVATION (facing Station Road)

Glazing externally applied with digitally printed vinyl graphics in front of sales areas (no projection). Graphics shown indicatively - subject to client confirmation. Sizes approx to suit glazing panels.

Signage portal above store entrance

SIGN A

A

Glazing to have externally applied digitally printed vinyl graphics, yellow band with dog 725mm high approx. Colour Yellow pantone 116c, Dog Logo - Black pantone process c

REVISION A BY SDH CHECKED DJW DATE: 19/02/2016

Drawing updated to suit comments from Indigo. Opening times sign D added to drawing.

REVISION A BY PC CHECKED DATE: 29/01/2016

Planning issue.

PLANNING

PLOT DATE: 19/02/2016 15:51:03



CLIENT

Thurnscoe, Station Road,
Barnsley

PROJECT

Proposed Building Signage

DRAWING: SCALE: CREATION DATE:
DRAWN BY: PC As indicated @ A1 PC

Hadfield Cawkwell Davidson

Broomgrove Lodge, 13 Broomgrove Rd, Sheffield, S10 2LZ T 0114 266 8181 www.hcd.co.uk

Architecture | Engineering | Interior Design | Masterplanning | Urban Design

JOB NO. DRAWING NO. REV

2015-097 | A-71-002 | A

C:\temp\55997-HCD-AD-22-N3-A-20-003_Building_WS15_dgwalker.rvt 6/1/2016