




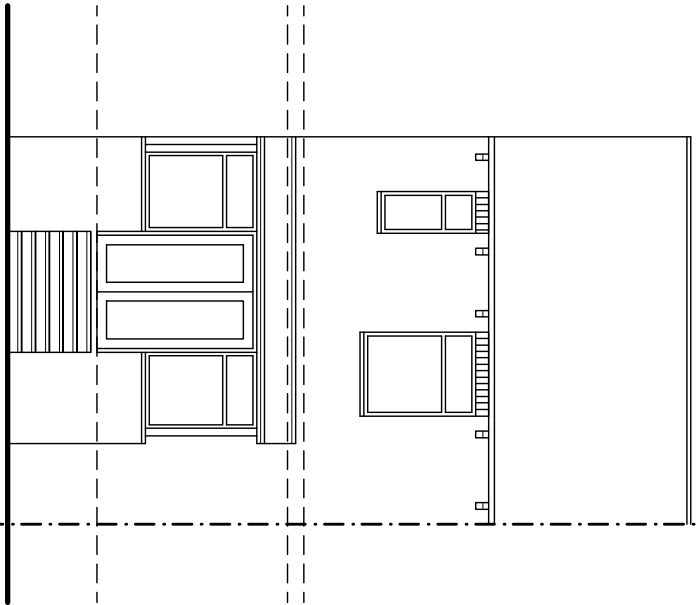


EXISTING REAR ELEVATION

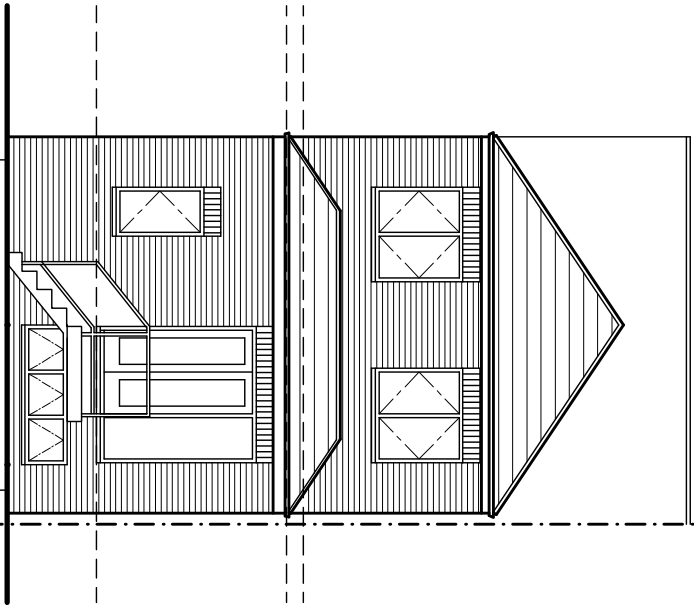


PROPOSED REAR ELEVATION

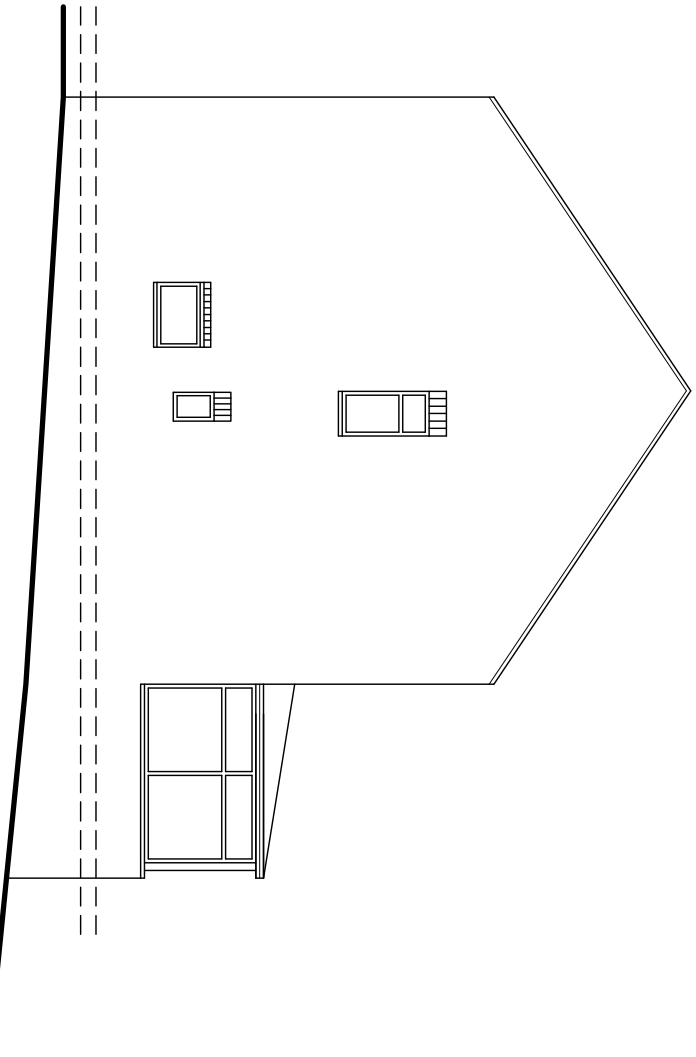


EXISTING SIDE ELEVATION

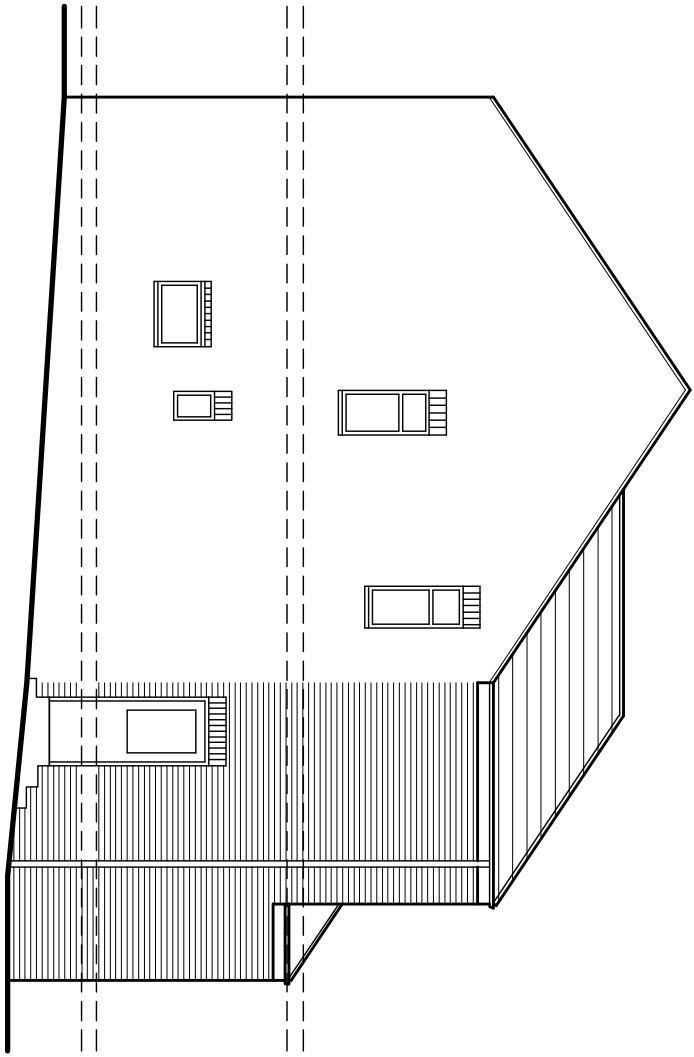


PROPOSED SIDE ELEVATION

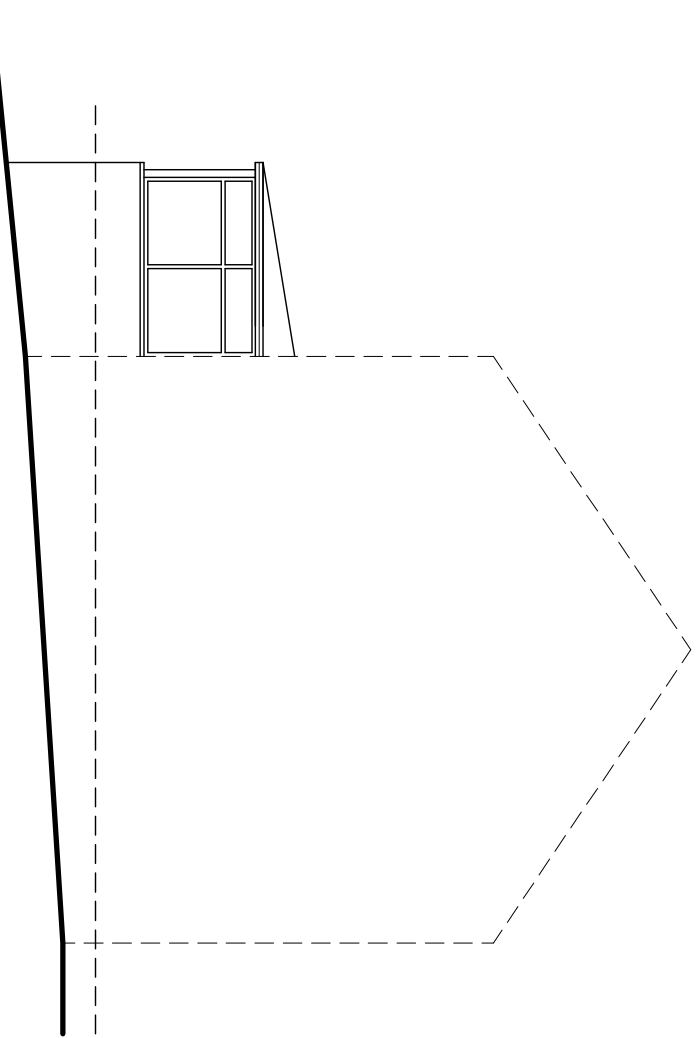


EXISTING SIDE ELEVATION

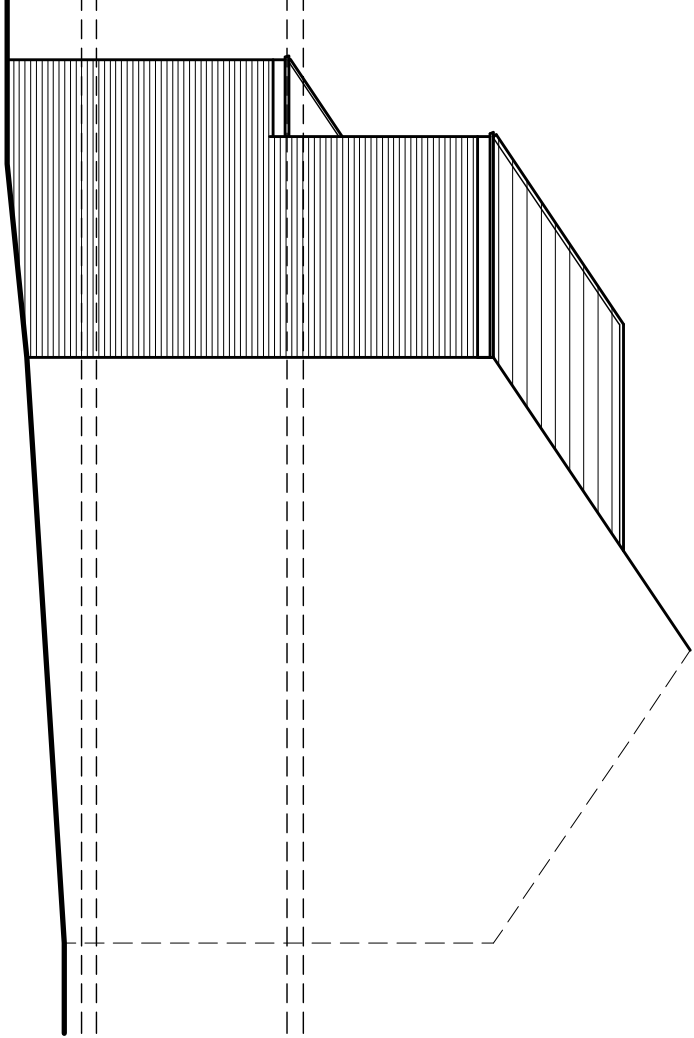


PROPOSED SIDE ELEVATION

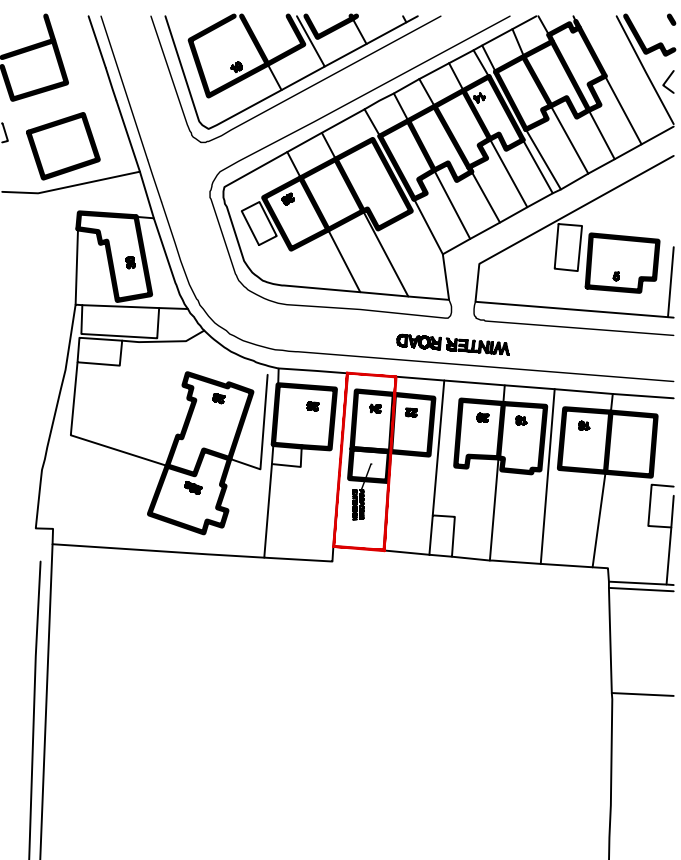


LOCATION PLAN  
Scale 1:1000

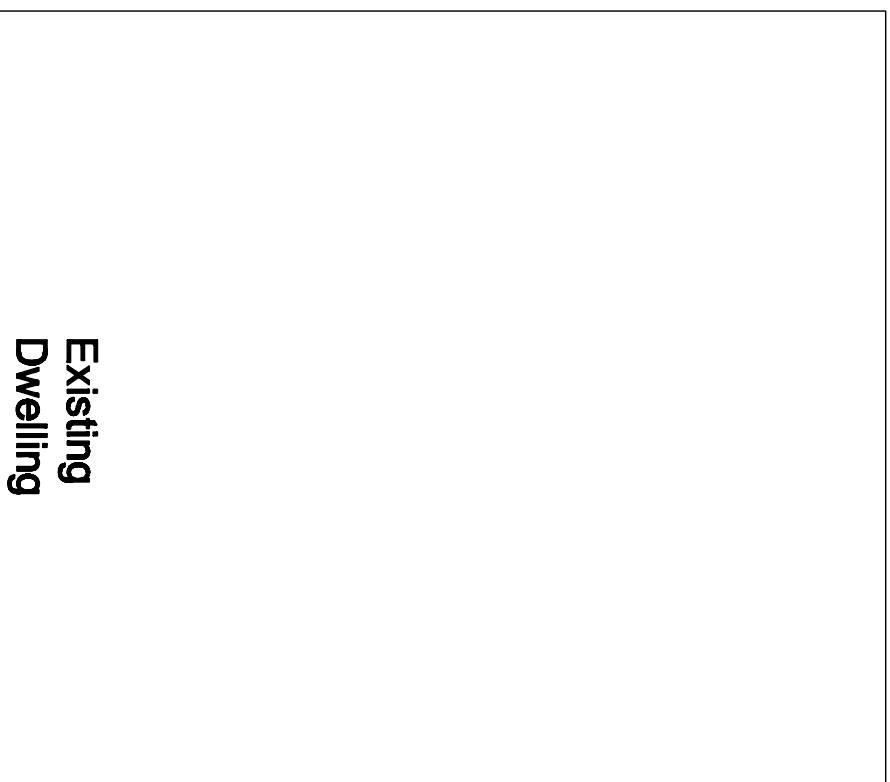


Existing Dwelling

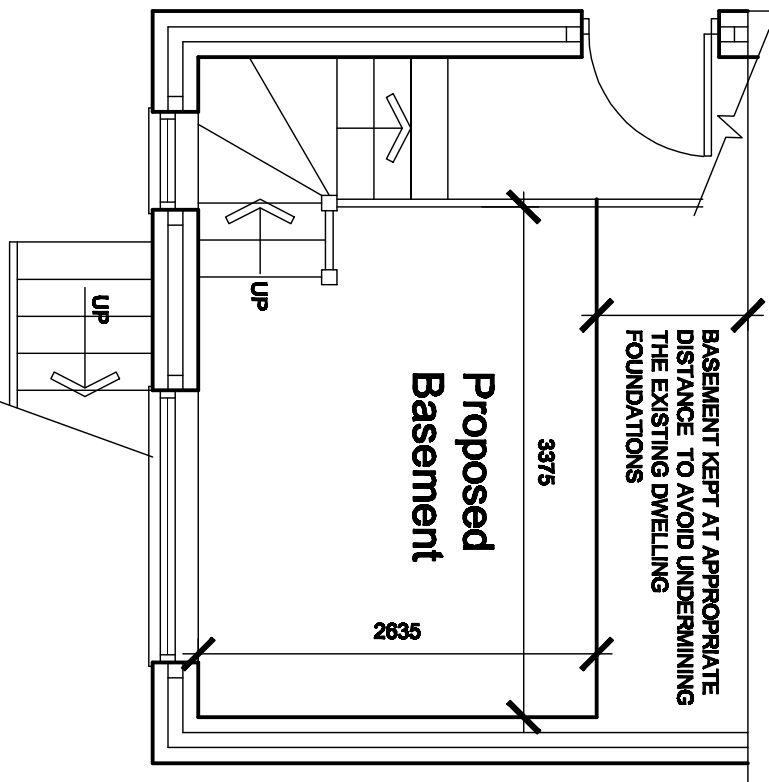



PROPOSED GROUND FLOOR PLAN

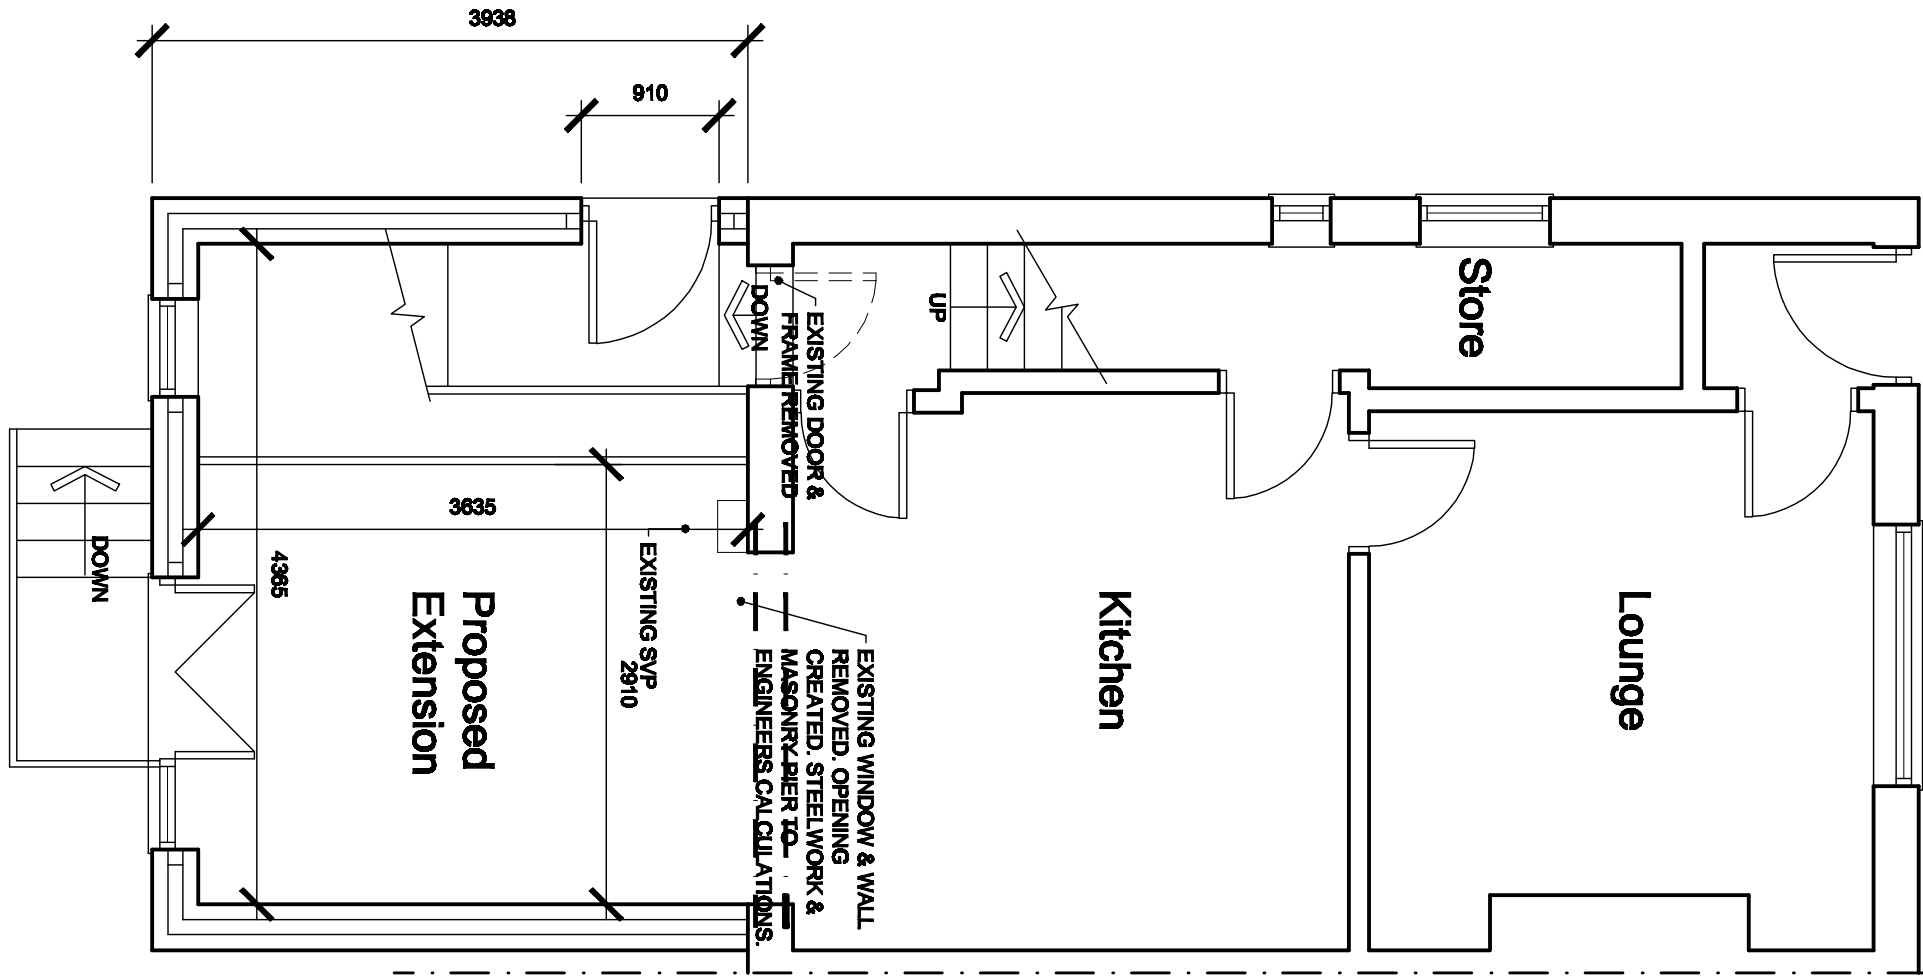

PROPOSED FIRST FLOOR PLAN

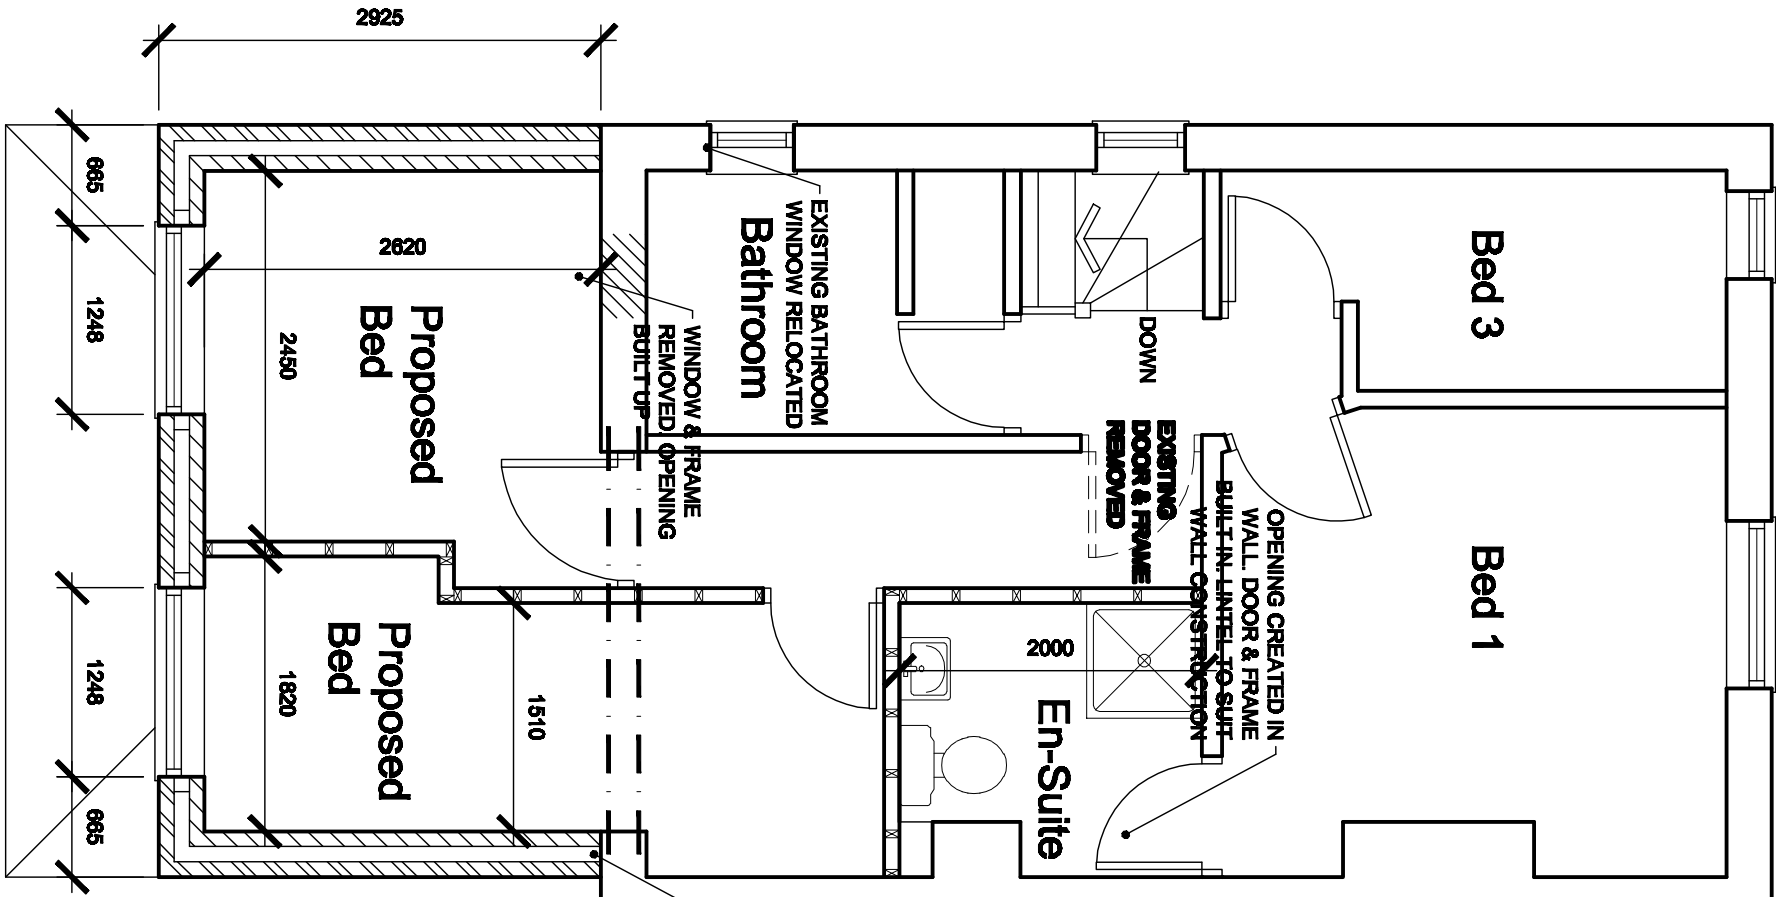

PROPOSED SECOND FLOOR PLAN

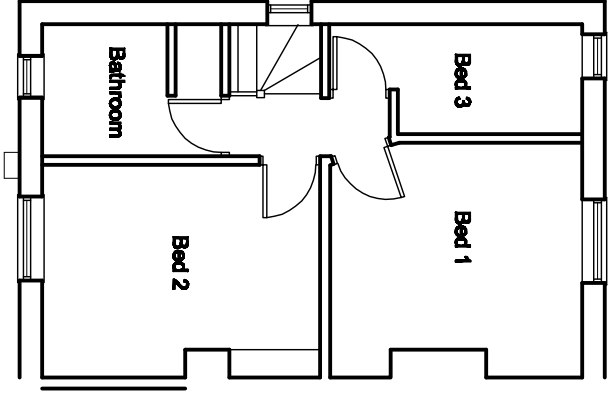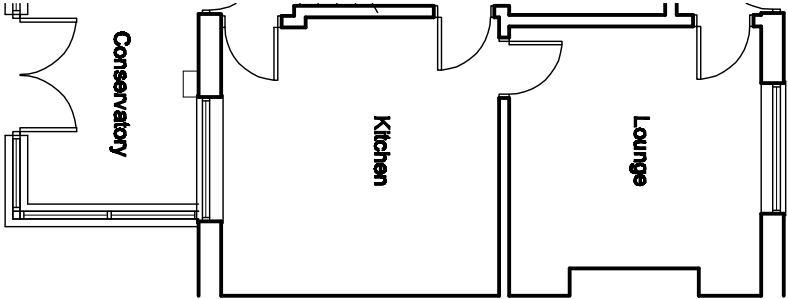

White Agus Partnership

PROVIDENCE VILLA,  
42 SACKVILLE STREET,  
BARNSELEY,  
S70 2DS

Phone: 01228 209442  
Fax: 01228 208330  
Email: info@whiteagupartnership.co.uk  
Web: www.whiteagupartnership.co.uk

Project: PROPOSED REAR EXTENSION AT  
24 WINTER ROAD  
BARNSELEY, S75 2EN

Client: MR COLLINS

| Date    | Scale             | Ref.   | Dwg. No. | Rev. |
|---------|-------------------|--------|----------|------|
| 14/8/10 | 1:50 & 1:100 @ A1 | 09-102 | 01       | C    |
| 14/8/10 |                   |        |          |      |
| 14/8/10 |                   |        |          |      |

| Date    | Scale             | Ref.   | Dwg. No. | Rev. |
|---------|-------------------|--------|----------|------|
| 14/8/10 | 1:50 & 1:100 @ A1 | 09-102 | 01       | C    |
| 14/8/10 |                   |        |          |      |
| 14/8/10 |                   |        |          |      |