

A61 WAKEFIELD ROAD

Royal Arms
(PH)


EJ Sub Sta

CAR PARKING

Depot Access


CAR PARKING

Site Boundary

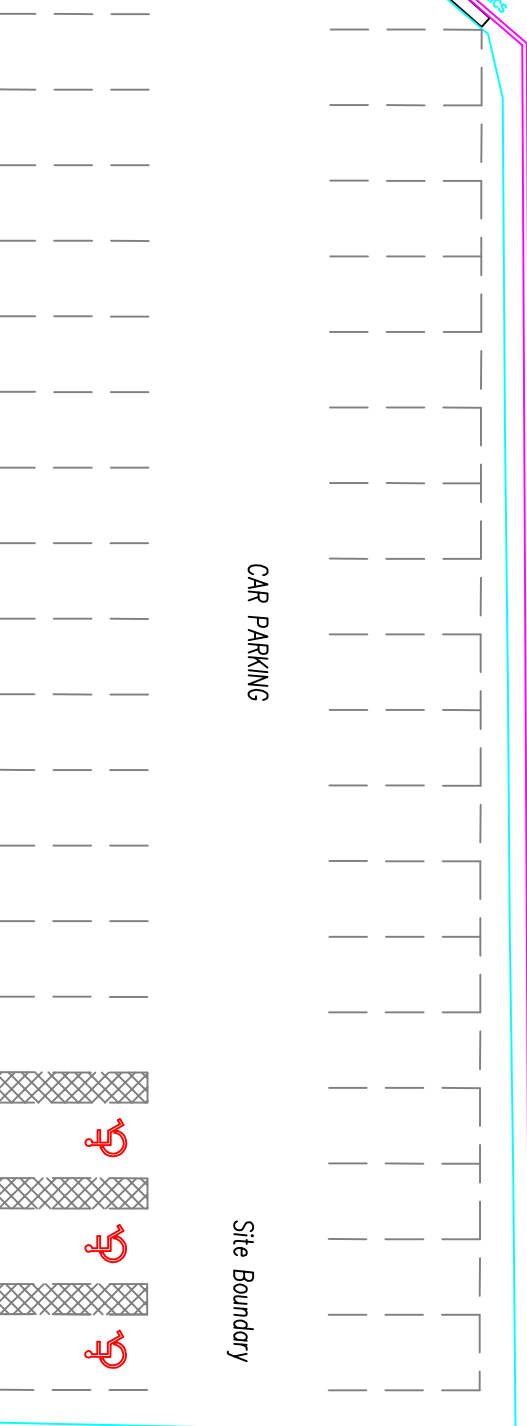

NOTES:
COPYRIGHT IN ALL DOCUMENTS AND DRAWINGS PREPARED BY STAGECOACH UK BUS AND ANY WORKS TO BE EXECUTED FROM HEREON SHALL REMAIN THE PROPERTY OF STAGECOACH UK BUS. NO NOT SCALE OFF THIS DRAWING.
ALL DIMENSIONS TO BE CHECKED ON SITE AND ANY DISCREPANCIES TO BE REFERRED TO STAGECOACH UK BUS CONSTRUCTION DEPARTMENT BEFORE PROCEEDING.
ALL LEVELS TO BE CHECKED ON SITE.
ALL DISCREPANCIES BETWEEN INFORMATION SHOWN ON THE DRAWING AND INFORMATION SHOWN ON THE GROUND TO BE REFERRED TO STAGECOACH UK BUS CONSTRUCTION DEPARTMENT PRIOR TO PROCEEDINGS.
ALL OMISSIONS TO BE REFERRED TO STAGECOACH UK BUS CONSTRUCTION DEPARTMENT PRIOR TO PROCEEDINGS.
ALL CONSTRUCTION OF EXISTING BELOW GROUND UTILITIES AND DRAINAGE RUNS TO BE CONFIRMED PRIOR TO PROCEEDINGS AND CHECKED AS NECESSARY.
ALL BOUNDARY POSITIONS TO BE CHECKED PRIOR TO PROCEEDINGS.

REVISIONS:

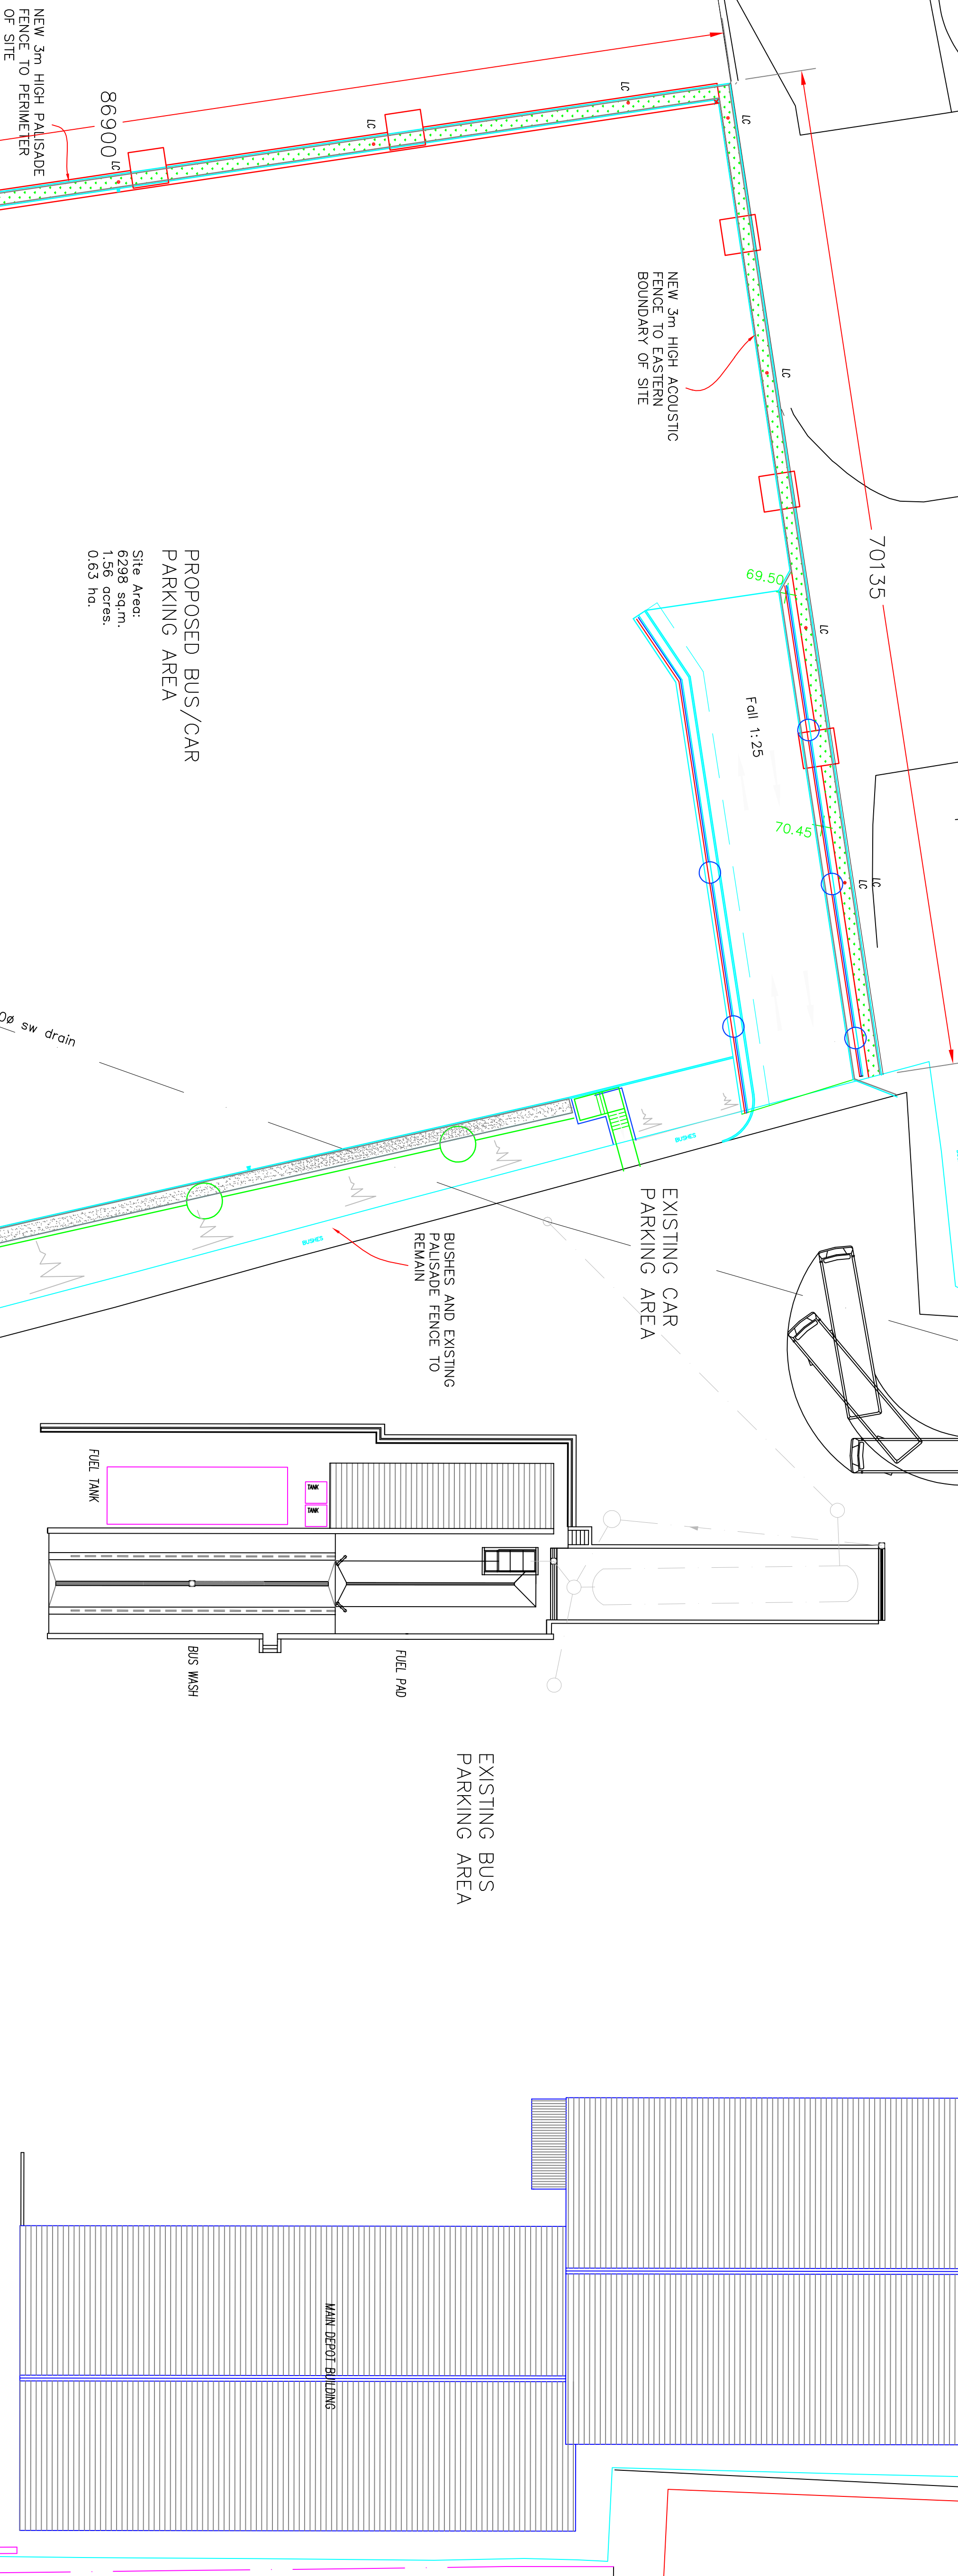


PROPOSED BUS/CAR
PARKING AREA
Site Area:
6298 sq.m.
1.56 acres.
0.63 ha.

Existing 500ø sw drain

BUSHES AND EXISTING
PALISADE FENCE TO
REMAIN

EXISTING KERB TO
REMAIN

Site Boundary

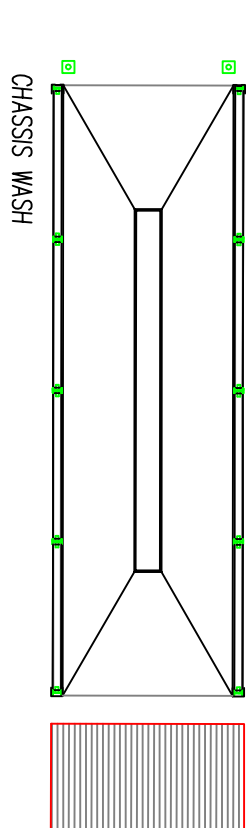

STAGECOACH UK BUS
CONSTRUCTION DEPARTMENT
GROUP HEADQUARTERS
PERTH PH1 5TW
UK
Tel: +44(0)1738 442 111
Fax: +44(0)1738 643 137
Email: mrc.dellonco@stagecoachgroup.com



DRAWING TITLE:

SITE PLAN AS PROPOSED

COMPANY:

STAGECOACH YORKSHIRE

PROJECT:

PROPOSED NEW PARKING AREA AT WAKEFIELD ROAD DEPOT
WAKEFIELD ROAD BARNLEY

SCALE:

A10/250

DATE:

March 2010

DRAWN BY:

WJD


DRAWING NUMBER:


748/B/001

REV:


ATTENUATION NOTE:
ATTENUATION STORAGE BASED ON 1:30 YEAR STORM
WITH 10% CLIMATE CHANGE CONSIDERED.
DISCHARGE INTO WATER COURSE RESTRICTED TO 5
L/S BASED ON ENVIRONMENT AGENCY GUIDELINES
FOR GREENFIELD RUN OFF.

DRAINAGE LAYOUT, LEVELS AND CUT/FILL SUBJECT TO CHANGE ONCE FULL SITE SURVEY HAS BEEN CARRIED OUT

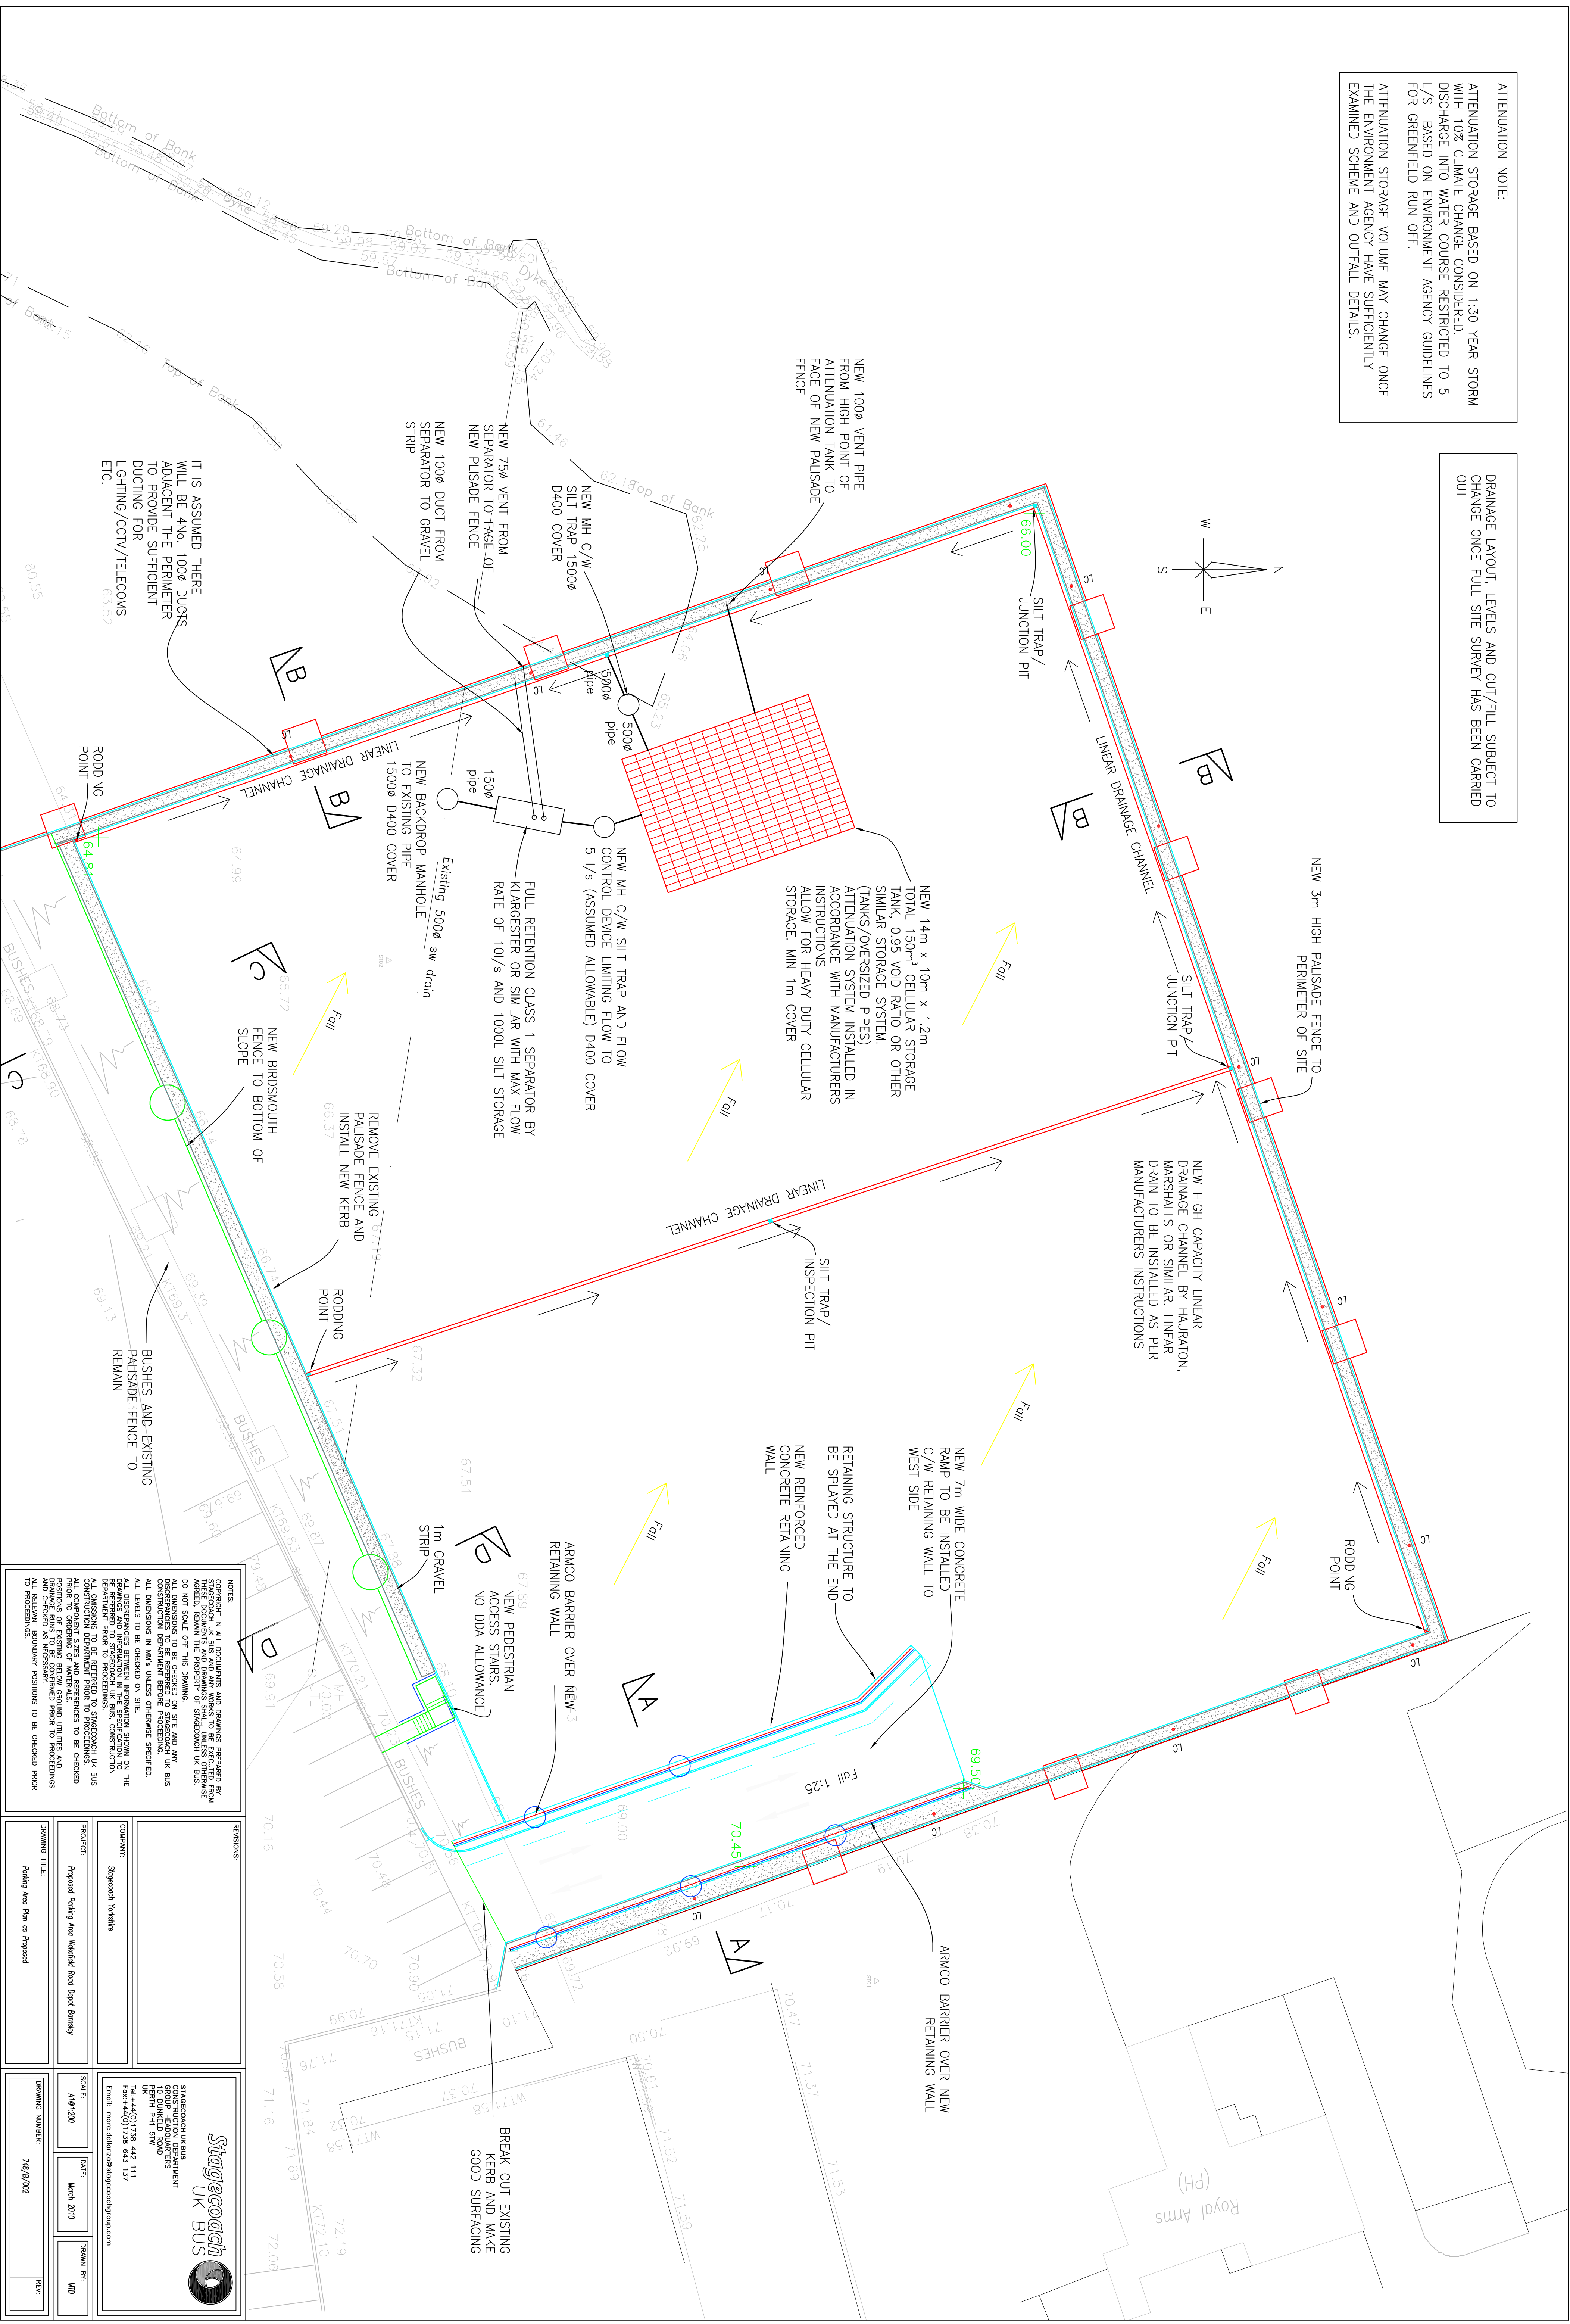


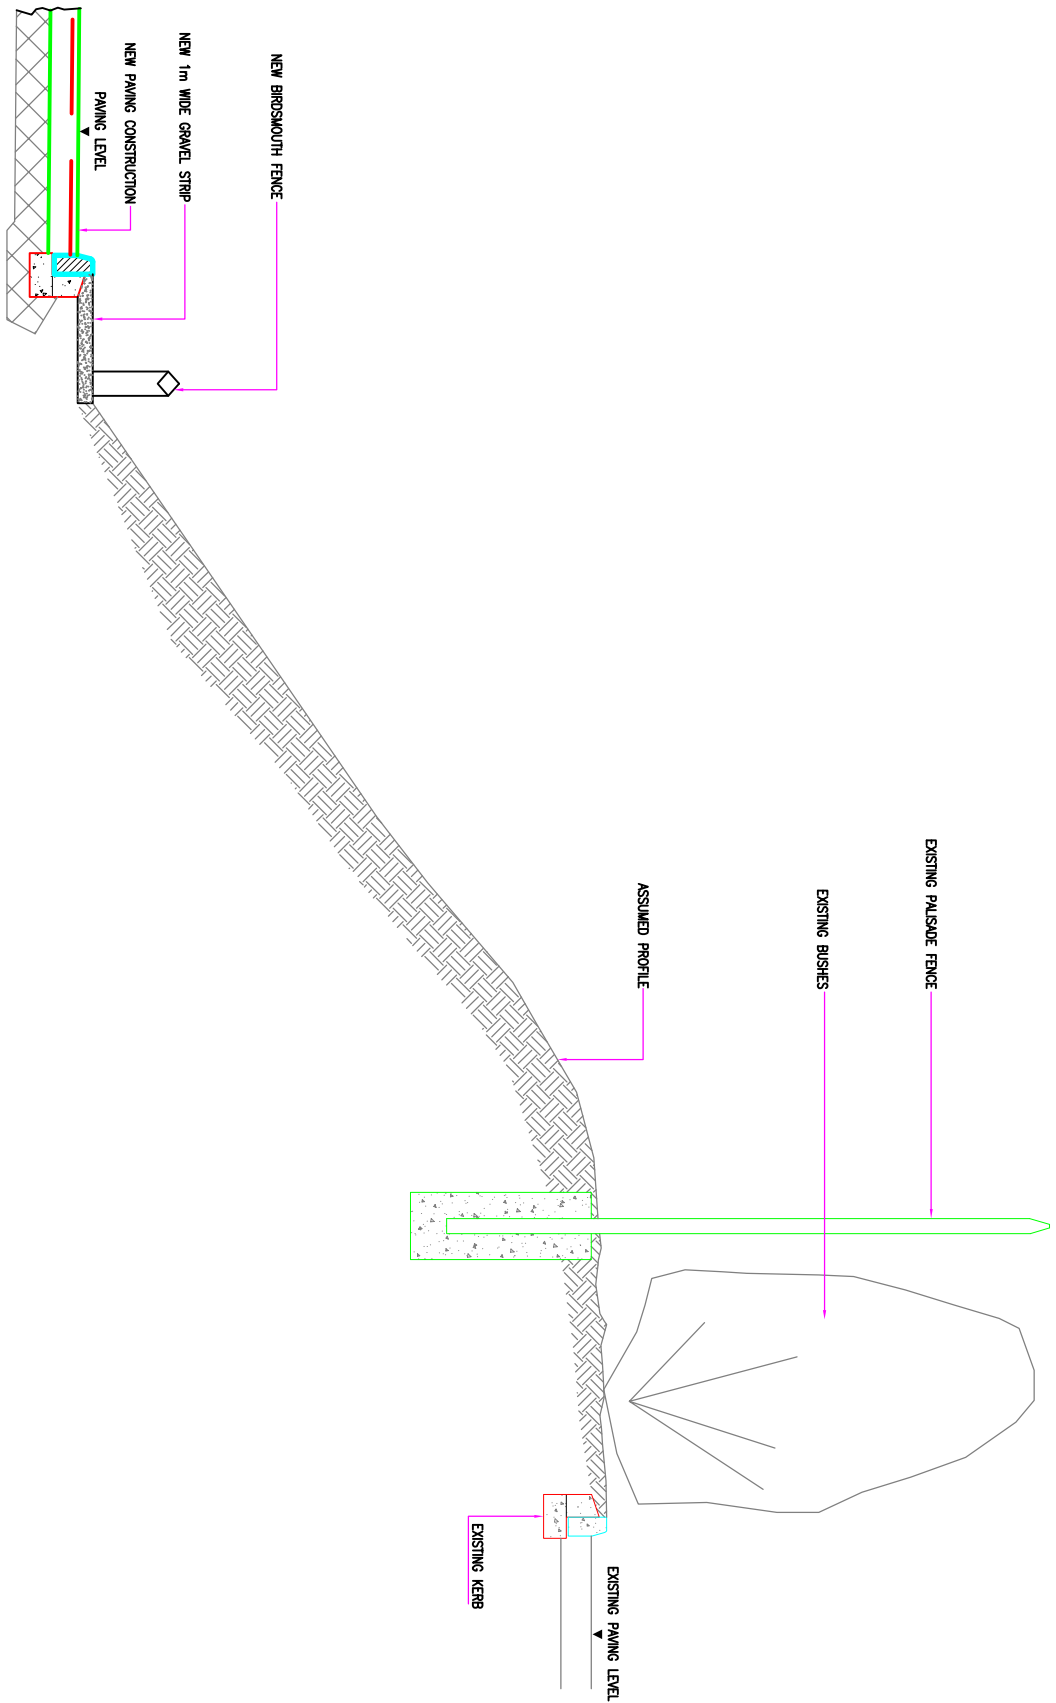


SECTION C – C

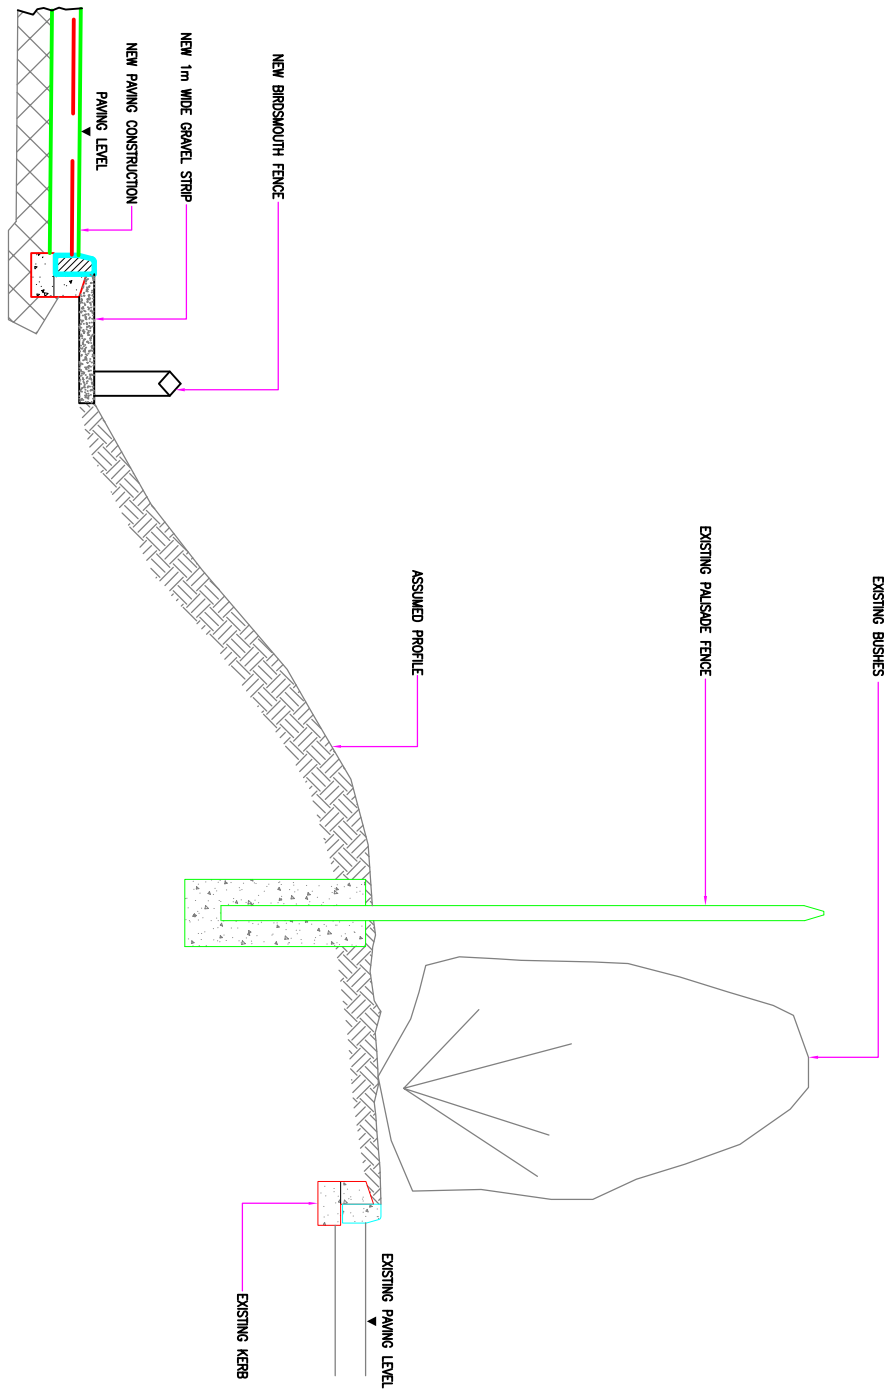

SECTION D – D

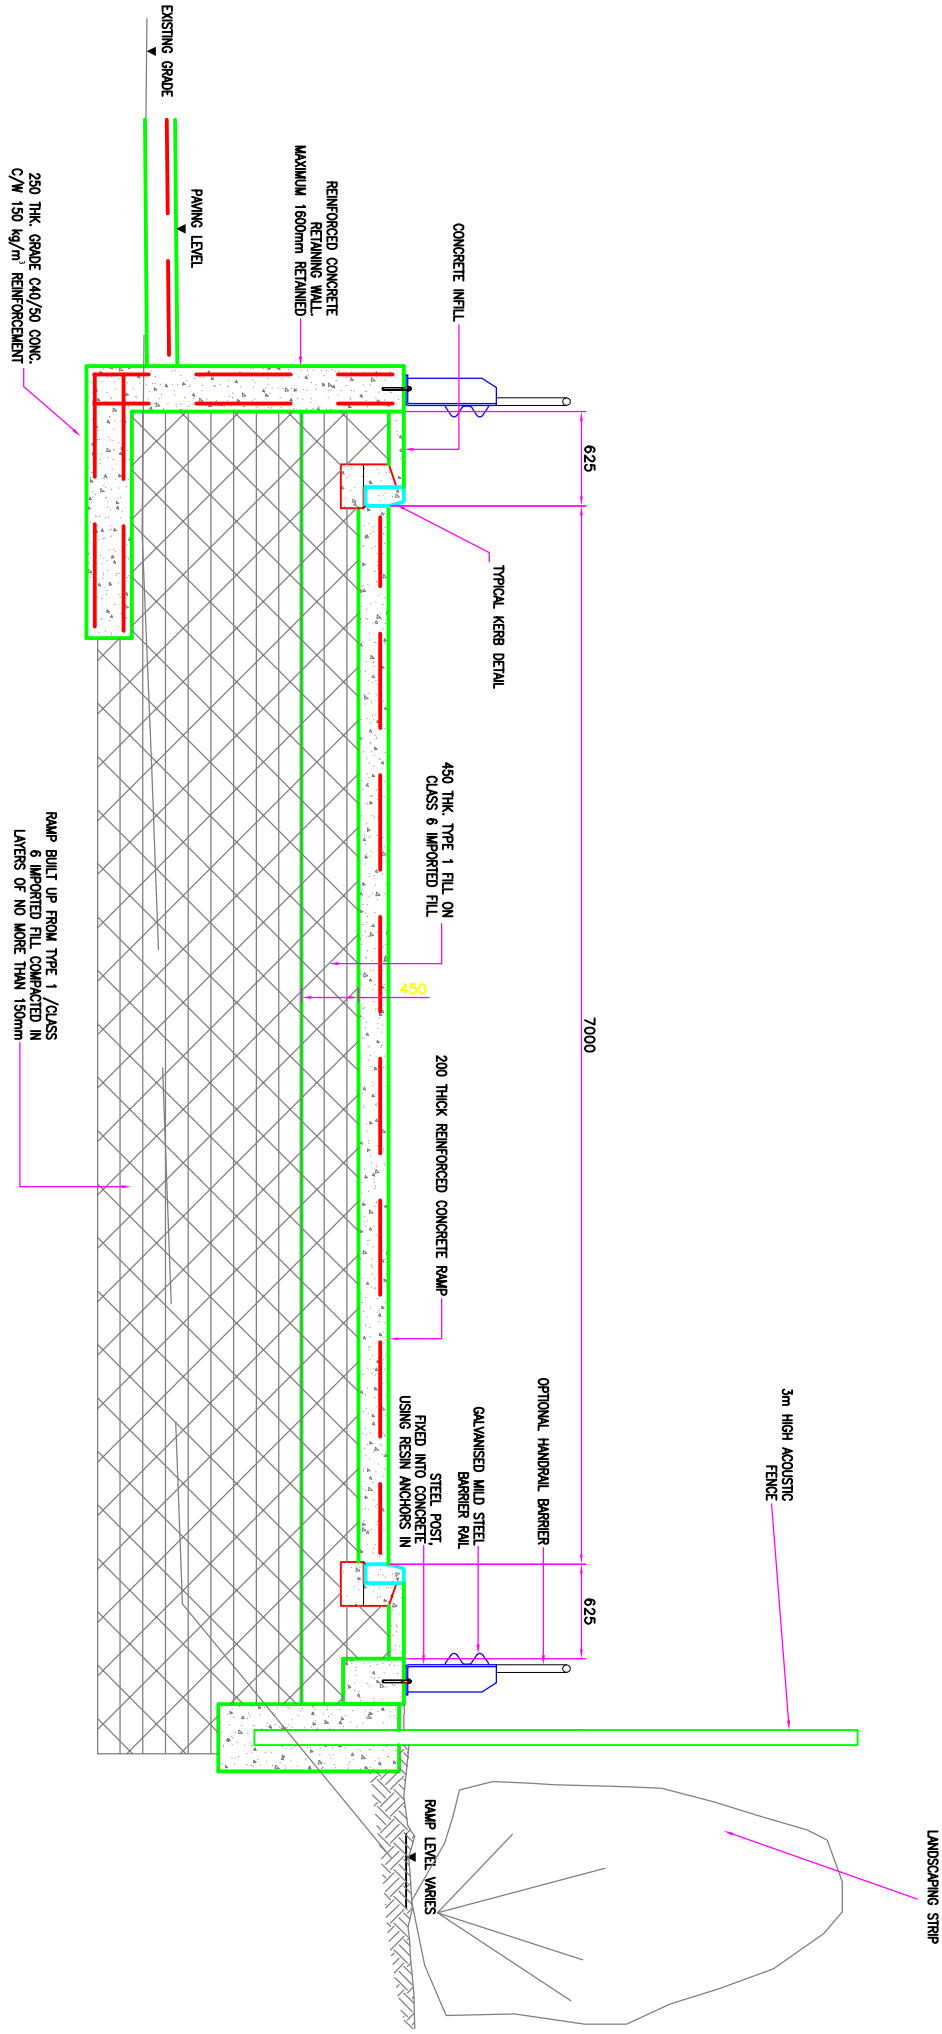

SECTION A – A (RETAINING WALL)

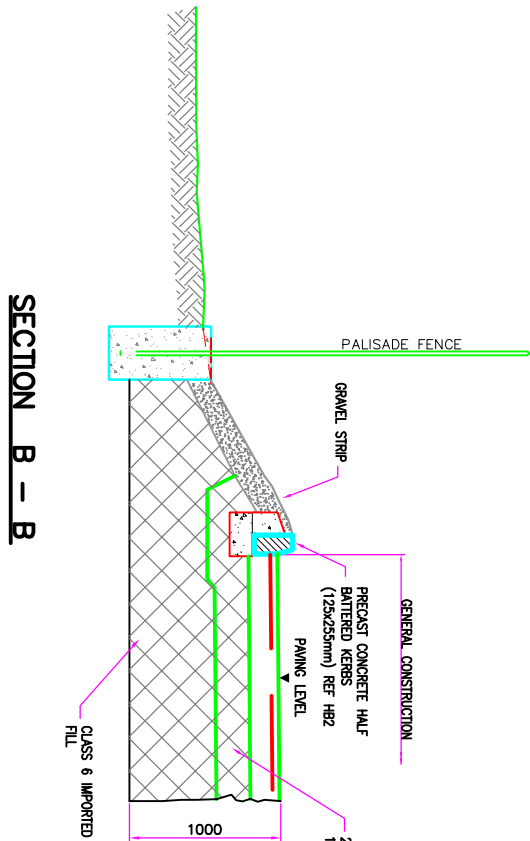

SECTION B – B

COPYRIGHT IN ALL DOCUMENTS AND DRAWING PREPARED BY STAGECOACH UK BUS AND ANY WORKS TO BE EXECUTED FROM THESE DOCUMENTS AND DRAWINGS SHALL, UNLESS OTHERWISE AGREED, REMAIN THE PROPERTY OF STAGECOACH UK BUS. DRAWING TO BE CHECKED ON SITE AND ANY DISCREPANCIES TO BE REFERRED TO STAGECOACH UK BUS CONSTRUCTION DEPARTMENT BEFORE PROCEEDING. ALL DIMENSIONS TO BE CHECKED ON SITE. UNLESS OTHERWISE SPECIFIED. ALL LEVELS TO BE CHECKED ON SITE. ALL DISCREPANCIES BETWEEN INFORMATION SHOWN ON THE DRAWINGS AND INFORMATION IN THE SPECIFICATION TO BE REFERRED TO STAGECOACH UK BUS CONSTRUCTION DEPARTMENT PRIOR TO PROCEEDINGS. ALL COMPONENT SIZES AND REFERENCES TO BE CHECKED PRIOR TO ORDERING OF MATERIALS. POSITIONS OF EXISTING BELOW GROUND UTILITIES AND DRAINAGE RUNS TO BE CONFIRMED PRIOR TO PROCEEDINGS AND CHECKED AS NECESSARY. ALL RELEVANT BOUNDARY POSITIONS TO BE CHECKED PRIOR TO PROCEEDINGS.



STAGECOACH UK BUS
CONSTRUCTION DEPARTMENT
GROUP HEADQUARTERS
10 DUNKELD ROAD
PERTH PH1 5TW
UK
Tel: +44(0)1738 442 111
Fax: +44(0)1738 643 137
Email: marc.delianzo@stagecoachgroup.com

COMPANY: Stagecoach Yorkshire


PROJECT: Proposed Parking Area Wakefield Road Depot Barnsley

DRAWING TITLE:

Section Details as Proposed

SCALE:	DATE:	DRAWN BY:	DRAWING NUMBER:	REVISION:
A2@1:50	March 2010	MTD	748/B/003	

WHERE POSTS ARE REQUIRED AT SMALLER Ctrs,
COMPONENTS SHALL BE PURPOSE BUILT, NO
INTERMEDIATE SUPPORT REQUIRED IF DISTANCE
BETWEEN POSTS IS 1375mm OR LESS

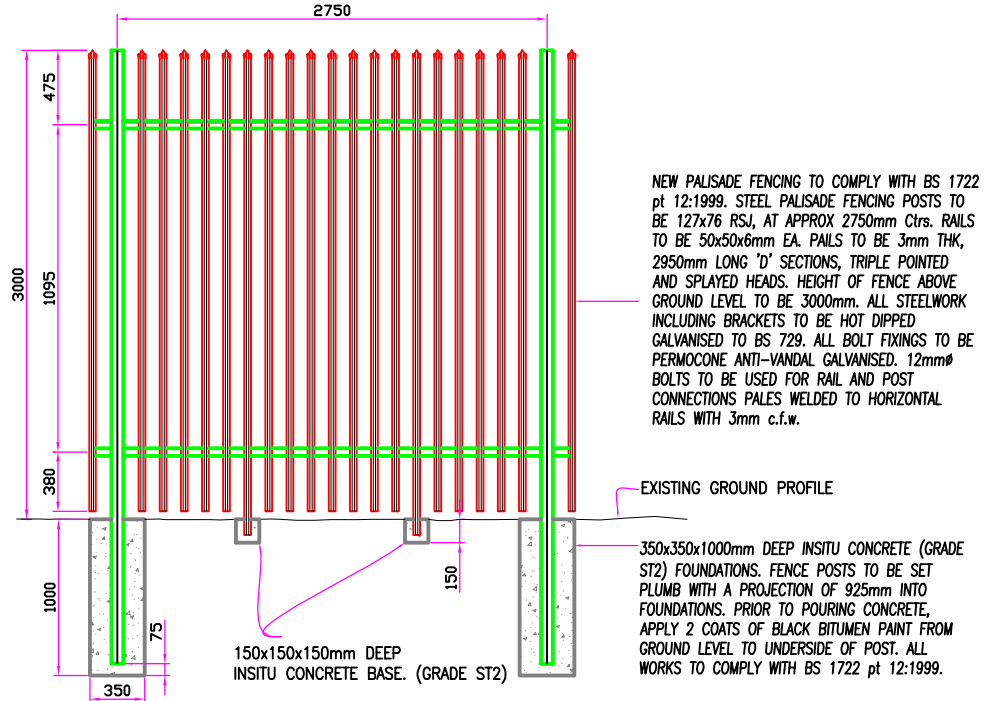

Do not scale off this drawing.

All dimensions to be checked on site and any discrepancies to be referred to the Construction Department of Stagecoach UK BUS before proceeding.

All dimensions in mm unless otherwise specified.

All levels to be checked on site.

All discrepancies between information shown on this drawing and information in the specification to be referred to the Construction Department of

Stagecoach UK BUS prior to proceeding.

All omissions to be referred to the Construction Department of Stagecoach UK BUS prior to proceeding.

All component sizes and references to be checked prior to ordering of materials.

Positions of existing drainage runs to be confirmed prior to proceeding and drains checked as necessary.

All relevant boundary positions to be checked prior to proceeding.

Copyright in all documents and drawings prepared by Stagecoach UK BUS and any works executed from these drawings shall, unless otherwise agreed, remain the property of Stagecoach UK BUS.



STAGECOACH UK BUS
CONSTRUCTION DEPARTMENT
GROUP HEADQUARTERS
10 DUNKELD ROAD
PERTH, PH1 5TW.
SCOTLAND.

Tel:+44(0)1738 442 111
Fax:+44(0)1738 643 137

Company.

Stagecoach Yorkshire

Project.

Proposed Parking Area at Wakefield Road Depot
Wakefield Road Barnsley

Drawing Title.

Palisade Fence Details

Scale:

A4@1:50

Date:

March 2010

Drawn by:

MTD

Dwg. No.

748/C/001