





Notes
Do not scale off this drawing. If in doubt please ask.
Dimensions must be checked on site where possible

©This drawing must not be reproduced in whole or
part without written consent

CLIENTS NOTES:
THIS DRAWING HAS BEEN
PREPARED FOR
PLANNING & BUILDING REGULATION
SUBMISSION ONLY AND
THEREFORE ALL FORMS OF
CONSTRUCTION & DETAILS ARE
SOLELY THE RESPONSIBILITY OF
THE CONTRACTOR.
CLIENT IS TO OBTAIN WRITTEN
PERMISSION FROM ADJOINING
NEIGHBOURS WHOSE
BOUNDARIES OR PROPERTY MAY
BE ENCROACHED UPON DURING
OR AFTER CONSTRUCTION EG
BY FOUNDATION SPREAD,
OVERHANGING GUTTERS,
CONNECTING DRAINS ETC.

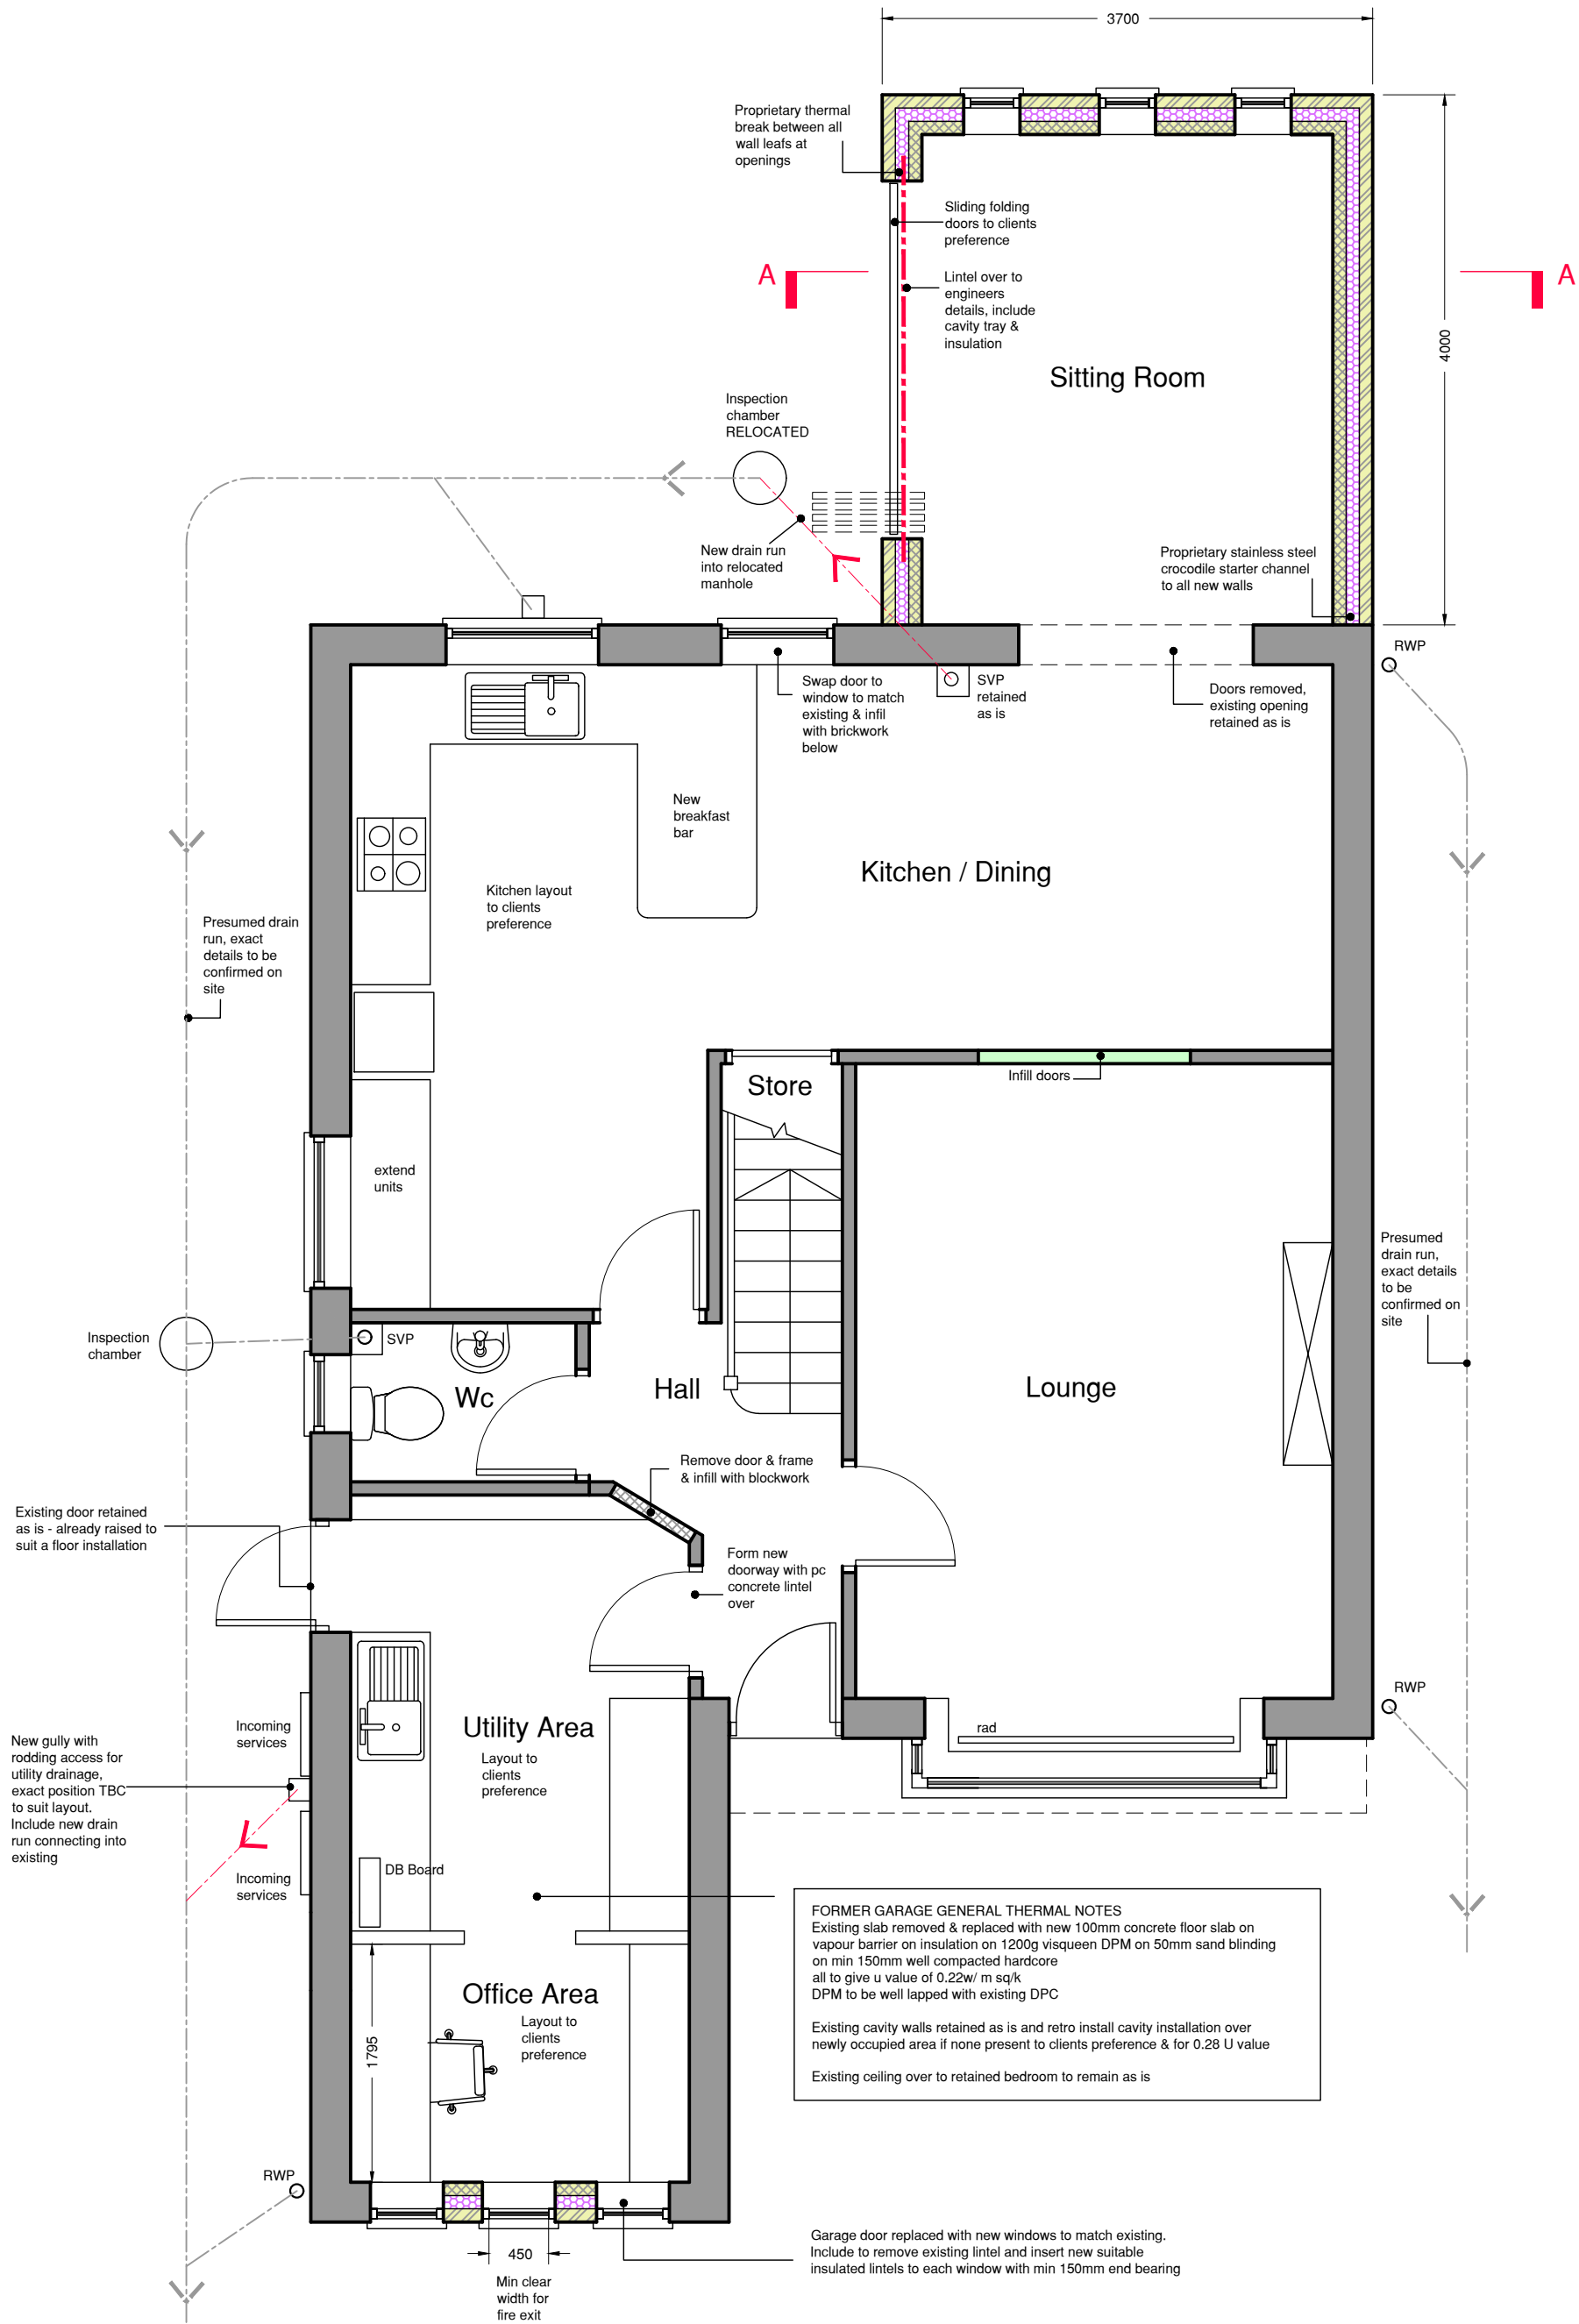


PROPOSED GROUND FLOOR PLAN 1:50

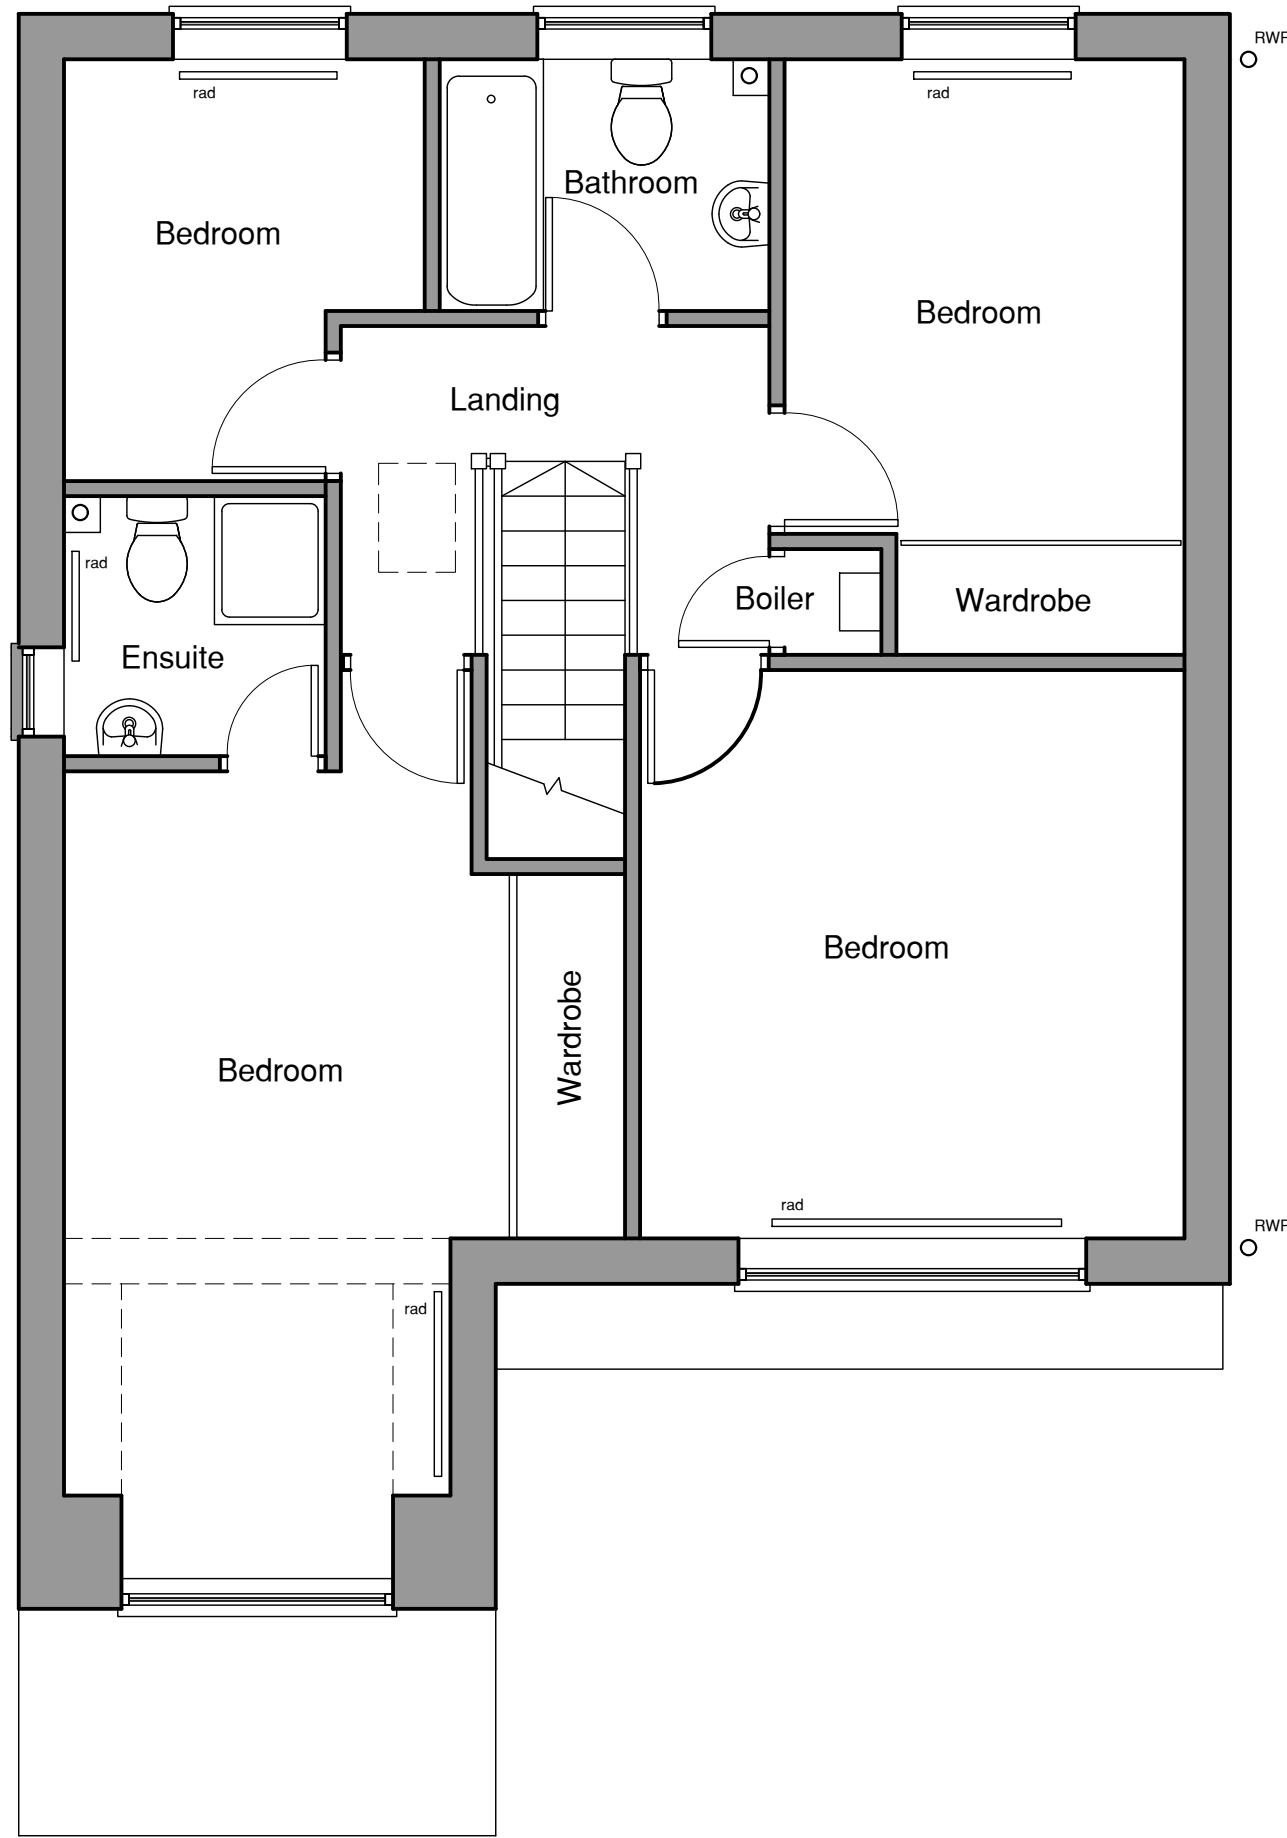

PROPOSED FIRST FLOOR PLAN 1:50

- all retained as is

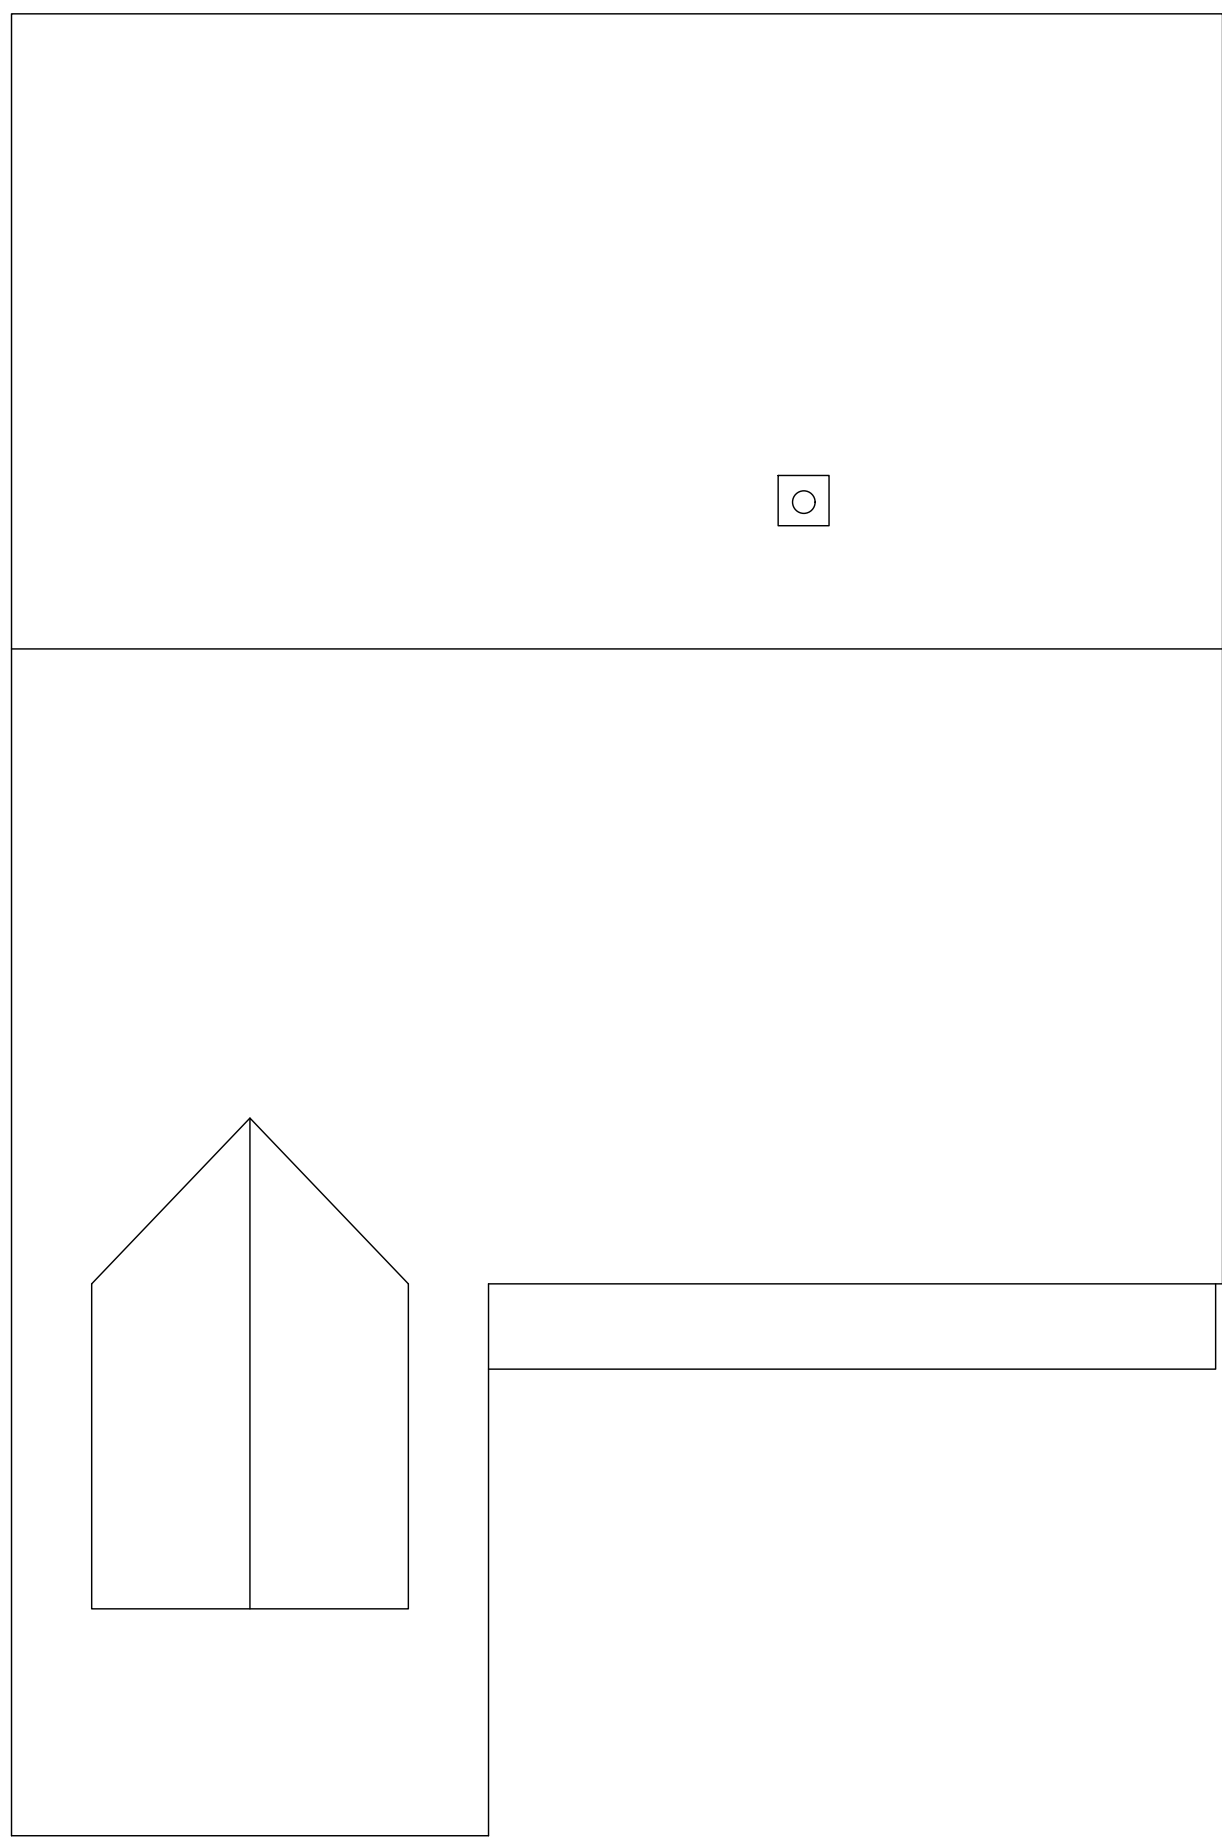

PROPOSED ROOF FLOOR PLAN 1:50

- all retained as is

REV C : 5-11-2021 revised to suit reduced scheme
REV B : 15-2-2021 former garage notes added
REV A : 13-1-2021 notes etc added for Building Control

Revisions



Horne McIntosh interior architects

Client Kirstie Trasler

Project Rear & Loft Extension
17 Brierey Close
Darton, Barnsley, S75 5QL

Title Proposed Plans

Dwg. no 4509 - P - 1

Drawn Date 5.10.2020

Scale 1:50 @A1 Rev C

The Studio, 44 Towngate, Mirfield, WF14 9JG
Tel: 01924 695 595
E mail: admin@Hmia.co.uk Web Site: www.Hmia.co.uk