


Drawing No.	Rev No.
MTL001 -004	

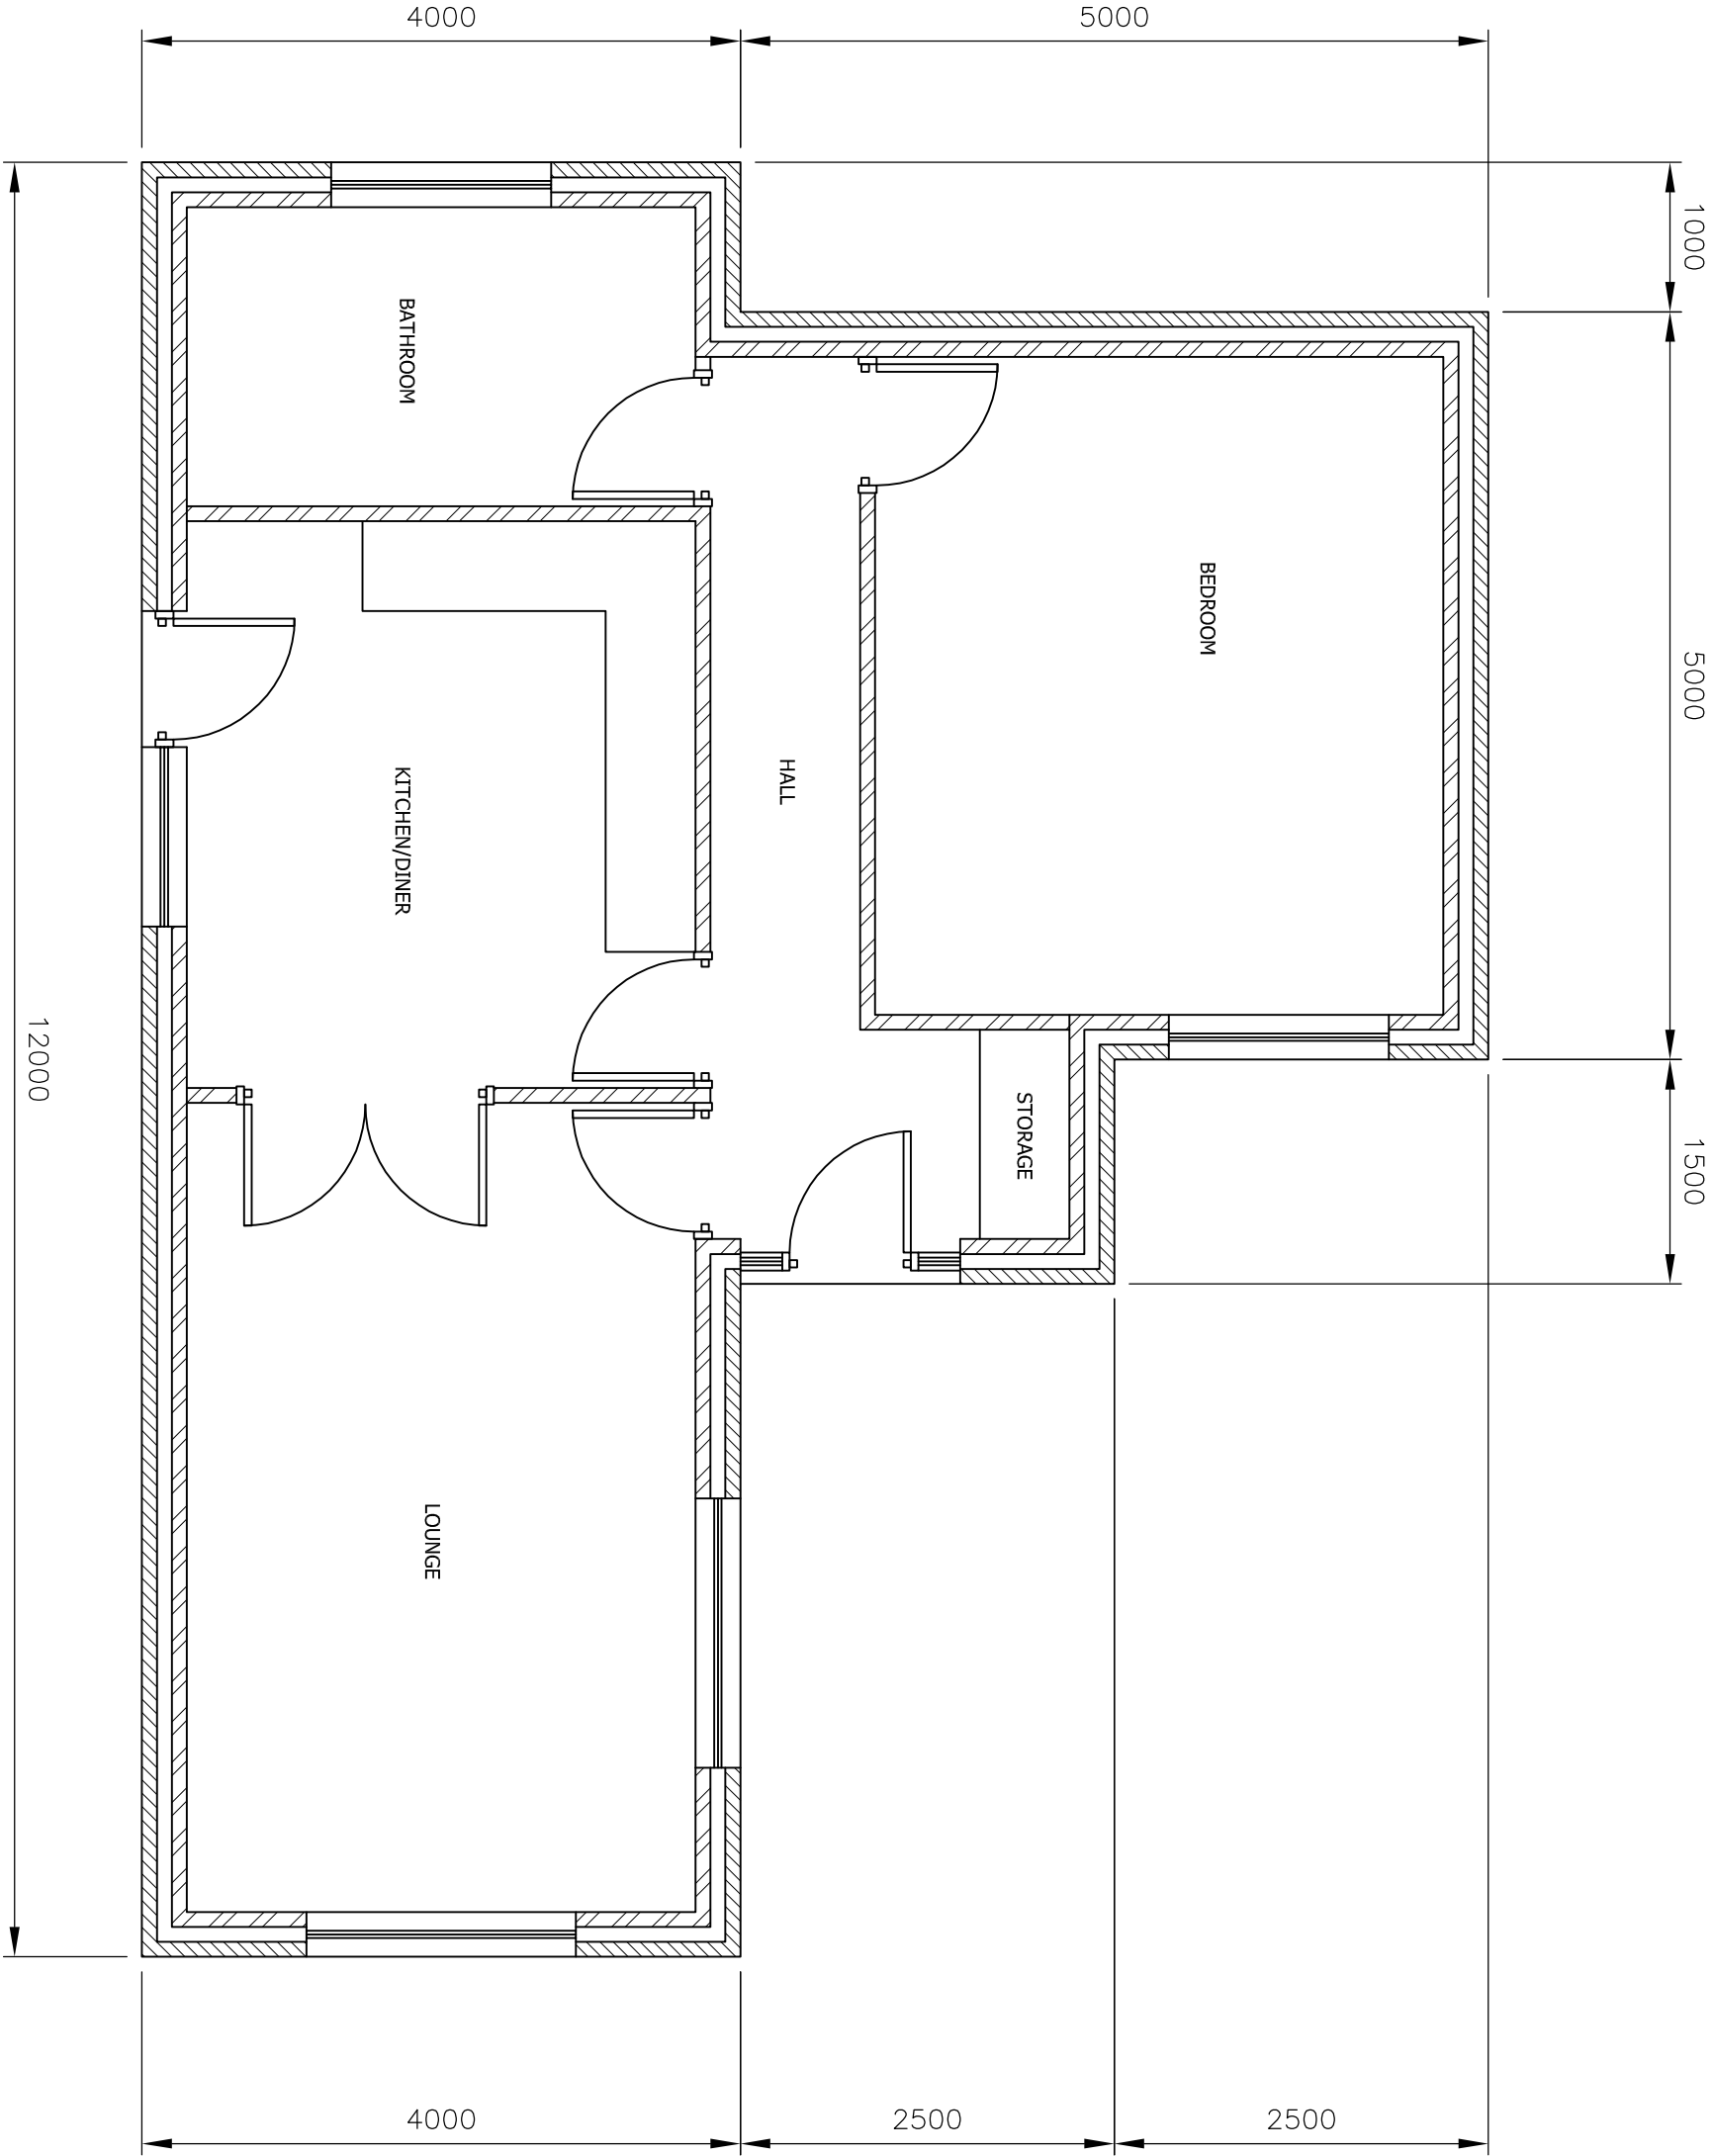

PROPOSED GROUND FLOOR PLAN
SCALE 1:50 AT A3

DO NOT SCALE: Contractor to check all dimensions and report any omissions or errors

NOTES

Rev	Description	By	CHK	App	Date
-----	-------------	----	-----	-----	------

JRB DESIGNS LTD
166 Churchfield Lane
Barton
Barnsley
S75 5FA
Tel: 01226 383542
Fax: 01226 380078
Mob: 07970 541192
Email: joine@jrbdesigns.co.uk
This drawing is copyright. © Jrbdesigns Ltd.

Client

MR T LAND

Drawing Title

PROPOSED PLANS

Address

139 CHURCHFIELD LANE
DARTON
BARNSELEY
S75 5DU

Project Title:
**PROPOSED DETACHED SINGLE
STOREY ANNEX & GARAGE**

Purpose of Issue:

PLANNING

Drawing Status

FIRST ISSUE

Scale at A3	Drawn By	Date	
AS SHOWN	JRB	08/02/2010	
Checked By	Date	Approved By	Date
TL	08/02/2010	TL	08/02/2010
Project No.	Drawing No.	Revision	
MTL001	004	-	

APPROVAL ☒ INFORMATION ☐ TENDER ☐ CONTRACT ☐ CONSTRUCTION ☐