

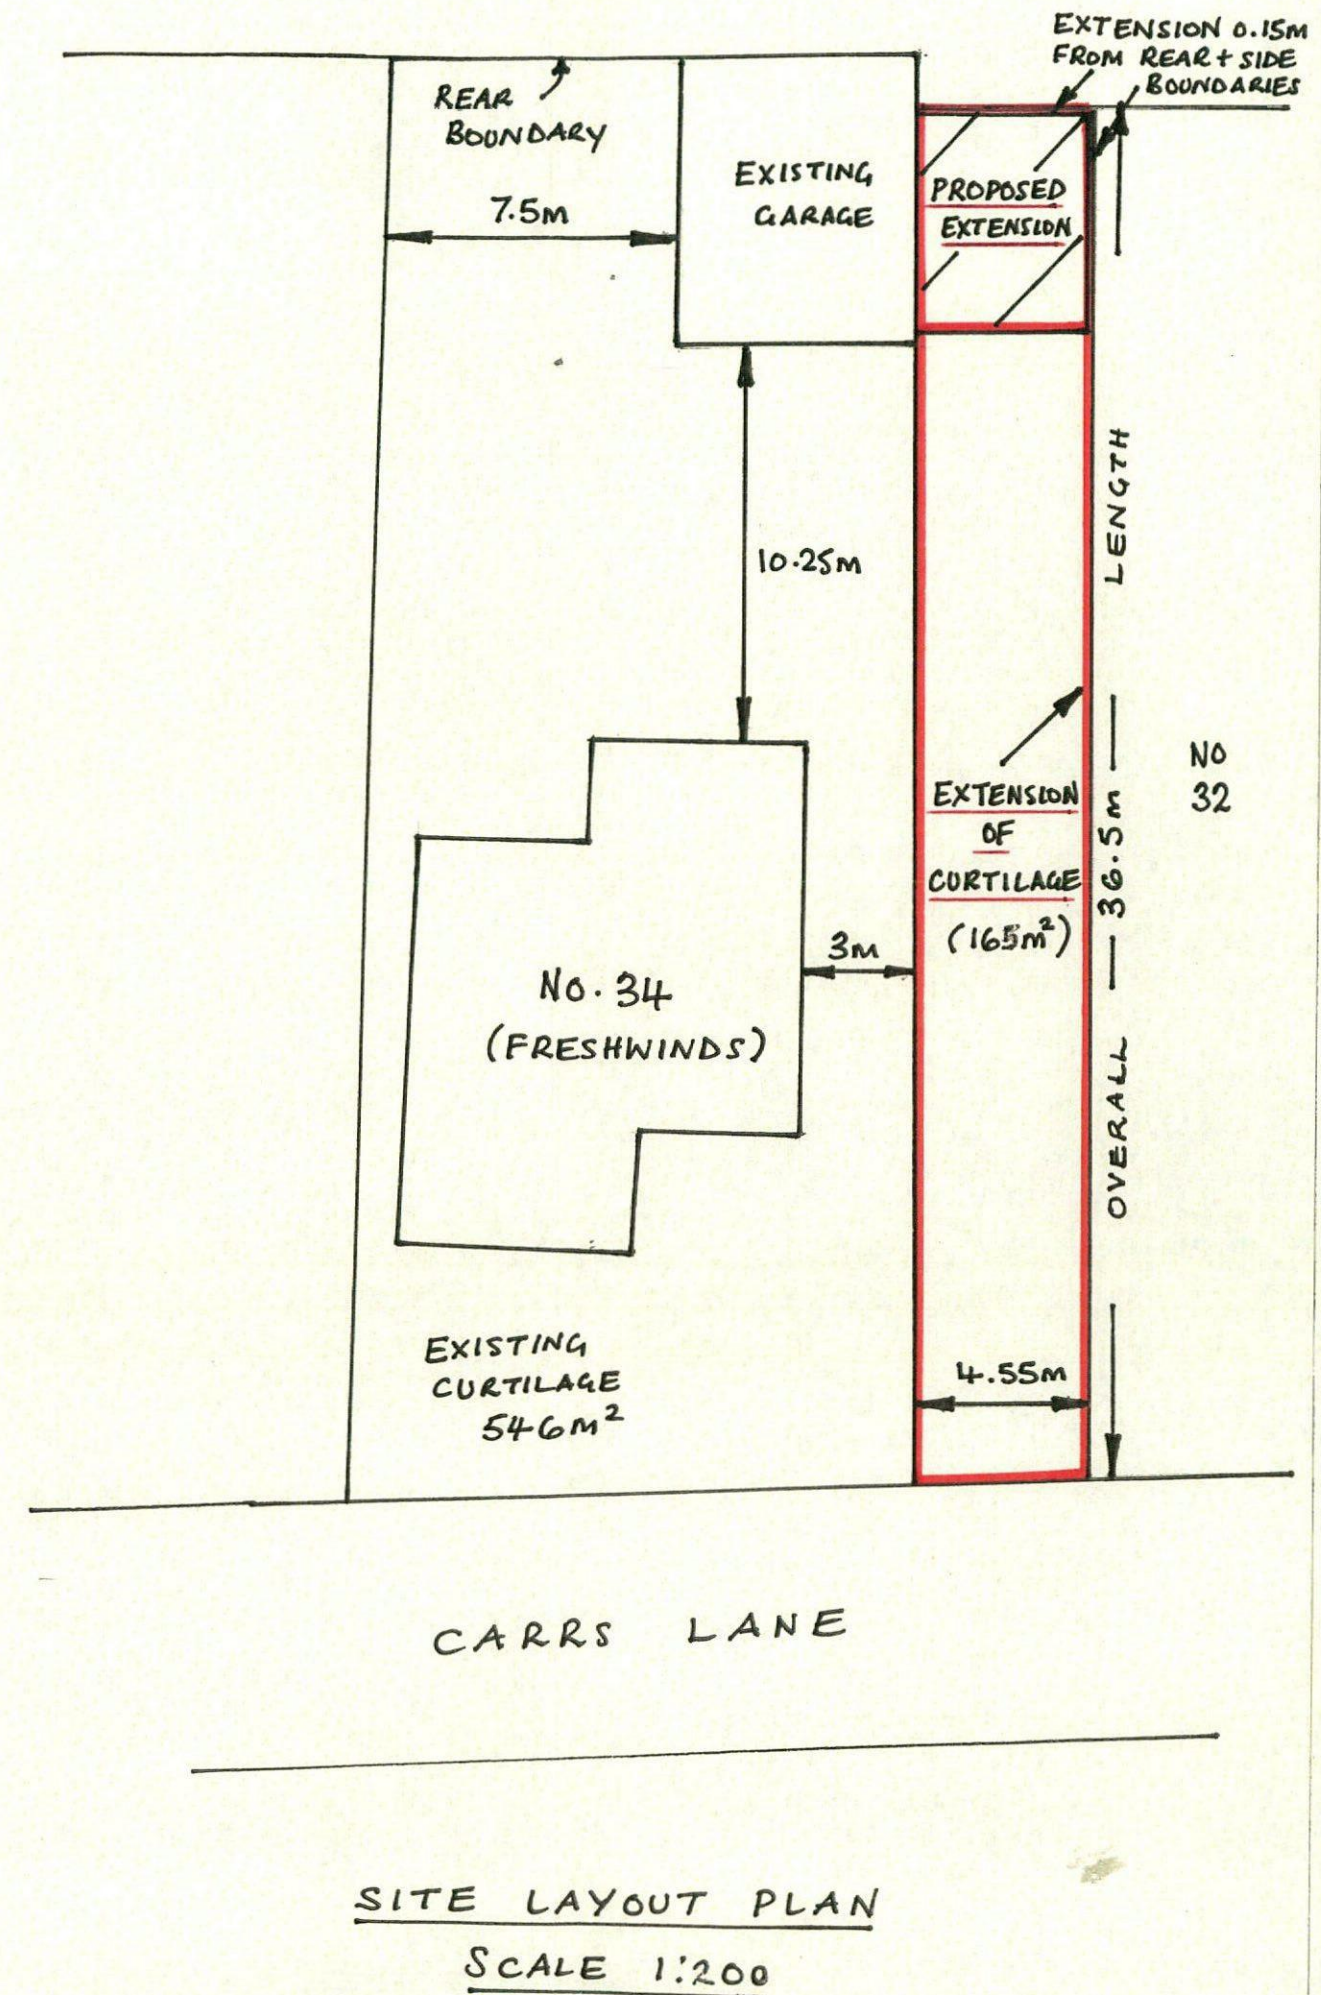


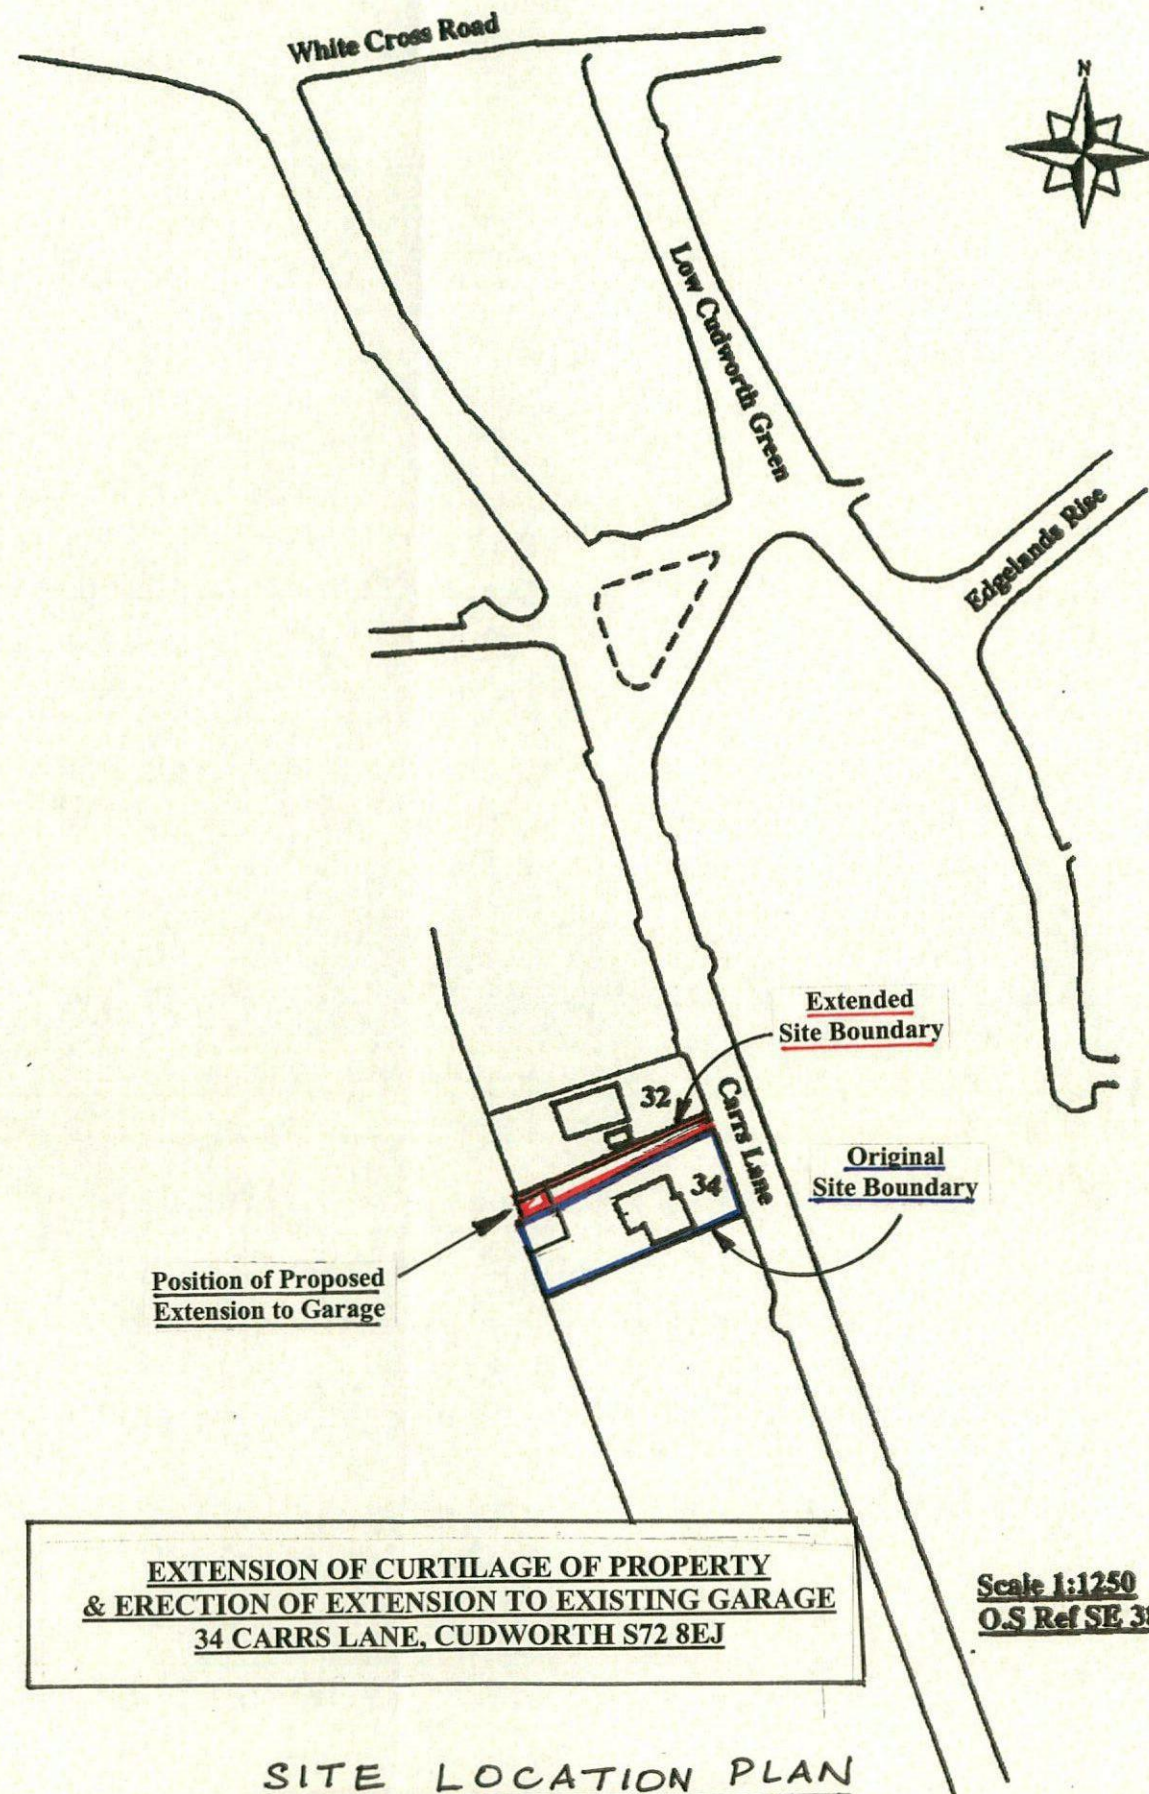


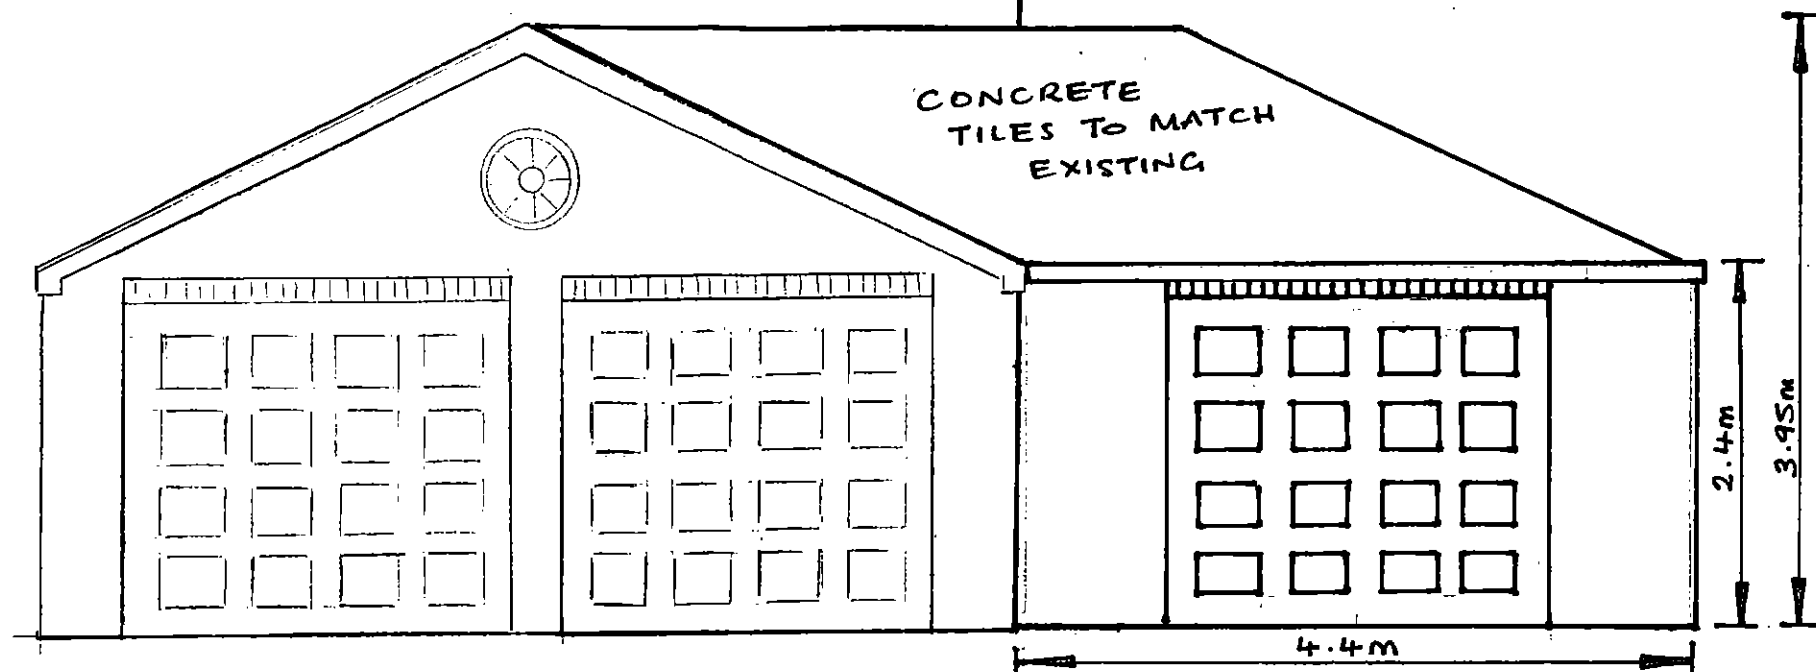

EXISTING FRONT ELEVATION


SCALE 1:50

PROPOSED
GARAGE EXTENSION
FRONT ELEVATION

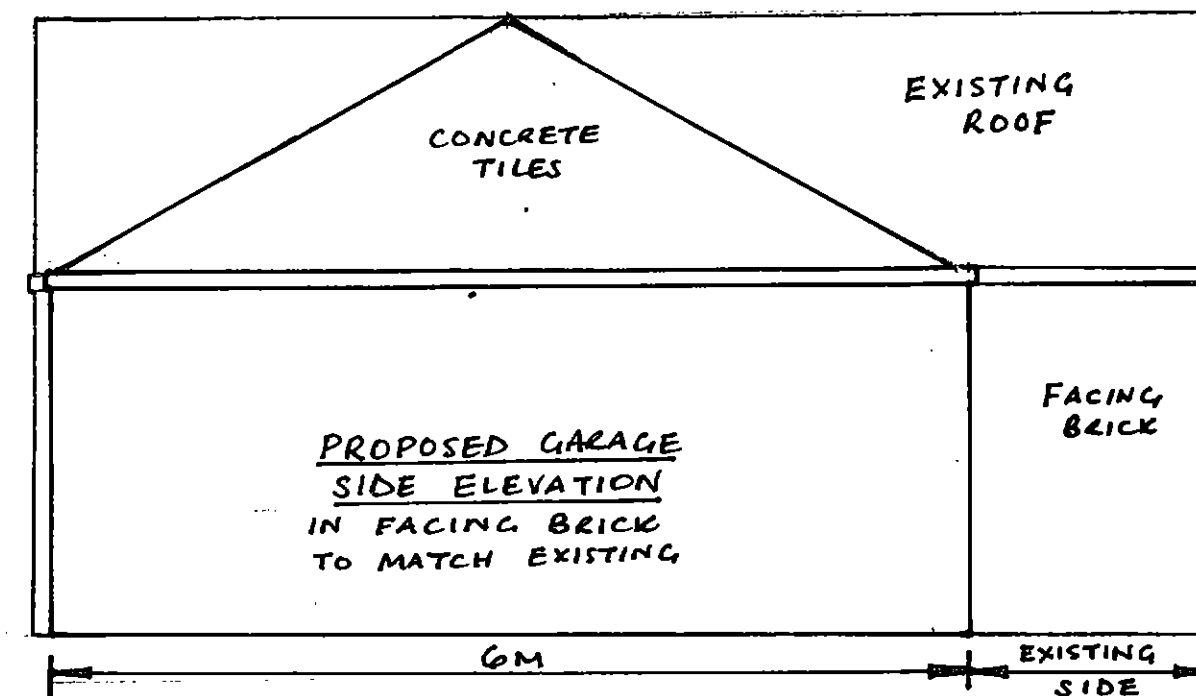


PROPOSED GARAGE
SIDE ELEVATION
IN FACING BRICK
TO MATCH EXISTING

NORTH FACING
SCALE 1:50

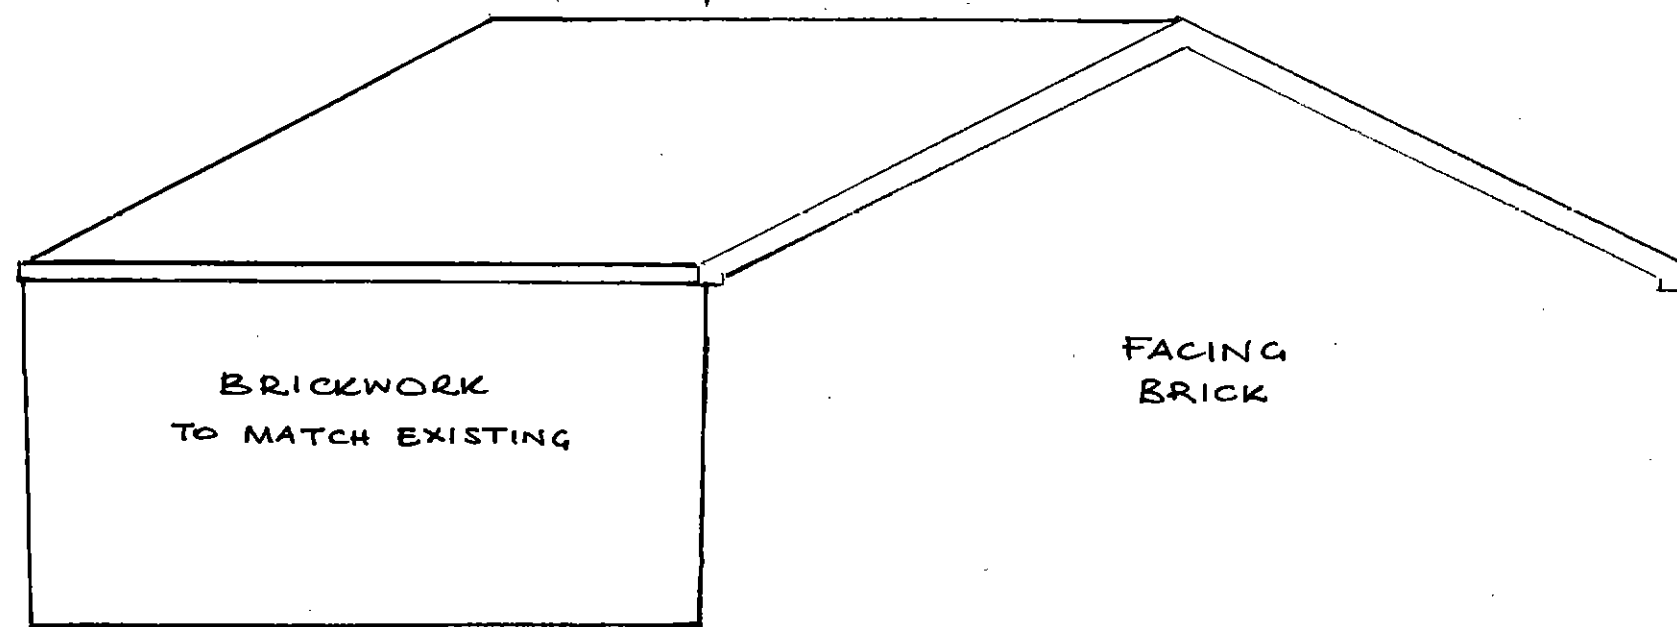

PROPOSED GARAGE
EXTENSION
REAR ELEVATION

EXISTING REAR ELEVATION
SCALE 1:50

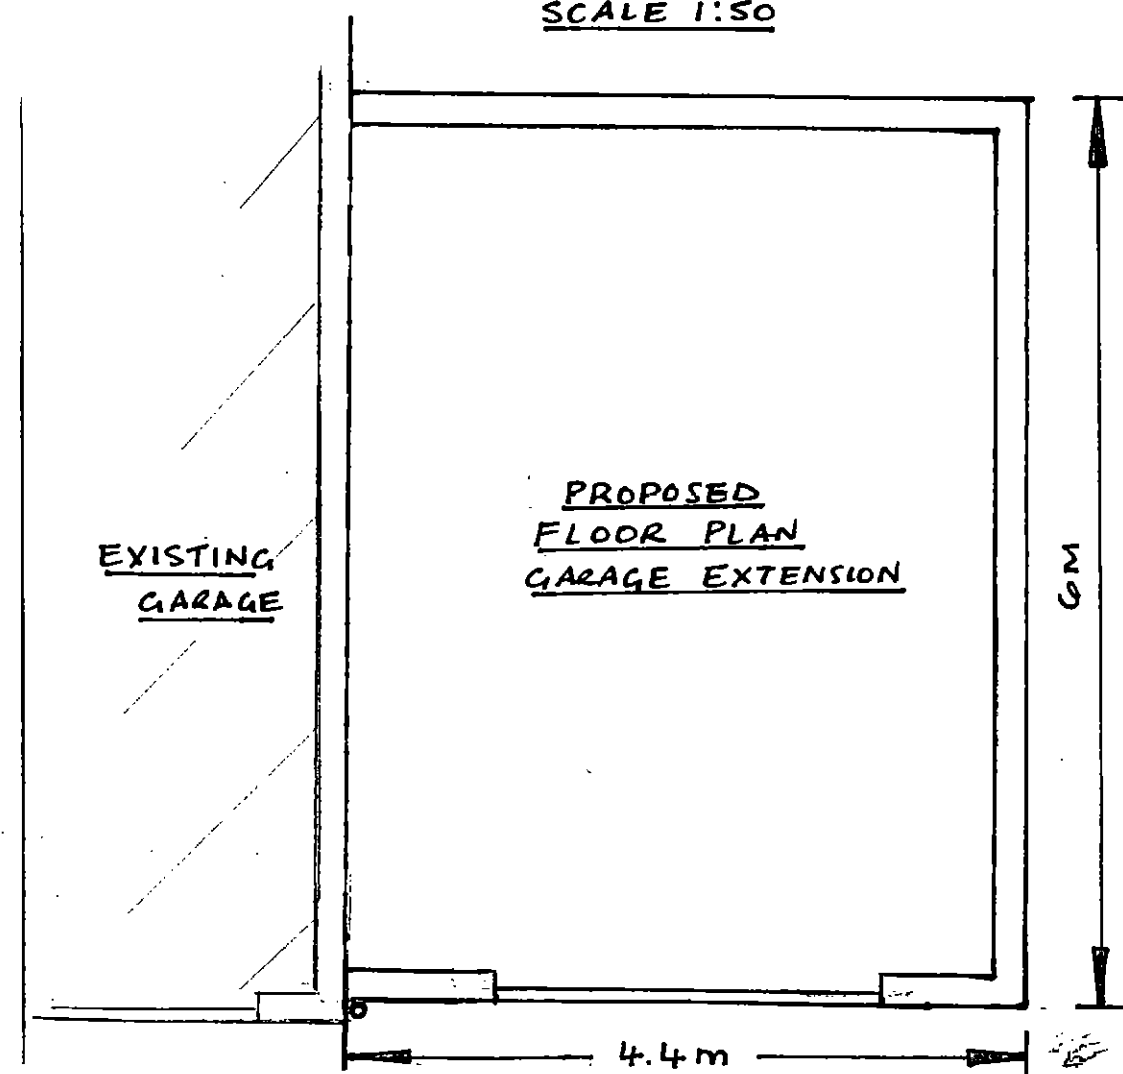

PROPOSED
FLOOR PLAN
GARAGE EXTENSION

FLOOR PLAN
SCALE 1:50

**EXTENSION OF CURTILAGE OF PROPERTY
& ERECTION OF EXTENSION TO EXISTING GARAGE
34 CARRS LANE, CUDWORTH S72 8EJ**