


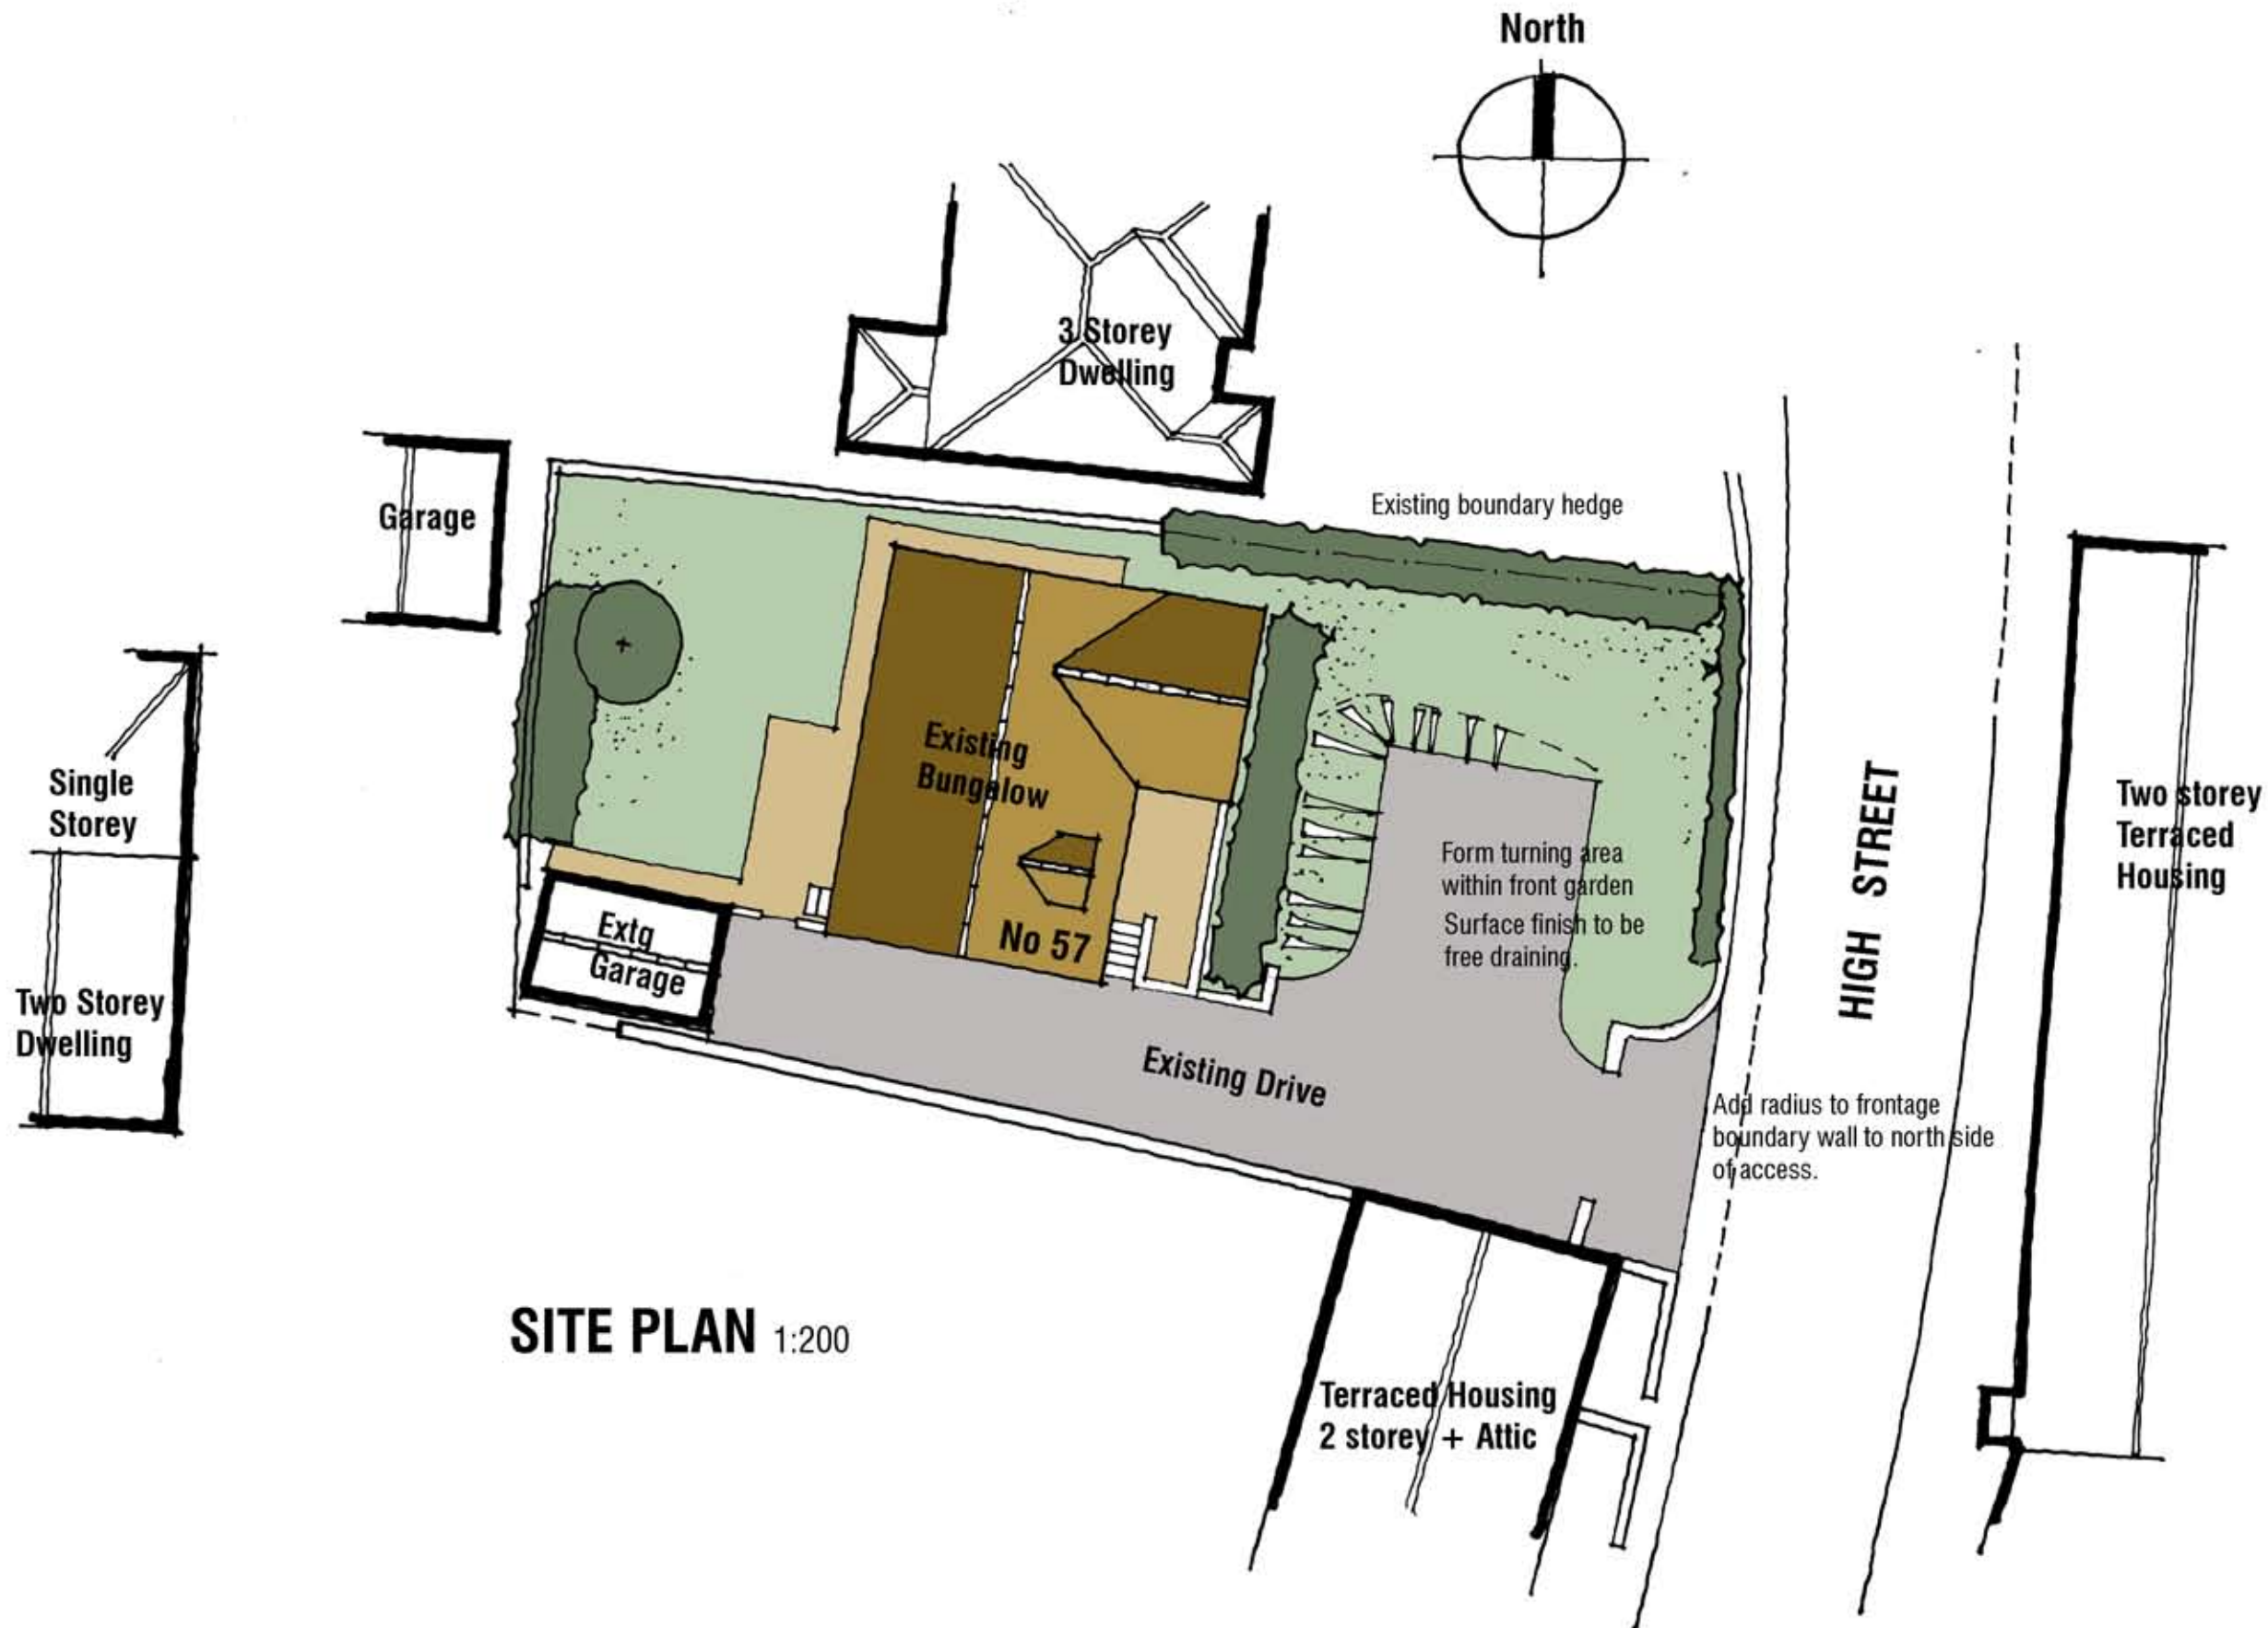

SITE PLAN 1:200

57 HIGH STREET
SILKSTONE
BARNSELEY
S75 4JR

PROPOSALS

SITE PLAN

mboothdesign
architectural design and building consultants

Fairfield House
Berneslai Close Barnsley
S70 2FL
T: 01226 286256
M: 07881898300
E: mboothdesign@btconnect.com

Scale 1:200@A3 Drawn MJB

Date Jan 2014 Ref. 12.62

Dwg No. **P3** Rev.

5m 2m 4m 6m

Copyright mboothdesign. All dimensions in millimeters unless otherwise stated.
Dimensions for setting out in existing buildings are to be checked and verified on site.