

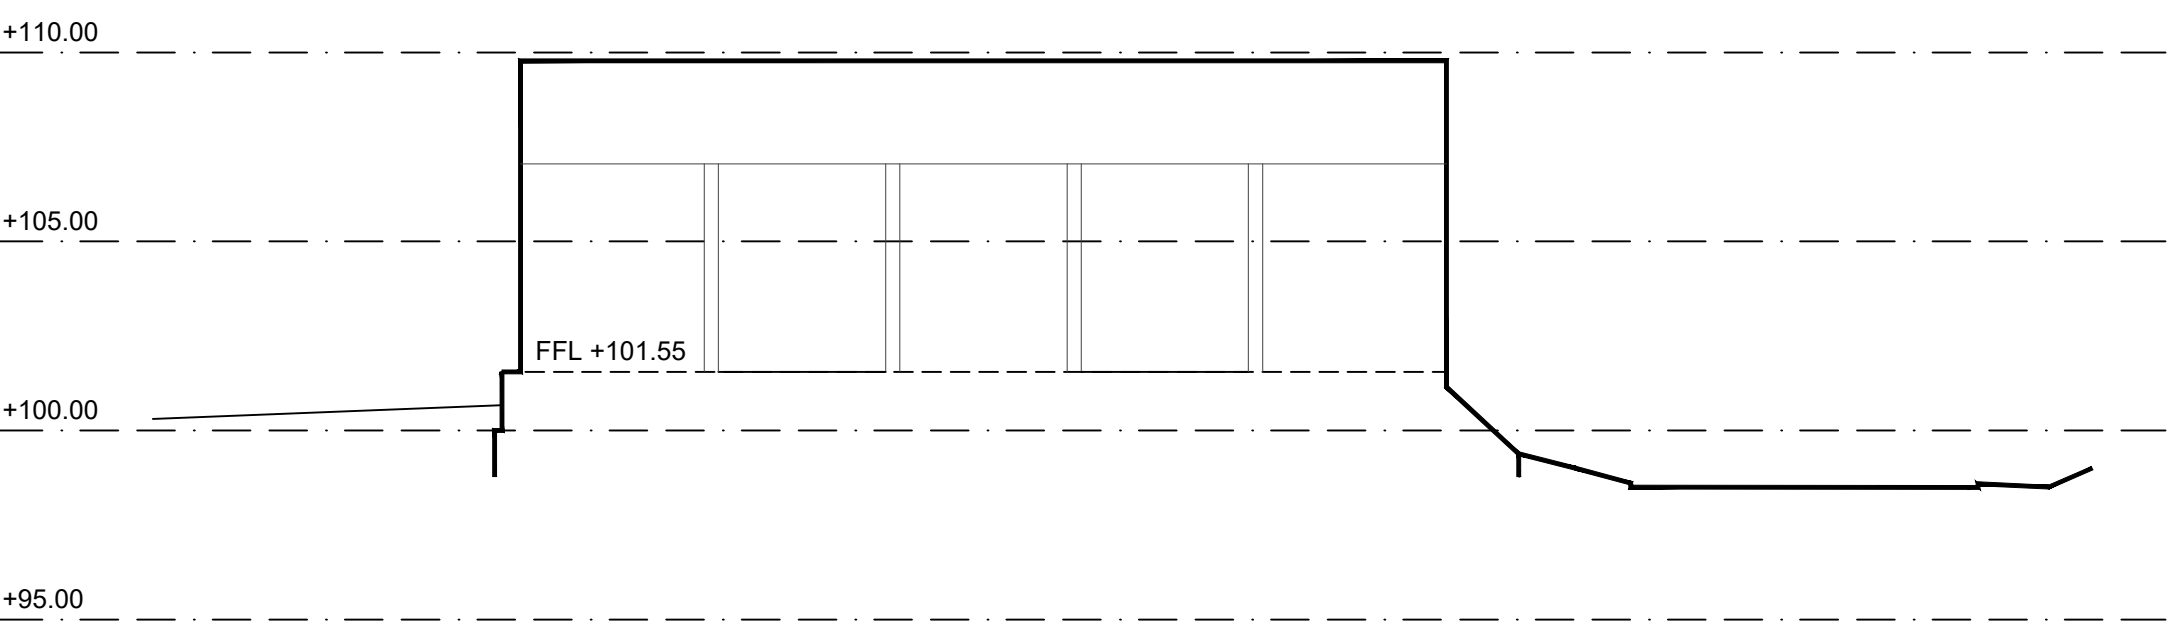


Do not scale off this drawing. Work to figured dimensions any discrepancy to be reported to the Architects. Refer to larger scale drawings where available.

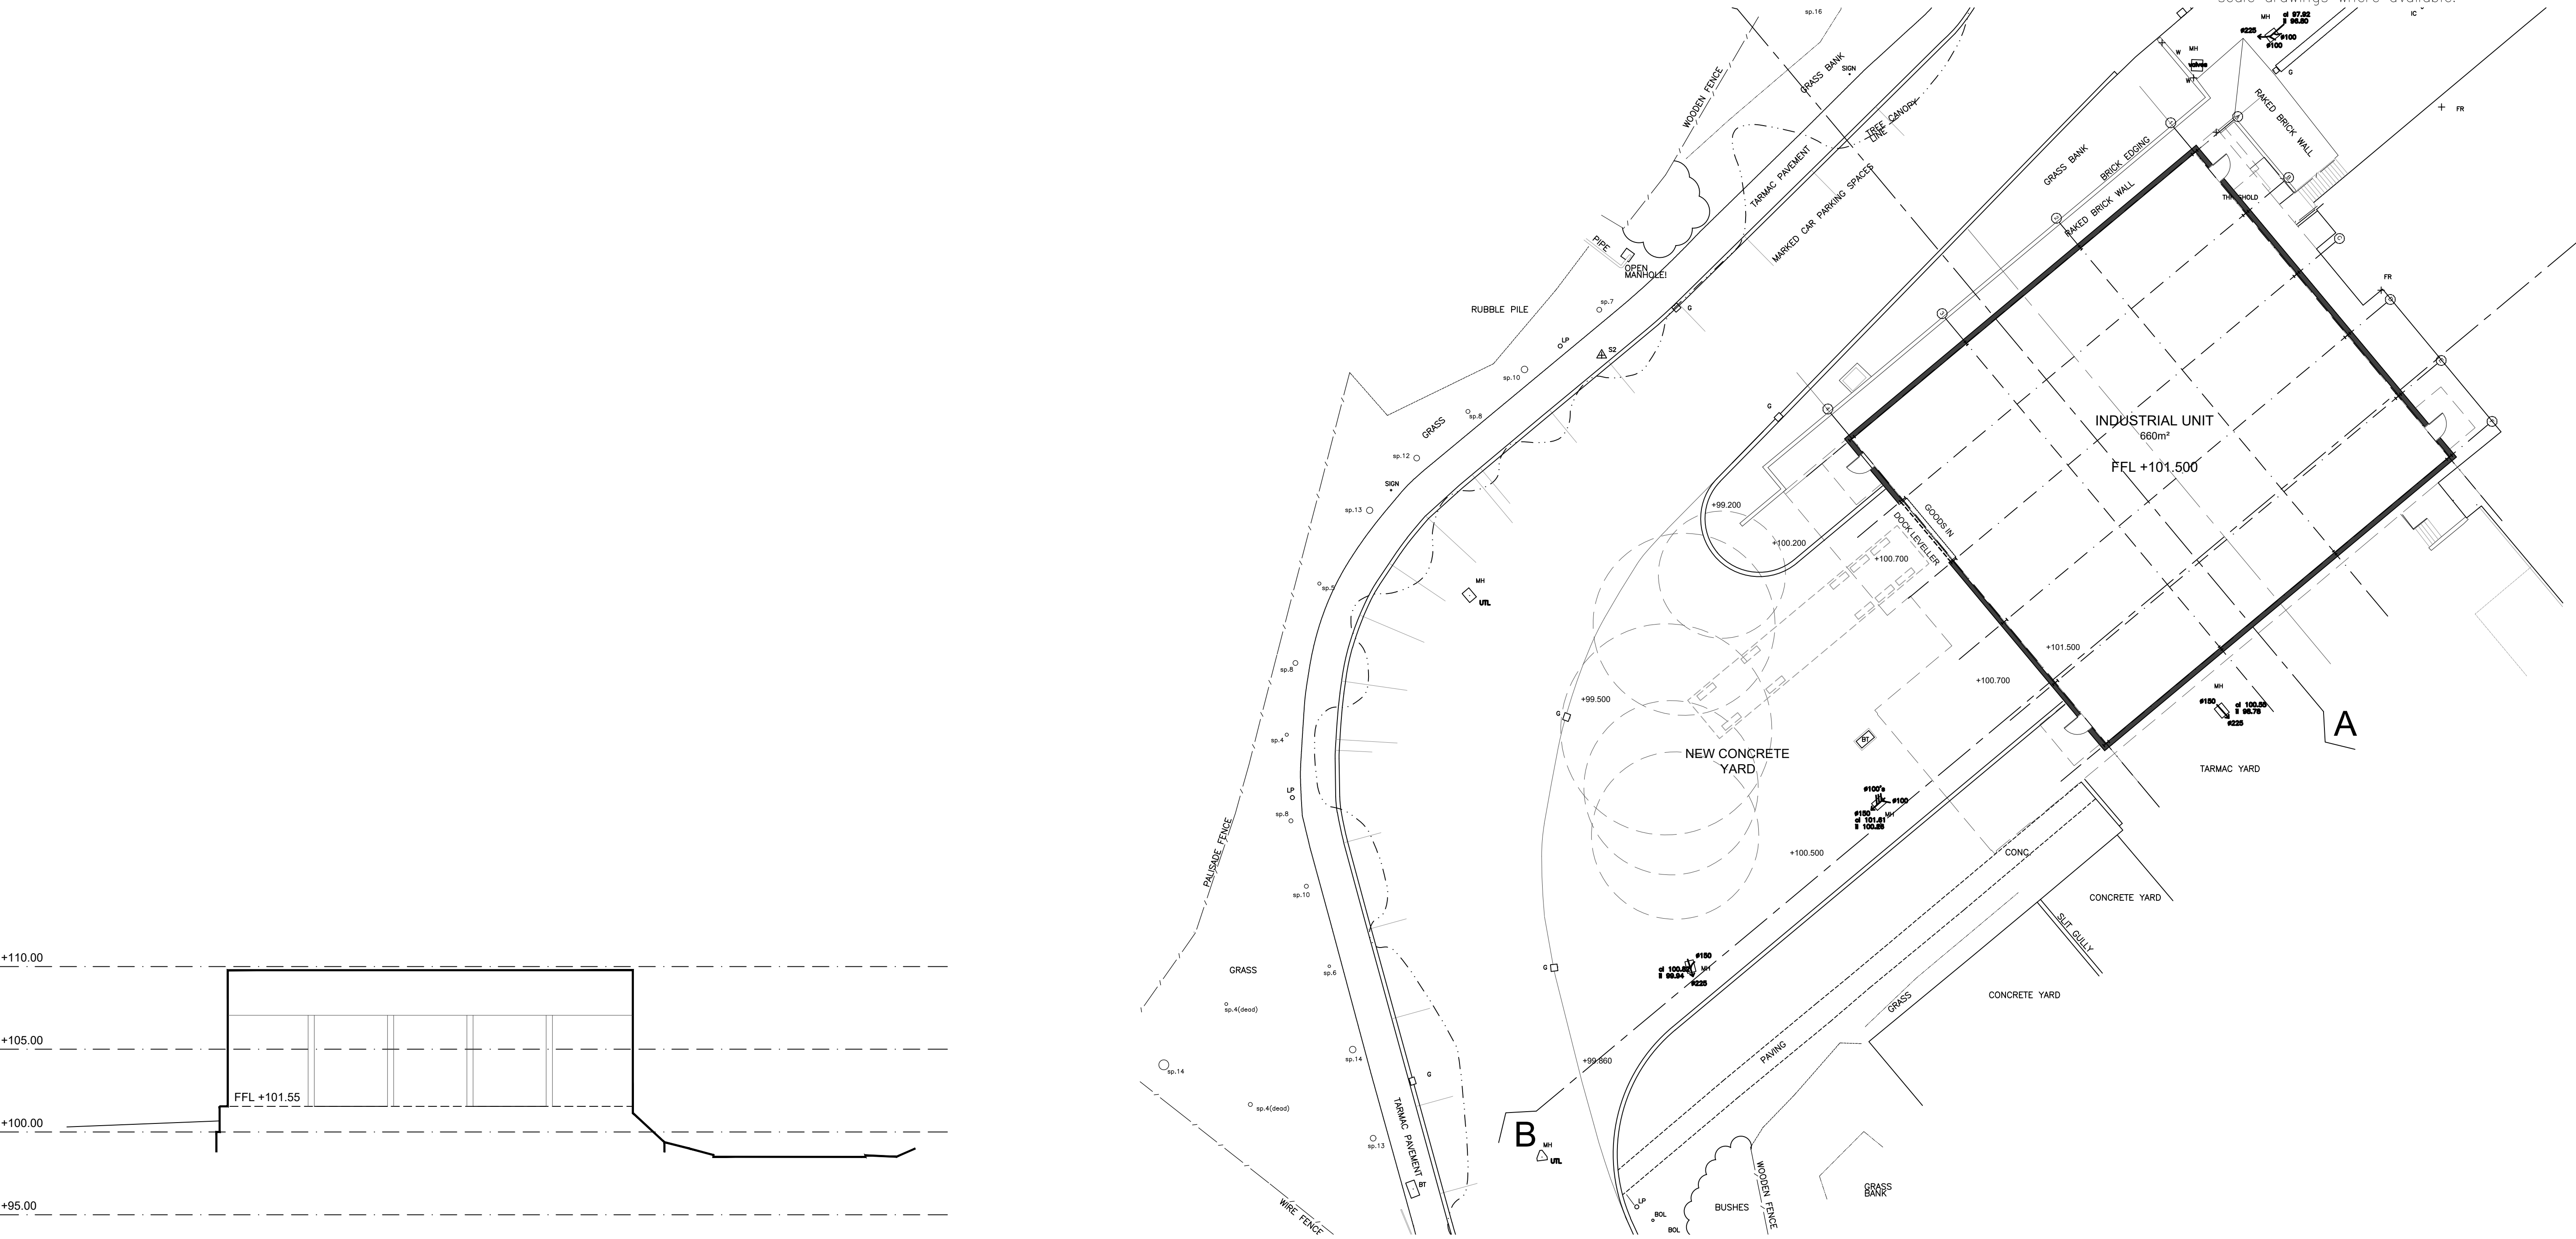

NORTH / SOUTH SECTION A
Scale: 1:200

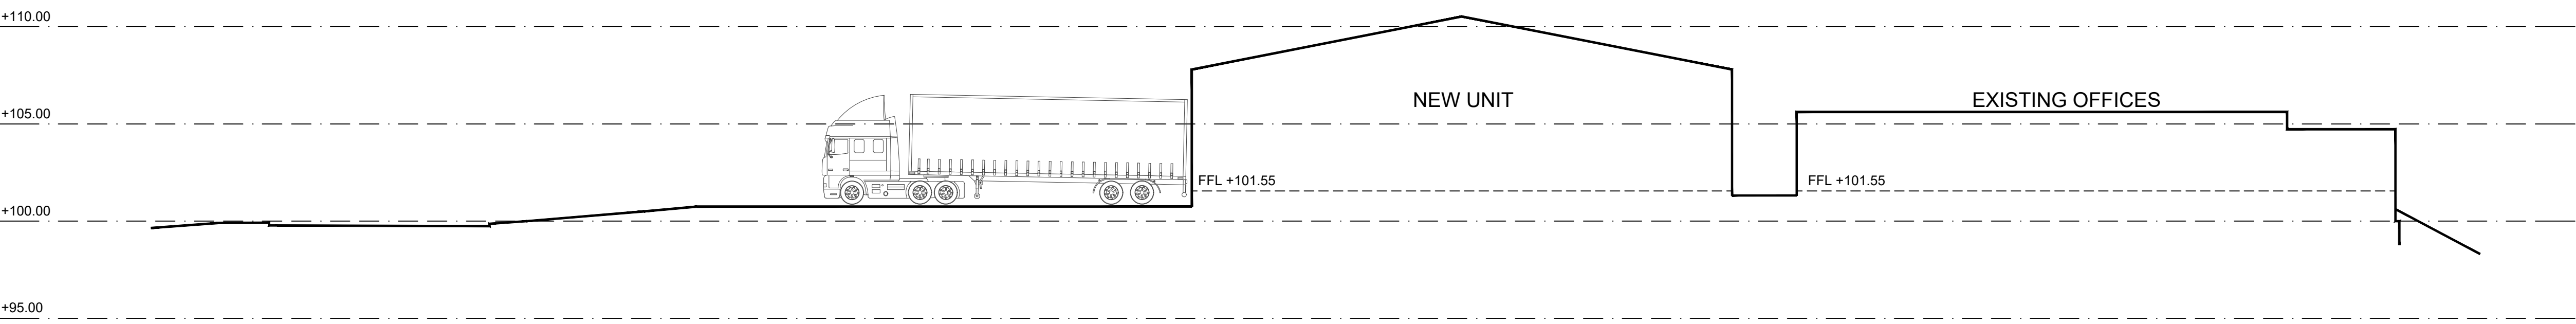

EAST / WEST SECTION B
Scale: 1:200

Rev	By	Date	Revision Note
-----	----	------	---------------

Pearce Bottomley LLP

Roman Ridge, Main Street,
Aberford, Leeds,
LS25 3AW



T: 0113 281 2000
E: pbp@pbarchitects.co.uk
W: www.pbarchitects.co.uk

Client
SHAPEPART & SEC LTD

Project
Darton Business Park - Replacement of Offices with Warehouse

Drawing Title
5607-PBA-XX-ZZ-DR-A-9003-PROPOSED SITE PLAN AND SECTIONS

File Name
PROPOSED SITE PLAN AND SECTIONS

Status	Scale	Drawn	Checked	Date
PLANNING	1:200	MS	TR	05/02/20

Proj. Ref.	Draw. Number	Revision
5607	- 9003	- P01

Copyright Pearce Bottomley LLP