





**PROPOSED
FRONT ELEVATION**
SCALE 1:100

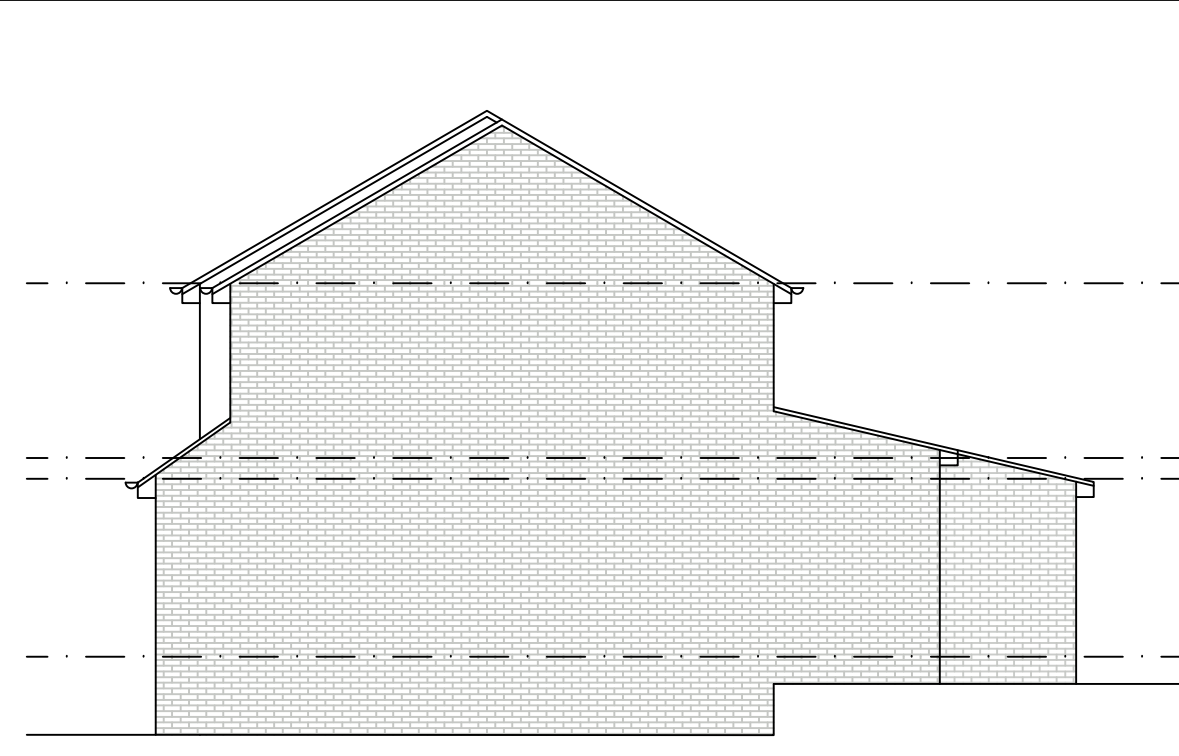


**PROPOSED
SIDE ELEVATION**
SCALE 1:100



**PROPOSED
REAR ELEVATION**
SCALE 1:100

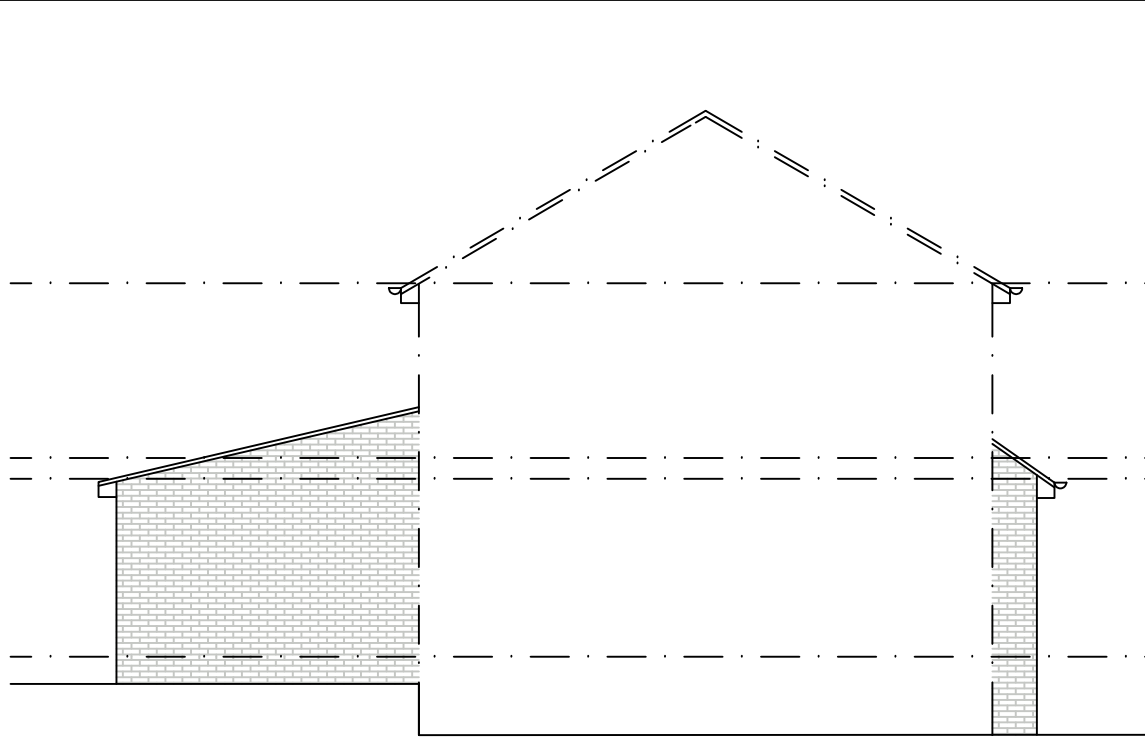


**PROPOSED
SIDE ELEVATION**
SCALE 1:100

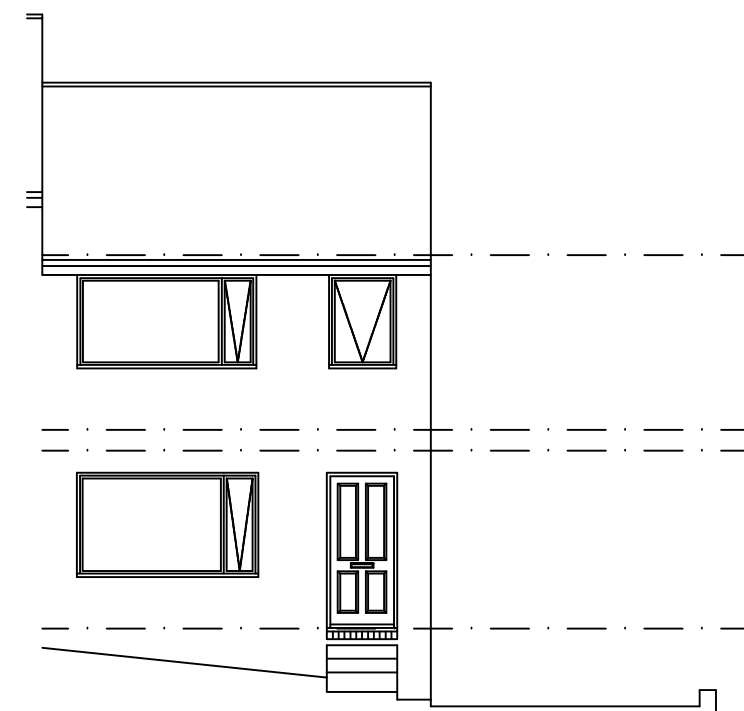


**EXISTING
FRONT ELEVATION**
SCALE 1:100




**EXISTING
SIDE ELEVATION**
SCALE 1:100

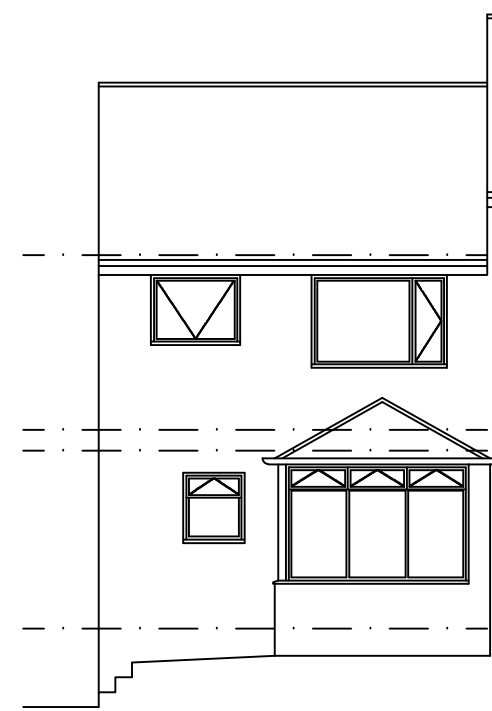


**EXISTING
REAR ELEVATION**
SCALE 1:100

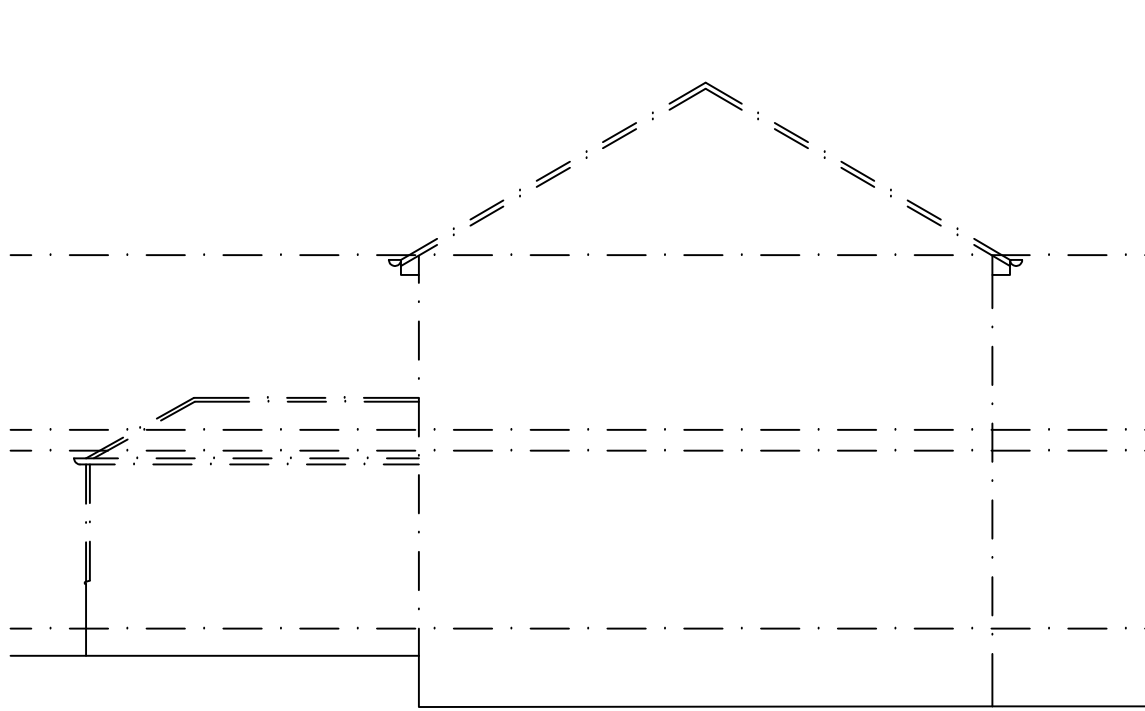


**EXISTING
SIDE ELEVATION**
SCALE 1:100

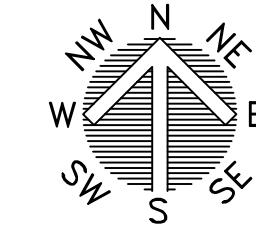


LOCATION PLAN
SCALE 1:1250

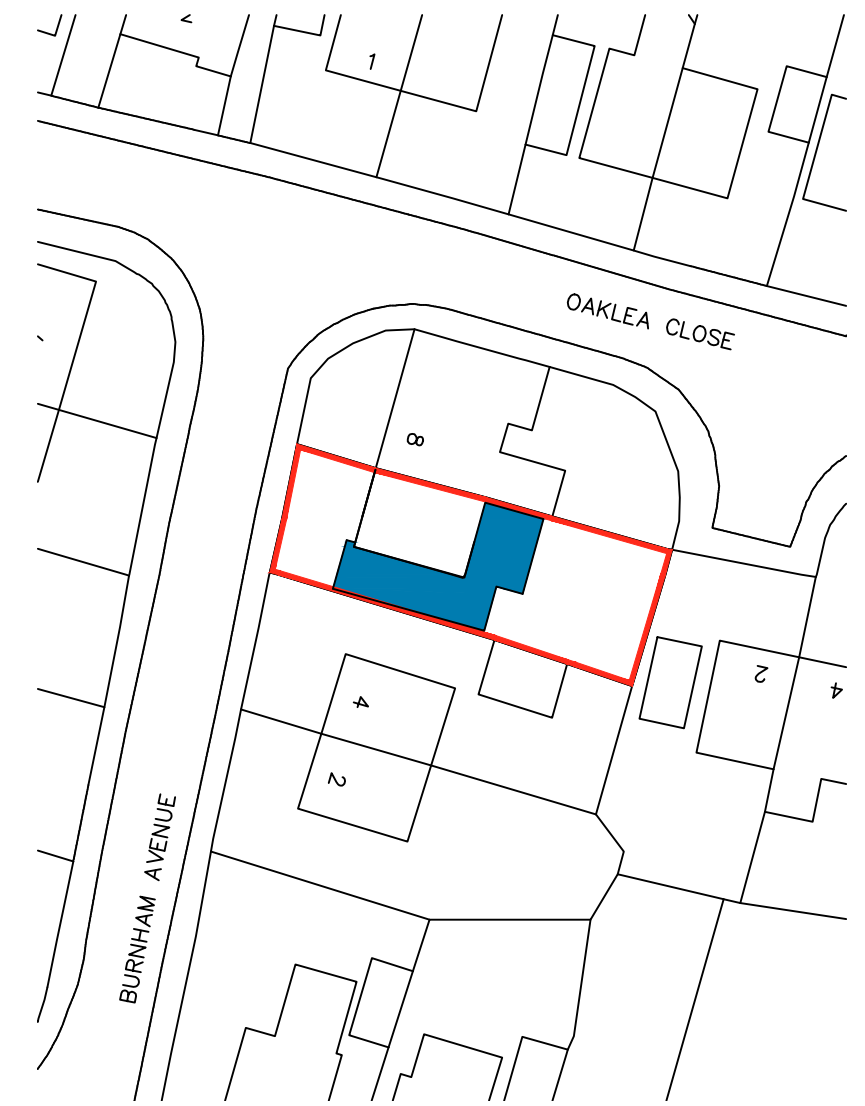


BLOCK PLAN
SCALE 1:500

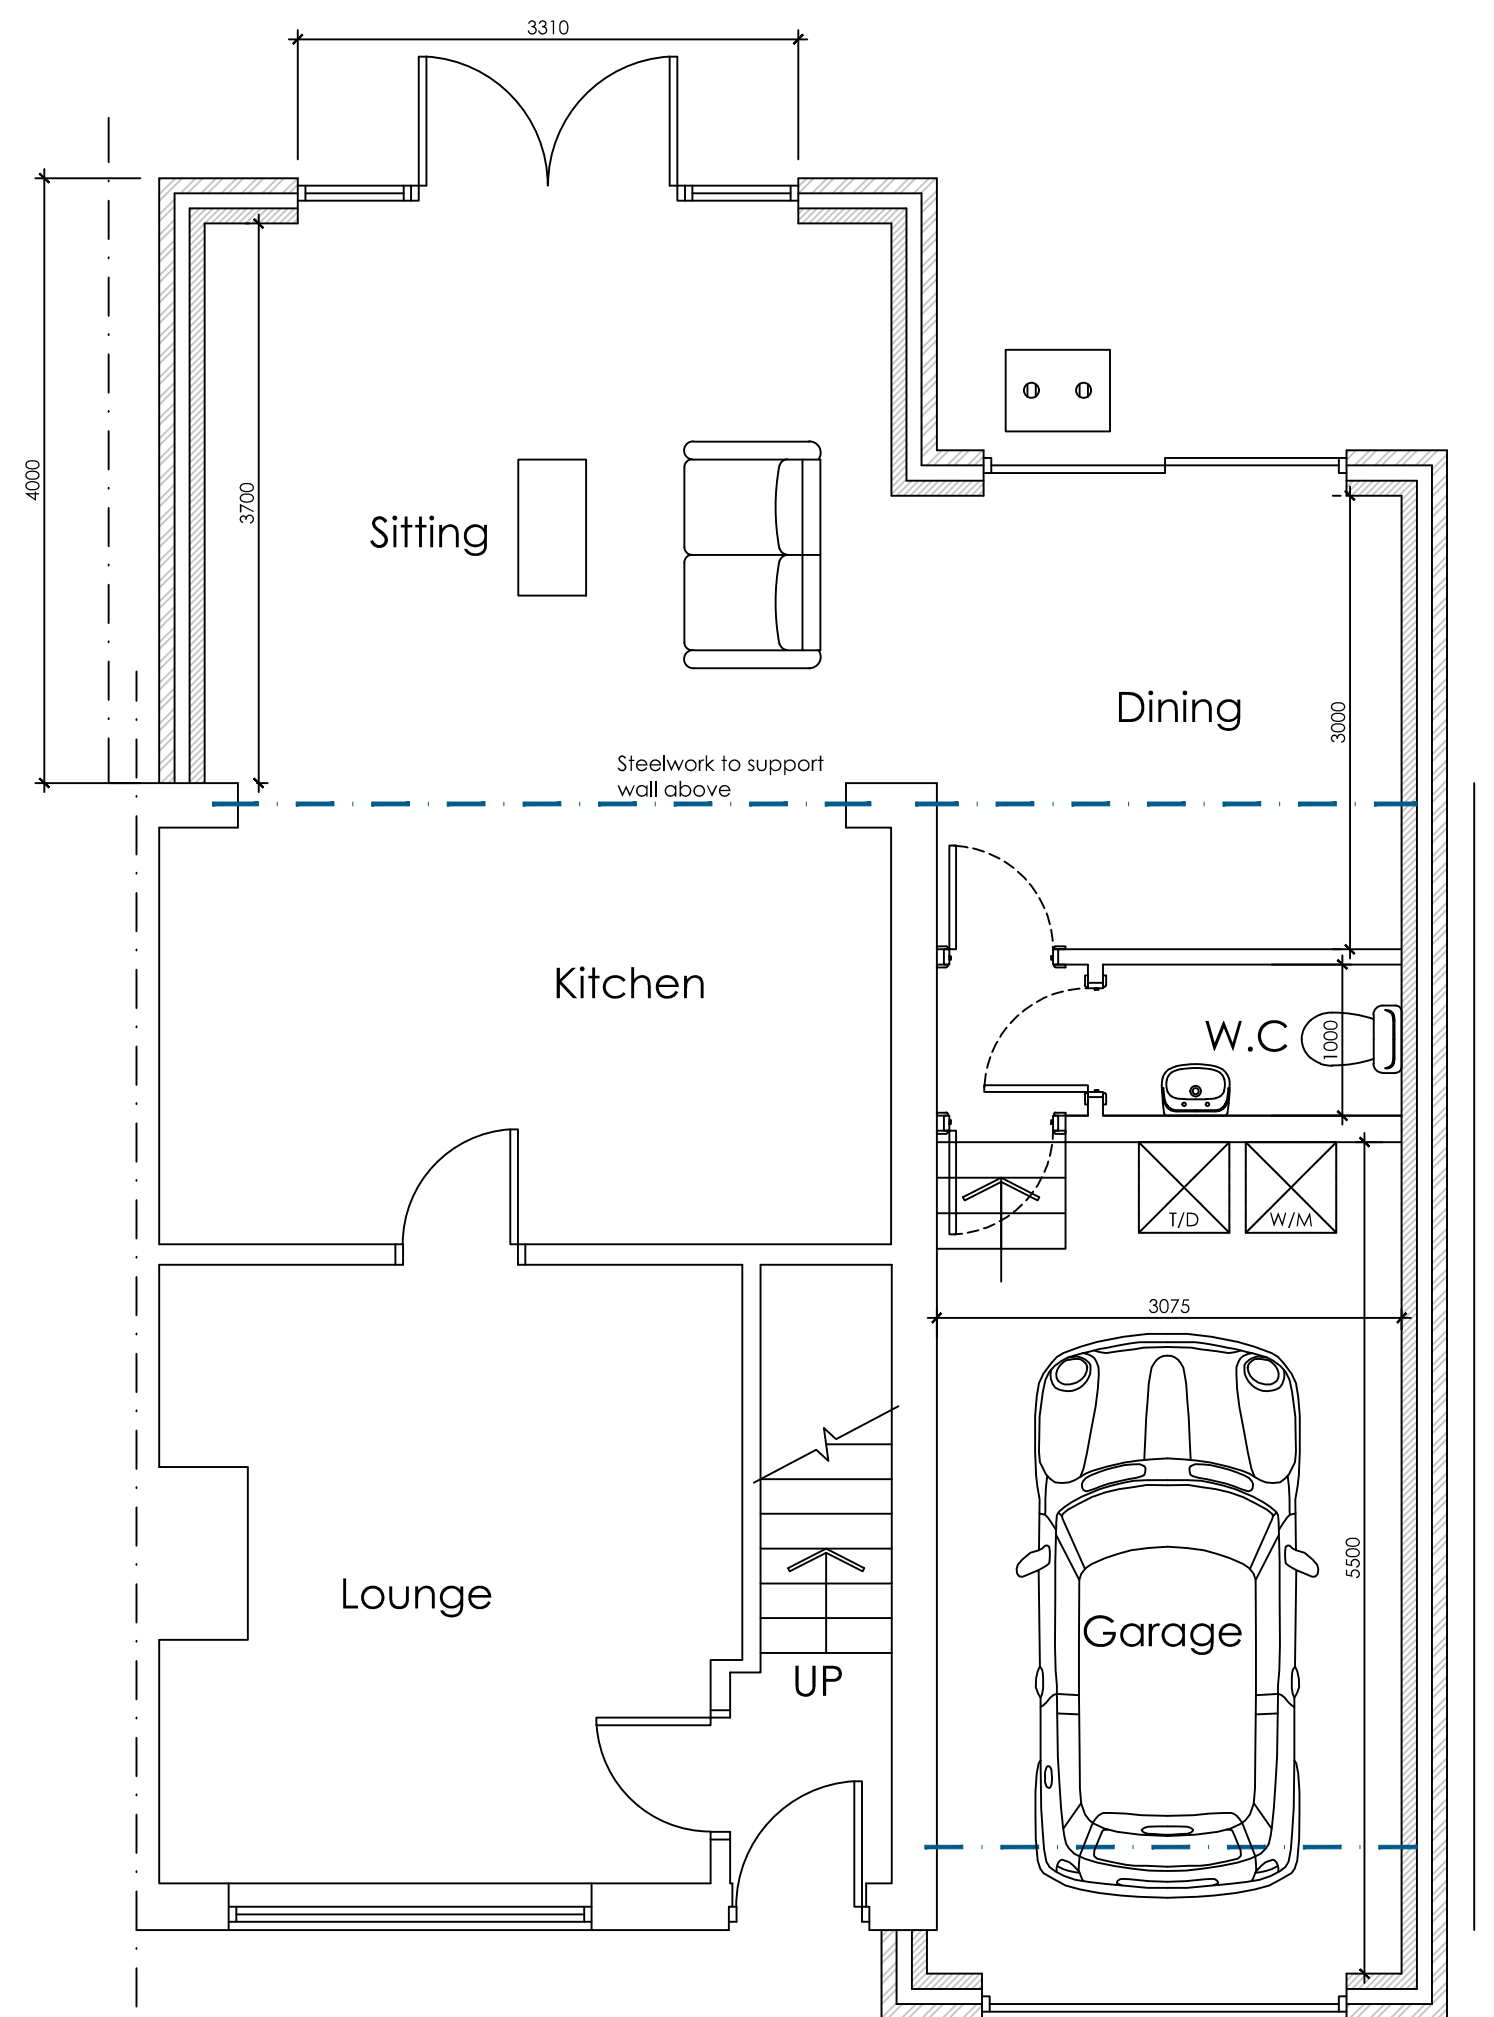

**PROPOSED GROUND
FLOOR PLAN**
SCALE 1:50

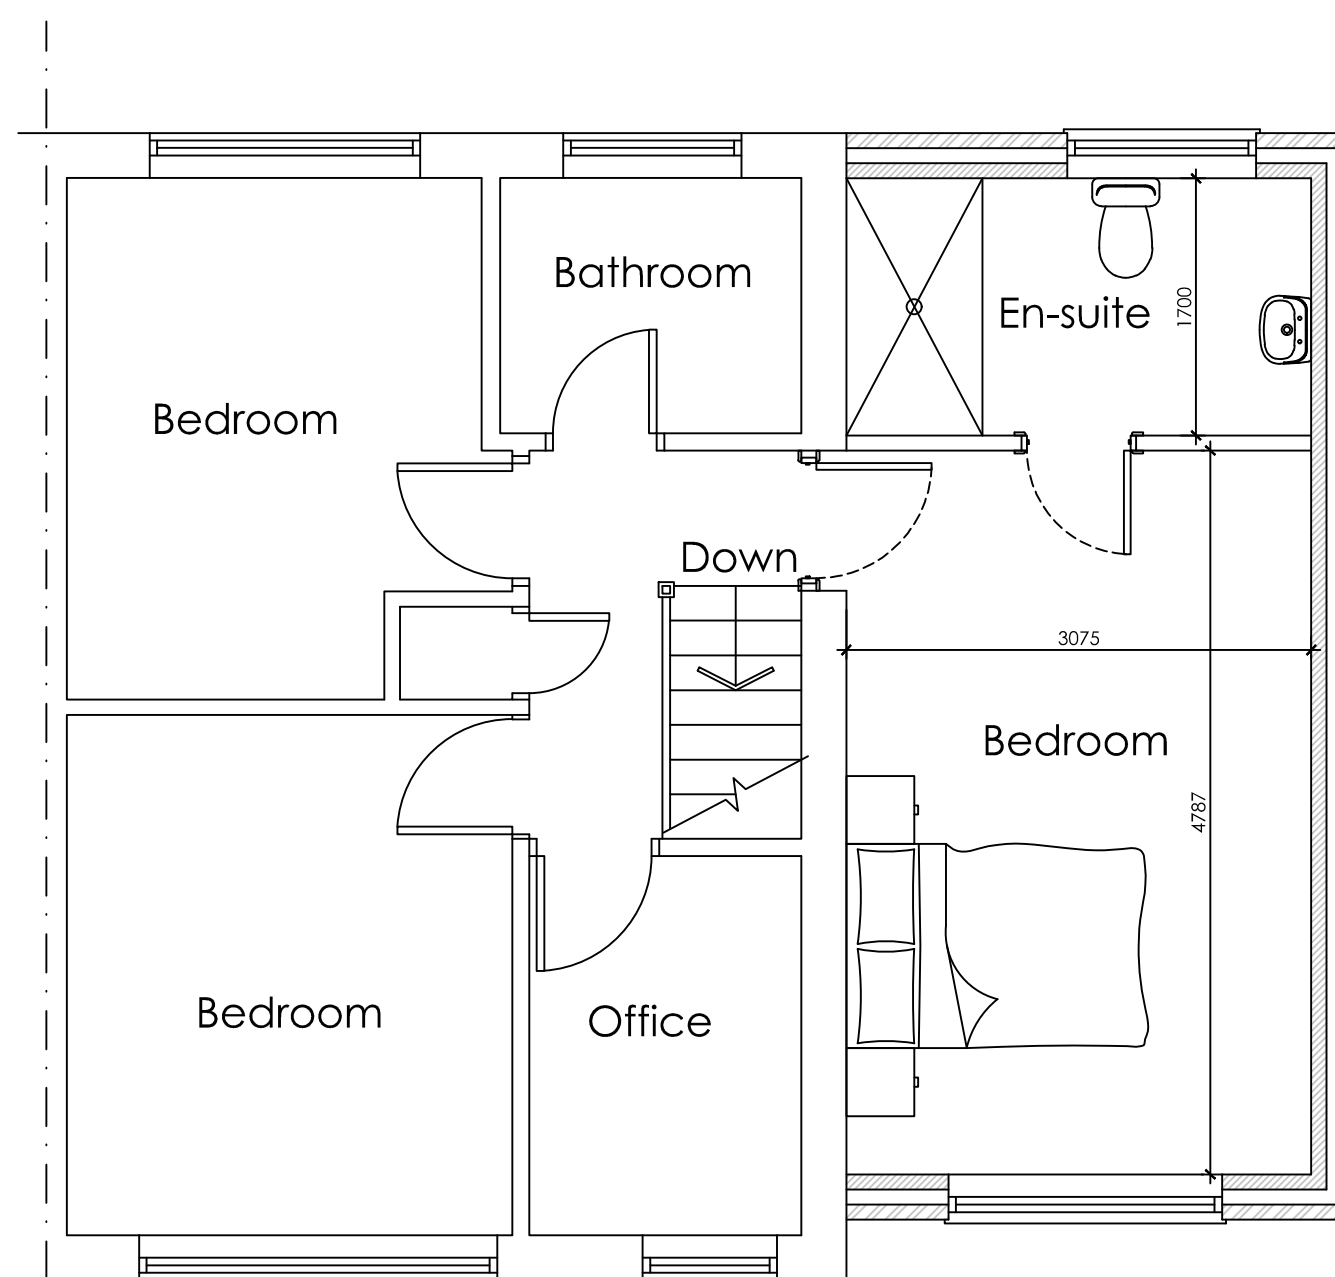

**PROPOSED FIRST
FLOOR PLAN**
SCALE 1:50

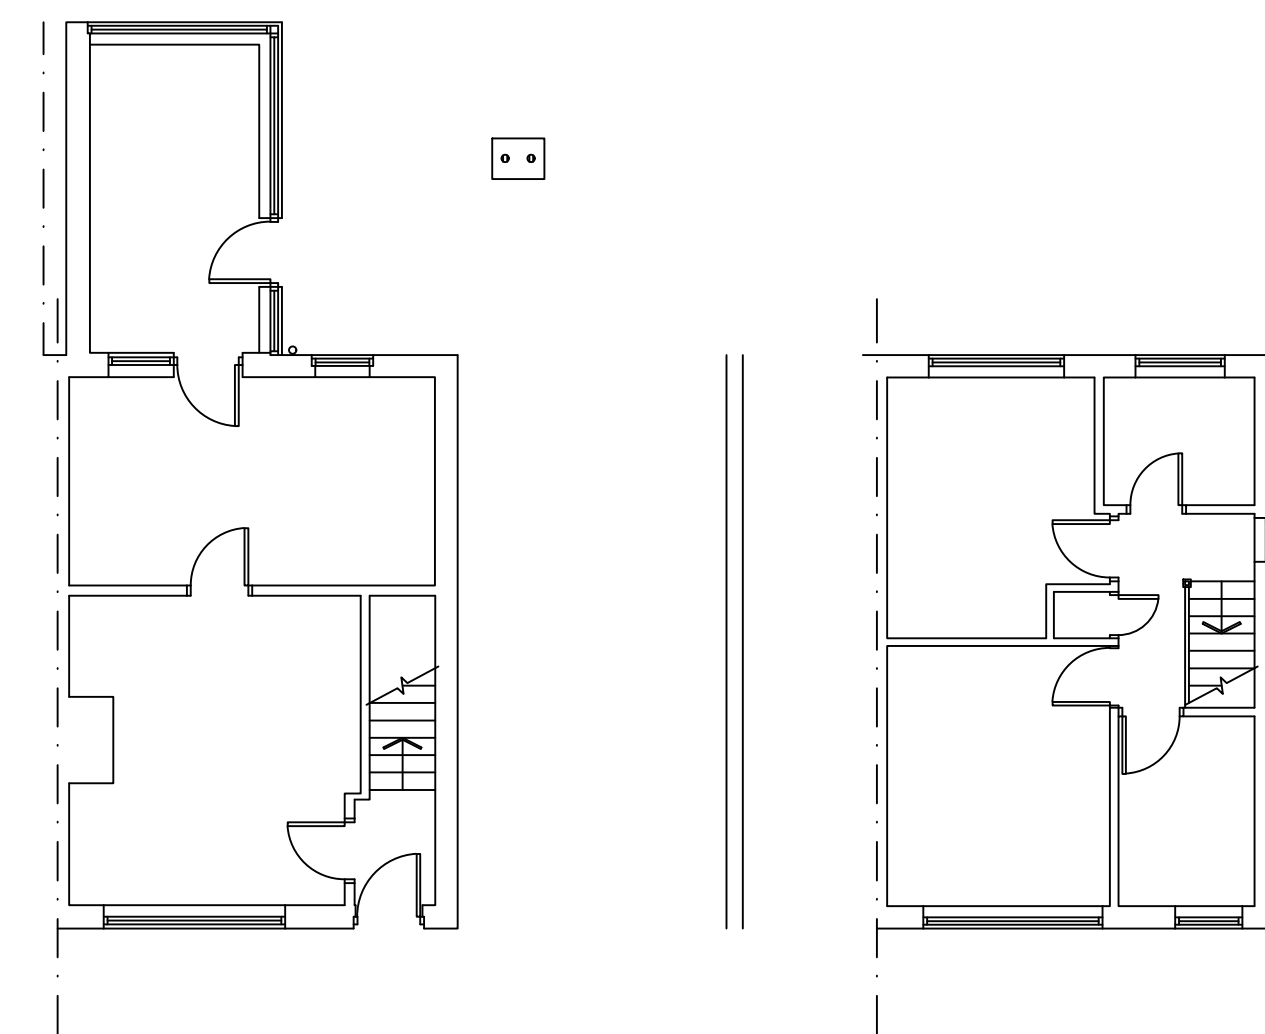

EXISTING FLOOR PLANS
SCALE 1:100



OFFICE ONE,
34 VICTORIA ROAD,
BARNLEY,
S70 2BU
Phone: 01226 208482
Email: info@whiteaguspартnership.co.uk
Web: www.whiteaguspартnership.co.uk

ARCHITECTURAL SERVICES					
Project.			Client.		
PROPOSED EXTENSION AT 6 BURNHAM AVENUE, MAPPLEWELL BARNLEY, S75 6LX			MRS LAURA TEAL		
Drawing Title. PLANS AND ELEVATIONS			Date.	Scale.	
			SEPTEMBER 2020	1:50 & 1:100 @ A1	
			Ref.	Dwg. No.	Rev.
			20-123	01	A
Date	Suffix	Description	Date	Suffix	Description
08/10/2020	A	REVISED TO CLIENTS REQUIREMENTS			