


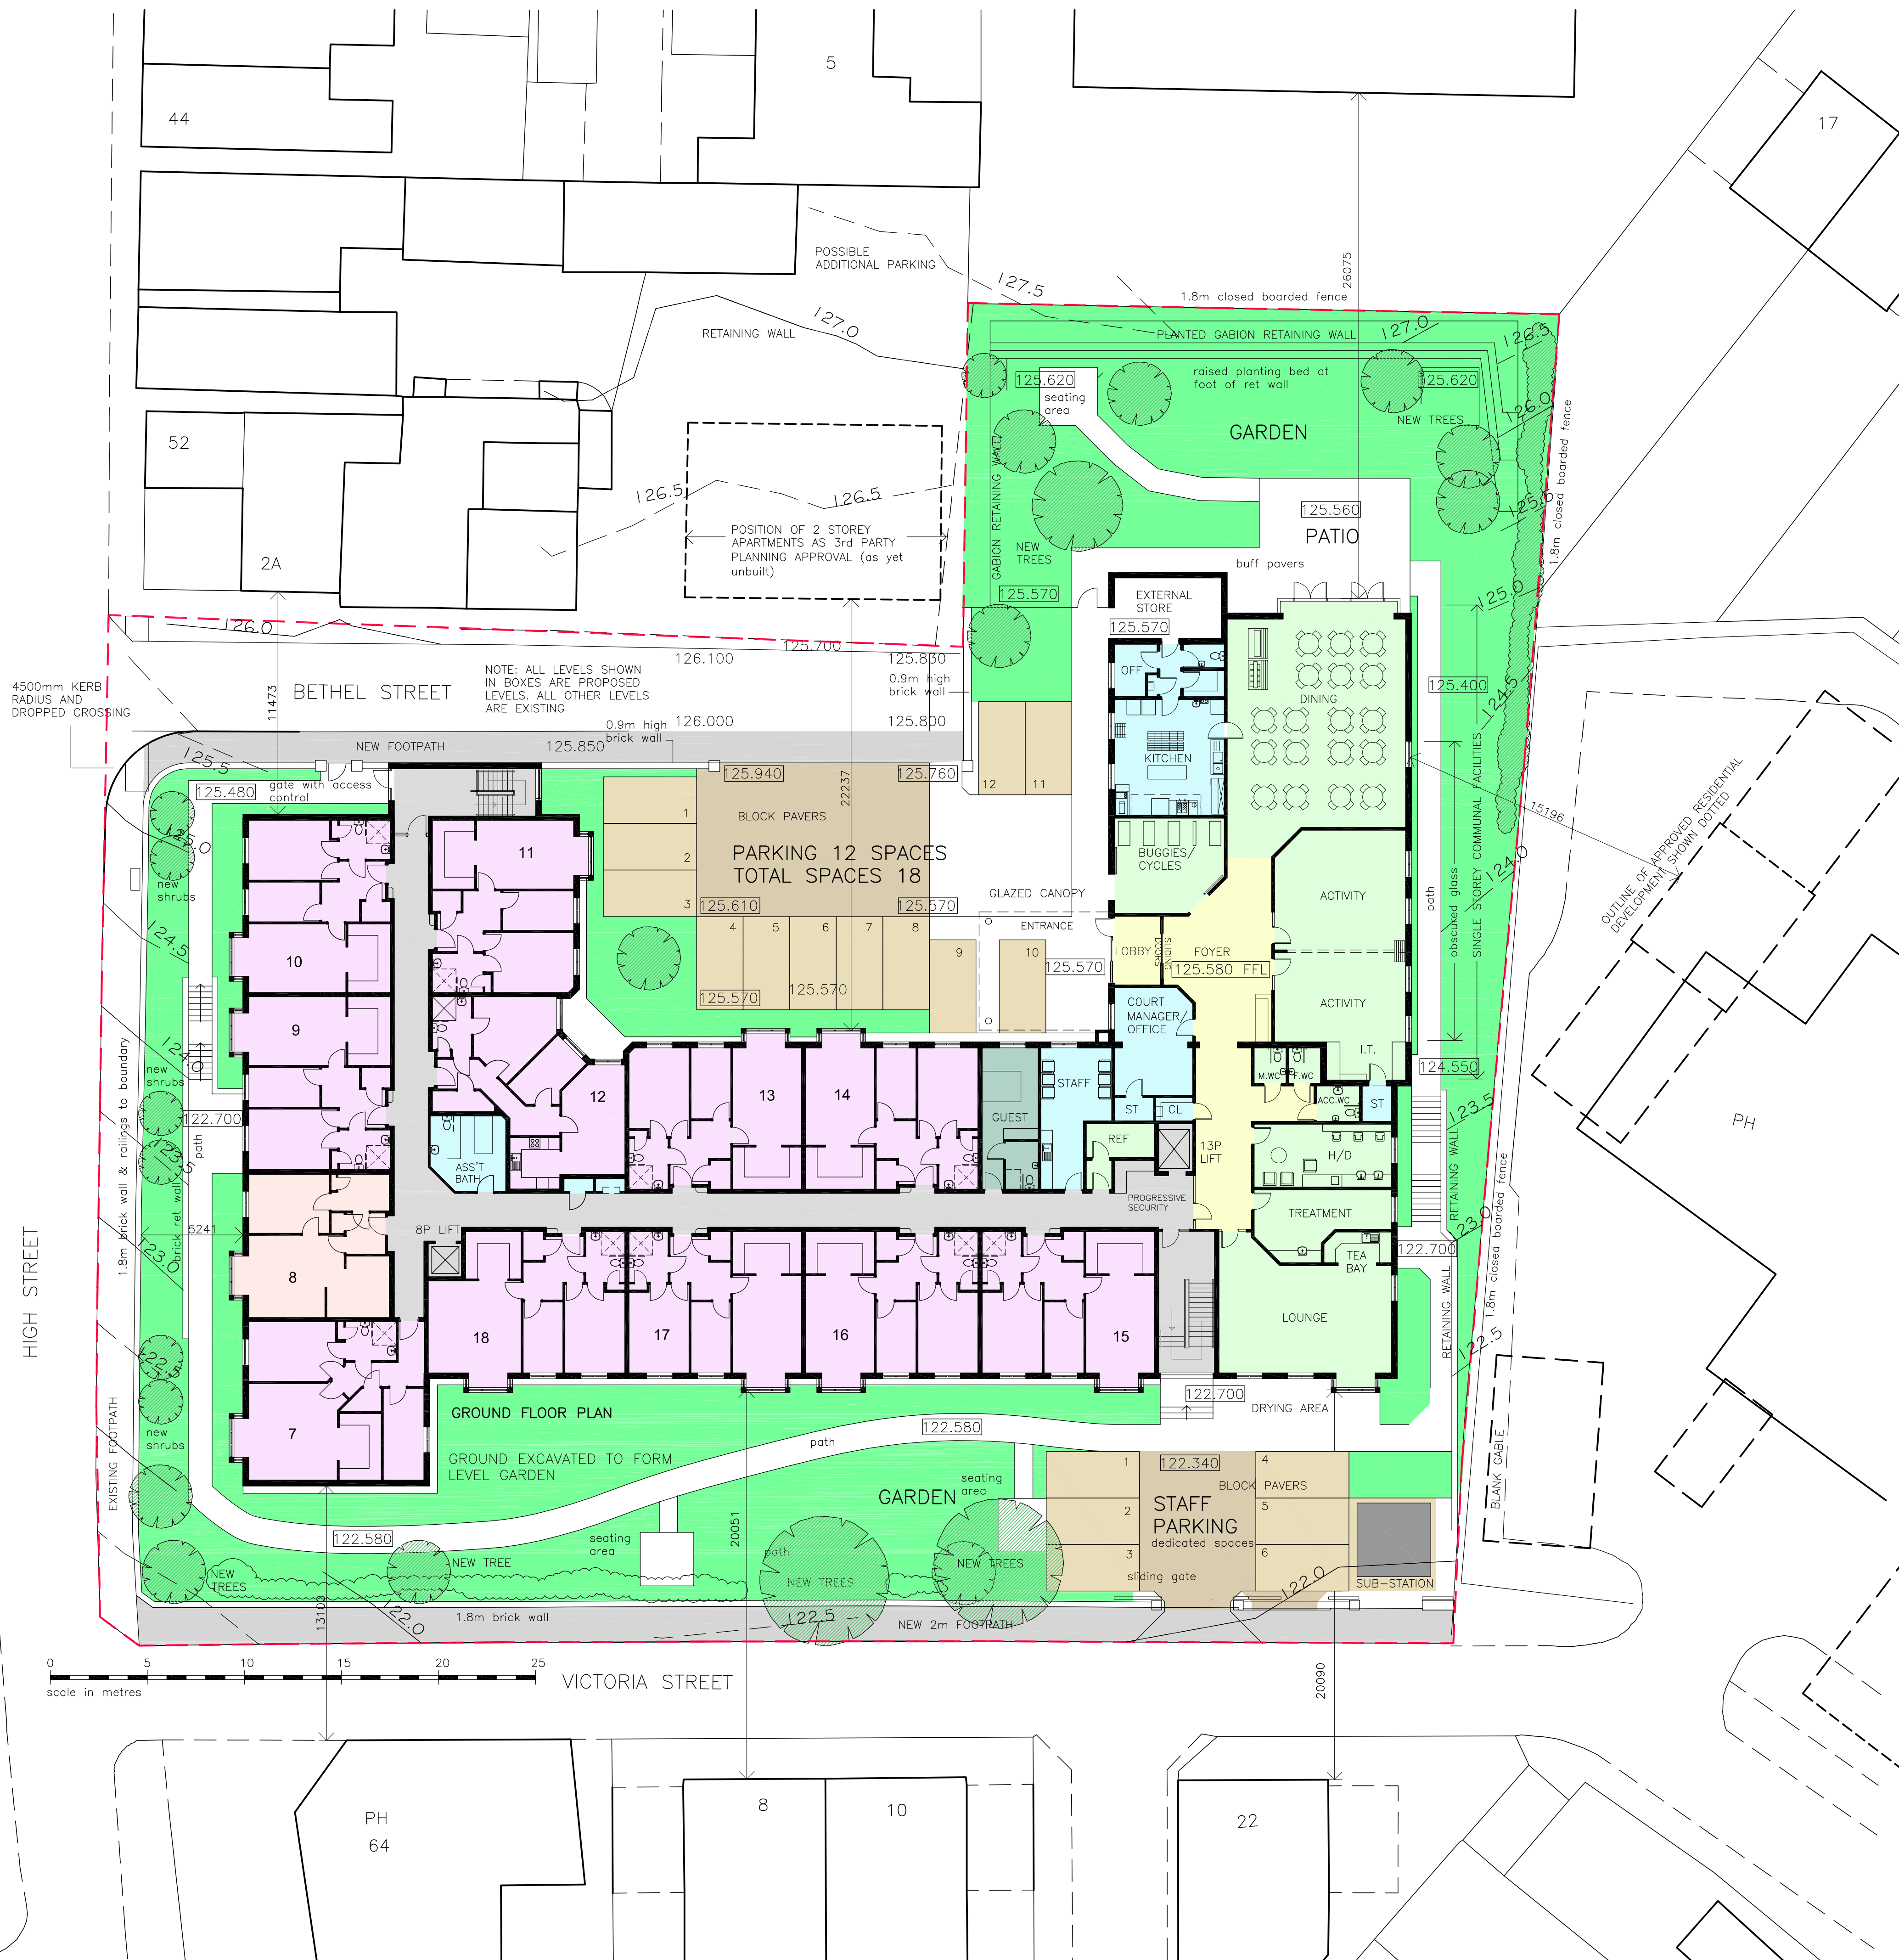

All work to be carried out in accordance with the requirements of the Building Regulations and the Water Authority Regulations currently in force.

Do not scale from this drawing. Architect to be notified of any discrepancies.

Verify relevant dimensions on site before commencing work or preparing shop drawings.

This drawing is copyright.

REV	DATE	AMENDMENT
A	03-08	parking amended
B	05-08	Site & Floor Plan amended
C	08-08	Sub-station added



LANGTRY-LANGTON
ARCHITECTS

T. +44 (0)1274 498226
F. +44 (0)1274 548416
E. enquires@langtry-langton.co.uk

8 Oak Mount
Bradford
West Yorkshire
BD8 7BD

PROJECT

**PROPOSED EXTRA CARE
DEVELOPMENT
BETHEL ST. HOYLAND
for BRAMALL CONSTRUCTION**

DRAWING TITLE

SITE PLAN

PROJECT NO.	DRAWING NO.	REVISION
08005	01	C
STATUS PRELIMINARY		
SCALE @ A0 1:250 SCALE @ A2 1:500		
DATE JAN 08 DRAWN NLL		