



Drawing No.	Rev No.
MSP002 -006	

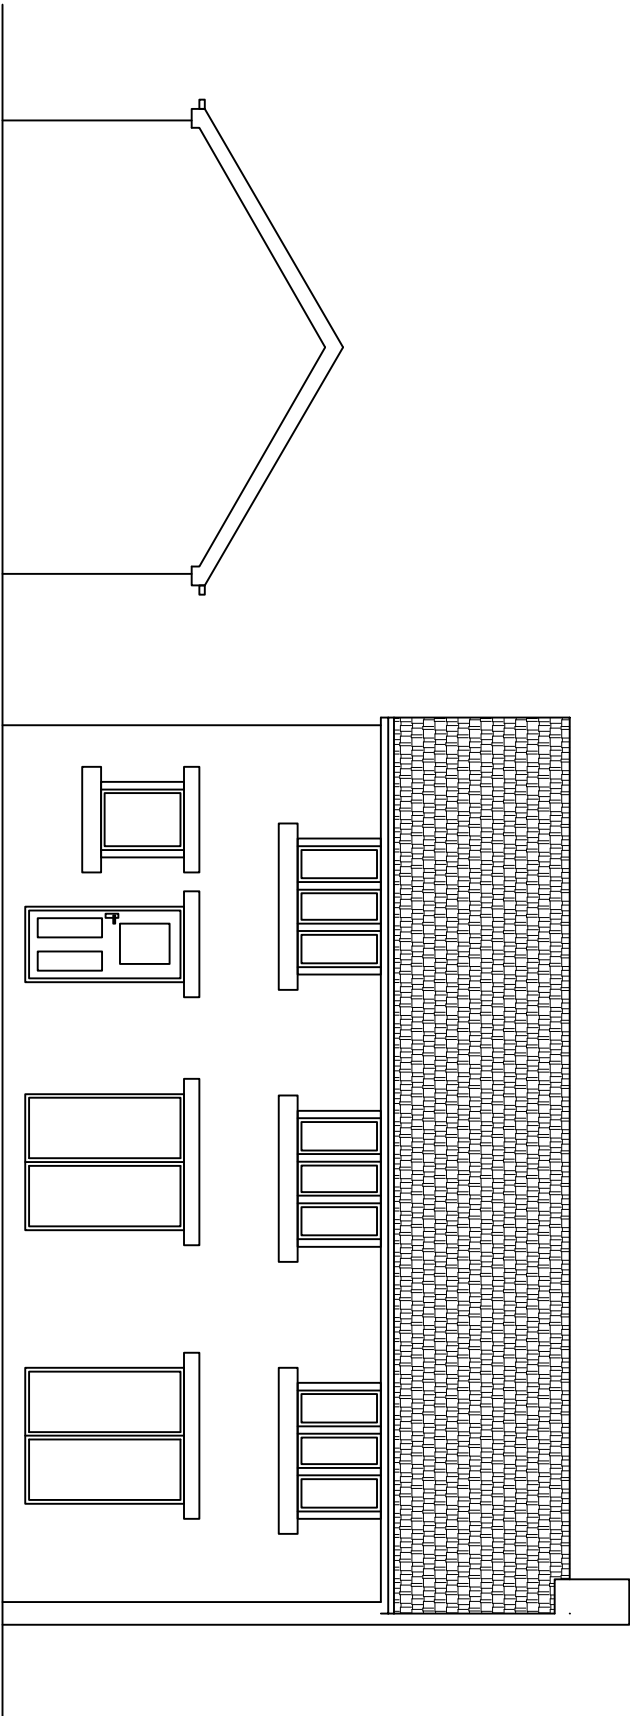

EXISTING REAR ELEVATION
SCALE 1:100 AT A3

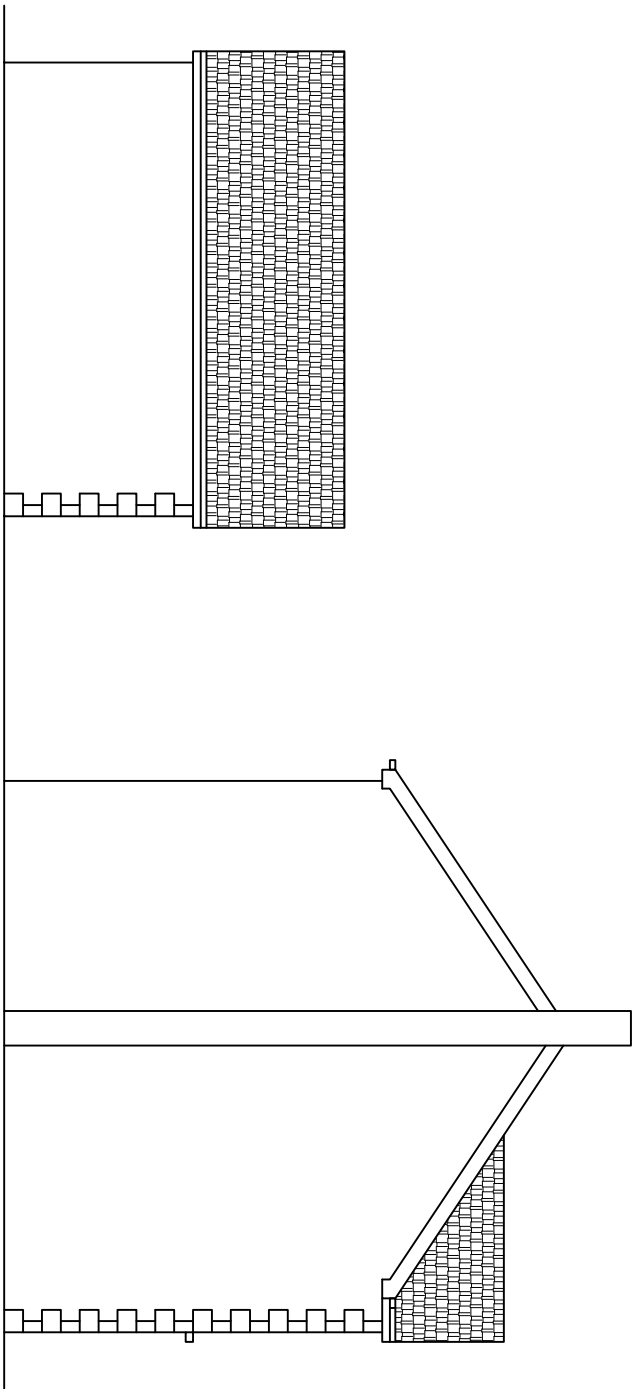

EXISTING END ELEVATION
SCALE 1:100 AT A3

DO NOT SCALE: Contractor to check all dimensions and report any omissions or errors

NOTES

Rev	Description	By	Chk	App	Date
-----	-------------	----	-----	-----	------

JRB DESIGNS LTD
1 Saville Road
Cudworth
Barnsley
S72 8LT
Tel: 01226 383542
Fax: 01226 380078
Mob: 07970 541192
Email: jrb@jrbdesigns.co.uk

This drawing is copyright. © Jrbdesigns Ltd.

Client
MR. S PHILBIN

Drawing Title
EXISTING ELEVATIONS 2

Address
**38 CHURCH STREET
GAWBER
BARNSELEY
S75**

Project Title:
**PROPOSED SIDE GARAGE
EXTENSION WITH ANNEX**

Purpose of Issue:
PLANNING

Drawing Status
FIRST ISSUE

Scale at A3	Drawn By	Date	
AS SHOWN	JRB	23/08/2011	
Checked By	Date	Approved By	Date
SP	23/08/2011	SP	23/08/2011
Project No.	Drawing No.	Revision	
MSP002	006	-	

APPROVAL ☒ INFORMATION ☐ TENDER ☐ CONTRACT ☐ CONSTRUCTION ☐