

A2

Only PDF/DWF Issues of this drawing are controlled. All other formats (eg. DWG AutoCAD FILES) are UN-controlled and are used at your own risk.

This drawing is copyright ©. It is sent to you in confidence and must not be copied, used or disclosed to any third parties without 3E permission. It remains the property of 3E and must be returned on request.



Note for Contractors

This 3E drawing should be considered along with the risk information contained in the CDM Pre Construction Information. This information will include details of the SIGNIFICANT risks which 3E have identified which may arise from constructing the designs shown on this drawing. A competent Contractor should be aware of the typical risks associated with doing this work.




Note for Workers

DO NOT START YOUR WORK unless you know the Risks and Controls relating to the work on this drawing (including SAFE SEQUENCES OF WORK and EQUIPMENT).




Do not issue copies of parts of this drawing without the above Note for Workers (unless you are sure that the Workers can undertake the work safely).

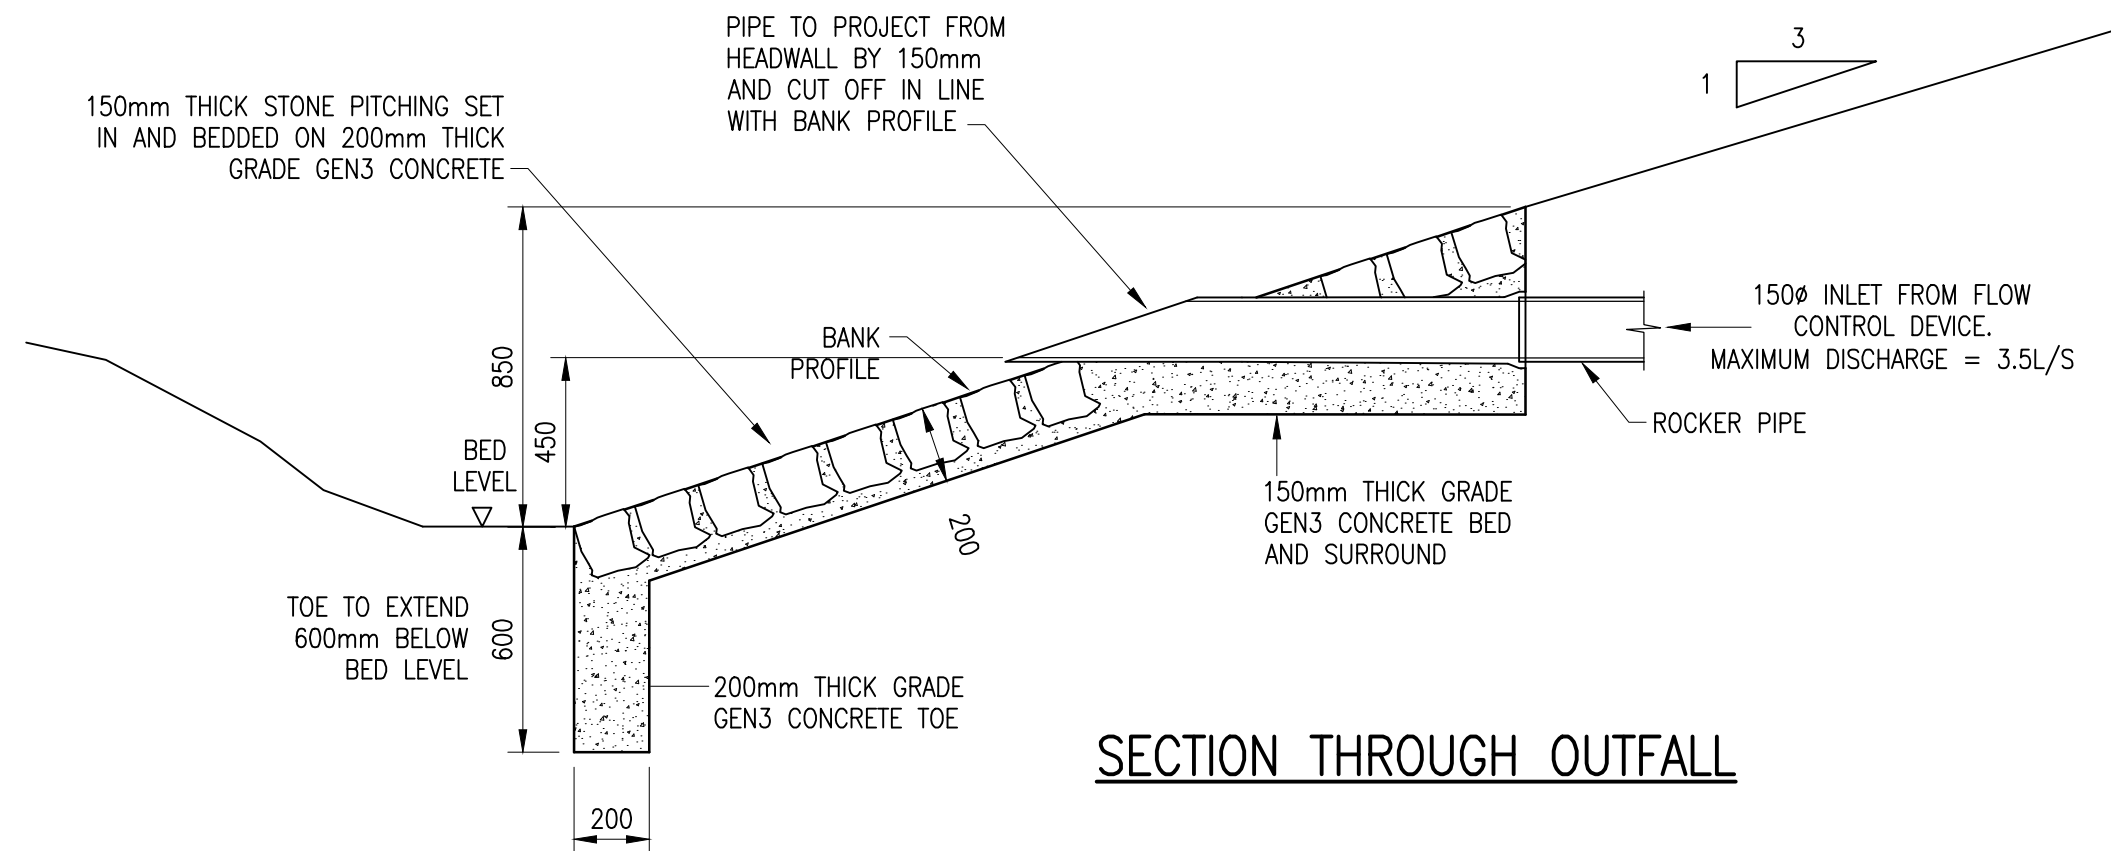

SECTION THROUGH OUTFALL

TYPICAL SECTION THROUGH
150Ø OUTFALL INTO
WATERCOURSE

SCALE: 1:20

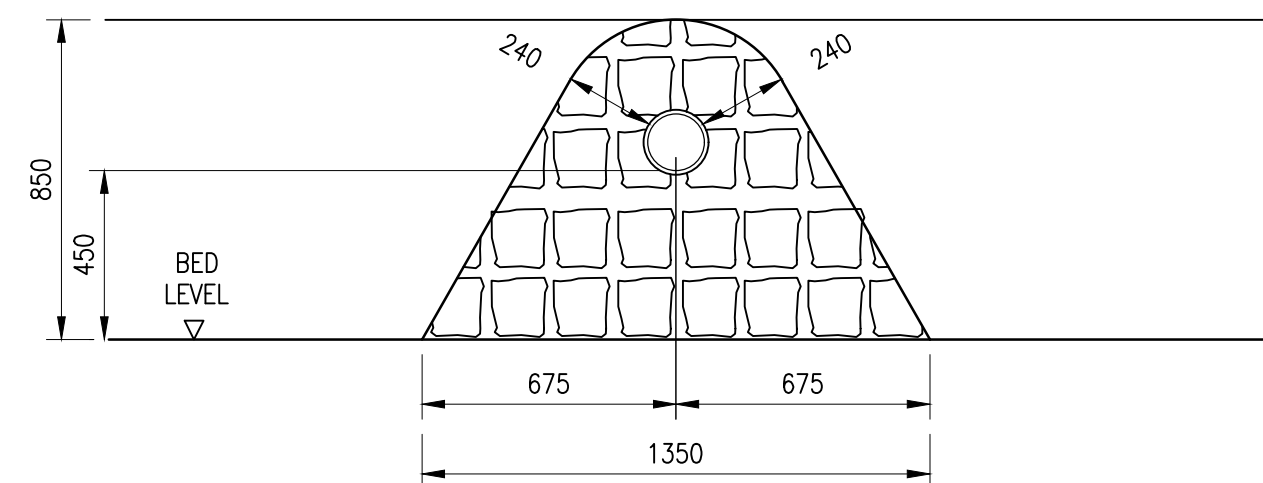

FRONT ELEVATION

DO NOT SCALE.

12.06.17	INITIAL ISSUE	JM	P1
Date	Revisions	Drawn	Rev.

4 Calder Close Calder Park Wakefield WF4 3BA	 consulting engineers www.3econsult.com	First Floor Block C Holland Park Holland Drive Newcastle upon Tyne NE2 4LD
t 01924 240420 wakefield@3econsult.com		t 0191 230 2993 newcastle@3econsult.com
Client Mr Starling		
Project Ashley Grange Haigh Lane Hoylandswaine		
Title Typical Drainage Details Sheet 3		
Scale 1:20	Author JM	Checked ST
Date June '17		
Drawing Status Preliminary		
Job Number Originator Zone Level Type Role Drawing No. Rev P17-089 - 3E - 00 - XX - DR - C - 1003 - P1		