



SOUTH ELEVATION FROM
NEW ROAD




NORTH ELEVATIONS

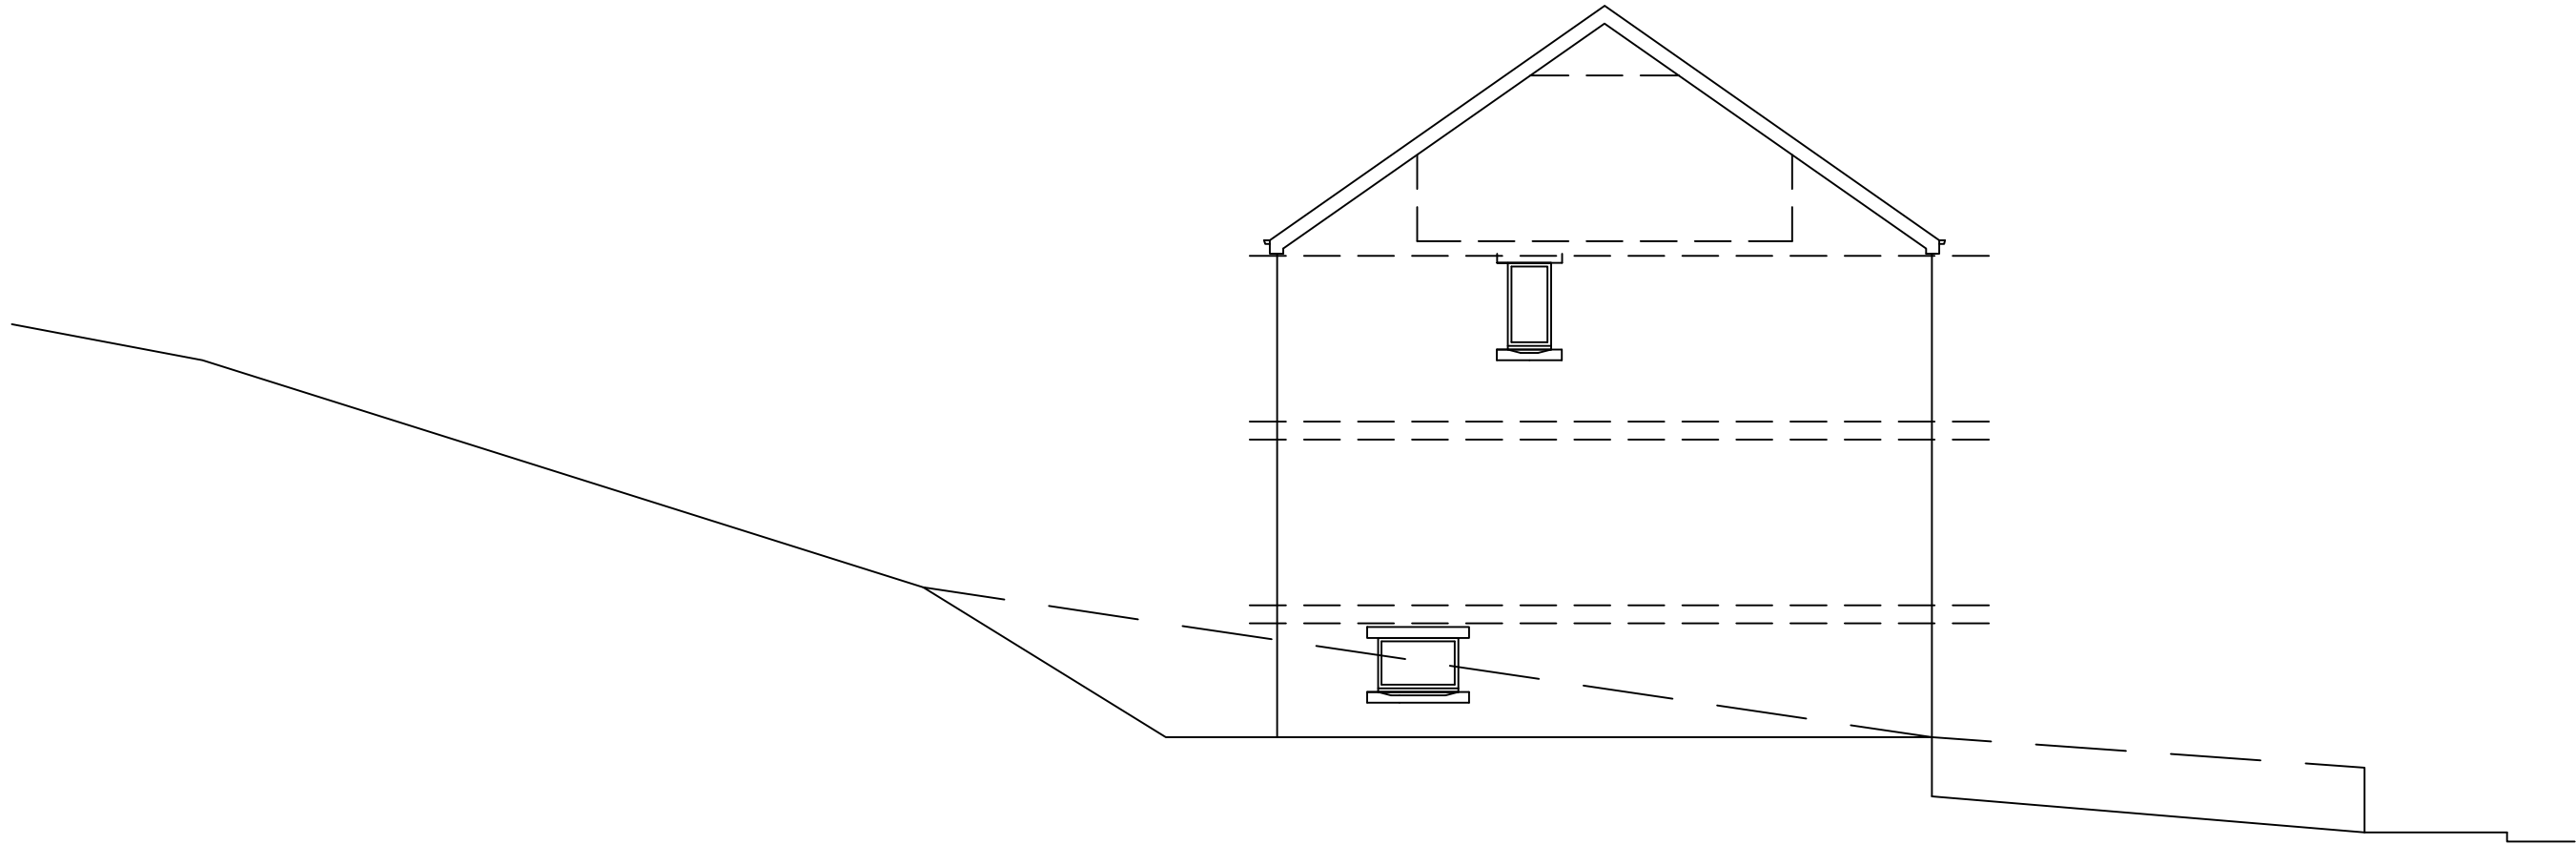


WEST ELEVATION PLOT 4
(PLOT 1 HANDED)

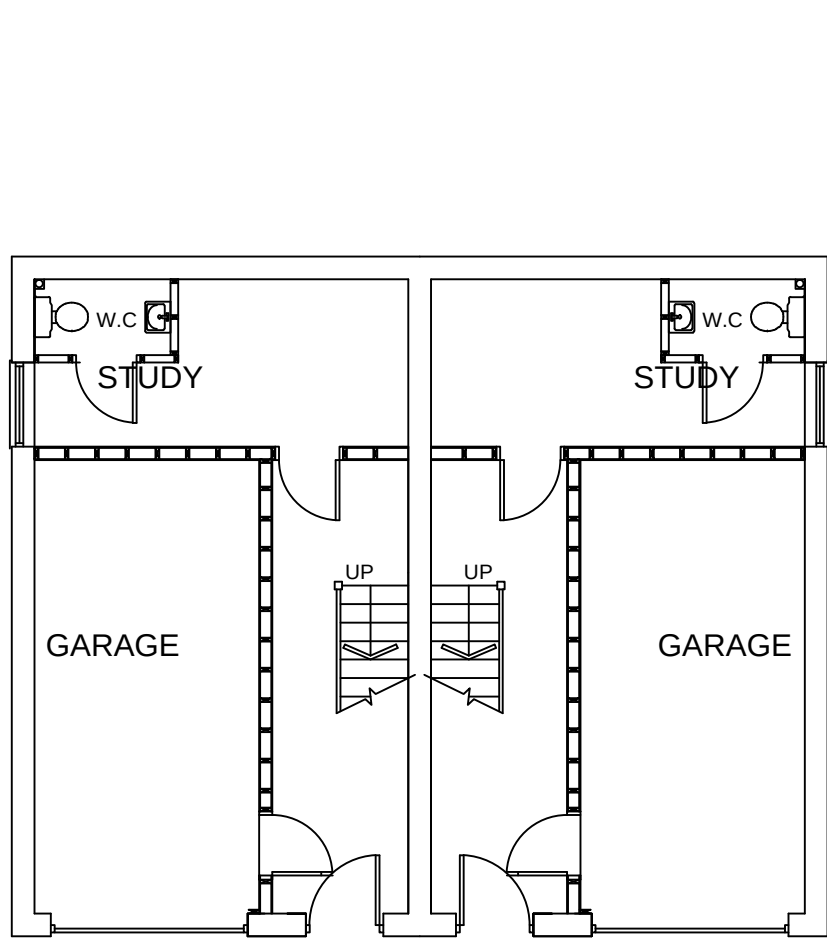


LOWER GROUND FLOOR PLAN

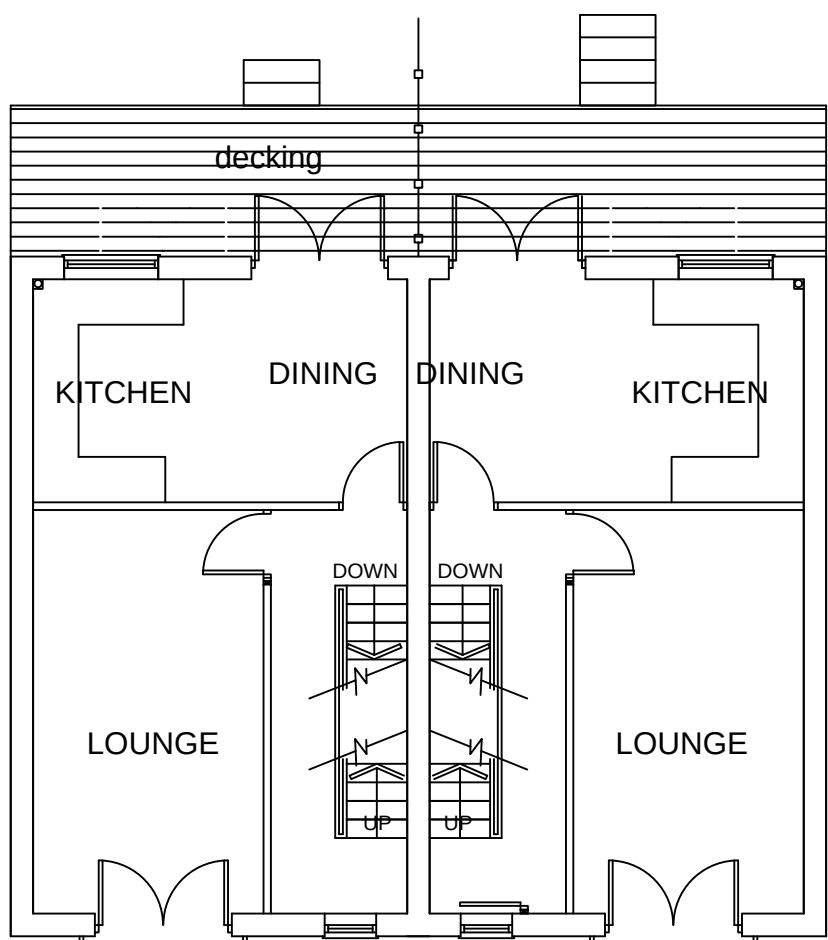

UPPER GROUND FLOOR PLAN

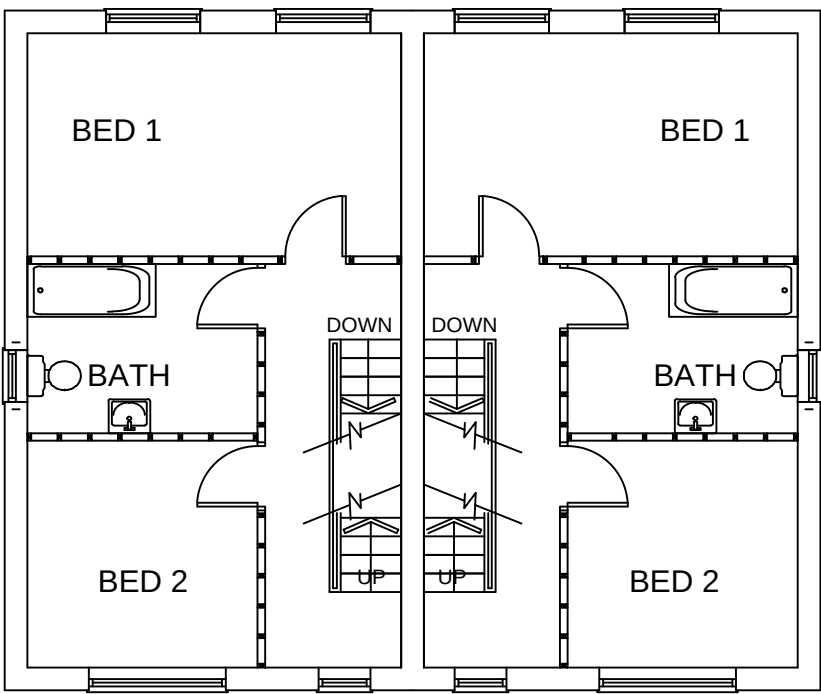

FIRST FLOOR PLAN

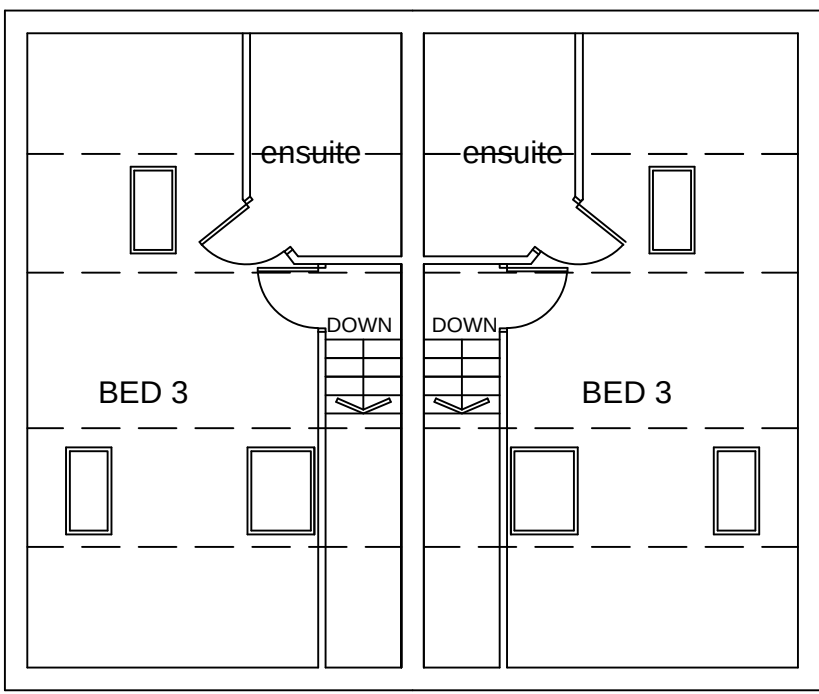

SECOND FLOOR PLAN

 White Agus PARTNERSHIP			8 MORSTON BUSINESS PARK, WHALEY ROAD, BARUGH GREEN, BARNSELEY. S75 1HQ			Phone: 01226 208482 Fax: 01226 283030 Email: info@whiteaguspартnership.co.uk Web: www.whiteaguspартnership.co.uk								
ARCHITECTURAL SERVICES AND SURVEYORS														
Project. RESIDENTIAL DEVELOPMENT ON LAND BETWEEN 342A & 344 NEW ROAD STAINCROSS, BARNSELEY						Client. MASON BUILDING CONTRACTORS LTD								
Drawing Title. PLANS AND ELEVATIONS						Date. JULY 2013		Scale. 1:100 @ A1						
						Ref. 13-033		Dwg. No. 01		Rev. C				
Date			Suffix			Date			Suffix			Description		
23-09-13			A									INTERNAL LAYOUT AND ROOF REVISED		
21-11-13			B									LAYOUT AND ROOF REVISED		
26-11-13			C									LAYOUT REVISED		