



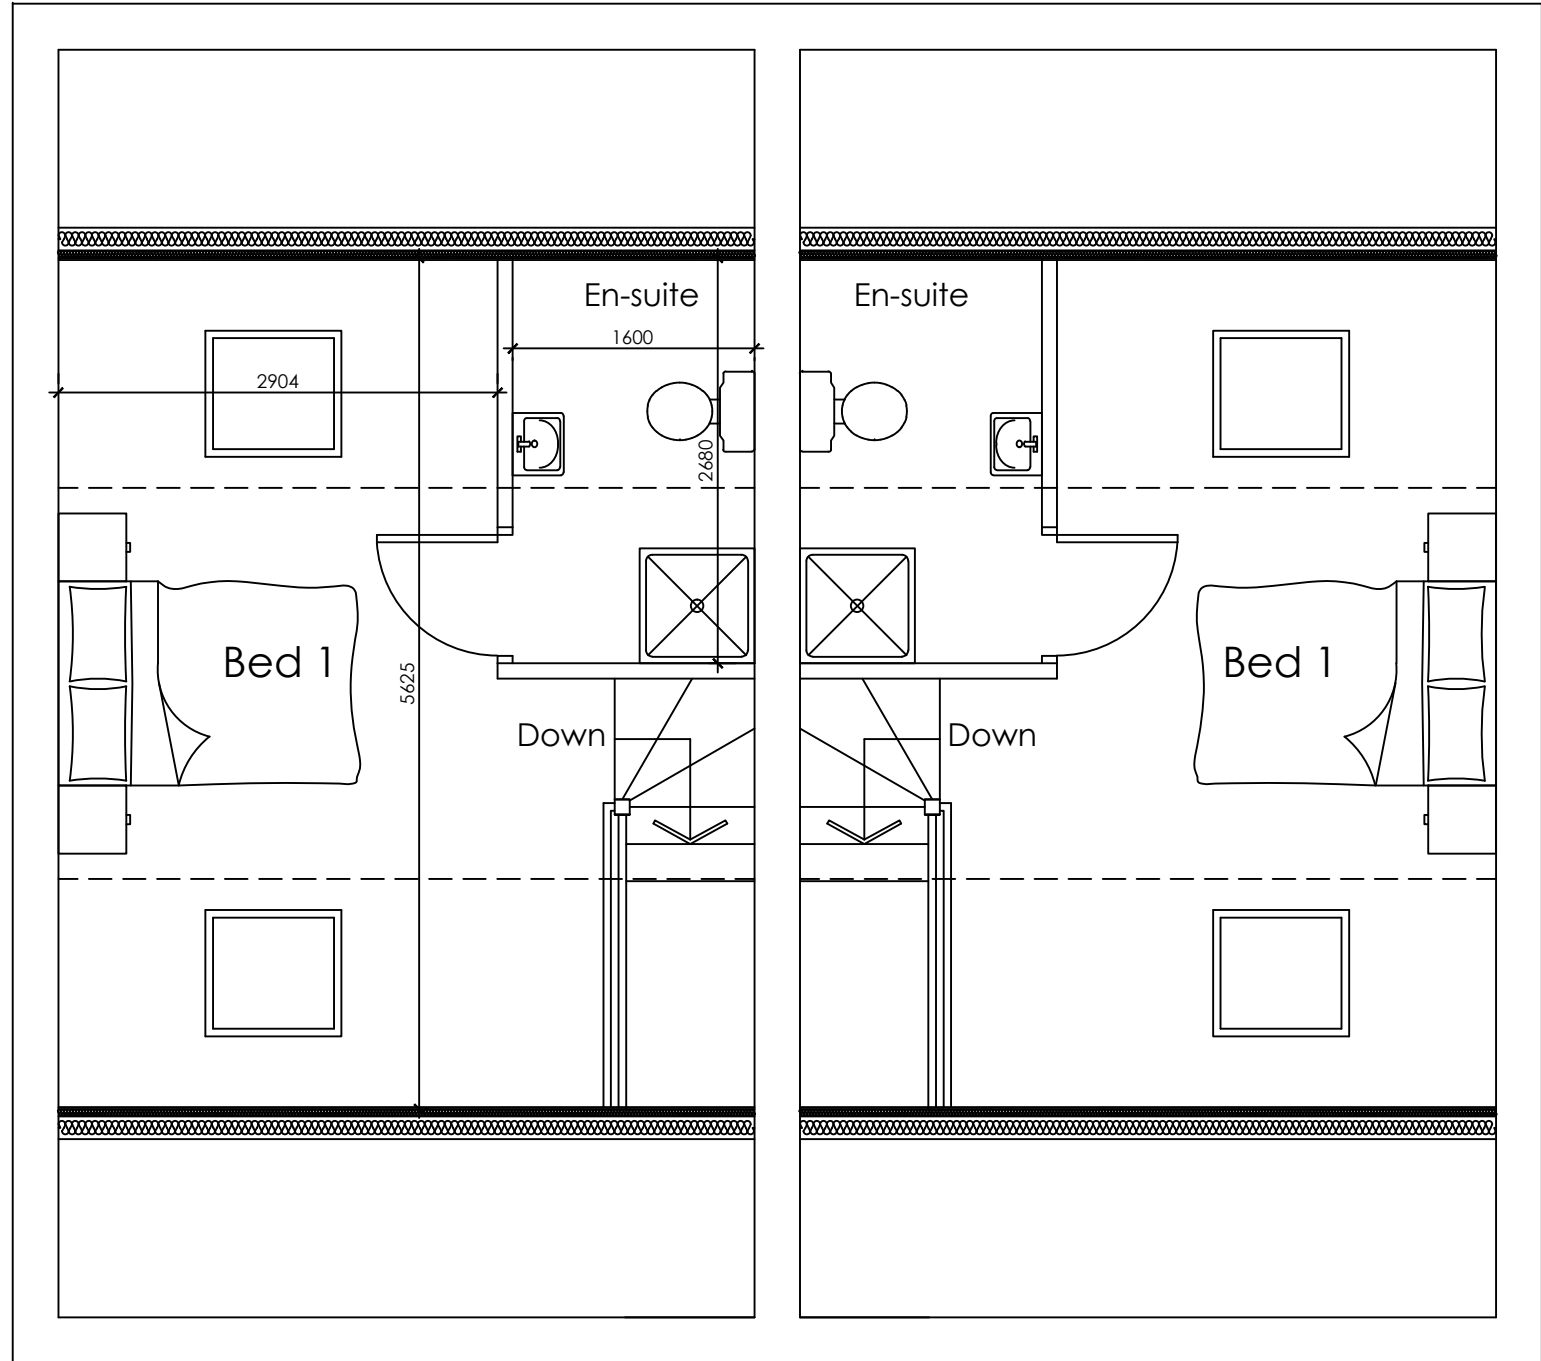


Second Floor Plan
scale 1:50

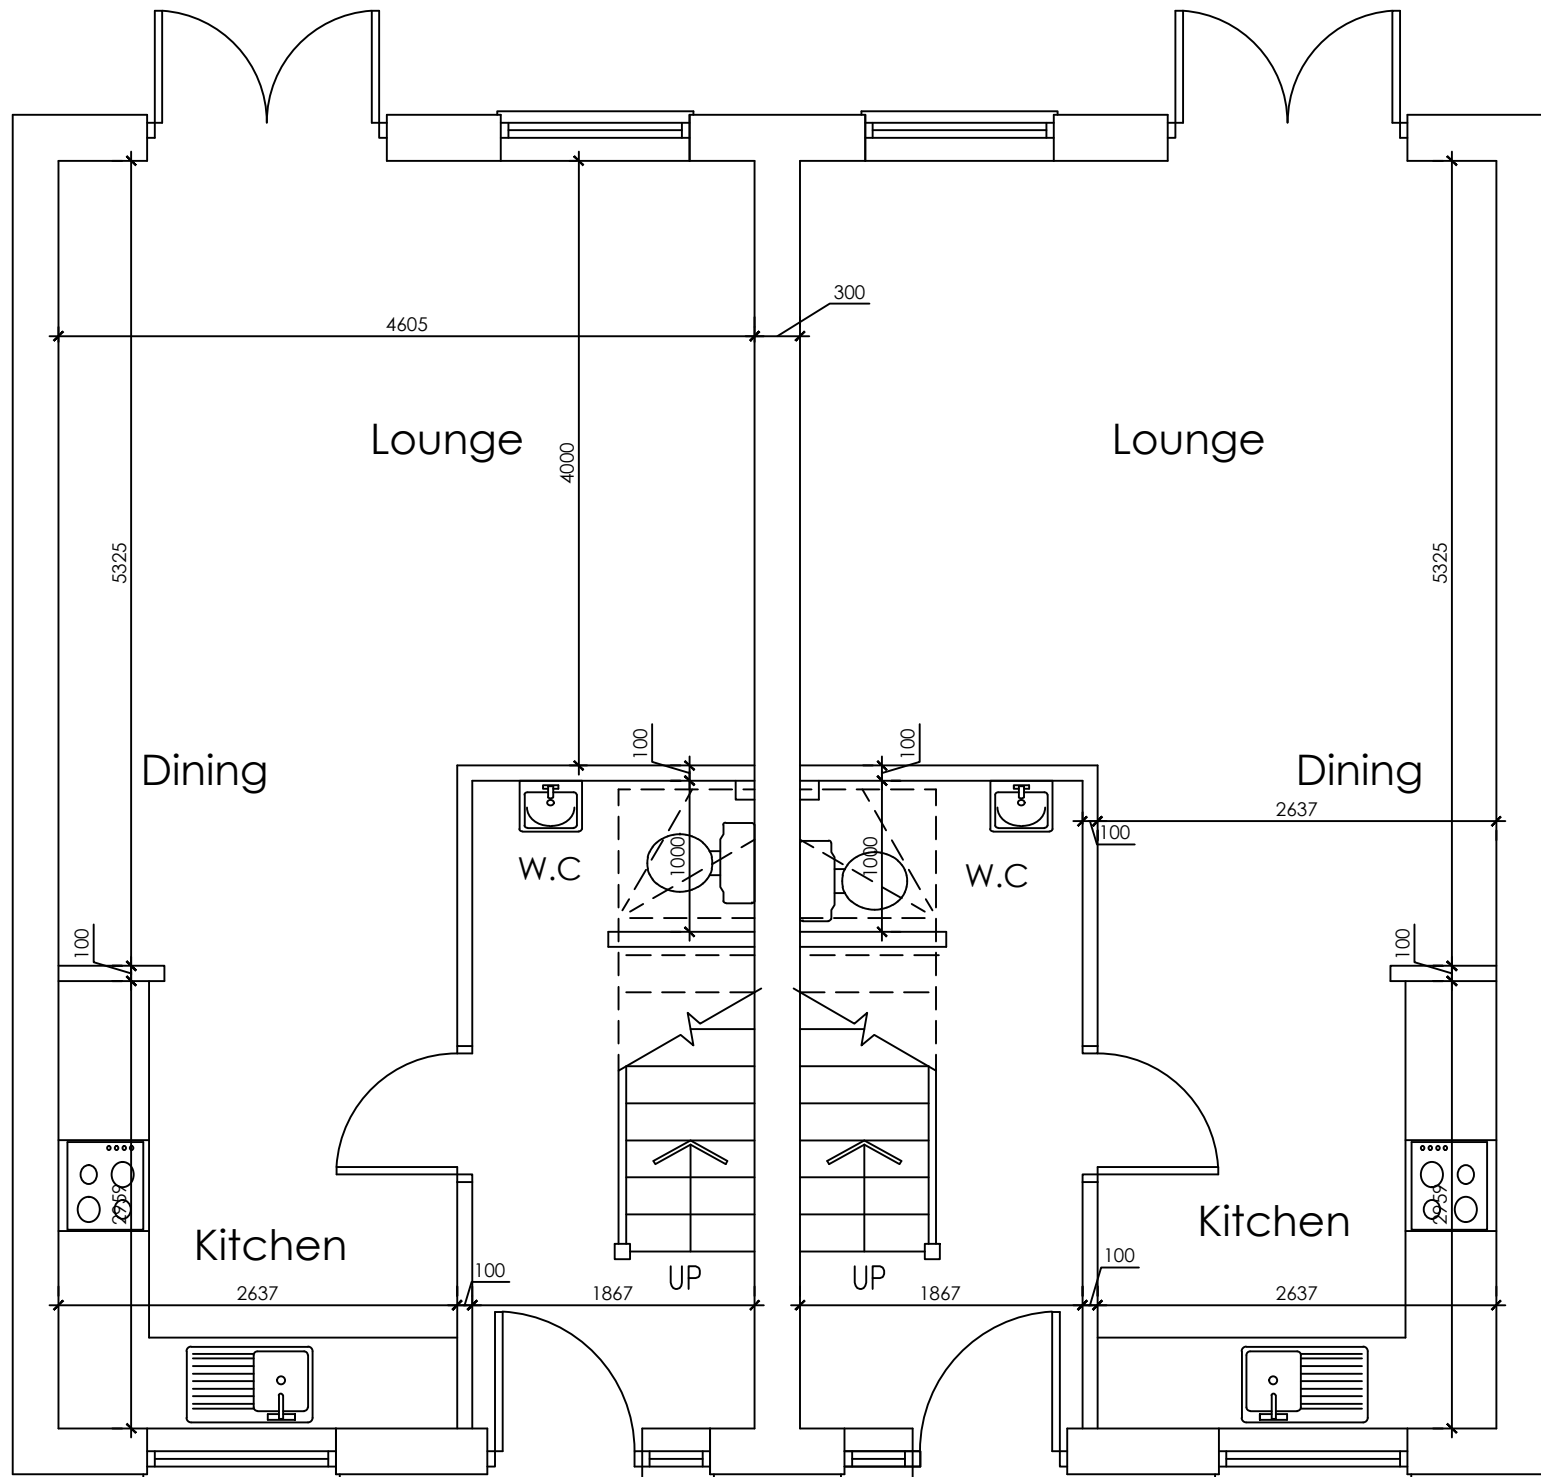

Ground Floor Plan
scale 1:50




Front Elevation
scale 1:100

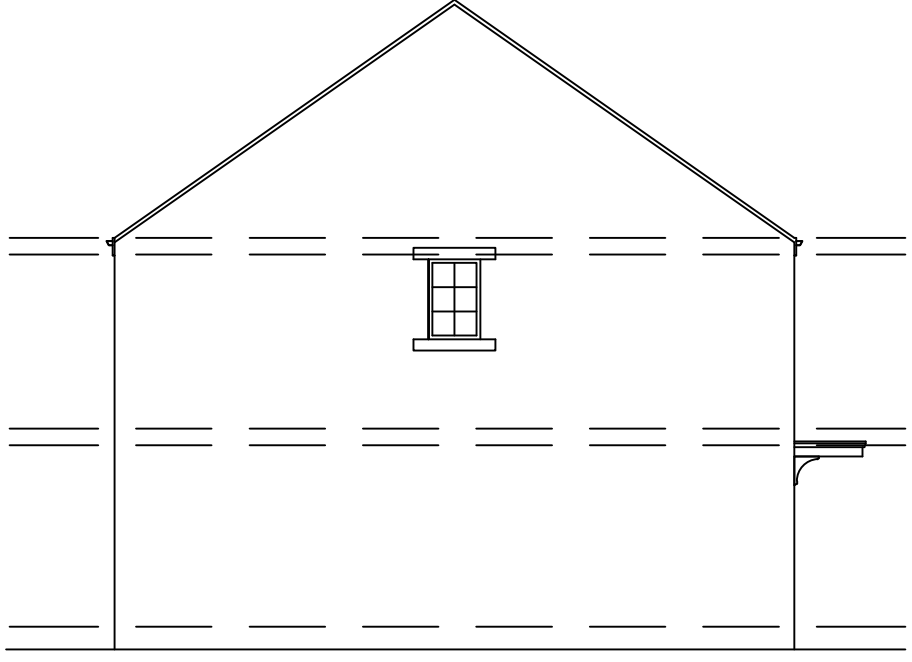


Side Elevation
scale 1:100




Rear Elevation
scale 1:100

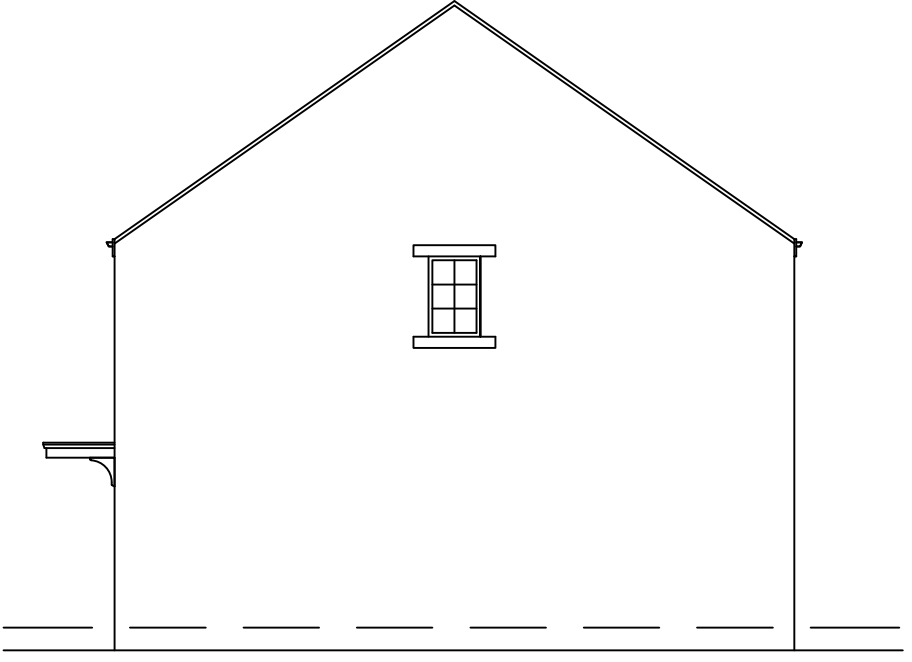


Side Elevation
scale 1:100

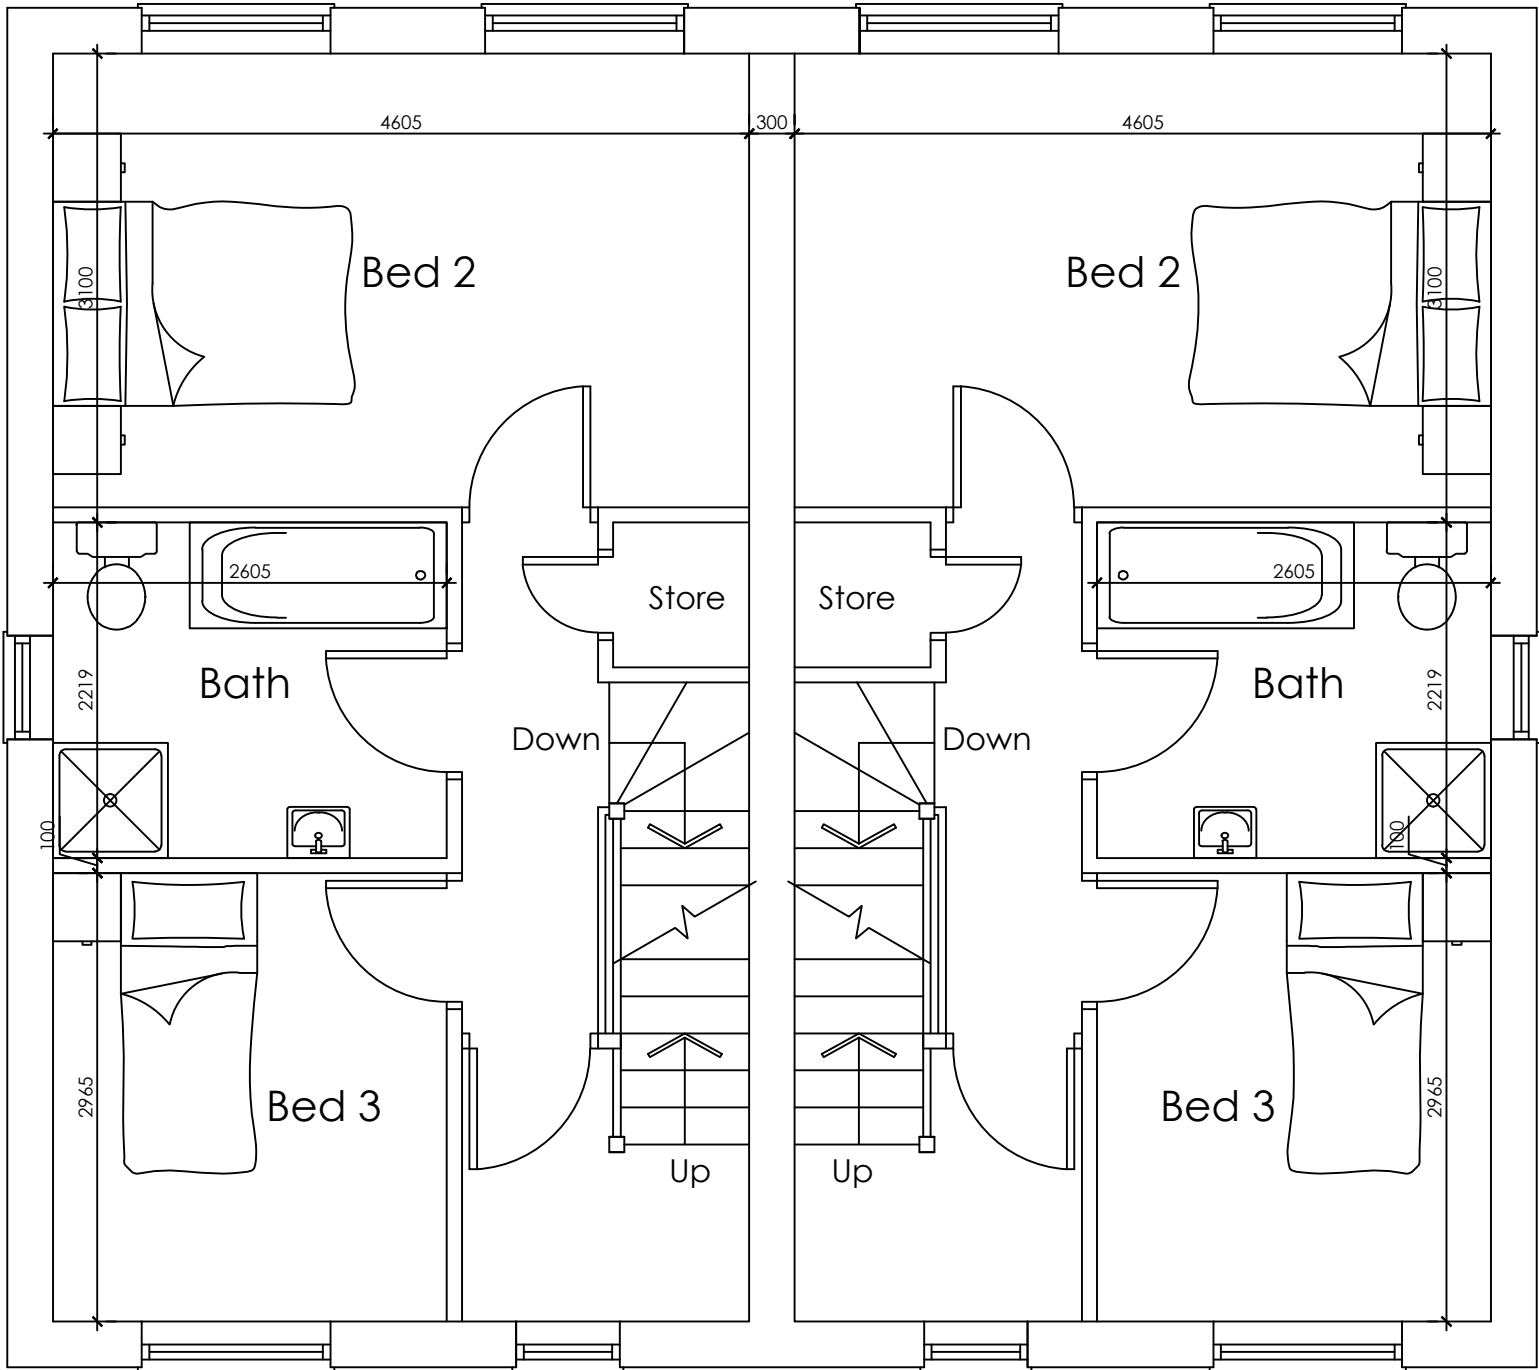


First Floor Plan
scale 1:50

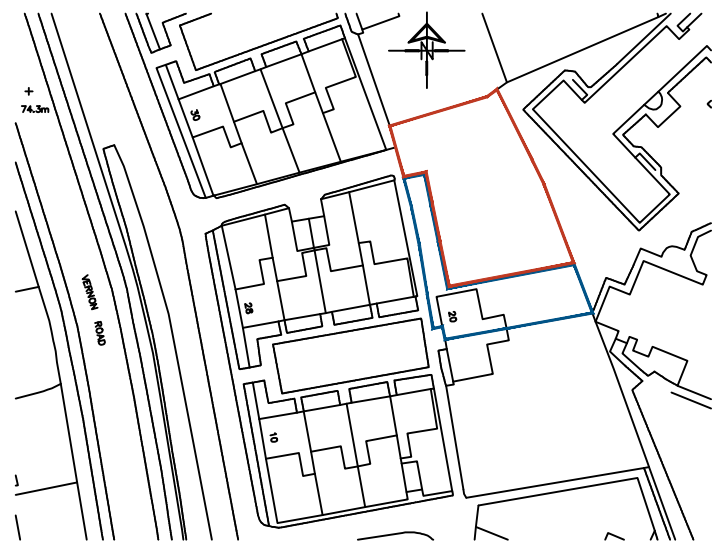

Location Plan
scale 1:1250

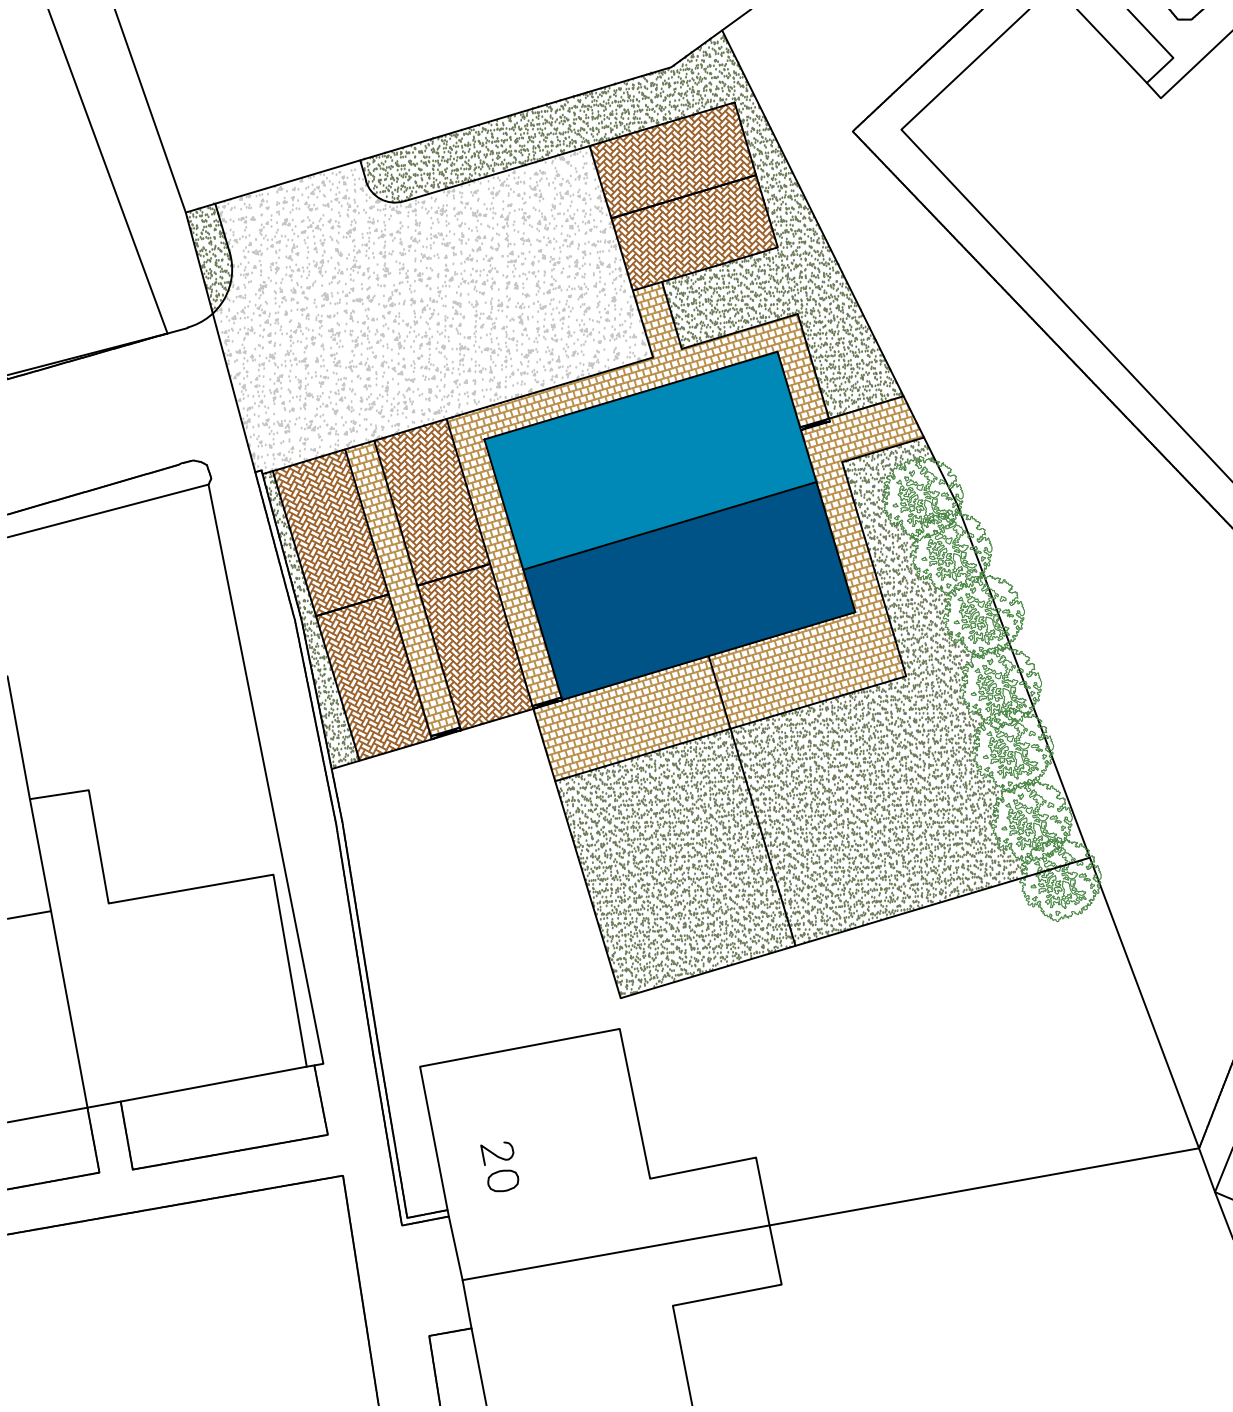

Site Plan
scale 1:250

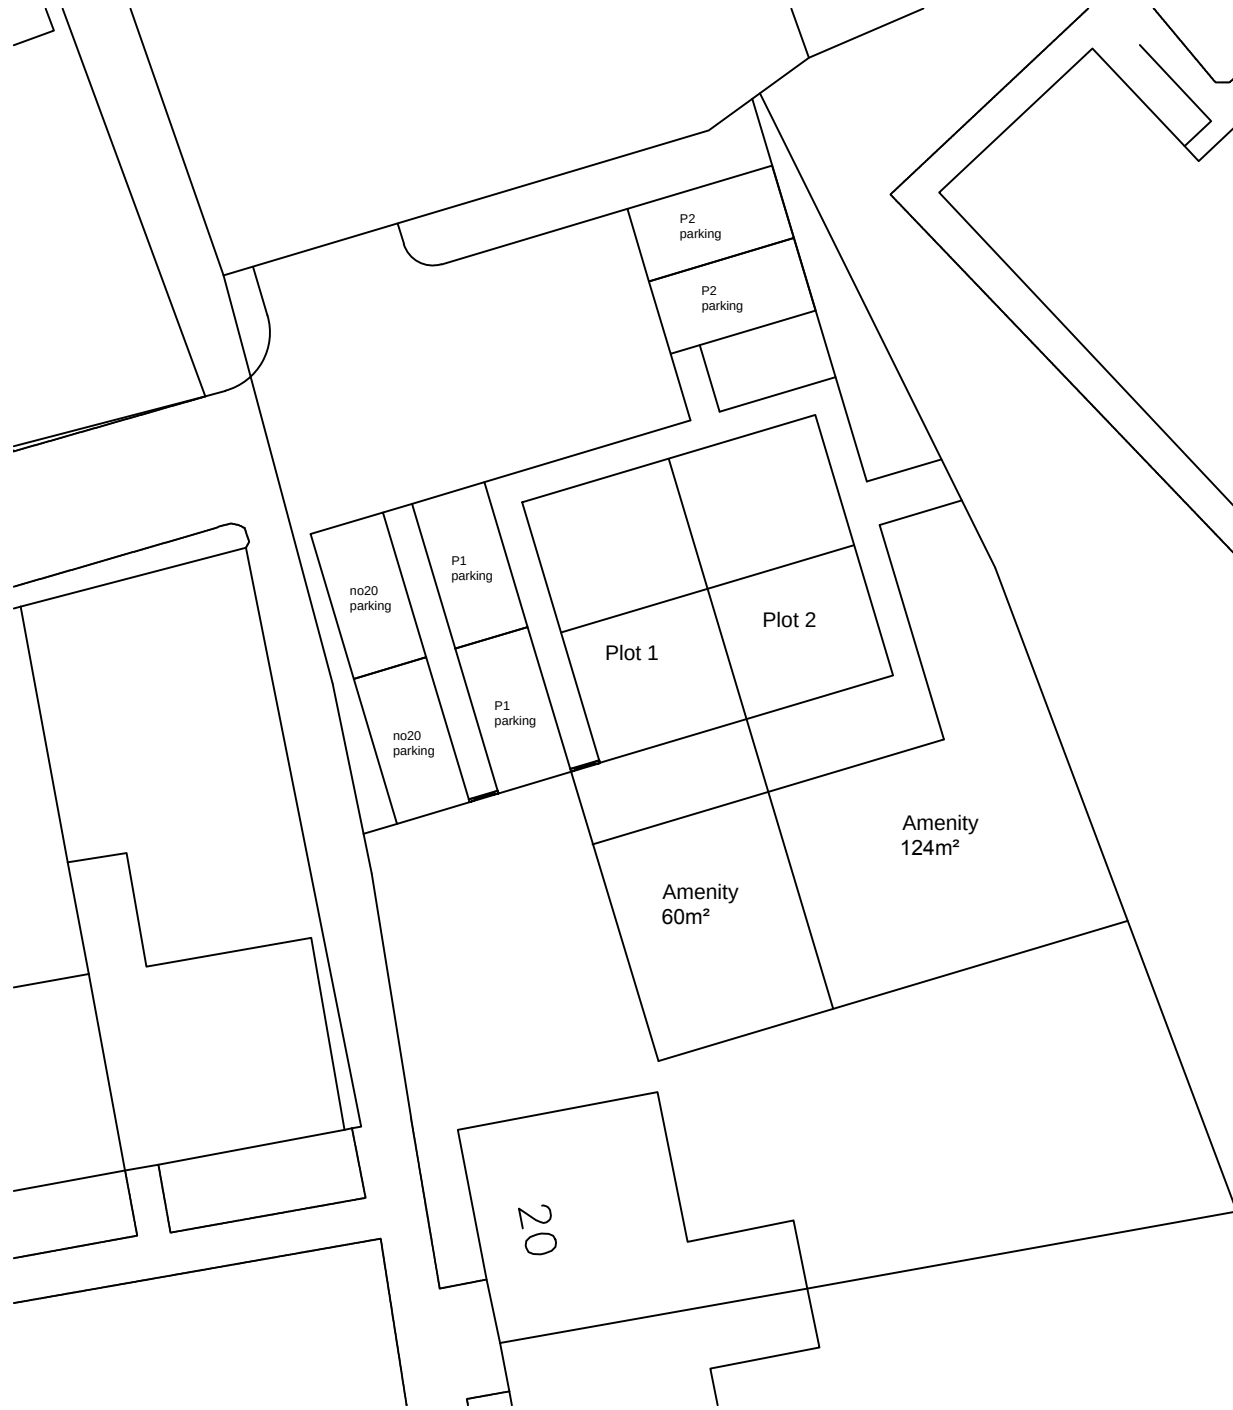

Layout Plan
scale 1:250

			8 MORSTON BUSINESS PARK, WHALEY ROAD, BARUGH GREEN, BARNESLEY, S75 1HQ			Phone: 01226 208482 Fax: 01226 283030 Email: info@whiteaguspartnership.co.uk Web: www.whiteaguspartnership.co.uk		
ARCHITECTURAL SERVICES AND SURVEYORS			Project: PROPOSED RESIDENTIAL DEVELOPMENT LAND ADJ 20 VERNON RD, WORSBROUGH BARNESLEY, S70 5BD			Client: MR G. DEIGHTON		
Drawing Title: PLANS & ELEVATIONS			Date: JUNE 2015		Scale: 1:50 @ A1		Rev. E	
Ref. 13-108			Dwg. No. 02		Rev. E			
Date	Suffix	Description	Date	Suffix	Description	Date	Suffix	Description
07/07/2015	A	REVISED TO CLIENTS REQUIREMENTS						
14/09/2015	B	GARAGE LAYOUT REVISED						
19/10/2015	C	REVISED FOR PLANNING						
27/10/2015	D	REVISED FOR PLANNING						
11/11/2015	E	REVISED FOR PLANNING						