

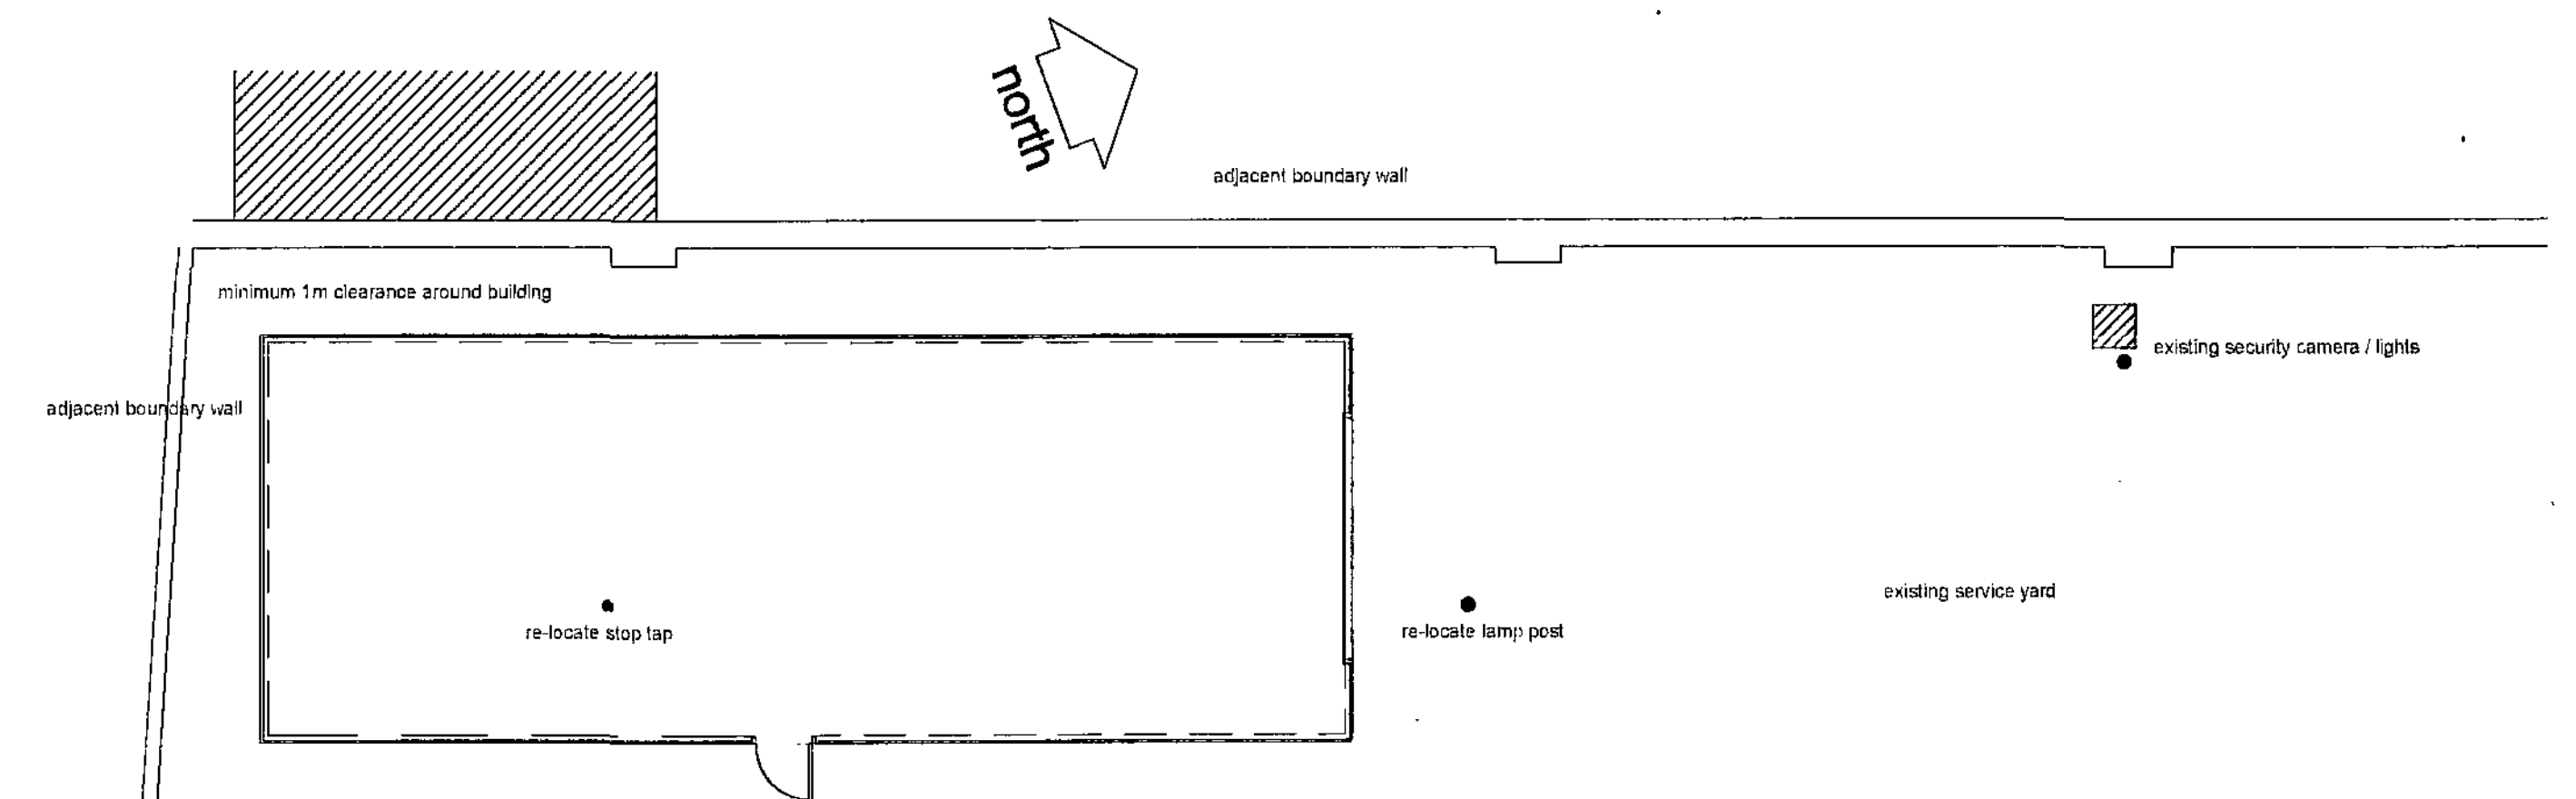


1) This drawing and the design and details depicted thereon are the copyright of Peter Dimberline Chartered Architect.
 2) All dimensions on this drawing are to be checked by the Contractor and any discrepancies are to be reported to the Architect.
 3) Do not scale critical dimensions off this drawing.
 4) Contractor to ensure that all Health & Safety requirements (CDM Regulations) in relation to this project will be complied with.


floor plan

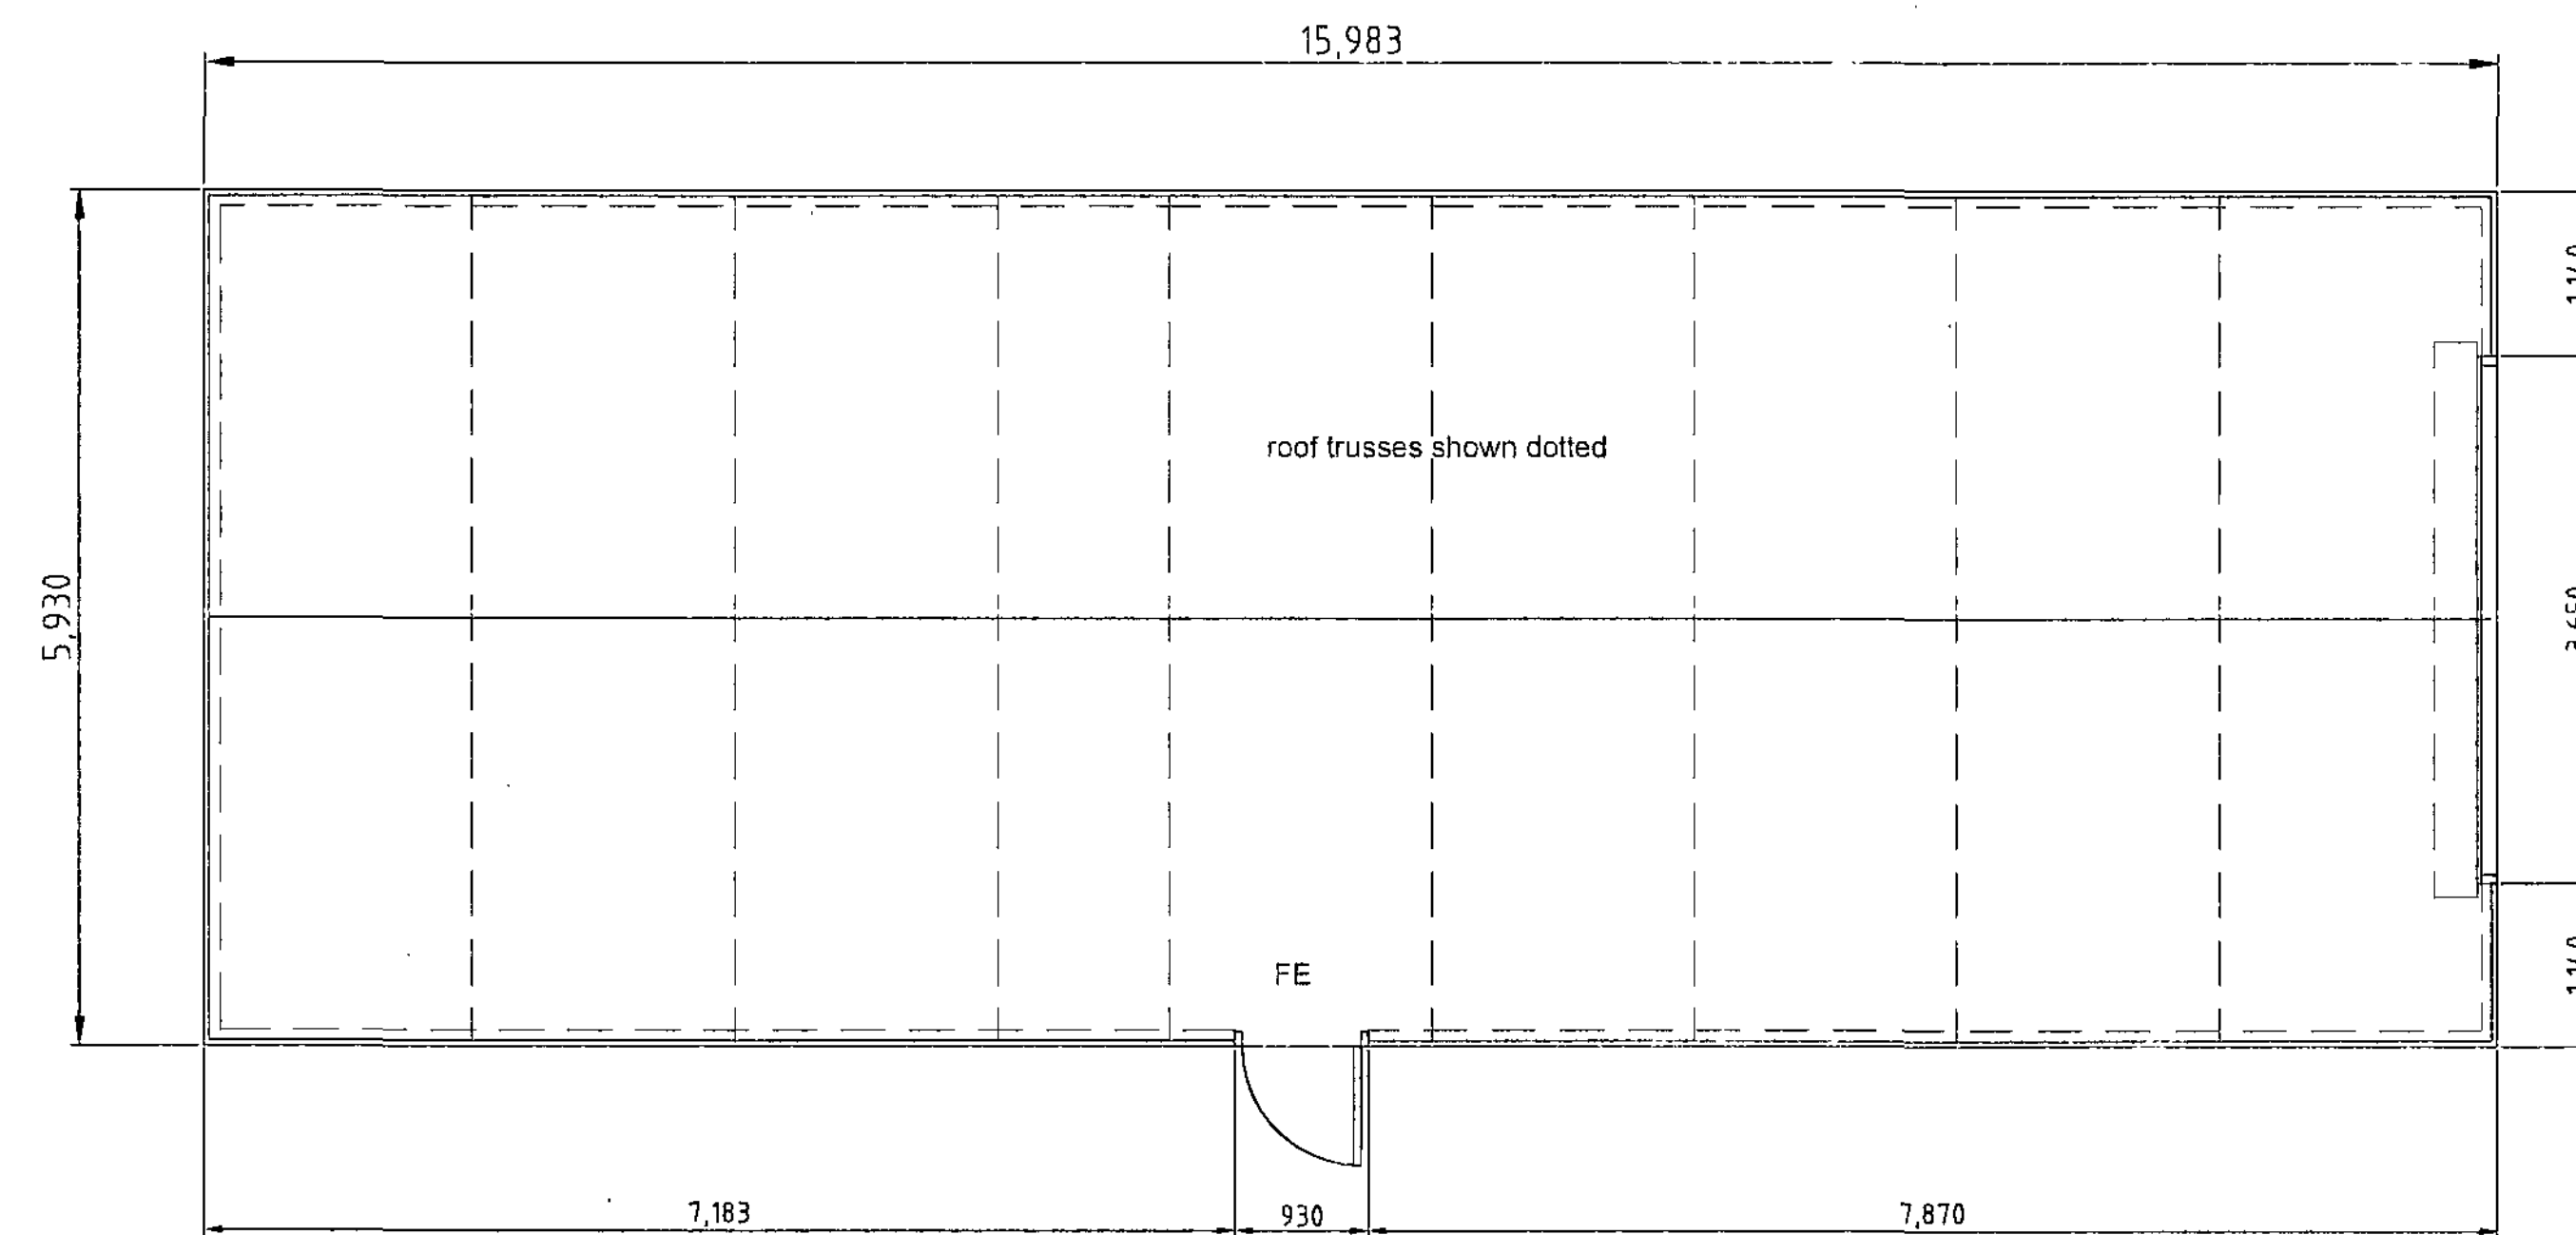


1:100 block plan showing position of building in south western corner of site

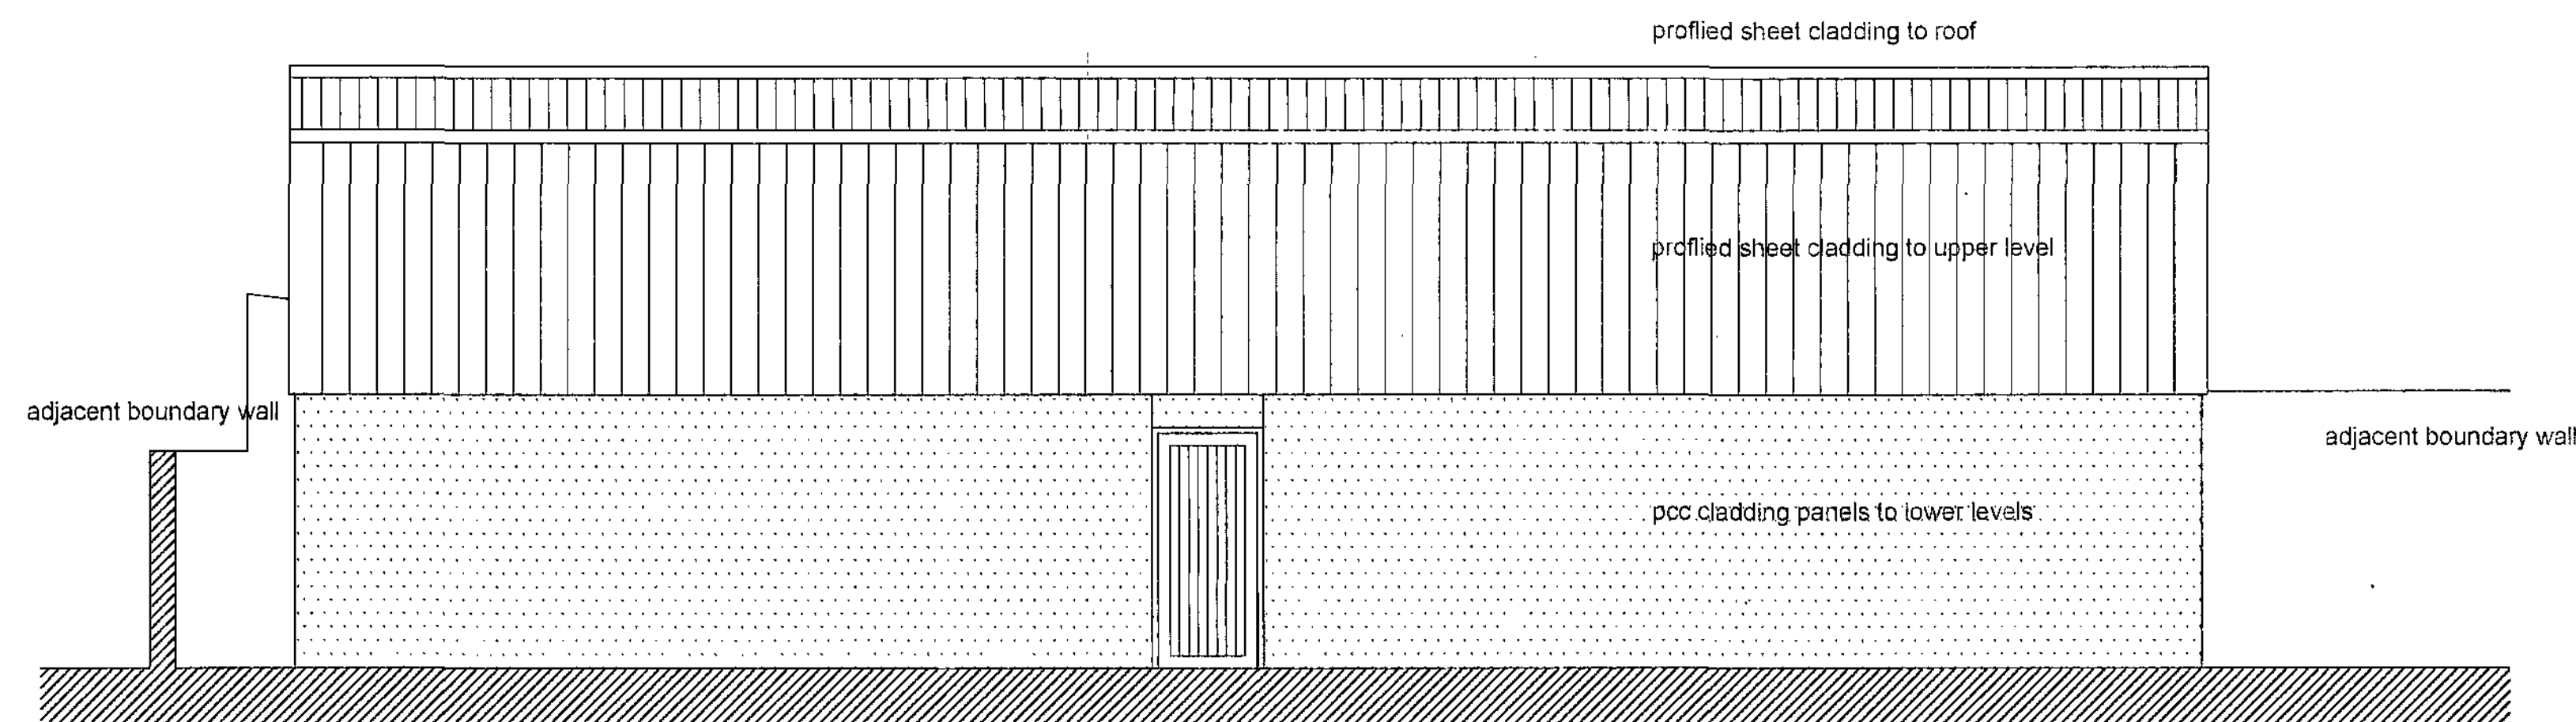


east elevation

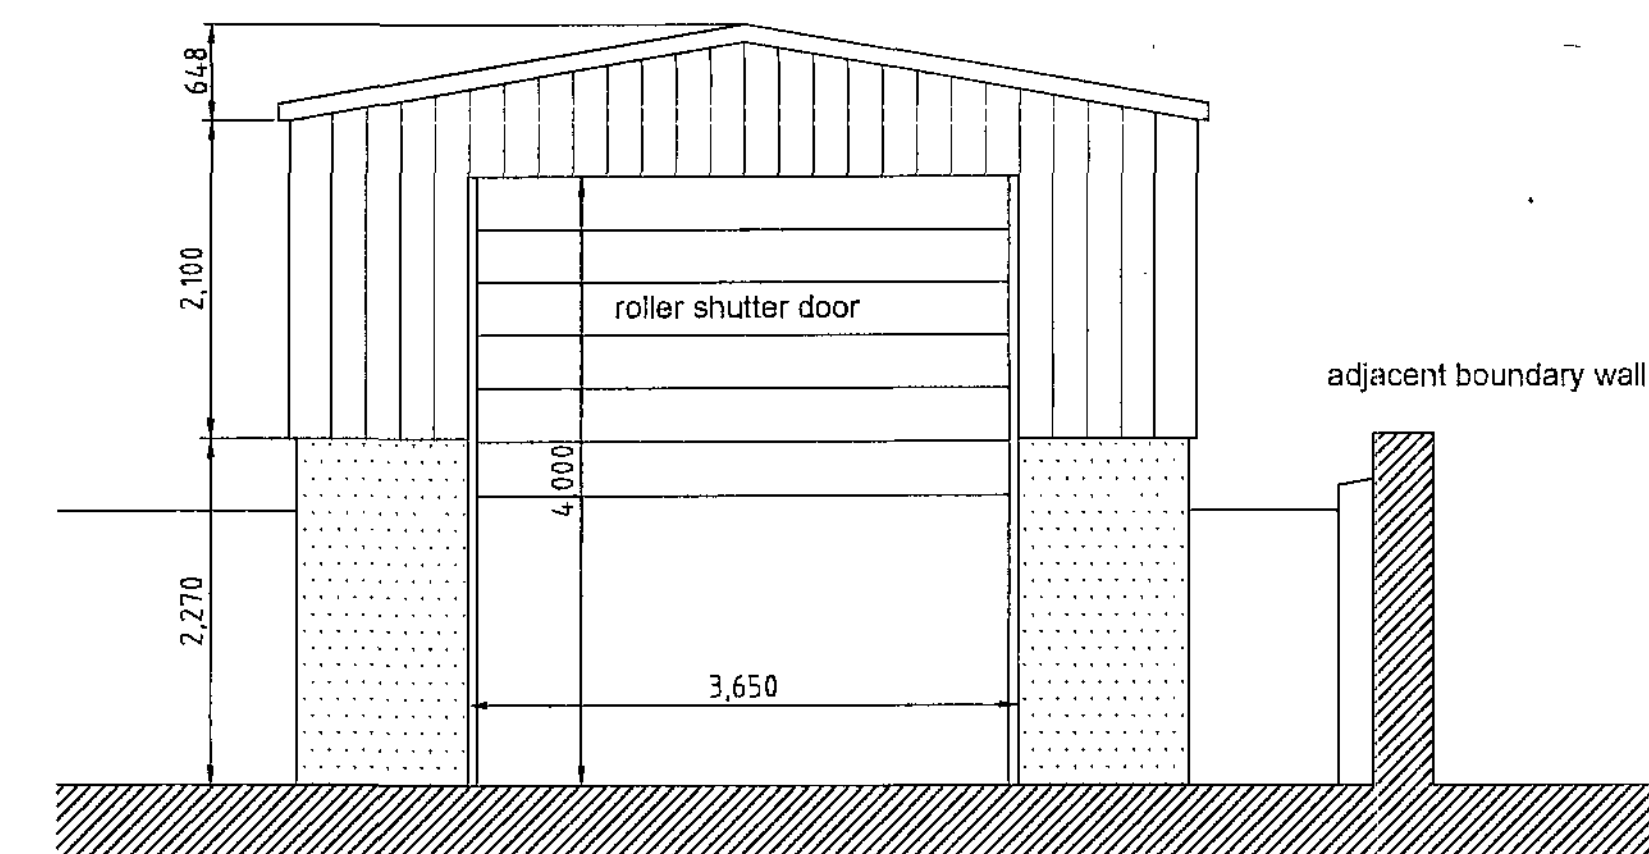

north elevation

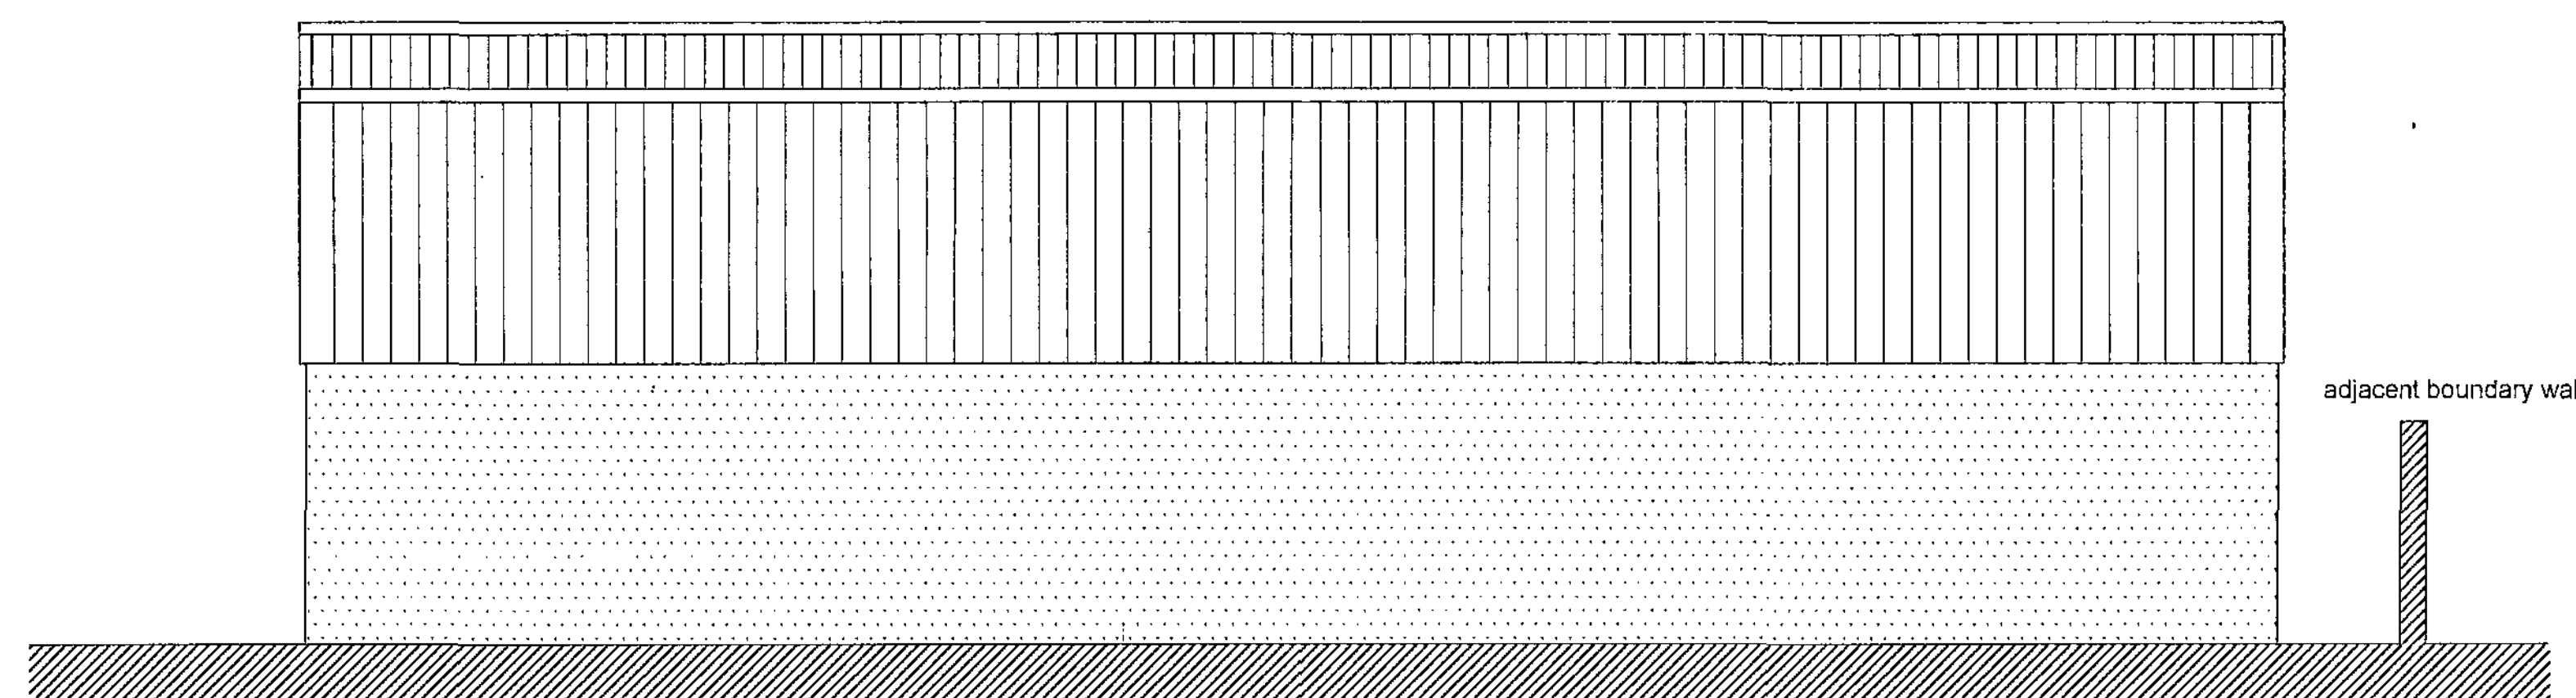

west elevation

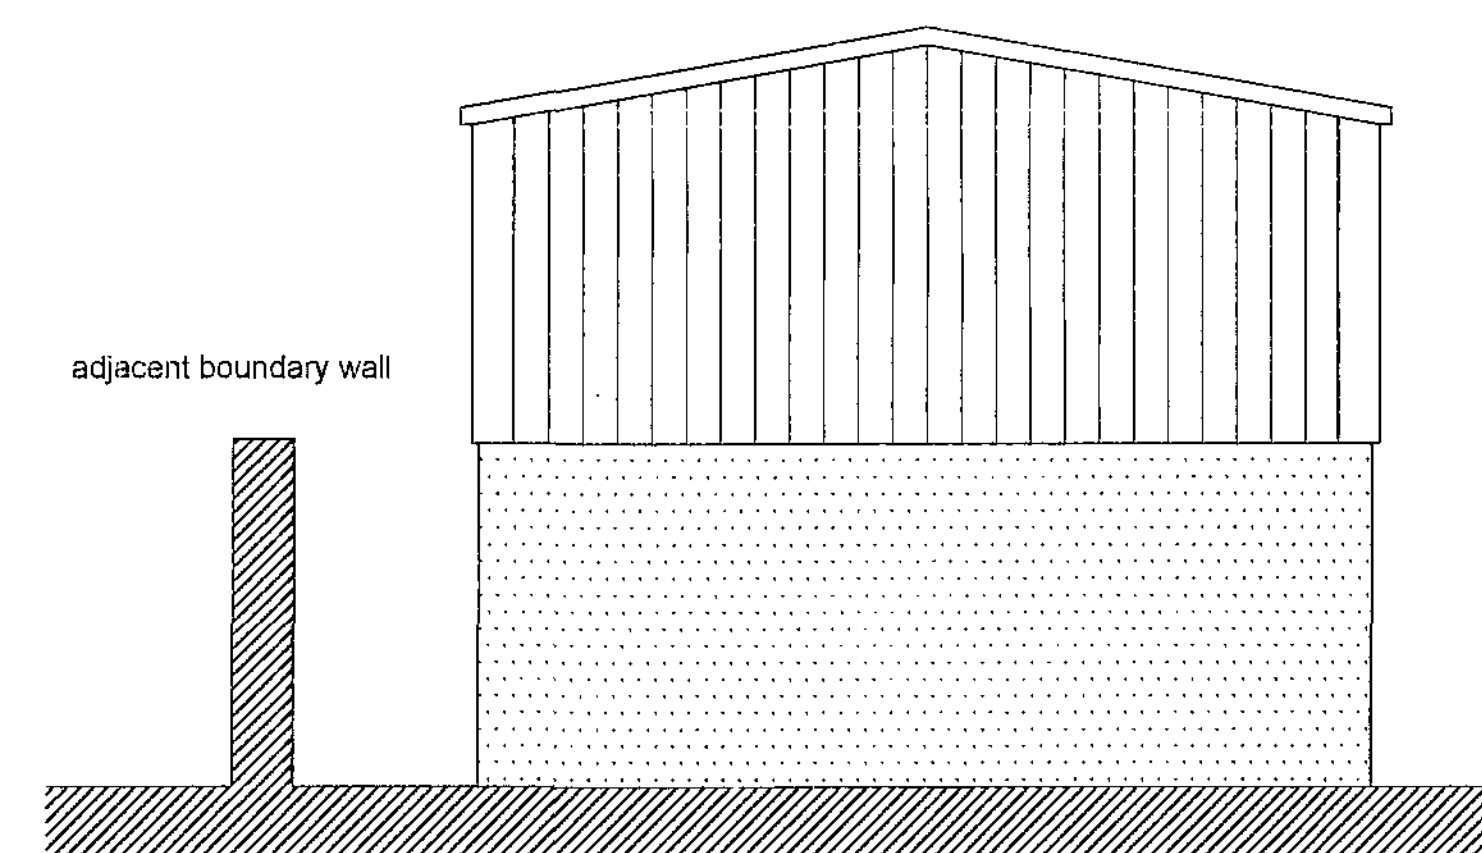

south elevation



REVISIONS

PETER DIMBERLINE Dip Arch, RIBA
CHARTERED ARCHITECT

**2 TIPSEY COURT, STAINCROSS
 BARNSELY, S75 6FZ**

tel/fax (01226) 390947
 email: pdimberline@tiscali.co.uk

CLIENT
 Roy's Autos, Blacker Road, Mapplewell,
 Barnsley

PROJECT
 Proposed garage / workshop building

LOCATION
 Site to the rear of 38 Blacker Road,
 Mapplewell, Barnsley S75 6BS

DRAWING
 Proposed planning application details

SCALES 1:50 and 1:100 **DATE** Aug. 11

DRWG No. 2011/010/01 **DRAWN BY**
 REV. PD