




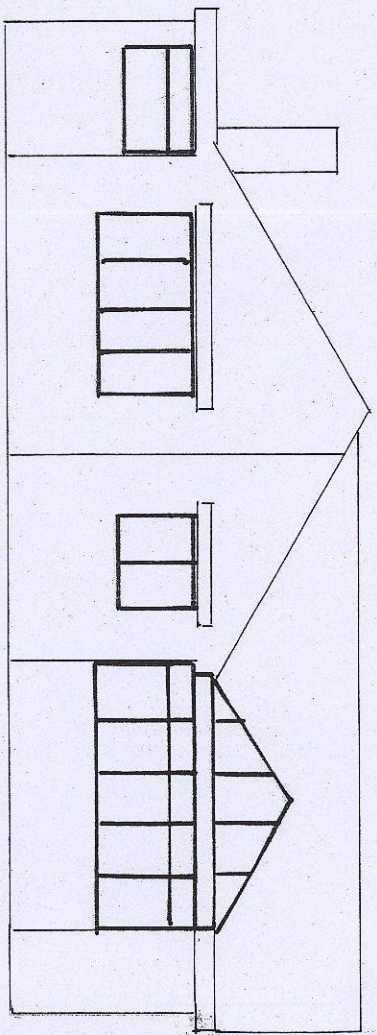


EXISTING FRONT ELEVATION

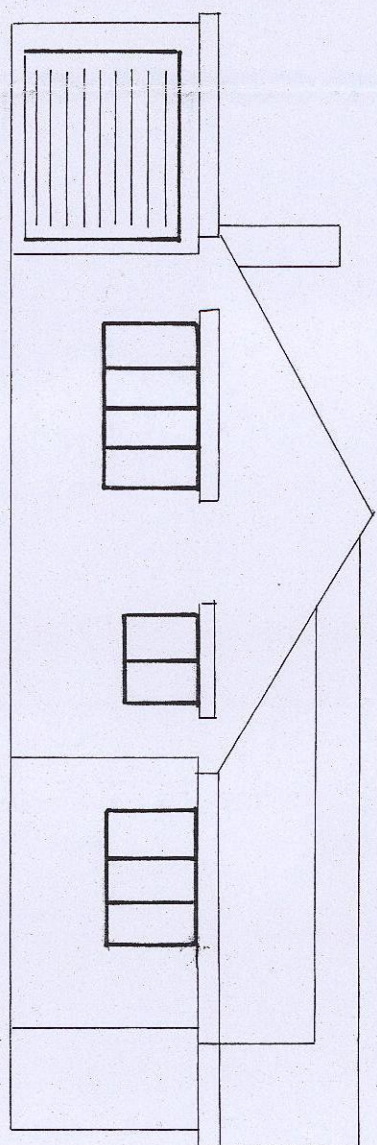

PROPOSED FRONT ELEVATION

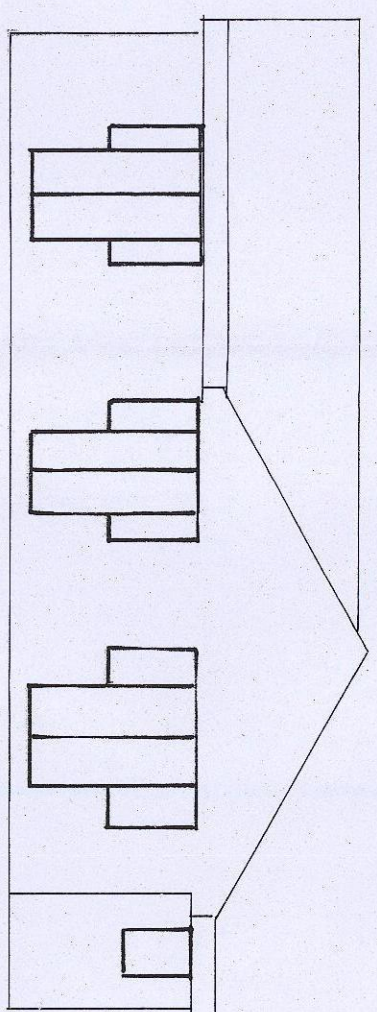


EXISTING REAR ELEVATION

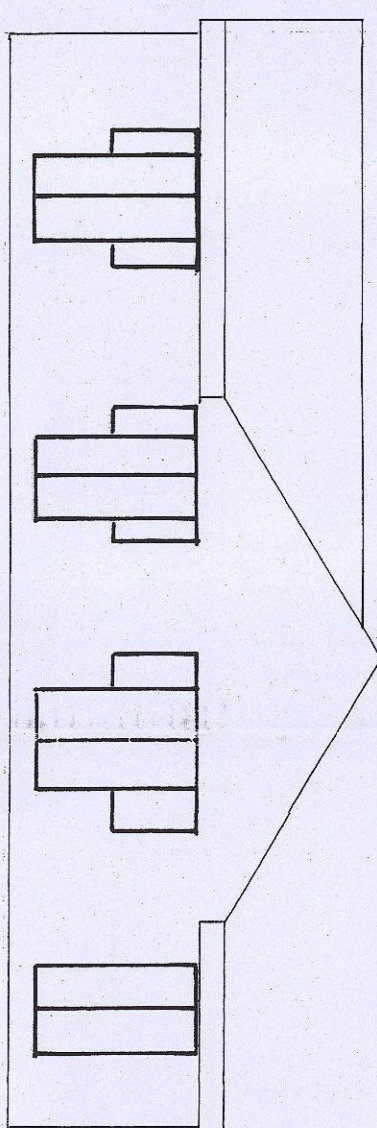


PROPOSED REAR ELEVATION


ELEVATIONS SCALE 1:100

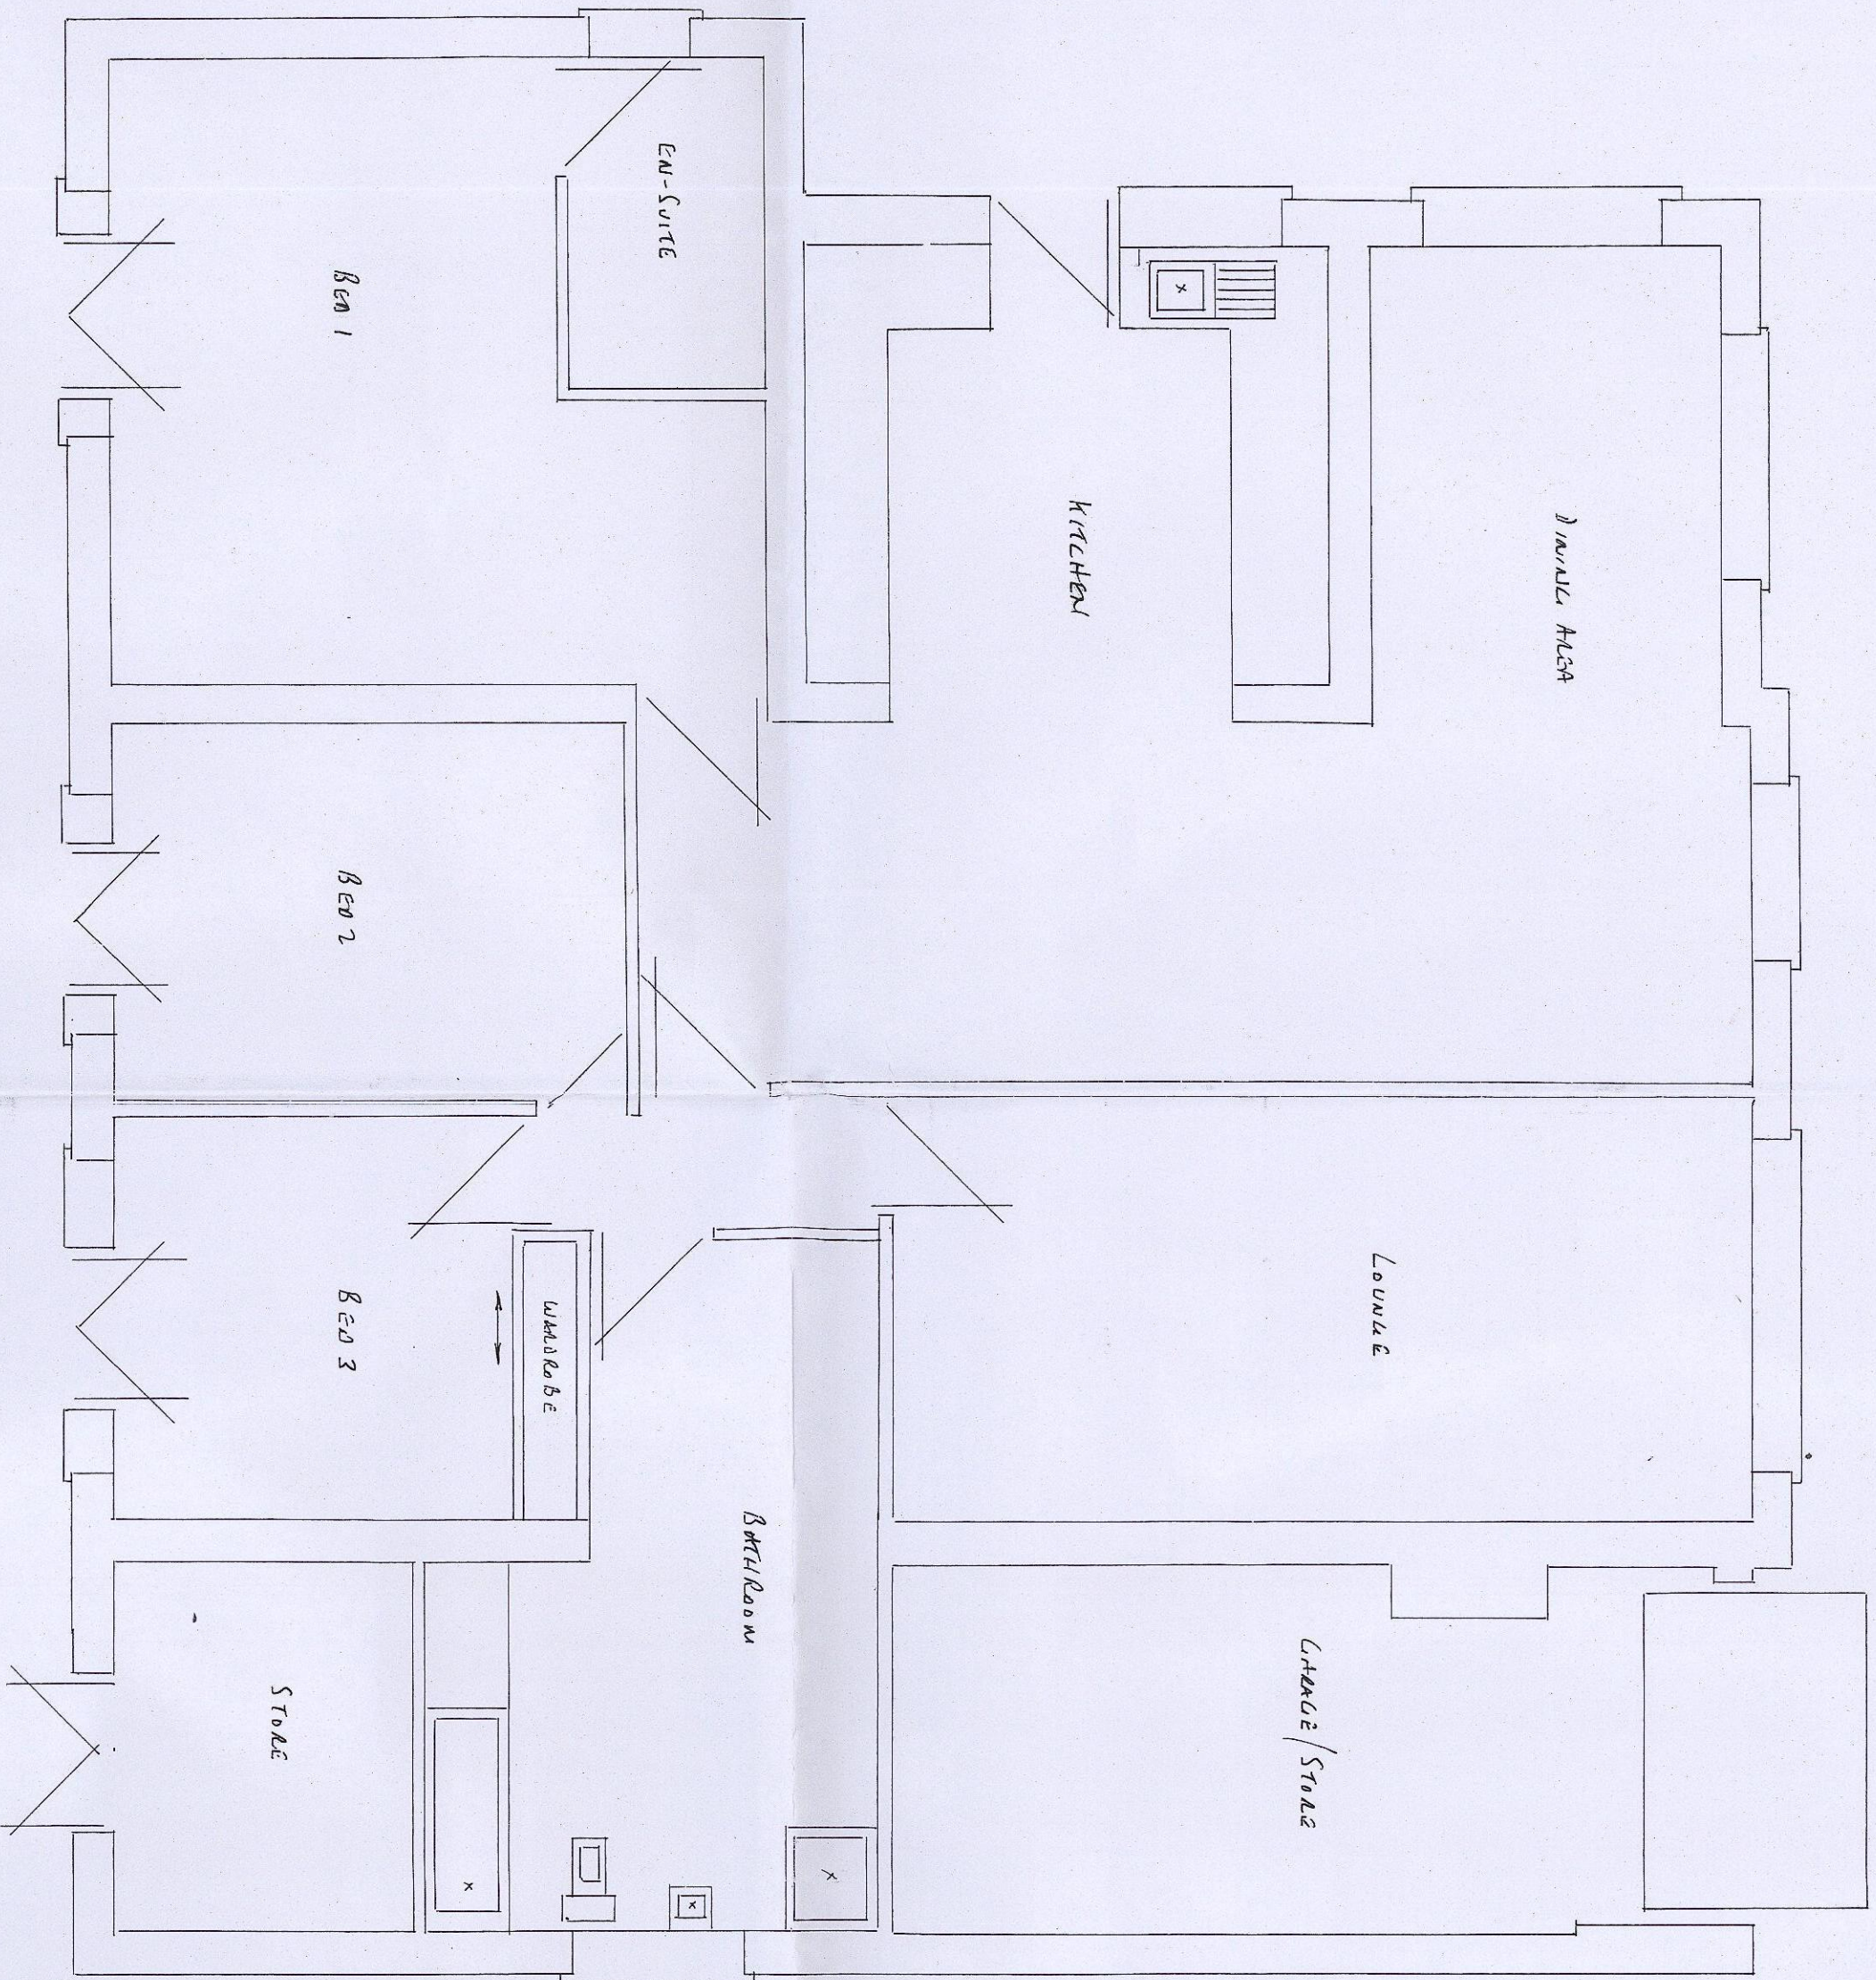


PROPOSED GROUND FLOOR PLAN SCALE 1:50

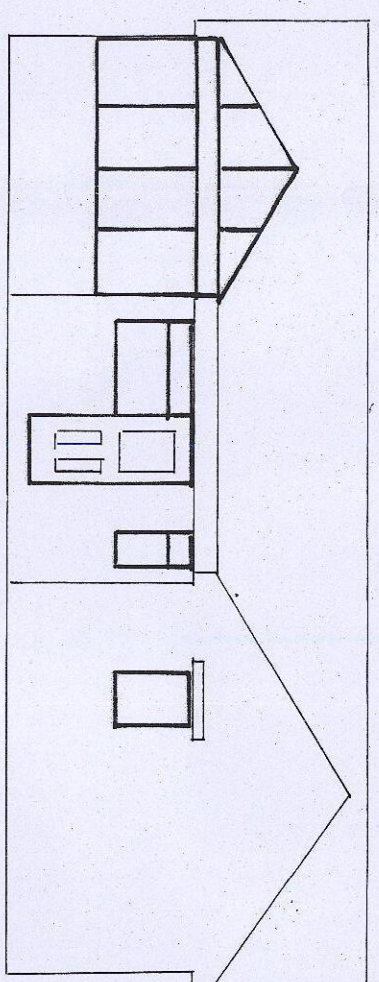


EXISTING SIDE ELEVATION

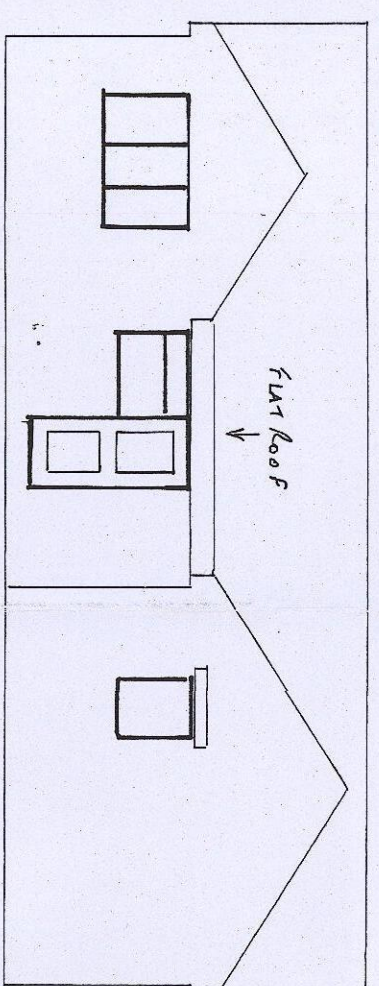


PROPOSED SIDE ELEVATION

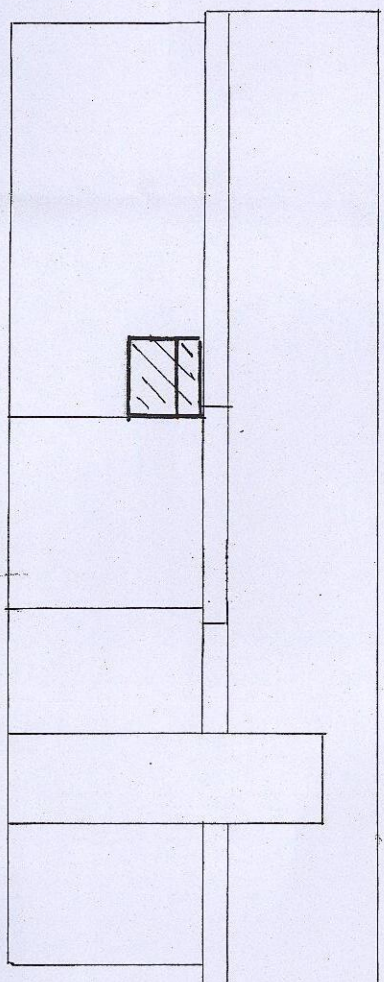


EXISTING SIDE ELEVATION

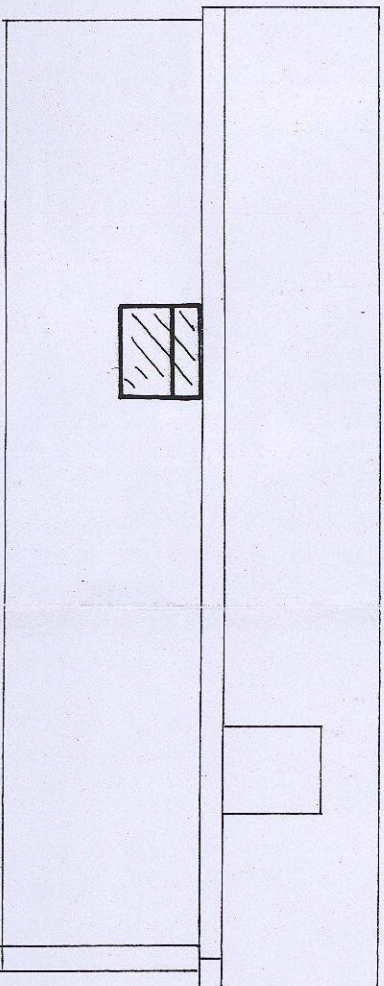

PROPOSED SIDE ELEVATION

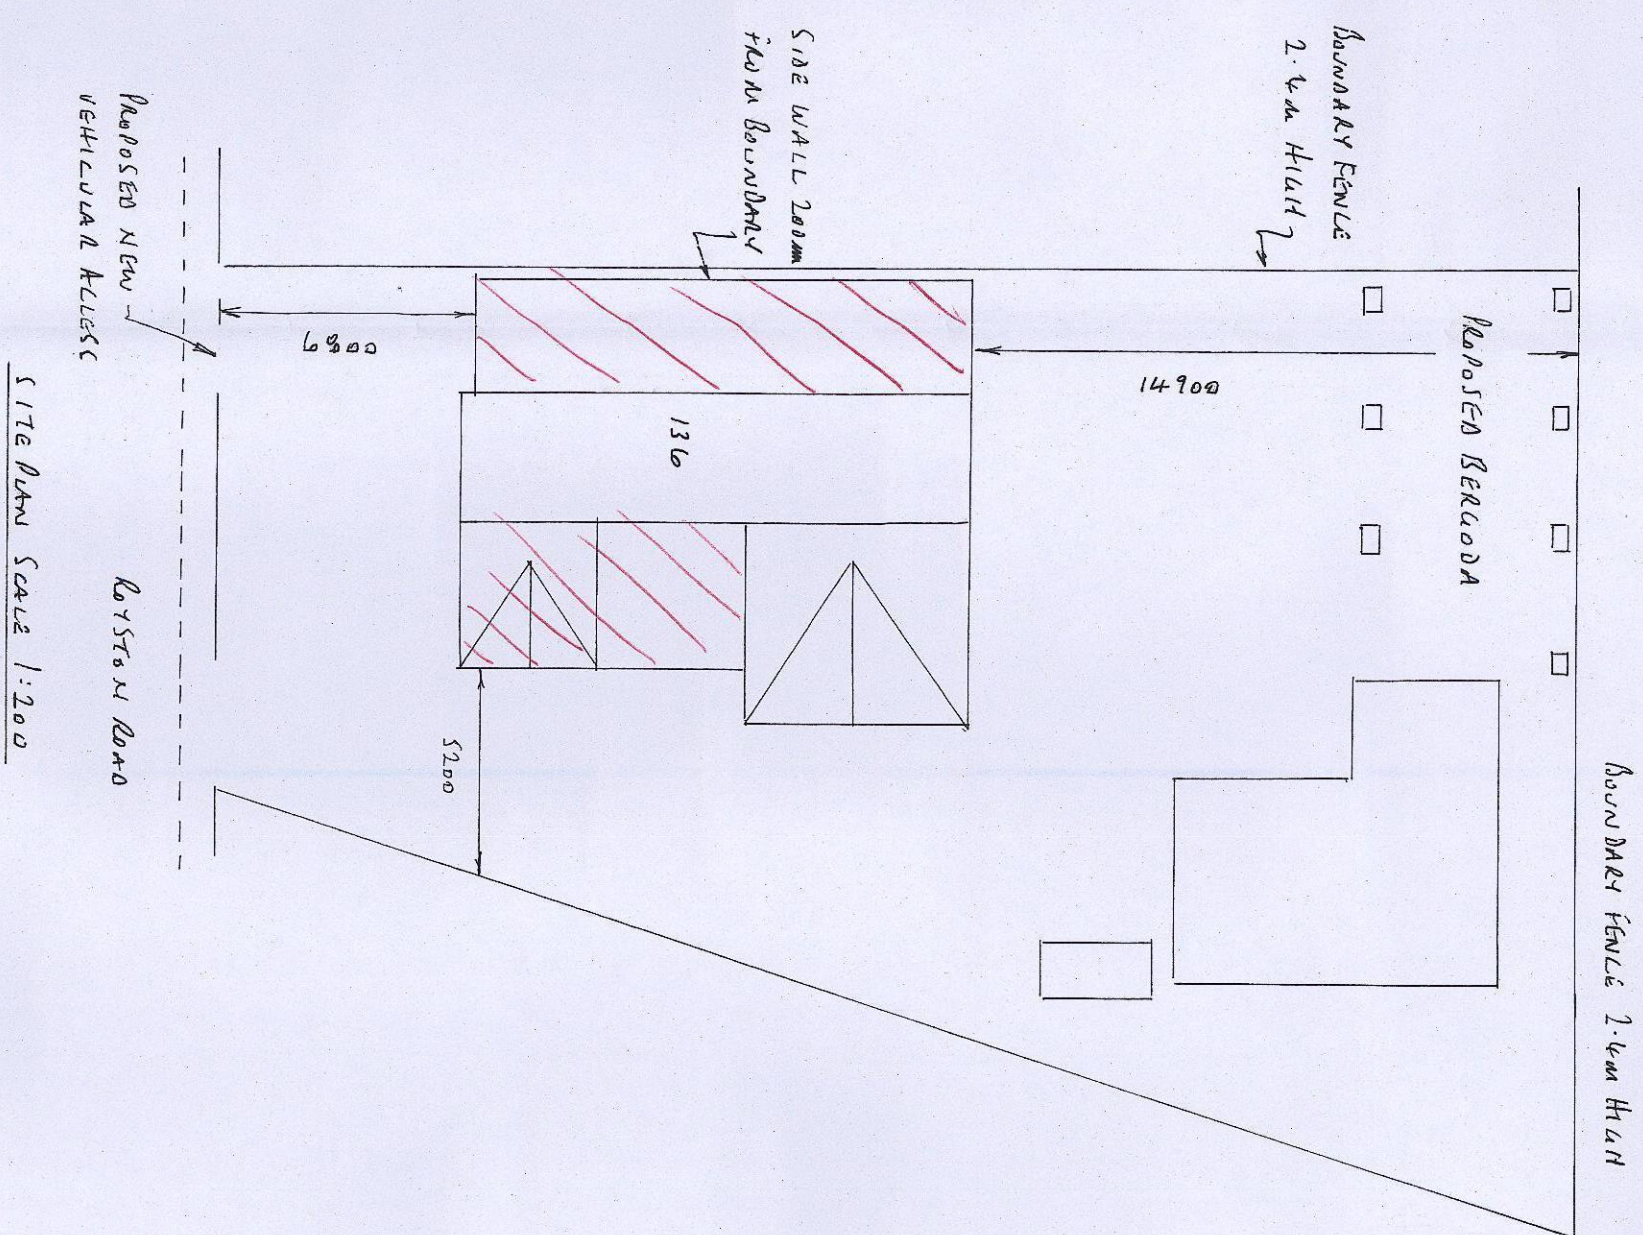

SITE PLAN SCALE 1:200

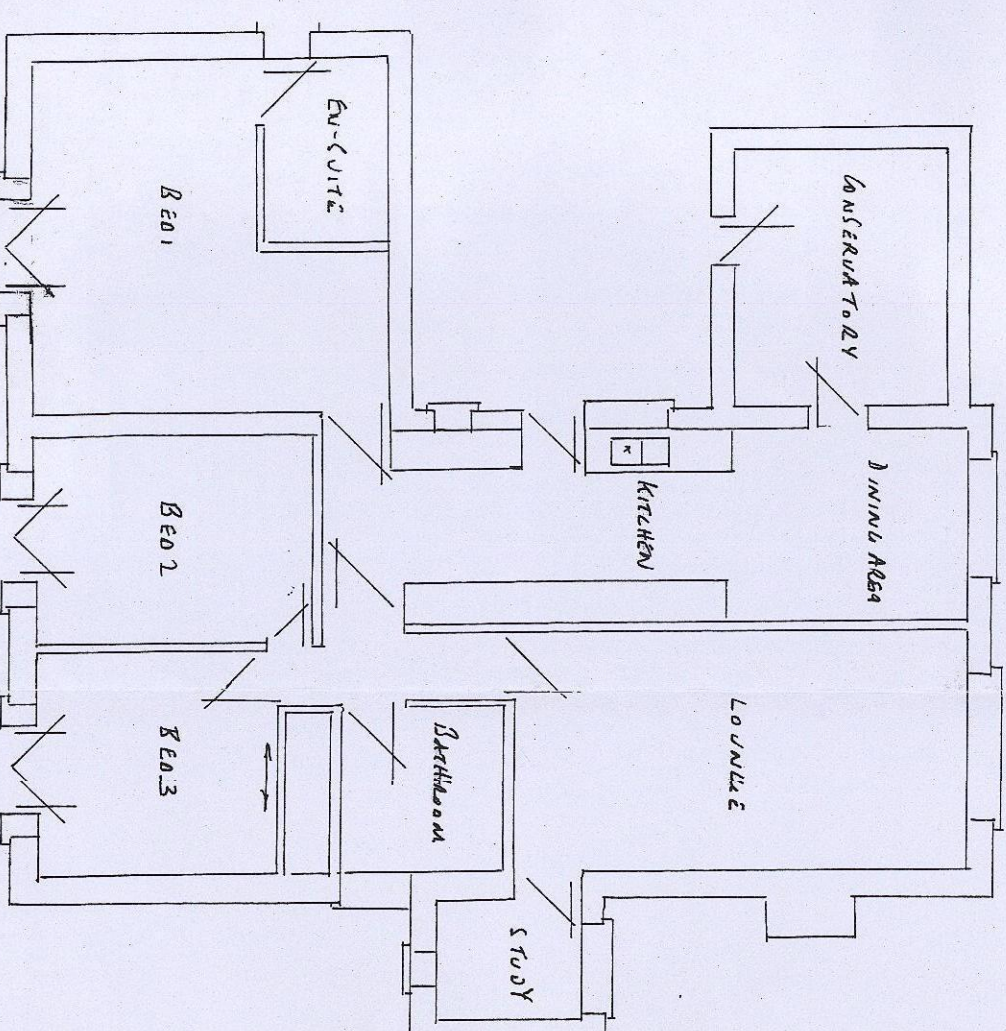

EXISTING GROUND FLOOR PLAN SCALE 1:100

PROPOSED SIDE EXTENSIONS AND BEDROOM AT:-
136 ROYSTON ROAD
LONDON N16, BARNETLEY