



SCALE 1:50

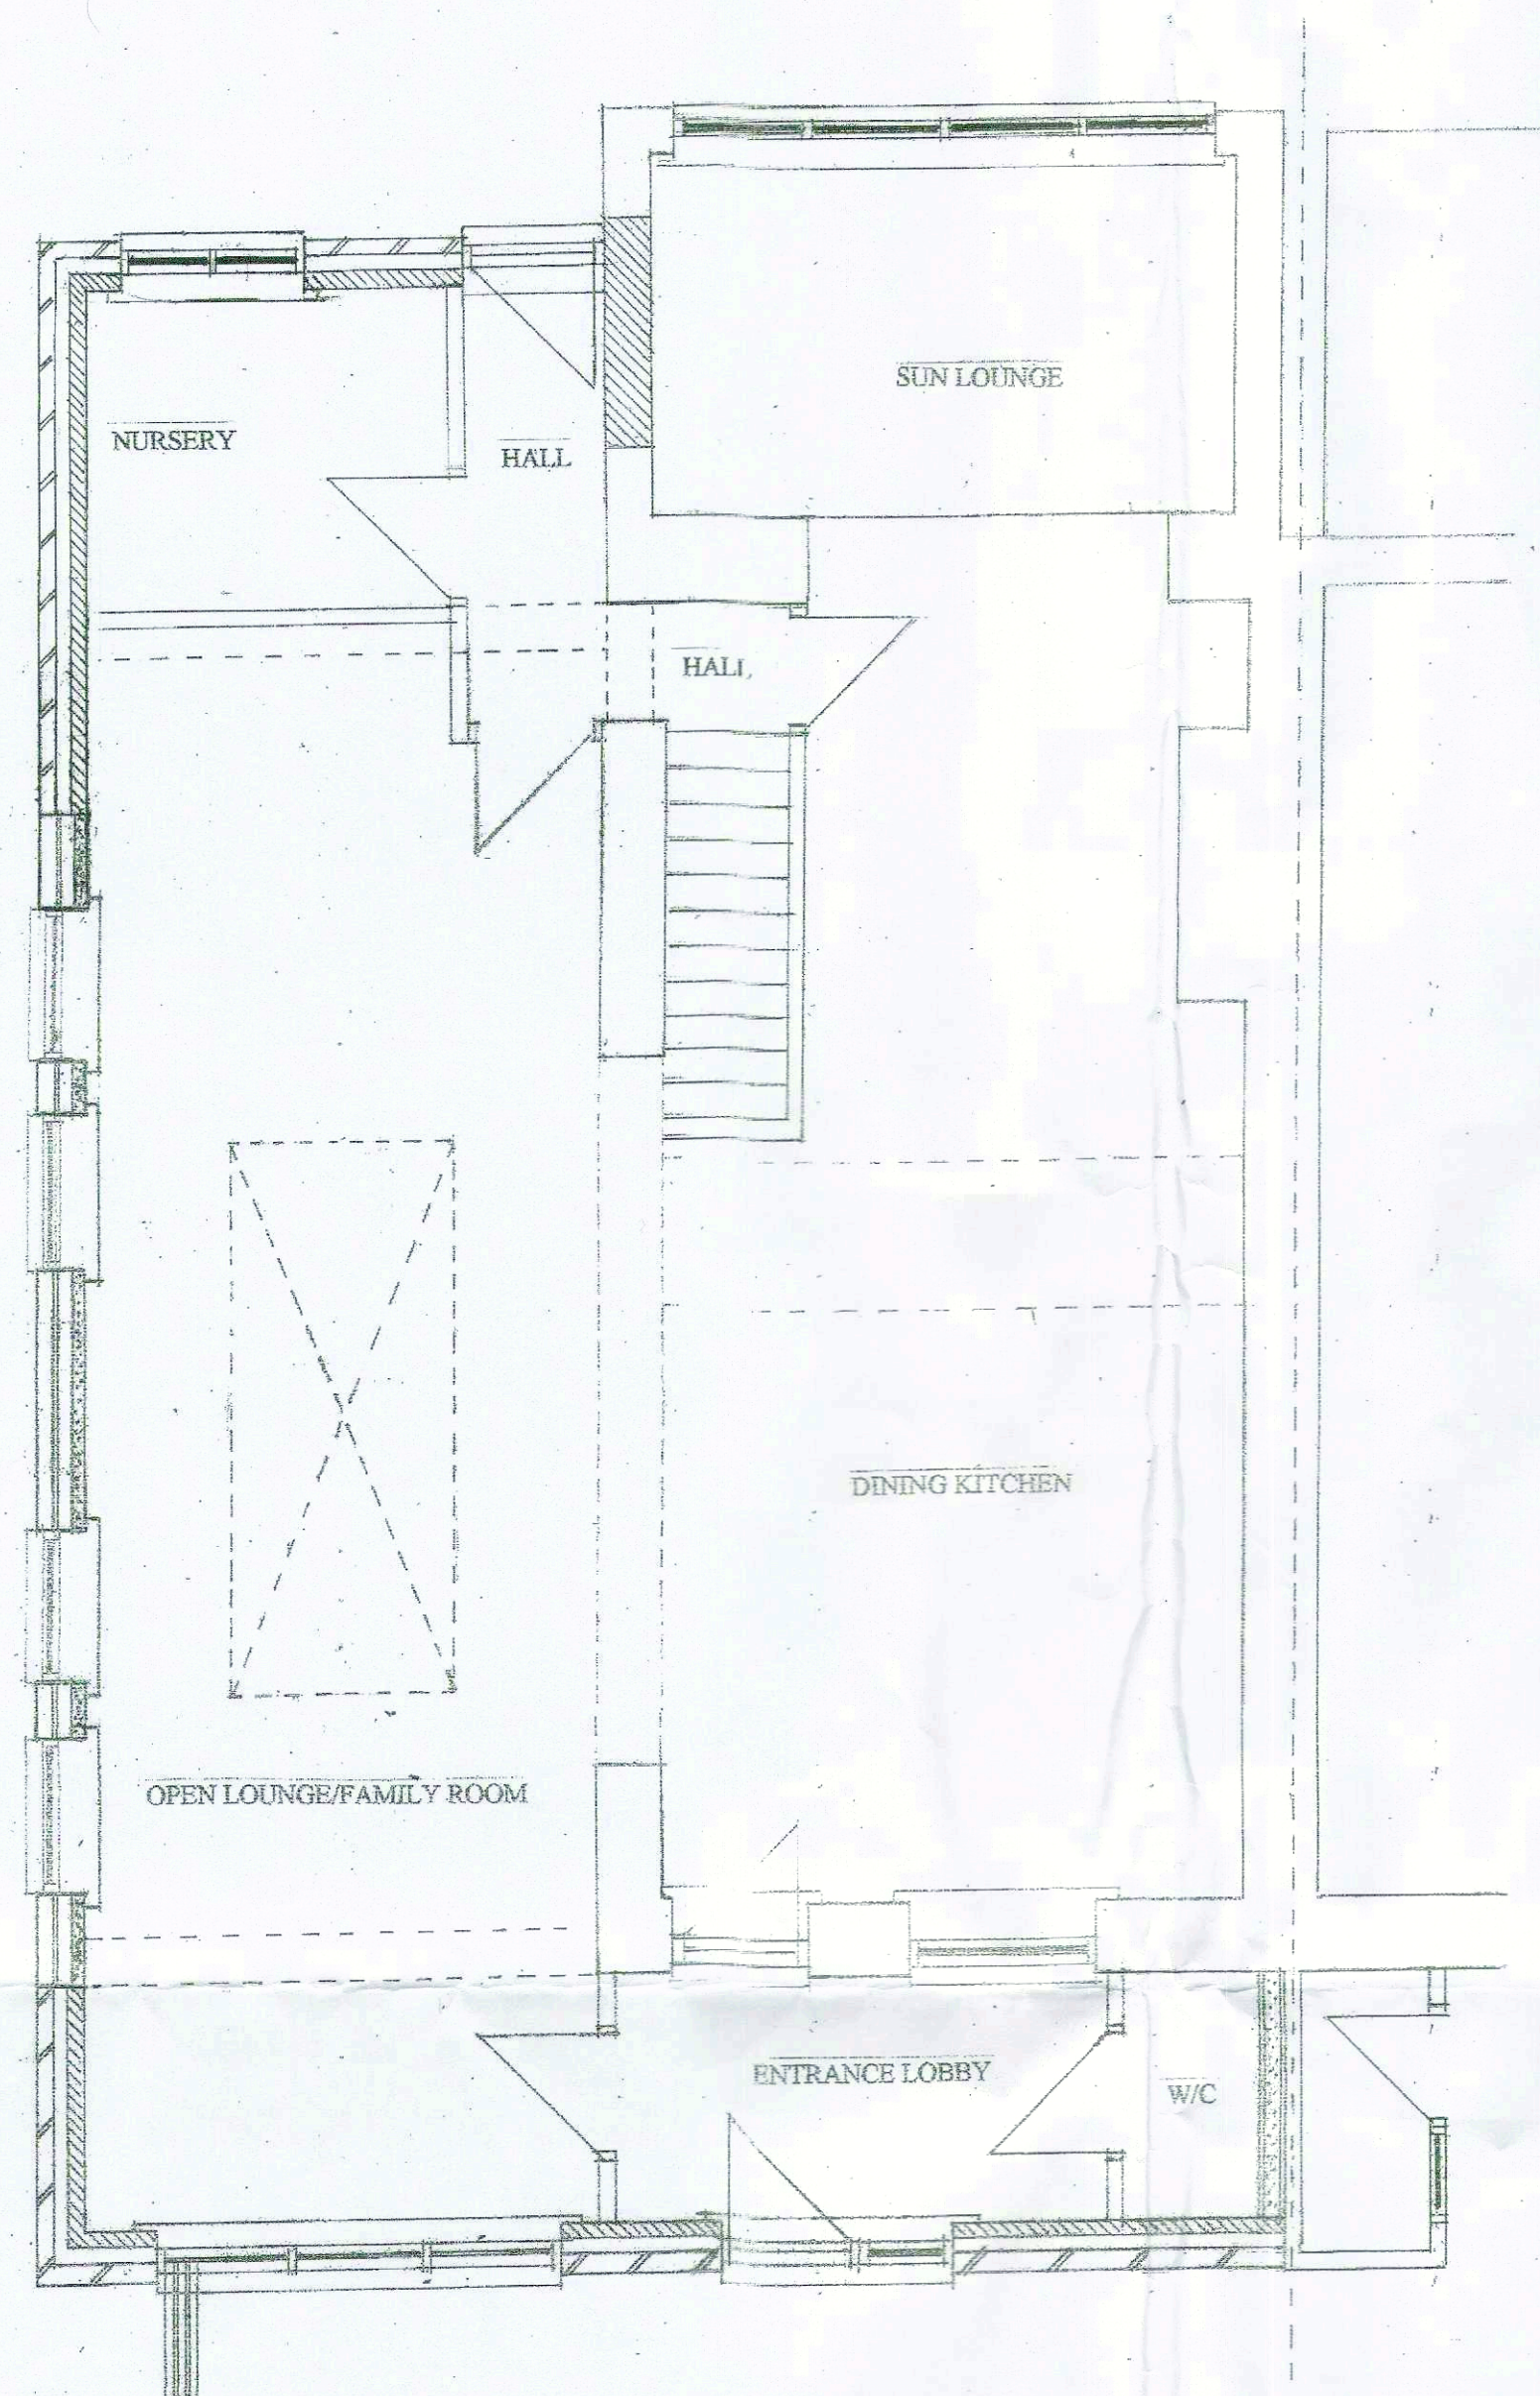


**PROPOSED GROUND FLOOR
LAYOUT**

STONE FLAG CAPPINGS

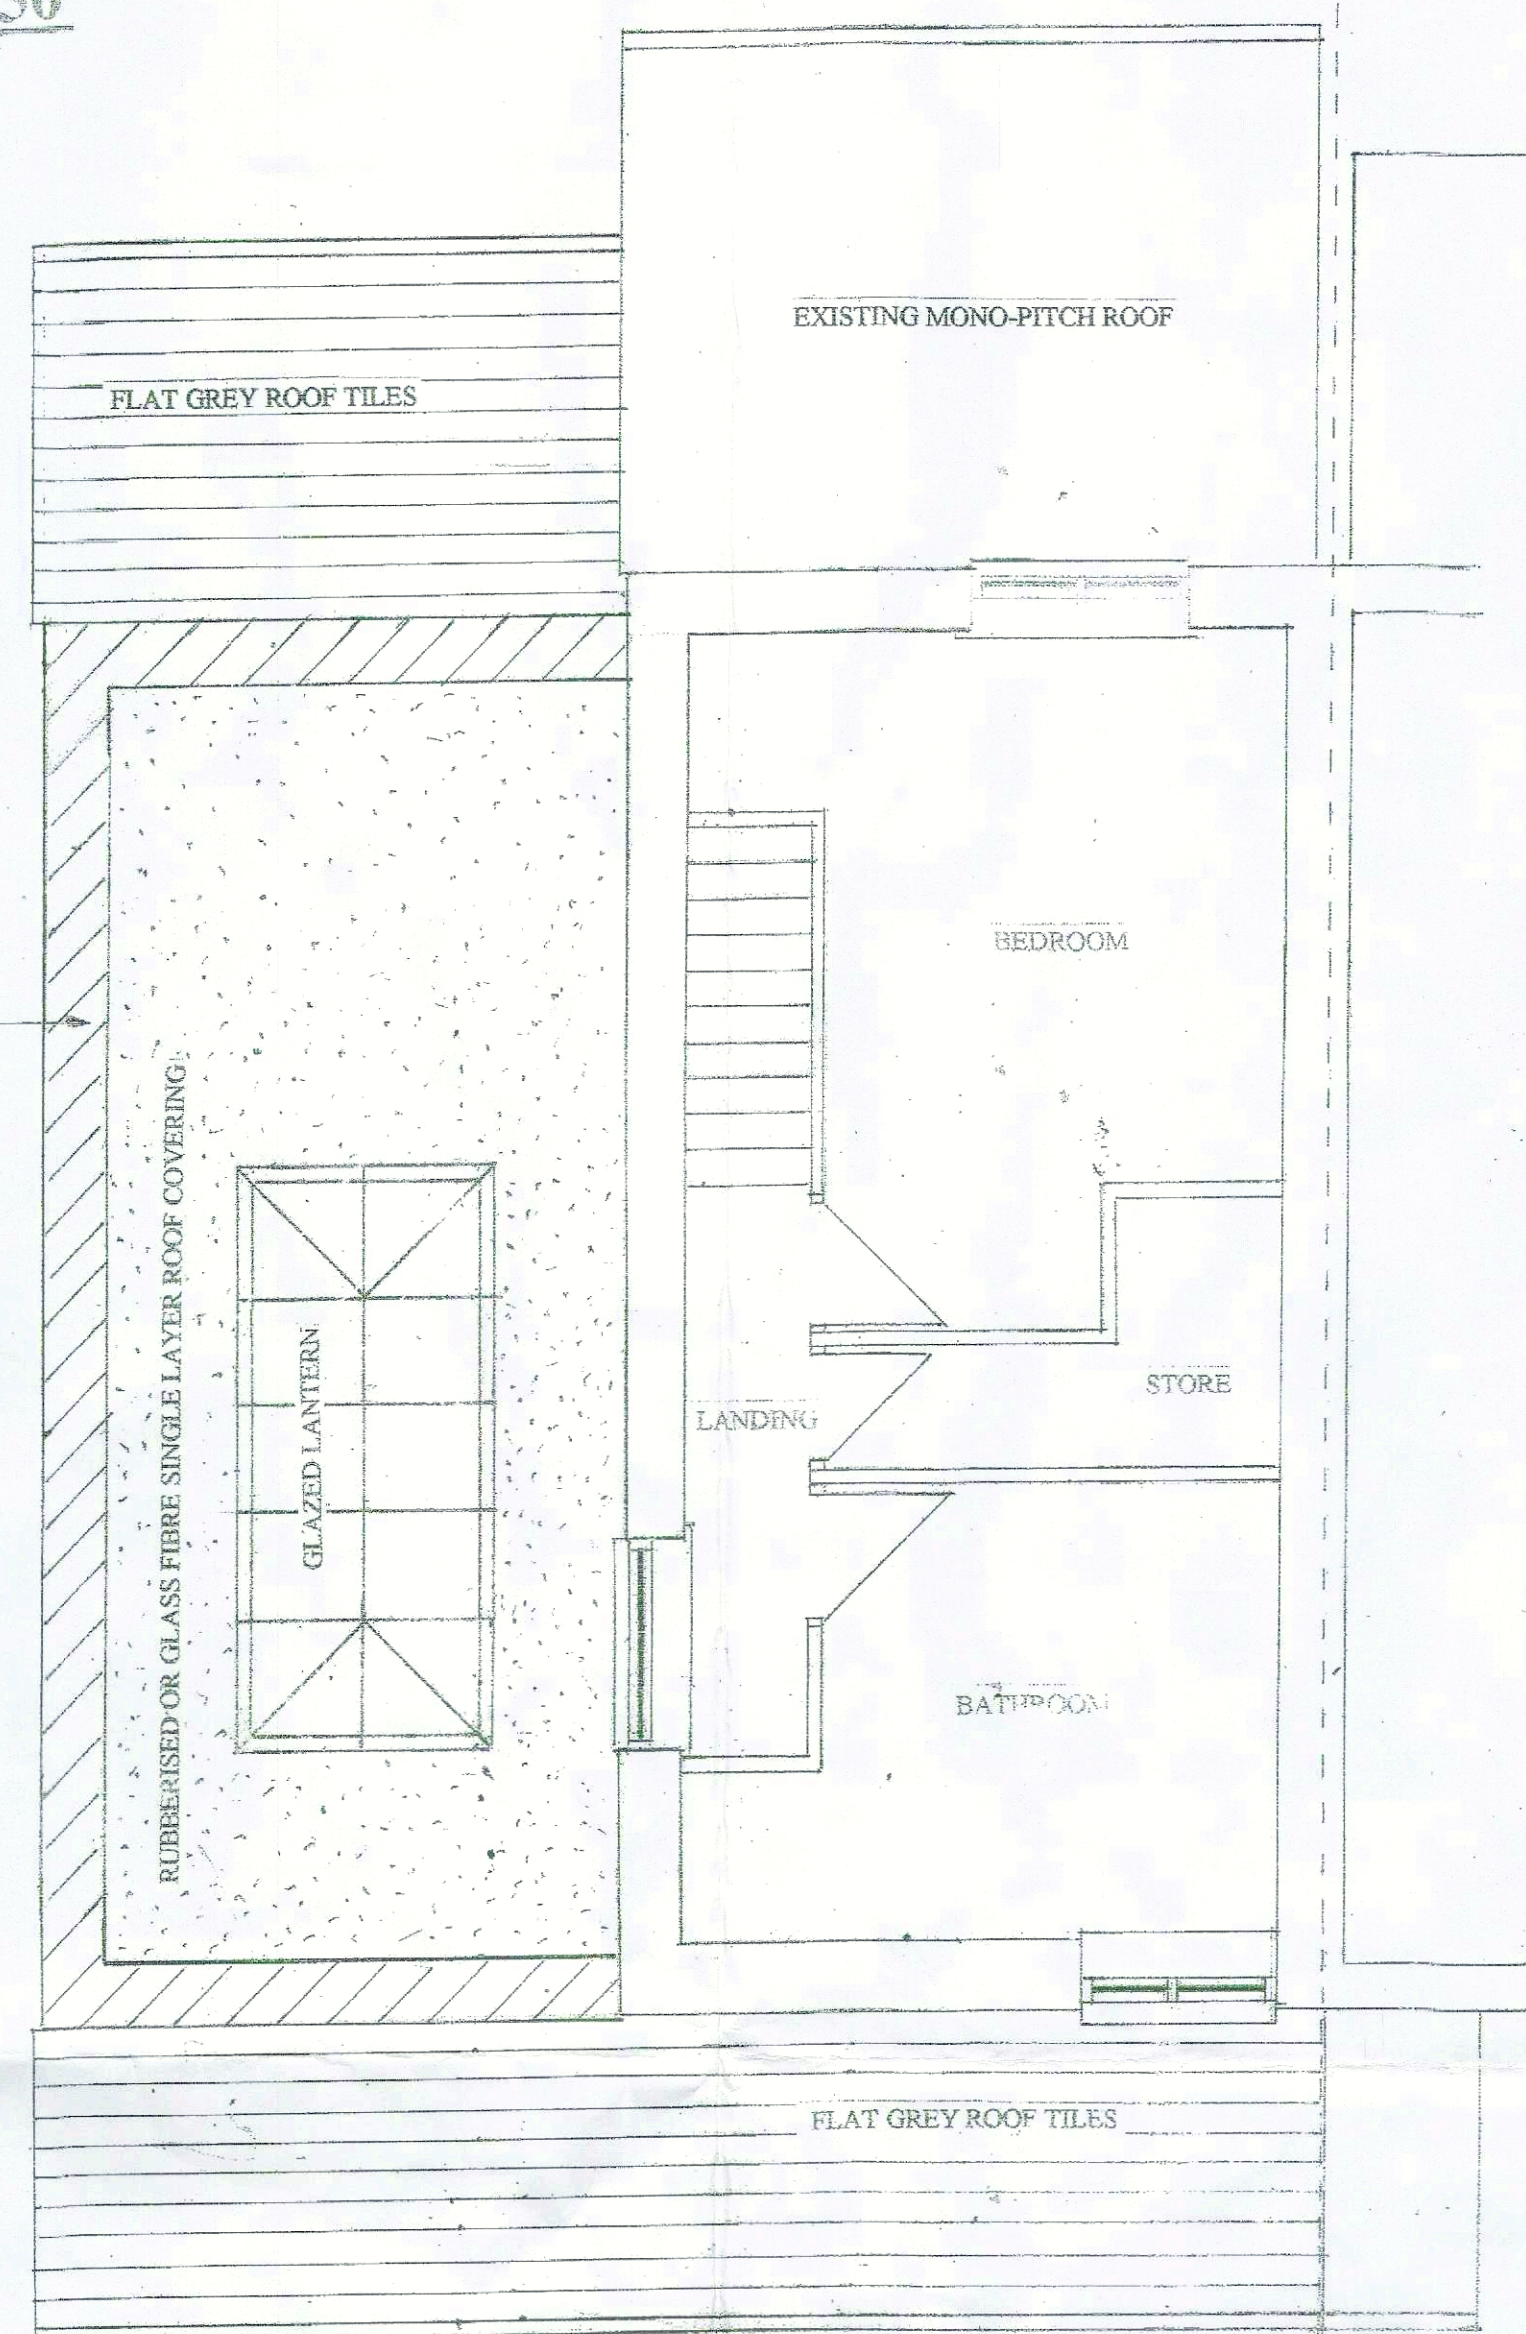

**PROPOSED FIRST FLOOR
LAYOUT**

SCALE 1:50

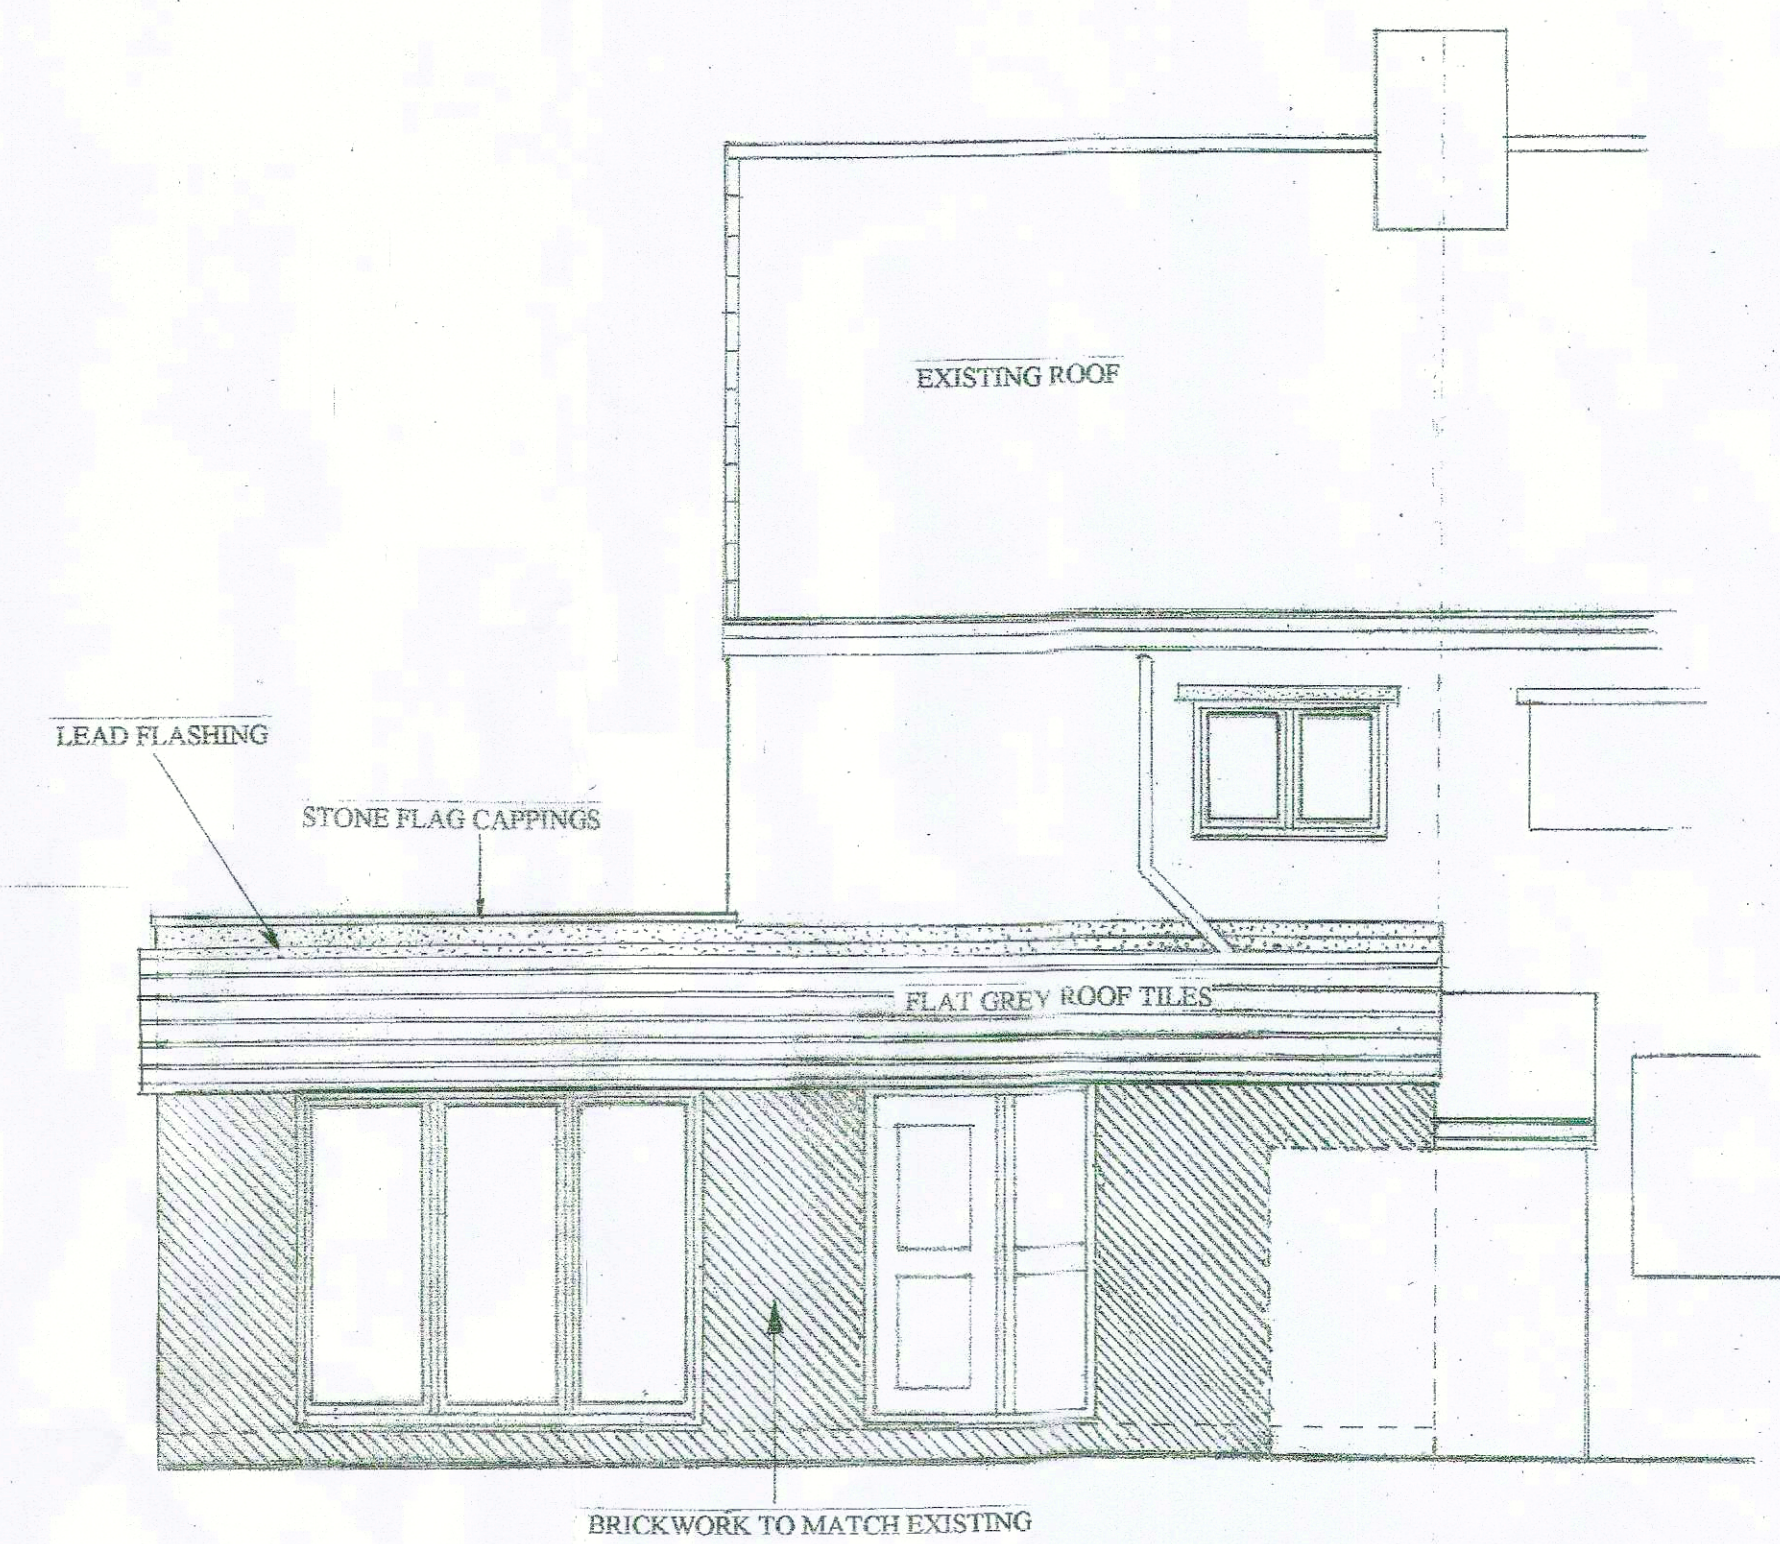

PROPOSED FRONT ELEVATION

SCALE 1:50



PROPOSED REAR ELEVATION

REVISION C