


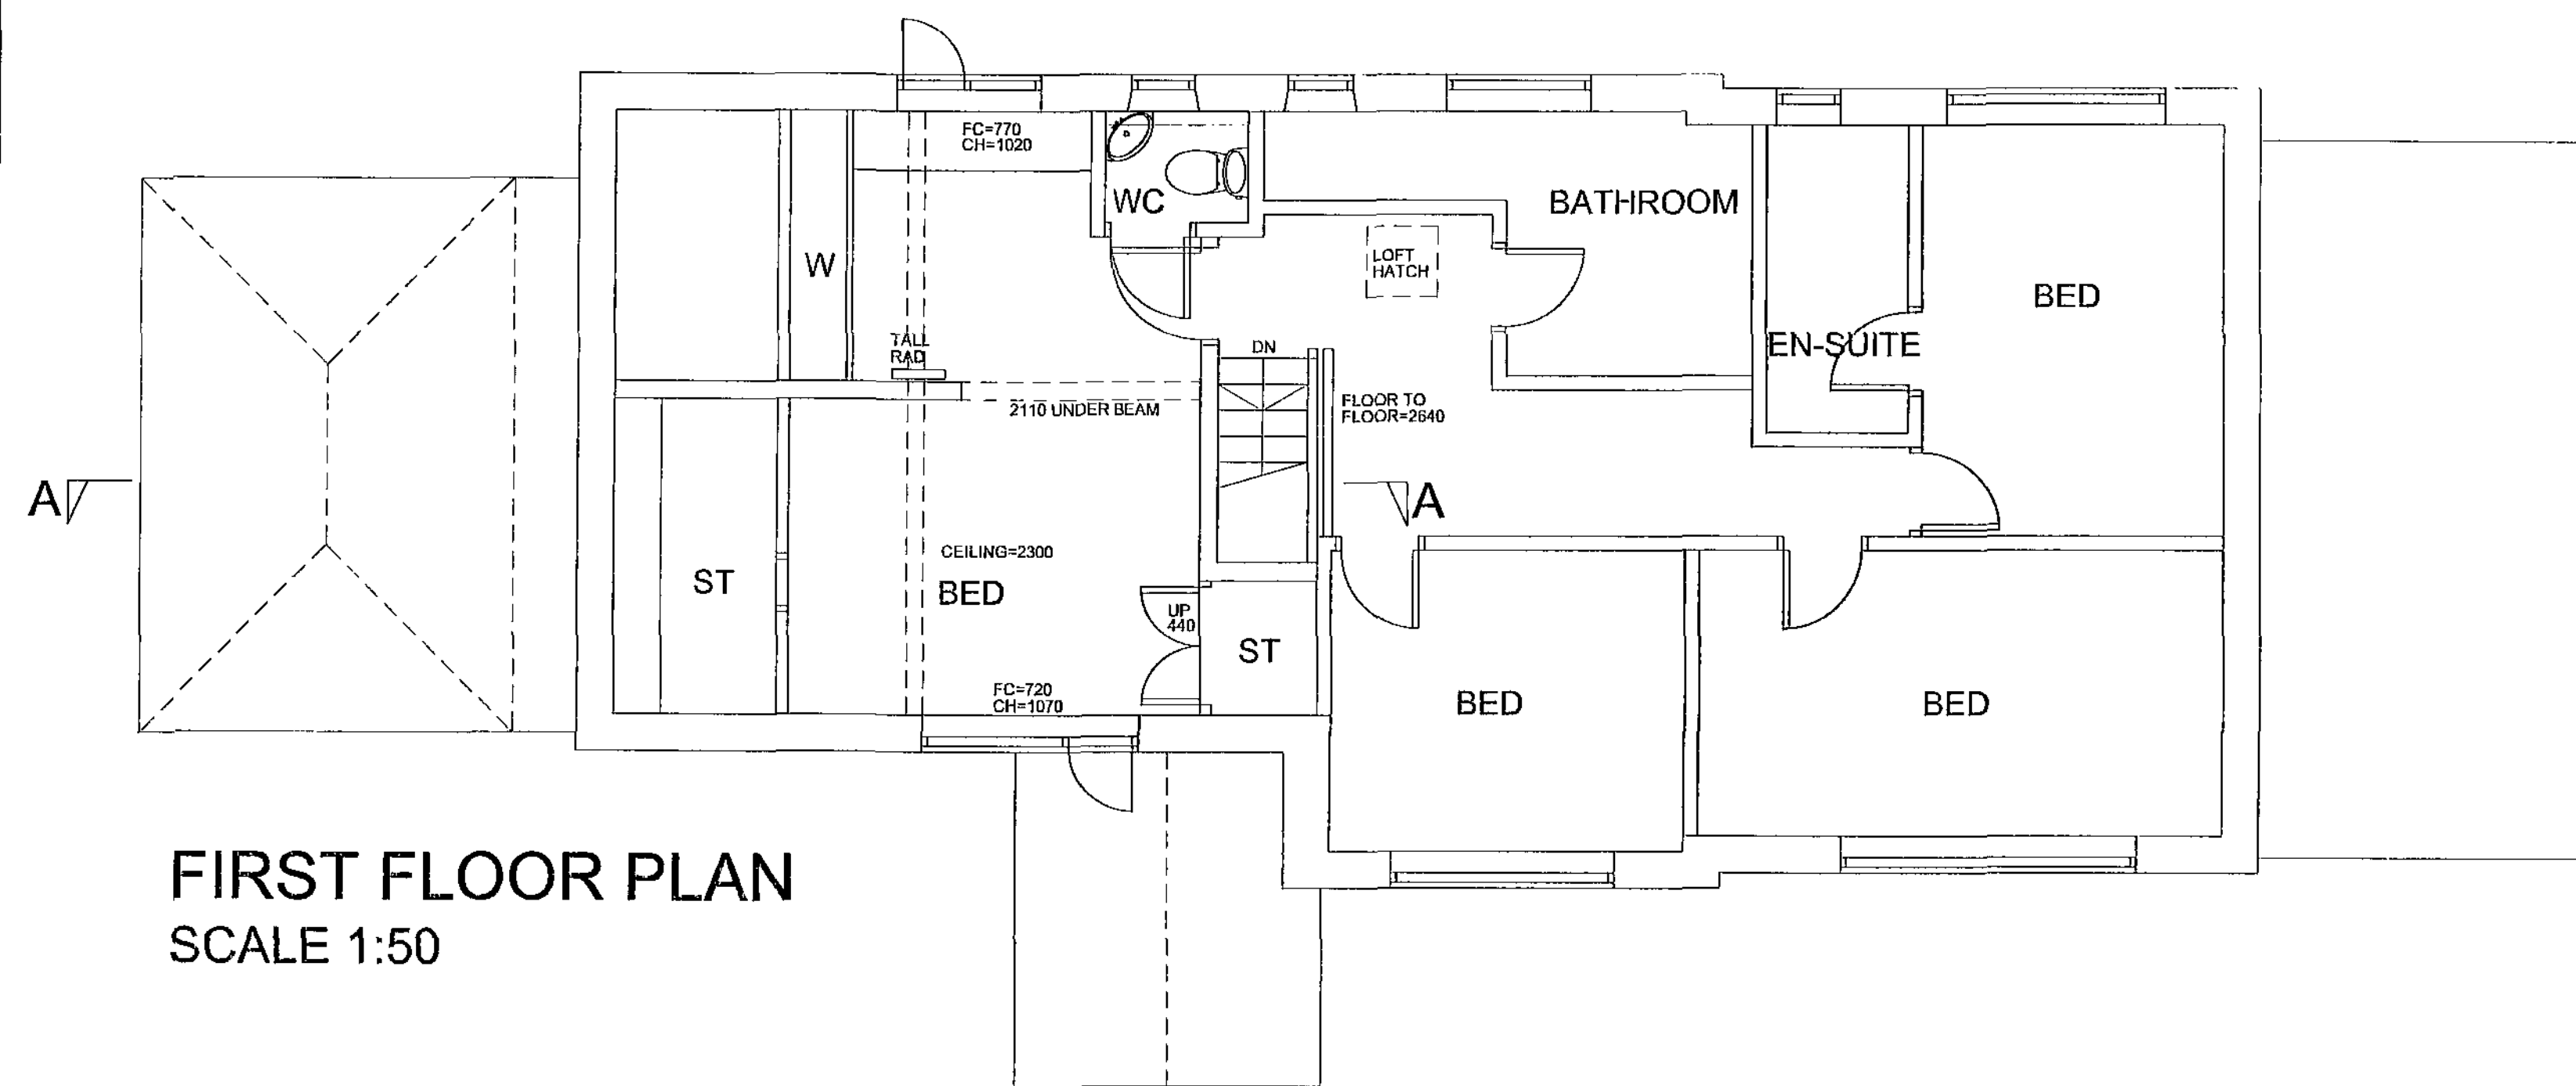


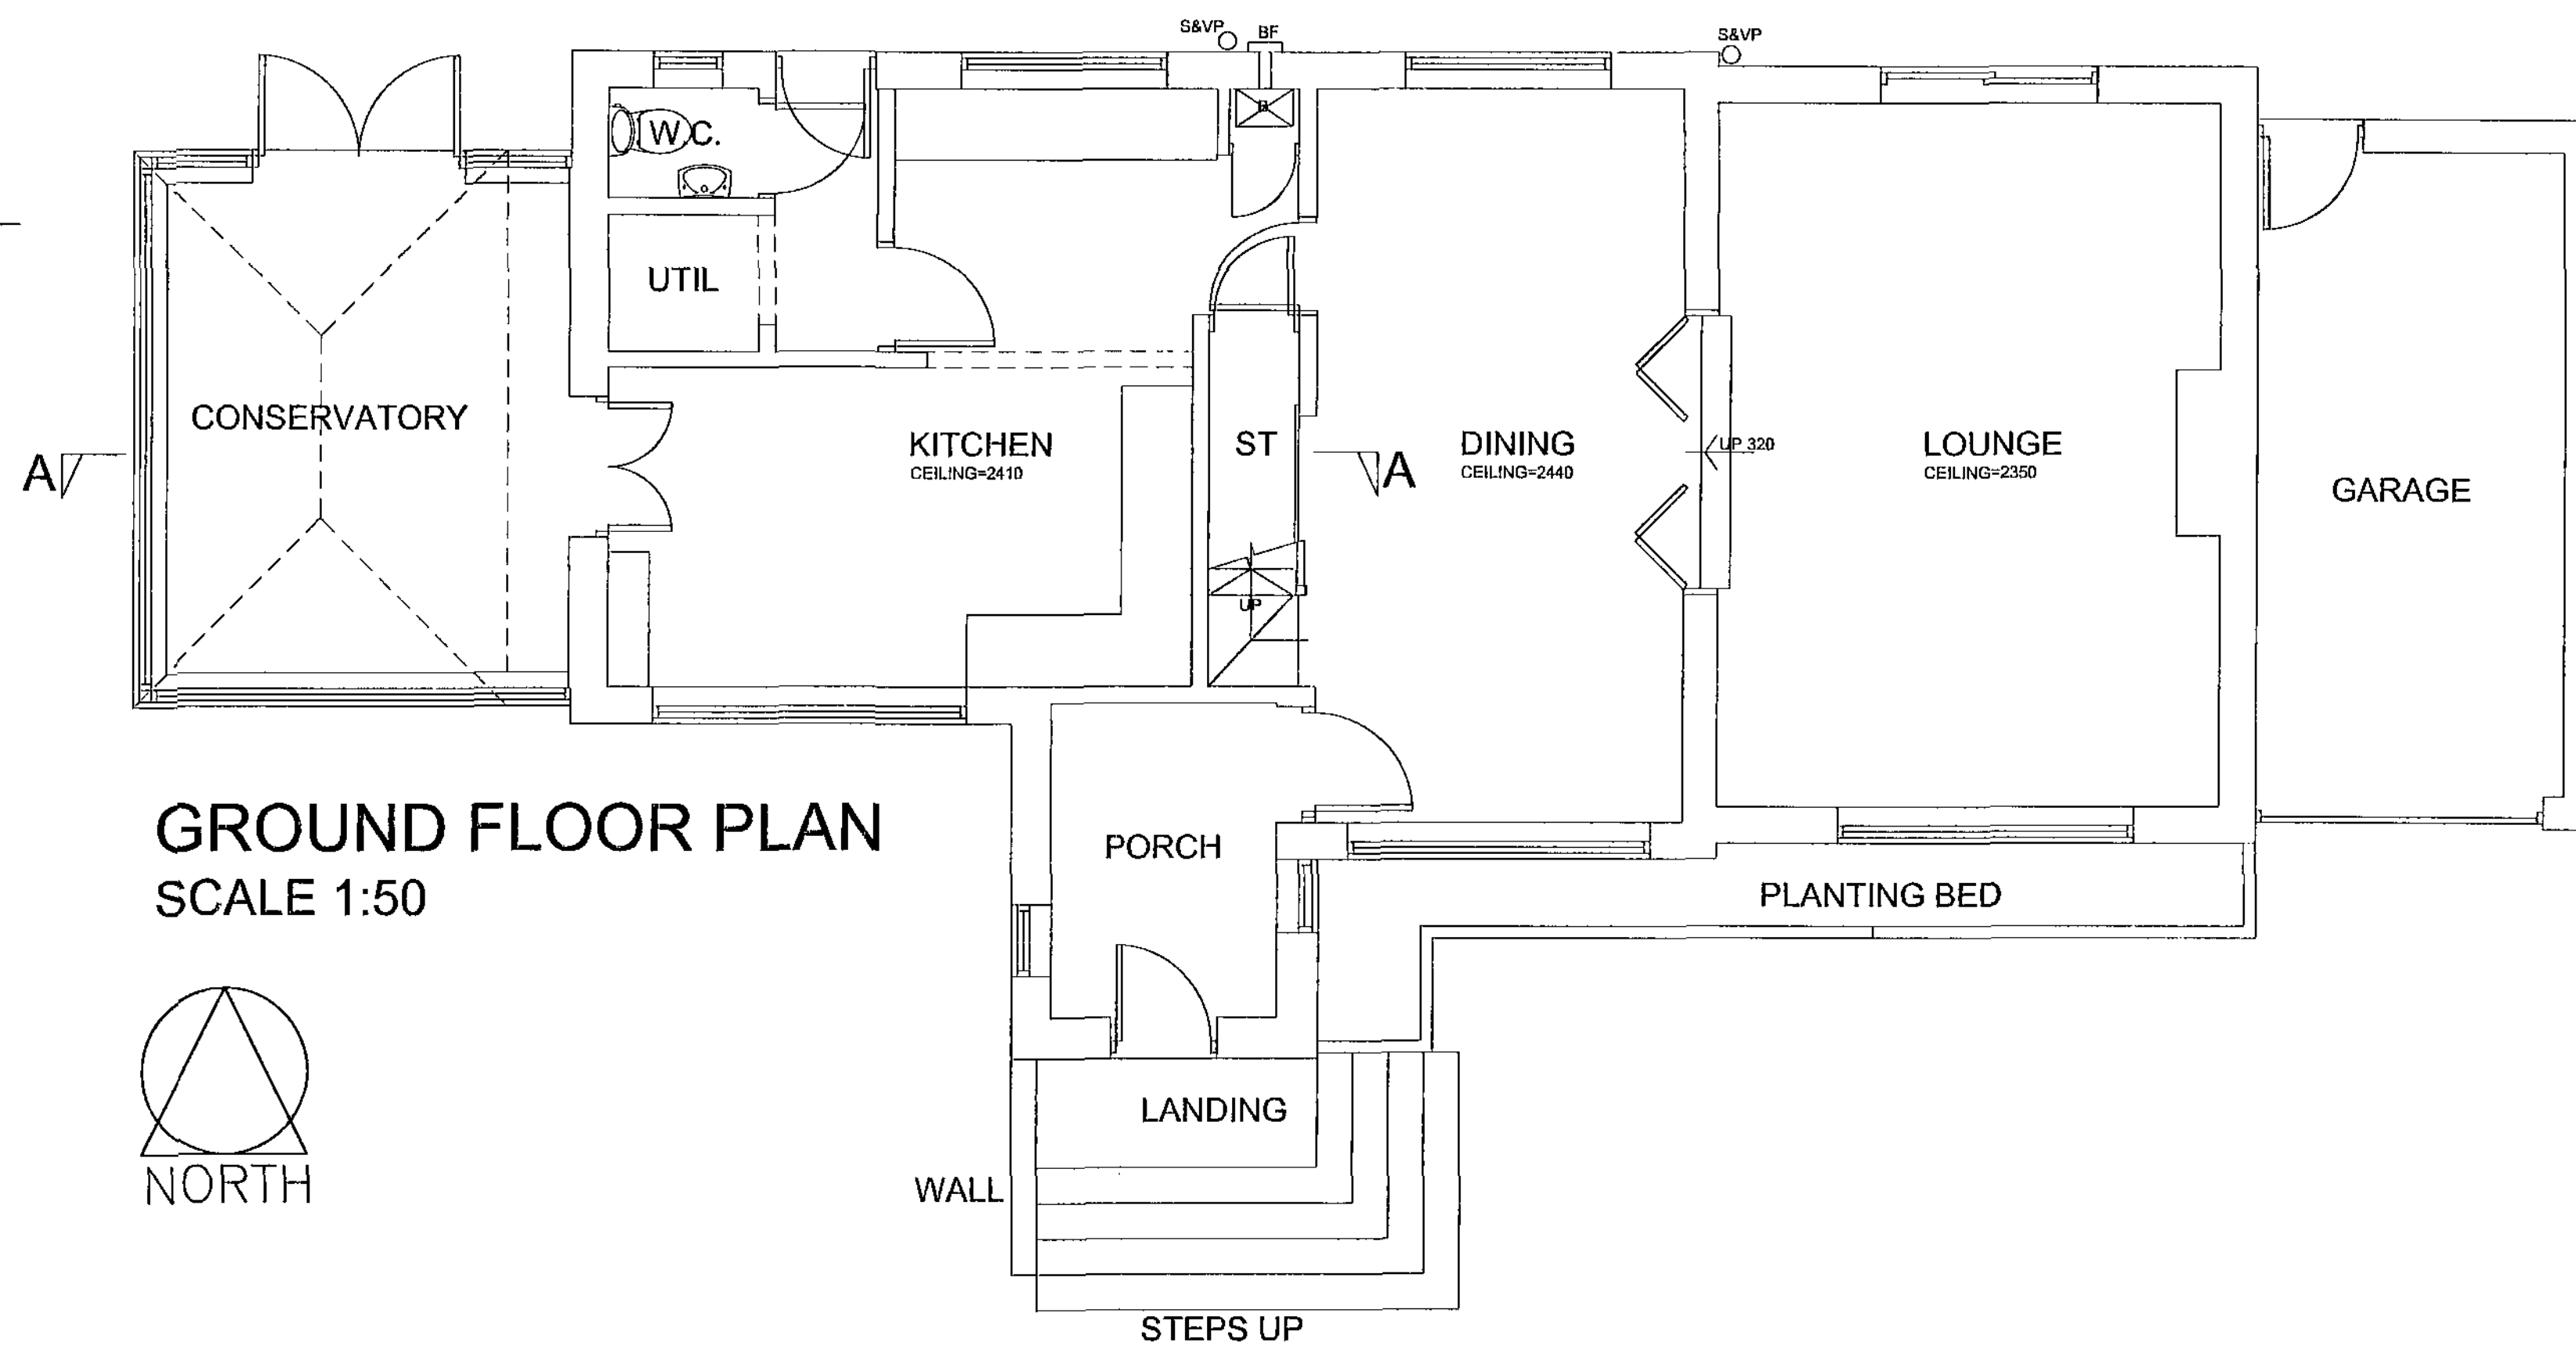


FIRST FLOOR PLAN
SCALE 1:50

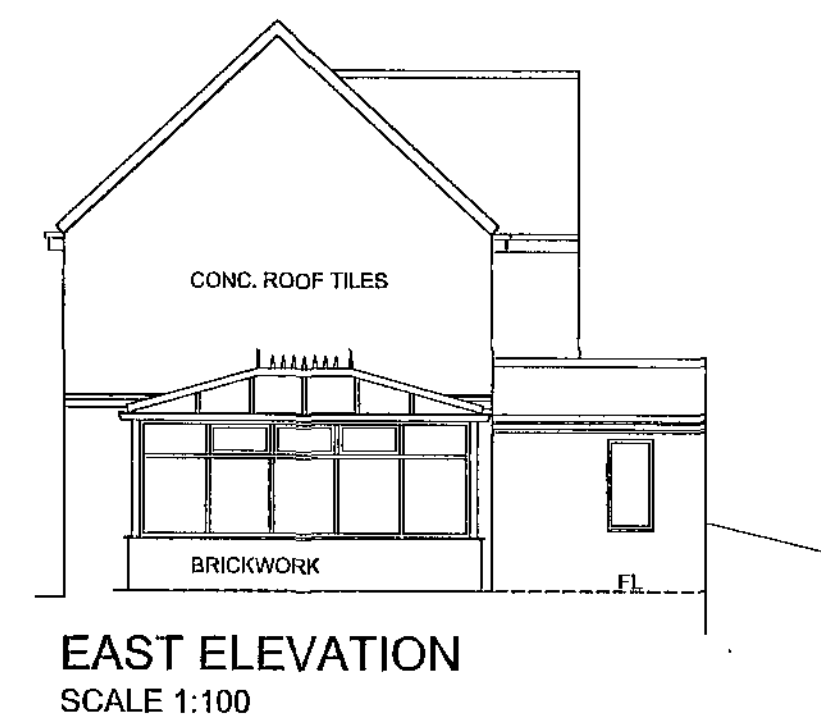

GROUND FLOOR PLAN
SCALE 1:50

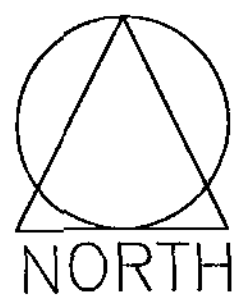


EAST ELEVATION
SCALE 1:100

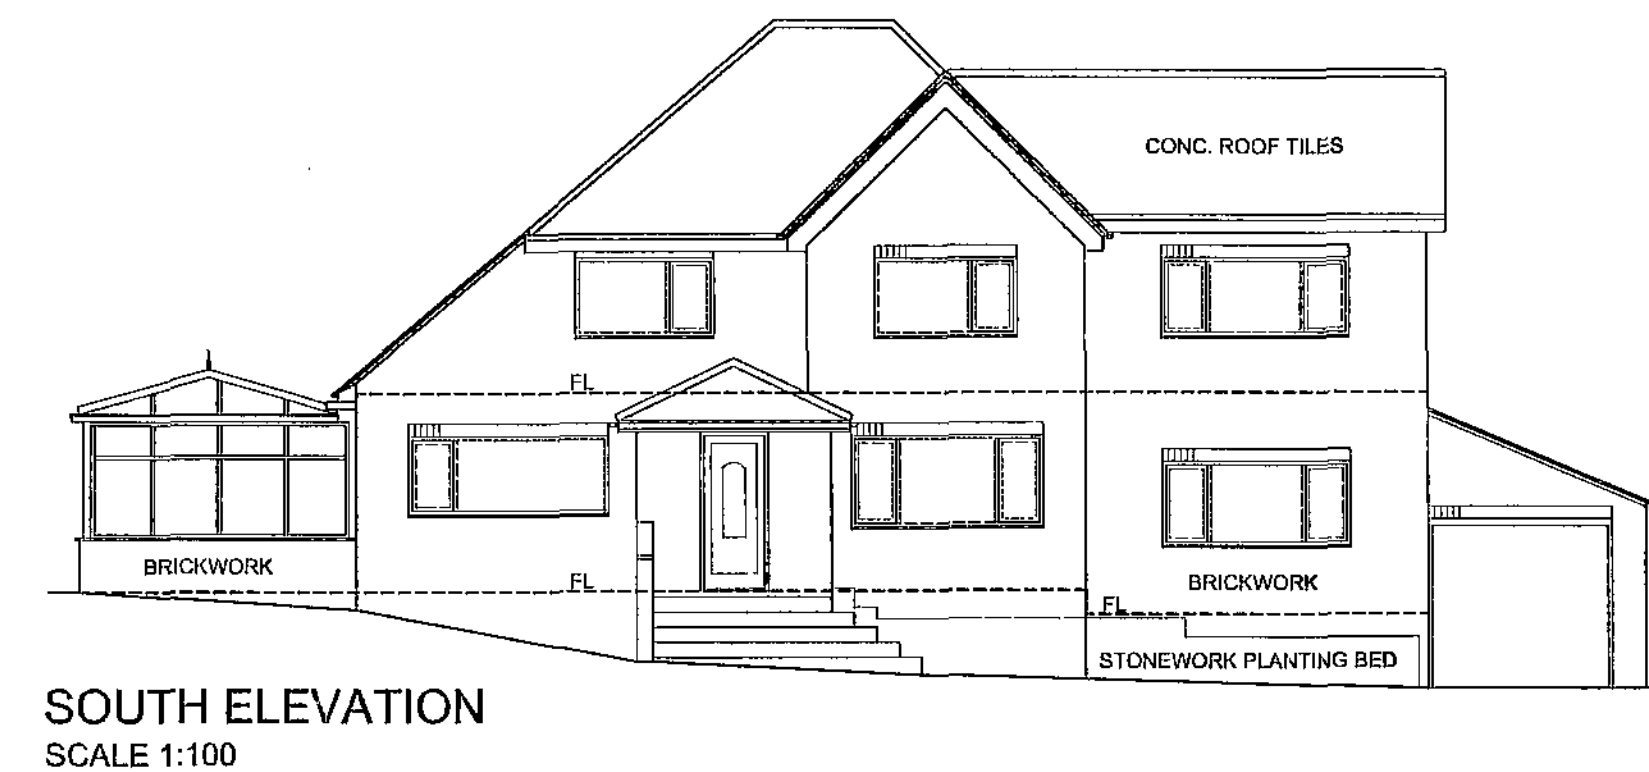



SOUTH ELEVATION
SCALE 1:100



NORTH ELEVATION
SCALE 1:100

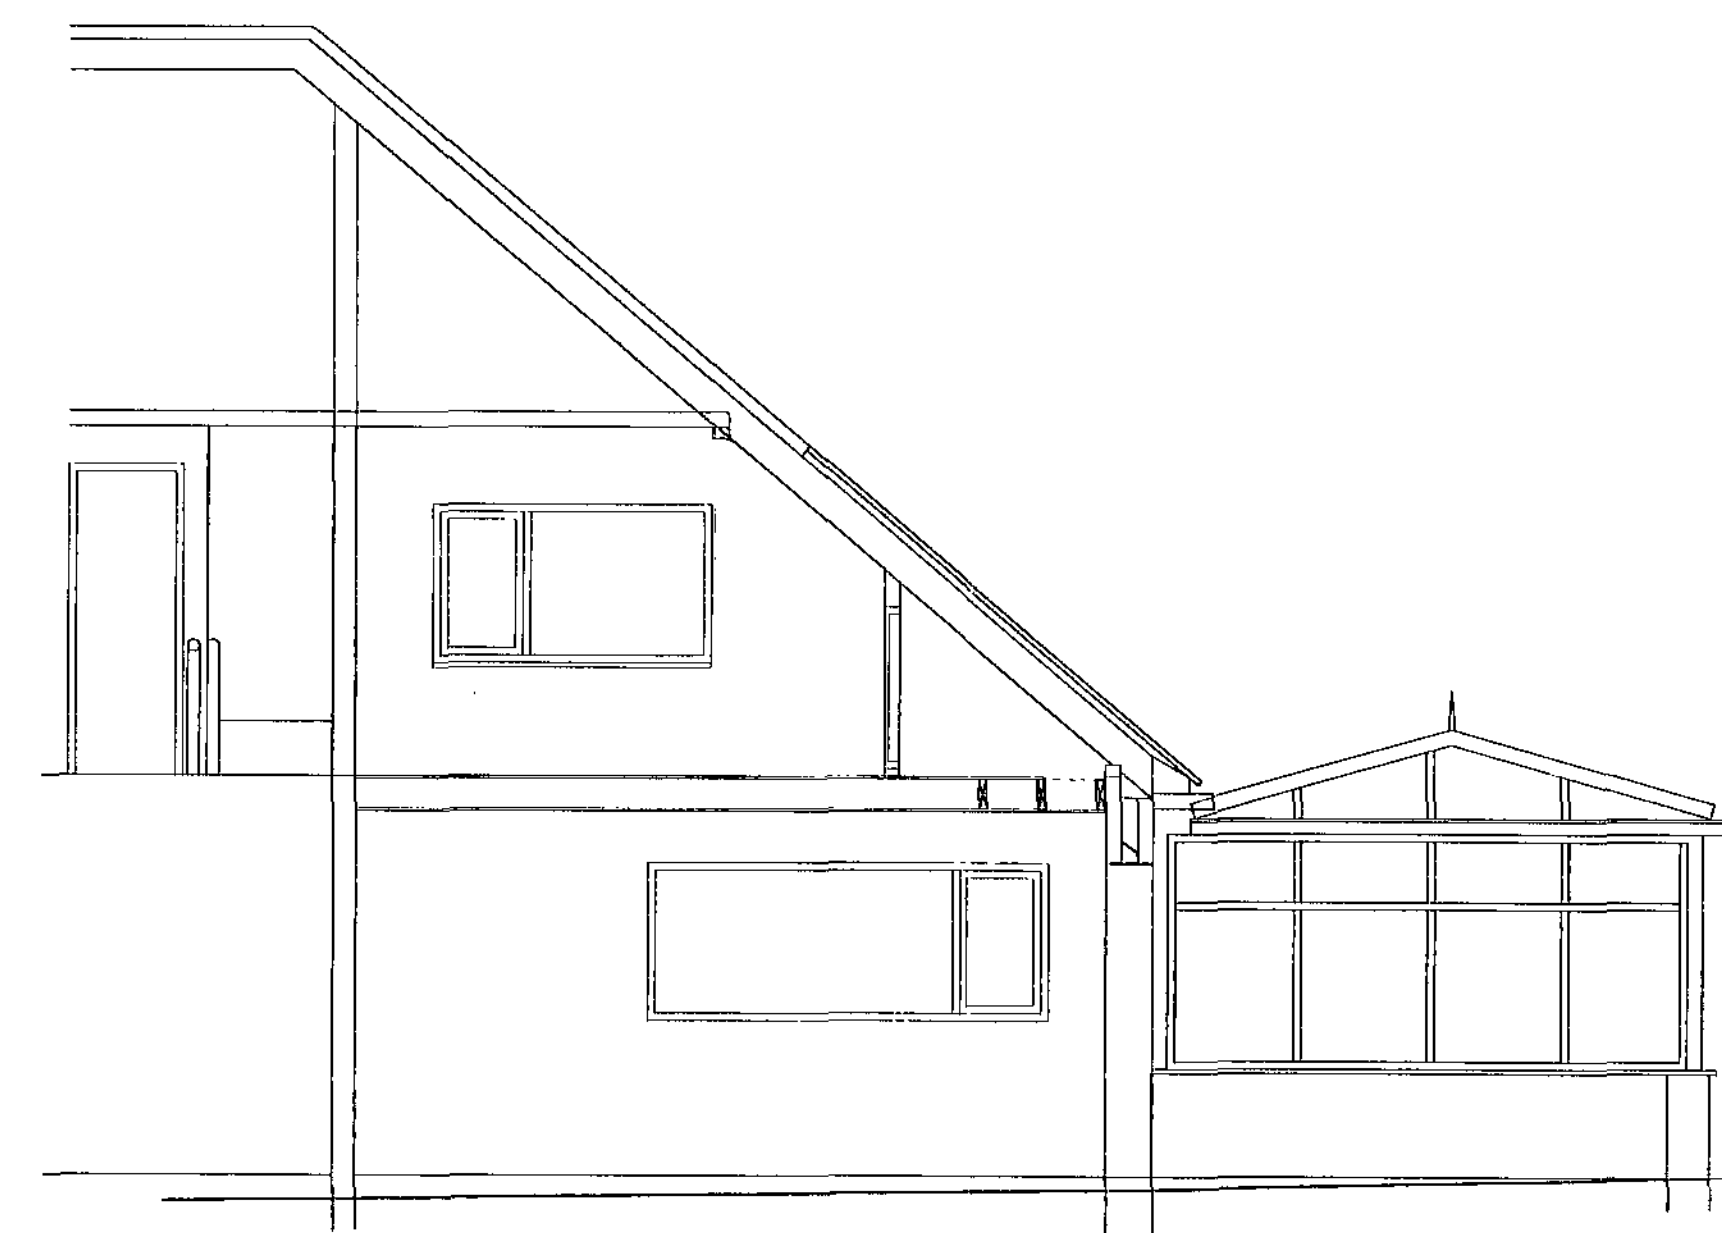

SECTION A-A
SCALE 1:50

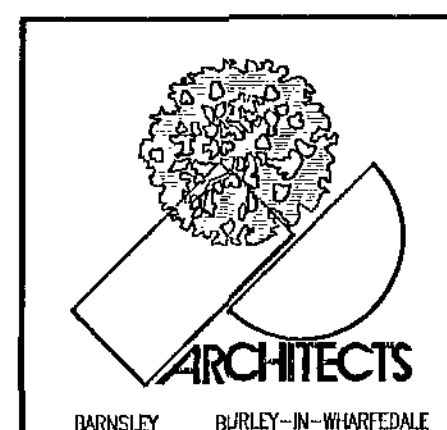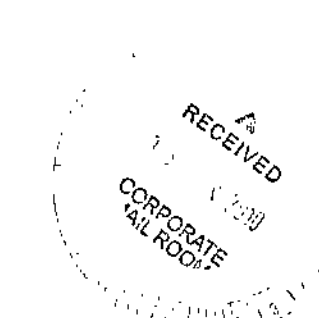

1. THIS DRAWING AND THE COPYRIGHTS AND PATENTS THEREIN ARE THE PROPERTY OF NUTTALL YARWOOD & PARTNERS LIMITED REGISTERED IN ENGLAND AND WALES No. 4631338 AND MAY BE USED OR REPRODUCED ONLY UNDER CONTRACT.
2. CONTRACTORS AND SUB-CONTRACTORS MUST CHECK AND AGREE ALL DIMENSIONS BEFORE PREPARING SHOP DRAWINGS OR COMMENCING WORK ON SITE.
3. CONTRACTORS ARE RESPONSIBLE FOR INFORMING THE ARCHITECT OF ANY DISCREPANCY DISCOVERED ON THIS DRAWING OR BETWEEN THIS DRAWING AND ANY OTHER RELATED DOCUMENT ISSUED UNDER THE STANDARD FORM OF CONTRACT IN RESPECT OF THE WORK.
4. WRITTEN DIMENSIONS ONLY ARE TO BE USED FROM THIS DRAWING. IF IN ANY DOUBT ASK FOR CLARIFICATION.

Notes.




Revisions.


Date	Suffix	Description	Date	Suffix	Description
17-06-2010	A	REVISED FOR PLANNING APPLICATION			

NUTTALL YARWOOD & PARTNERS LIMITED
CHARTERED ARCHITECTS

■ The Grove, High Street, Dodworth, Barnsley, S75 3RQ. Tel: 01228 206771. Fax: 01228 200989. E-mail: ryp.barnsley@btconnect.com
□ 120 Main Street, Burley-in-Wharfedale, LS29 7JX. Tel: 01943 864441. Fax: 01943 862300. E-mail: ryp.burley@btconnect.com

Project.	14 WORDSWORTH AVENUE, PENSTONE	Client.	
Drawing Title.	FLOOR PLANS, ELEVATIONS & SECTION A-A AS EXISTING	Date.	APRIL 2010
Ref.	40/74	Scale.	1:100 & 1:50 @A1
Dwg. No.	01	Rev.	A

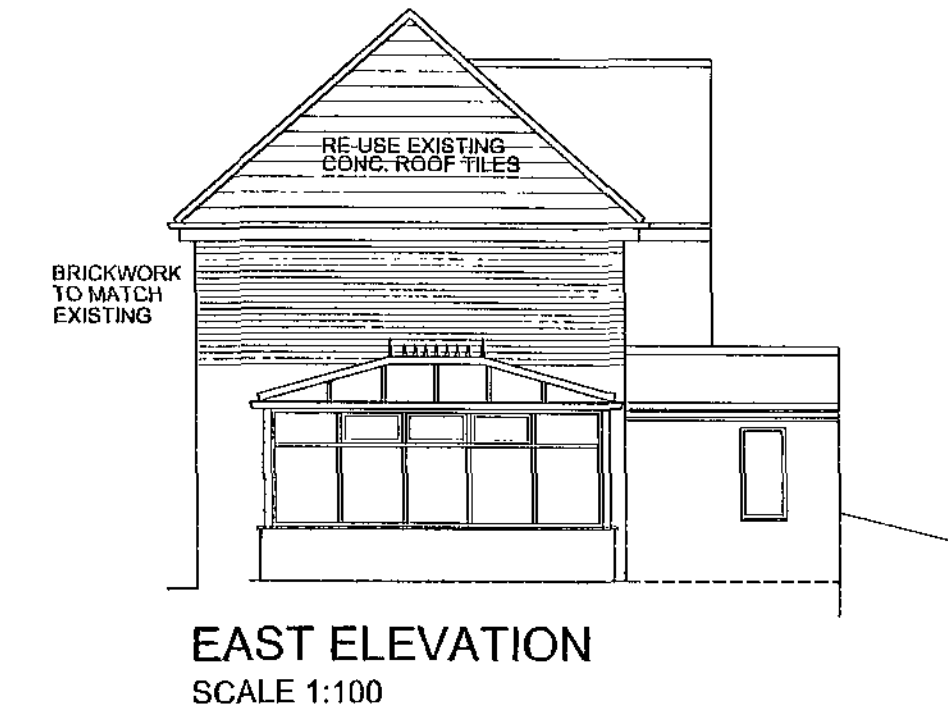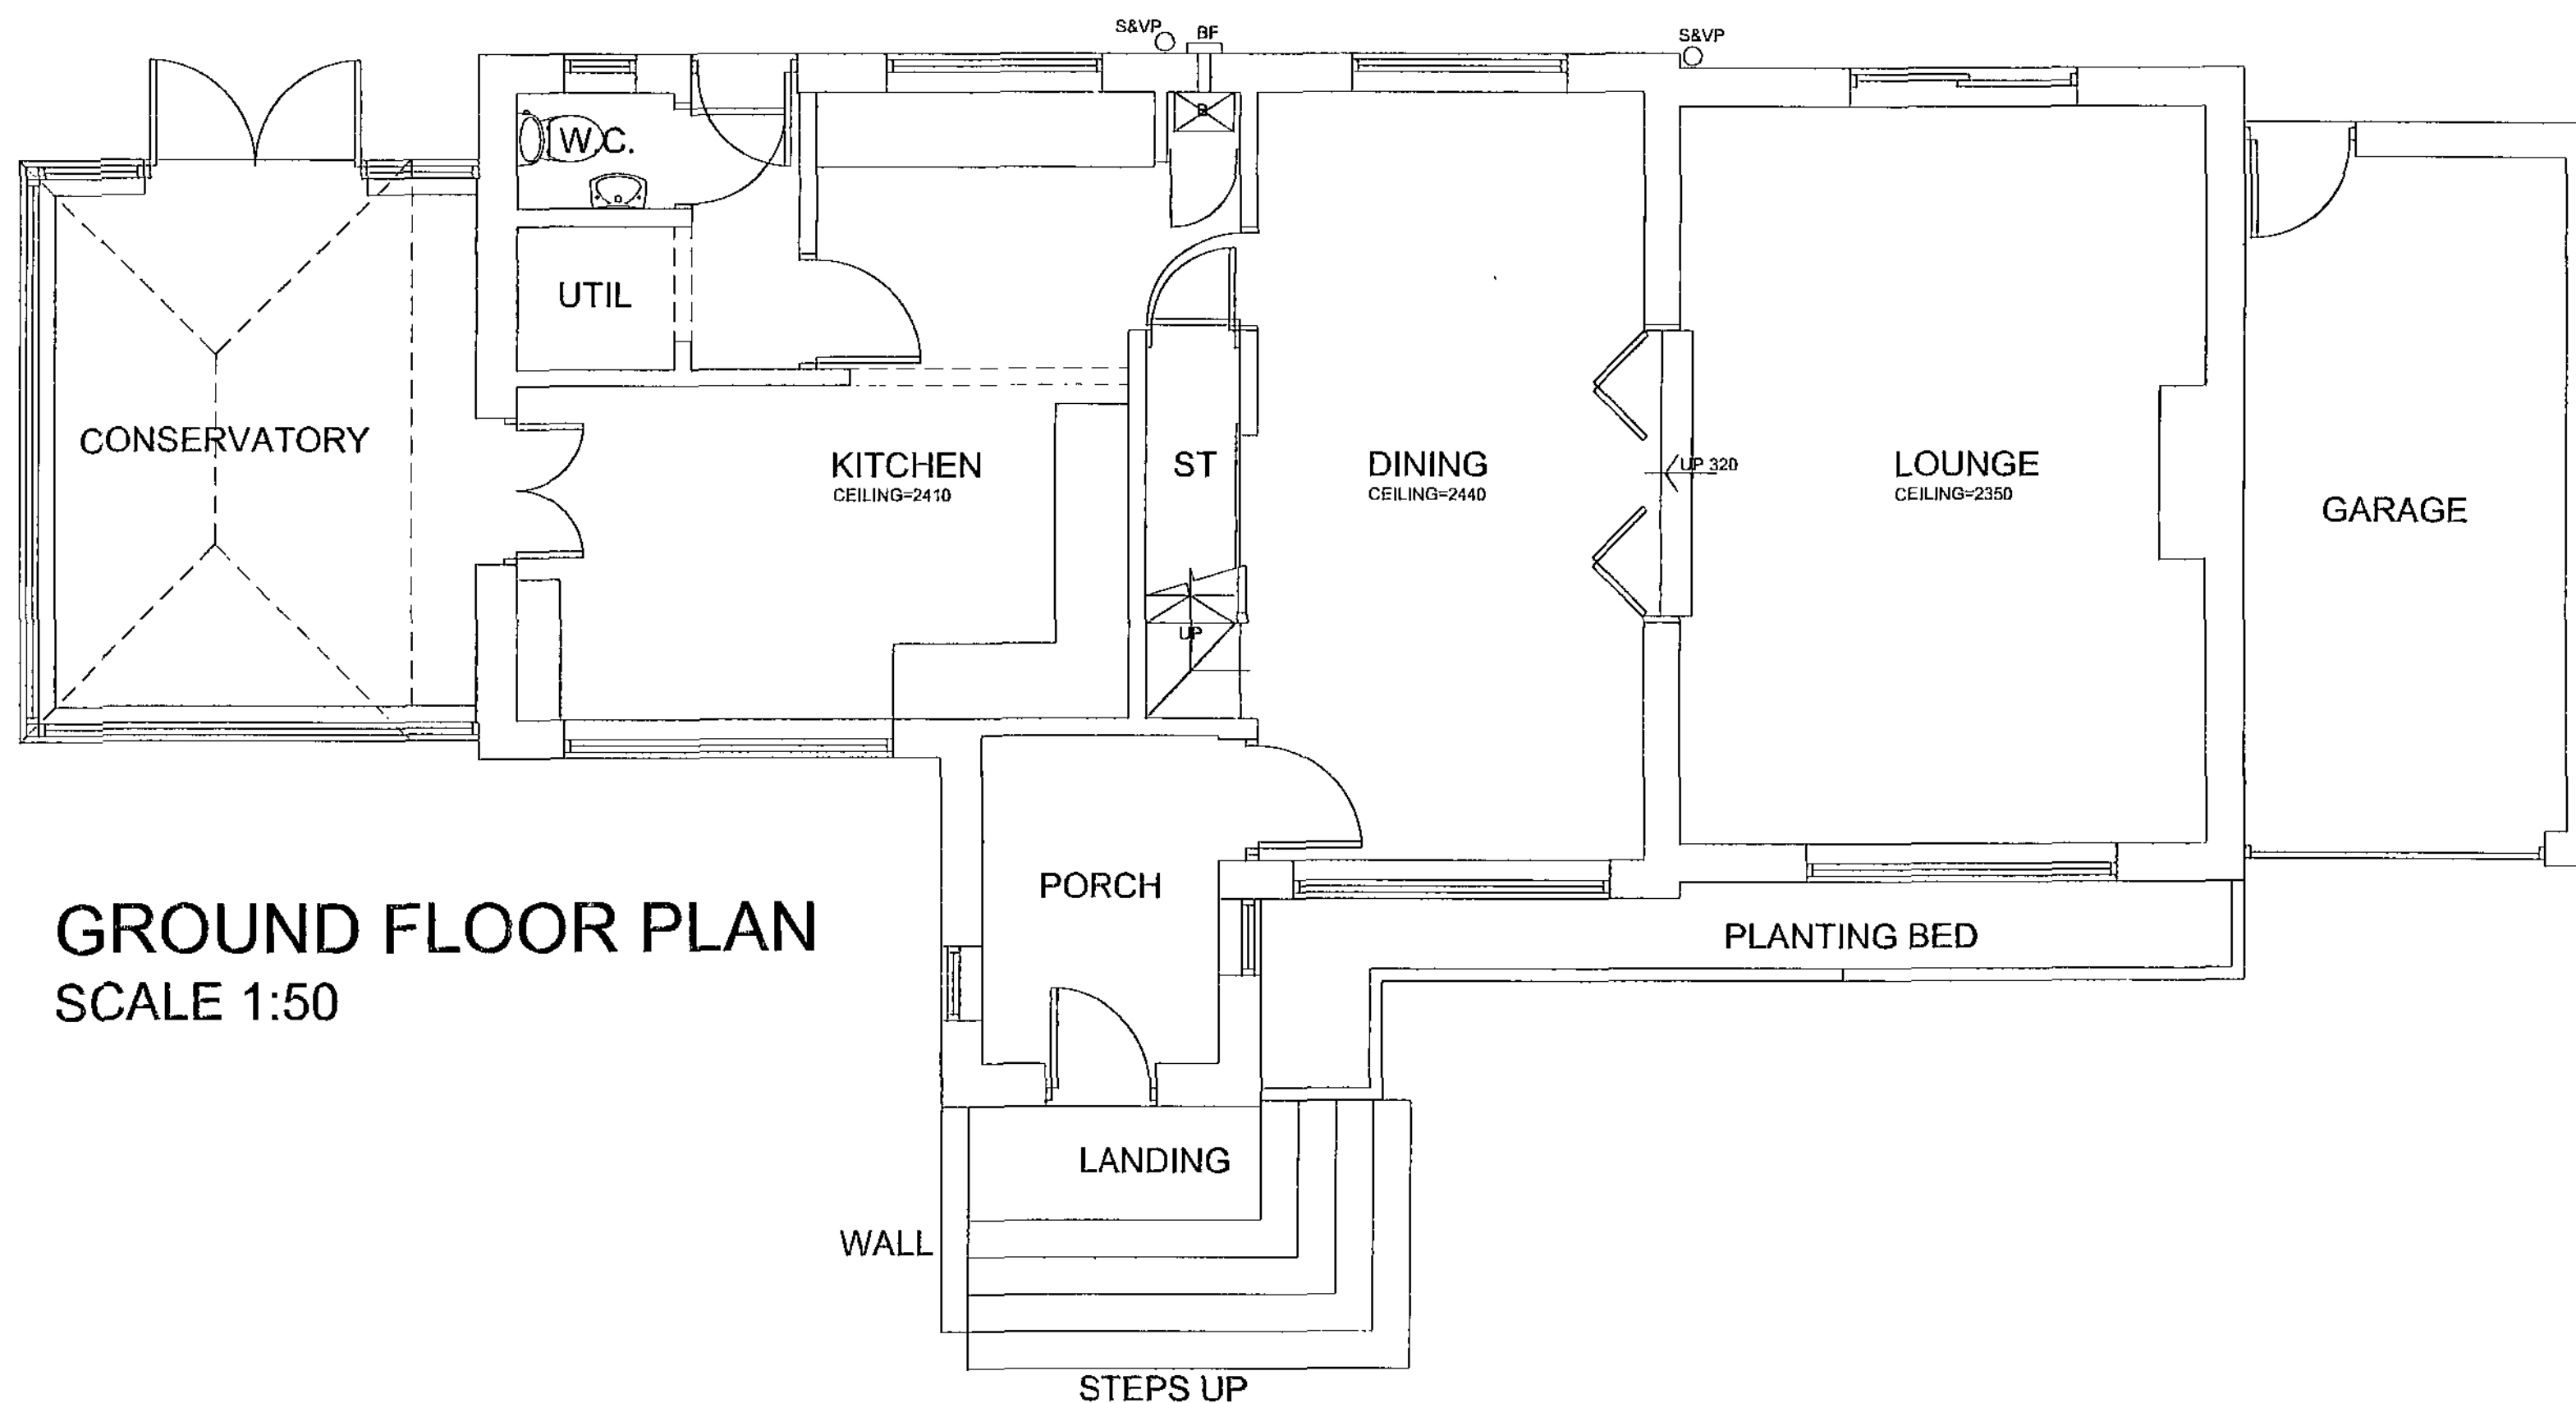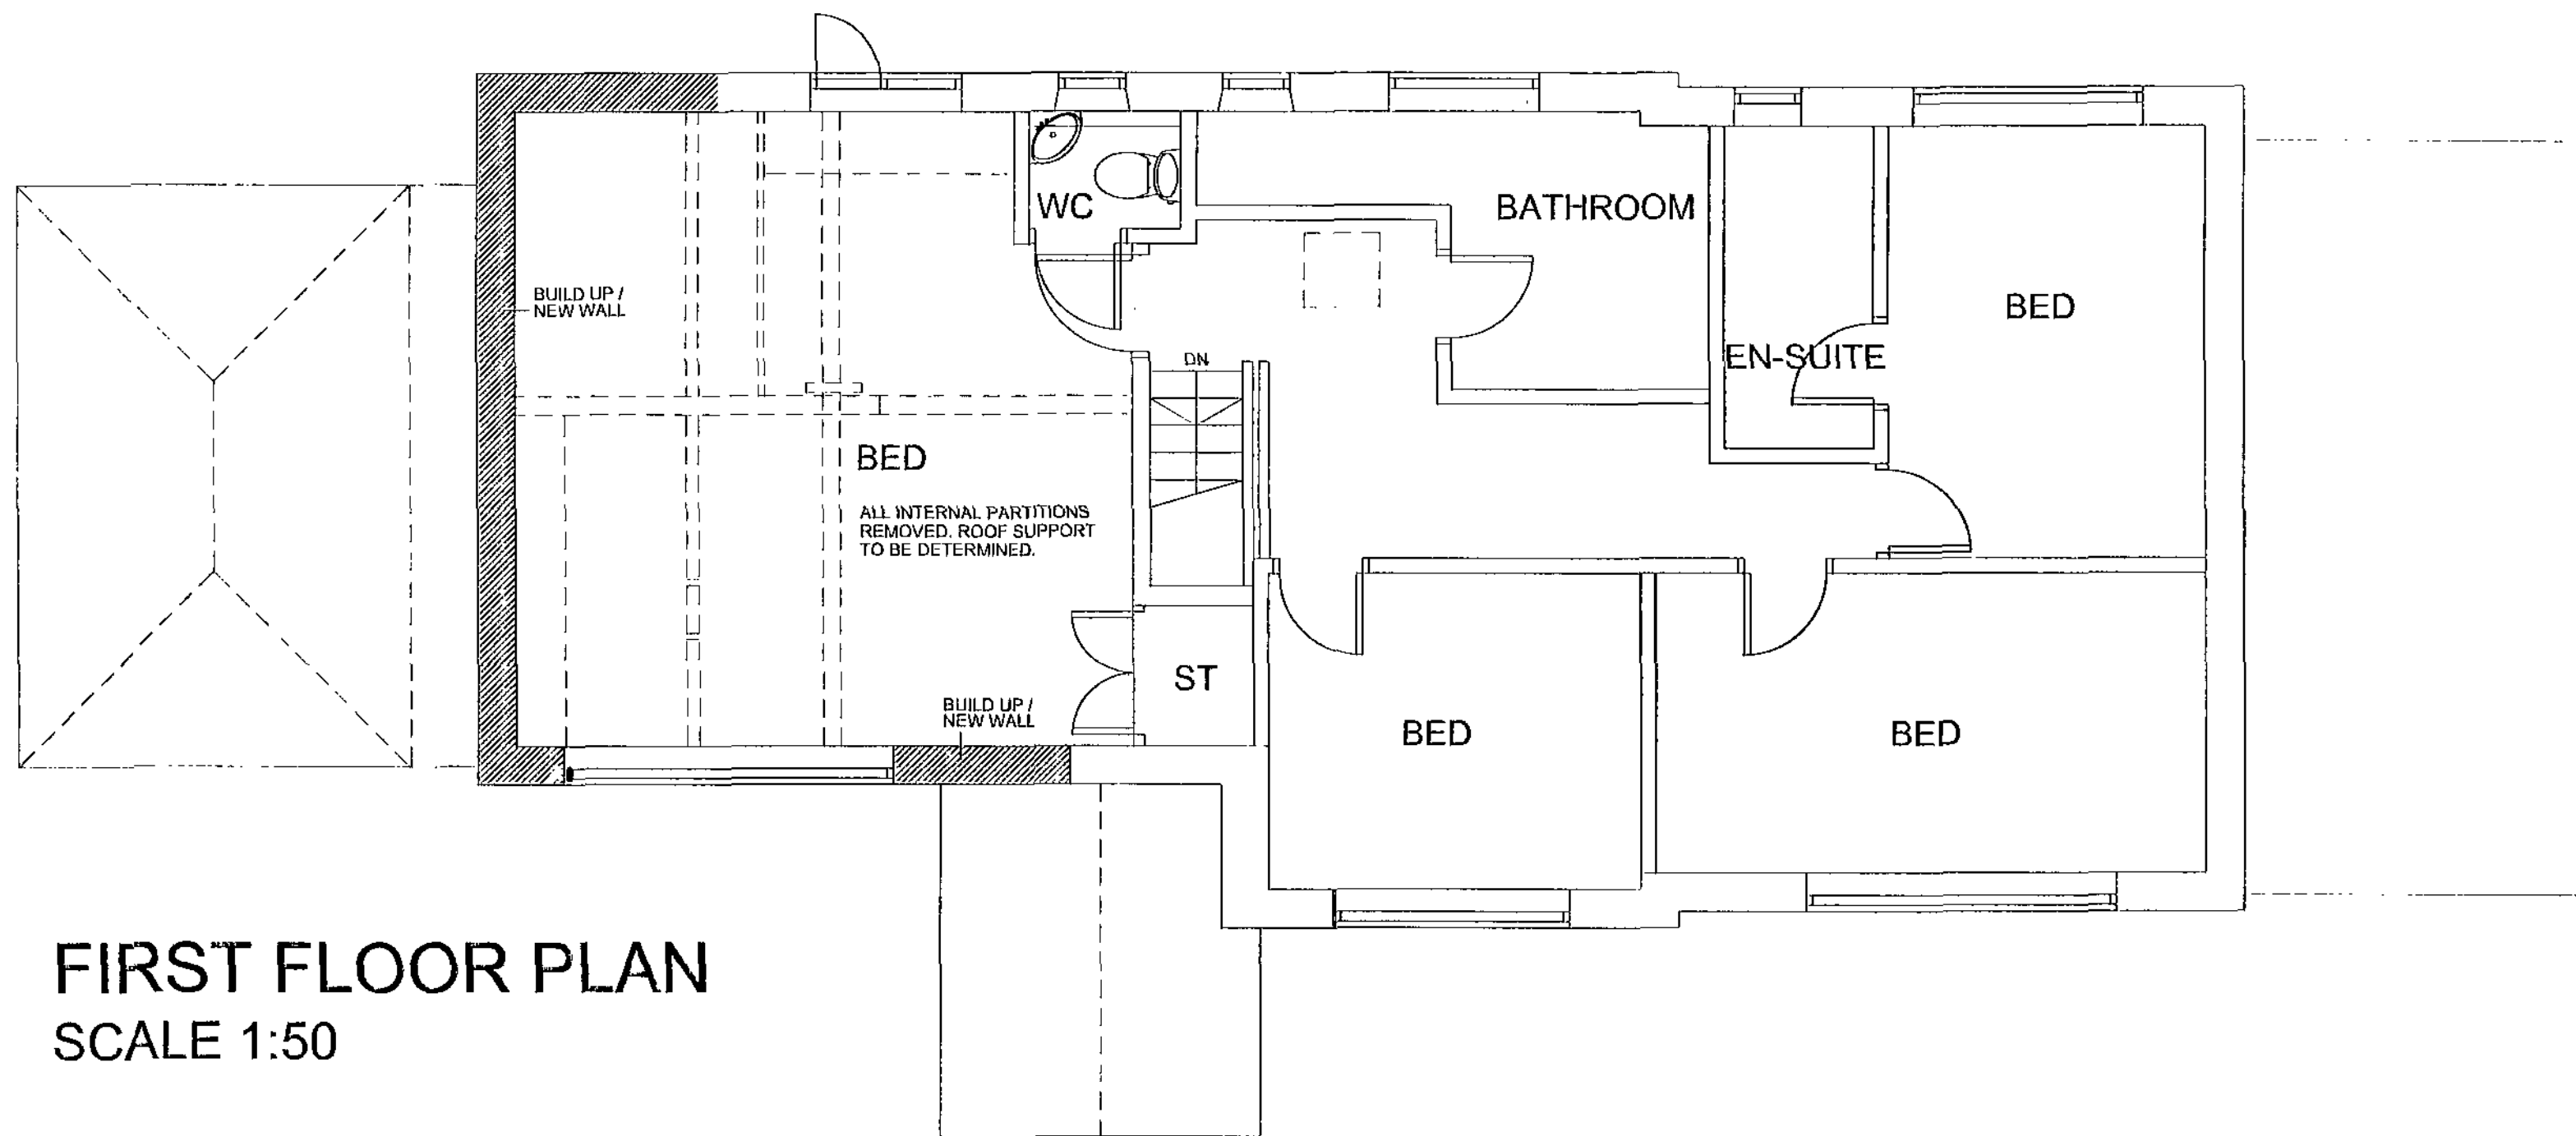

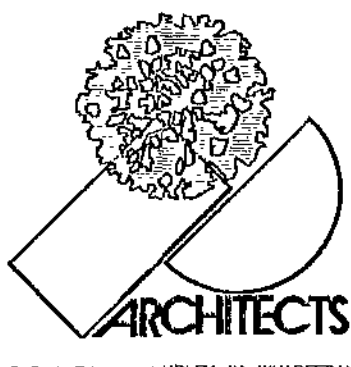 ARCHITECTS BARNLEY BURLY-IN-WHARFEDALE	1. THIS DRAWING AND THE COPYRIGHTS AND PATENTS THEREIN ARE THE PROPERTY OF NUTTALL YARWOOD & PARTNERS LIMITED REGISTERED IN ENGLAND AND WALES No. 4531338 AND MAY BE USED OR REPRODUCED ONLY UNDER CONTRACT.	Notes.	Revisions.						NUTTALL YARWOOD & PARTNERS LIMITED CHARTERED ARCHITECTS ■ The Grove, High Street, Barnsley, S75 3RD. Tel: 01228 206771. Fax: 01228 206999. E-mail: nyp.barnley@btconnect.com ■ □ 120 Main Street, Burley-in-Wharfedale, LS29 7JX. Tel: 01943 864441. Fax: 01943 862300. E-mail: nyp.burley@btconnect.com □			
	2. CONTRACTORS AND SUB-CONTRACTORS MUST CHECK AND JUDGE ALL DIMENSIONS BEFORE PREPARING SHOP DRAWINGS OR COMMENCING WORK ON SITE.		Date	Suffix	Description	Date	Suffix	Description	Project. 14 WORDSWORTH AVENUE, PENSTONE Client.			
	3. CONTRACTORS ARE RESPONSIBLE FOR INFORMING THE ARCHITECT OF ANY DISCREPANCY DISCOVERED ON THIS DRAWING OR BETWEEN THIS DRAWING AND ANY OTHER RELATED DOCUMENT ISSUED UNDER THE STANDARD FORM OF CONTRACT IN RESPECT OF THE WORK.							Drawing Title. FLOOR PLANS, ELEVATIONS AS PROPOSED	Date. APRIL 2010 Scale. 1:100 & 1:50 0A1			
	4. WRITTEN DIMENSIONS ONLY ARE TO BE USED FROM THIS DRAWING. IF IN ANY DOUBT ASK FOR CLARIFICATION.							Ref. 40/74 Dwg. No. 02 Rev. A				