




|                |         |
|----------------|---------|
| Drawing No.    | Rev No. |
| MZC001    -004 |         |

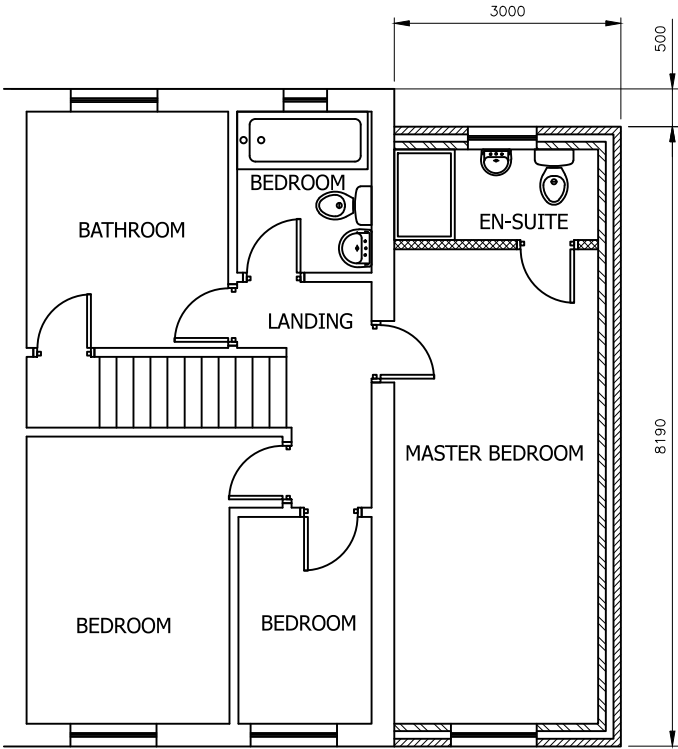


PROPOSED FIRST FLOOR PLAN  
SCALE 1:100 AT A3

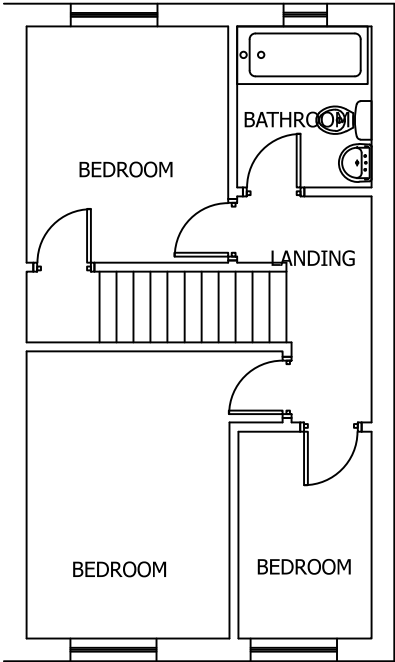

EXISTING FIRST FLOOR PLAN  
SCALE 1:100 AT A3

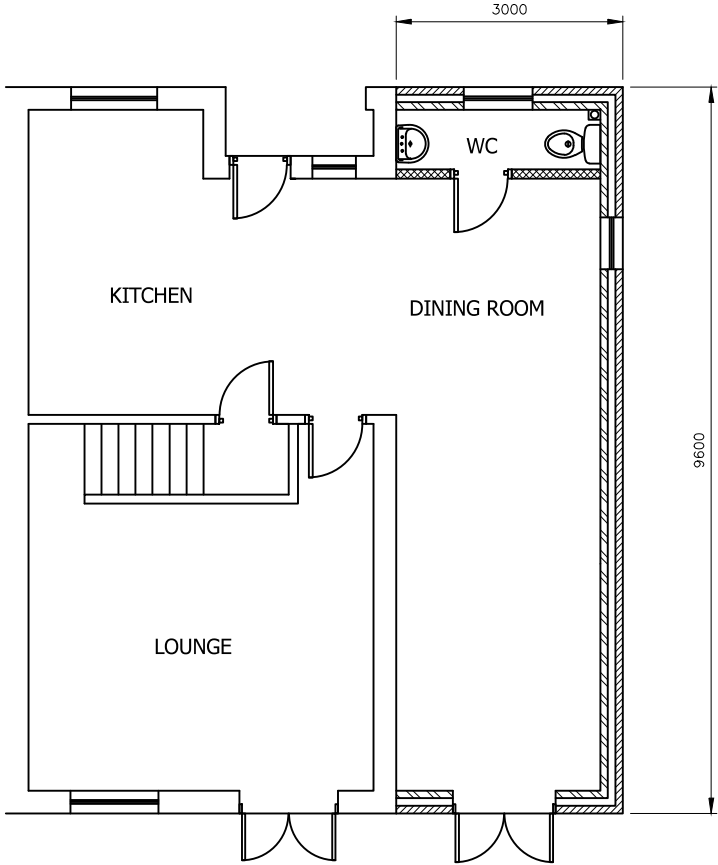

PROPOSED GROUND FLOOR PLAN  
SCALE 1:100 AT A3

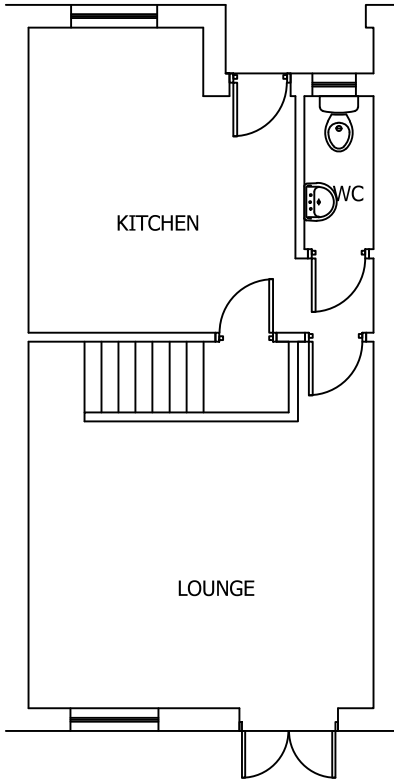

EXISTING GROUND FLOOR PLAN  
SCALE 1:100 AT A3

DO NOT SCALE: Contractor to check all dimensions and report any omissions or errors

NOTES

| Rev   | Description        | By                                        | Chk                | App           | Date |
|---|--------------------|-------------------------------------------|--------------------|---------------|------|
| <div>JRB DESIGNS Ltd<br/>1 Saville Road<br/>Cudworth<br/>Barnsley<br/>S72 8LT<br/>Tel: 01226 383542<br/>Fax: 01226 380078<br/>Mob: 07970 541192<br/>Email: john@jrbdesigns.co.uk<br/><br/>This drawing is copyright. © jrbdesigns Ltd.</div> |                    |                                           |                    |               |      |
| Client   |                    | ZOE CLAYTON                               |                    |               |      |
| Drawing Title   |                    | PROPOSED PLANS                            |                    |               |      |
| Address   |                    | 4 TREESIDE PLACE<br>MAPPELWELL<br>S75 6FU |                    |               |      |
| Project Title:   |                    | PROPOSED TWO STOREY<br>SIDE EXTENSION     |                    |               |      |
| Purpose of Issue:   |                    | PLANNING                                  |                    |               |      |
| Drawing Status   |                    | FIRST ISSUE                               |                    |               |      |
| Scale at A3<br>AS SHOWN   | Drawn By<br>JRB    | Date<br>23/03/2007                        |                    |               |      |
| Checked By   | Date<br>23/03/2007 | Approved By                               | Date<br>23/03/2007 | Revision      |      |
| Project No.<br>MZC001   |                    | Drawing No.<br>004                        |                    | Revision<br>- |      |
| APPROVAL <input checked="" type="checkbox"/> INFORMATION <input type="checkbox"/> TENDER <input type="checkbox"/> CONTRACT <input type="checkbox"/> CONSTRUCTION <input type="checkbox"/>                                                    |                    |                                           |                    |               |      |