




Drawing No.	Rev No.
MJB001 -003	

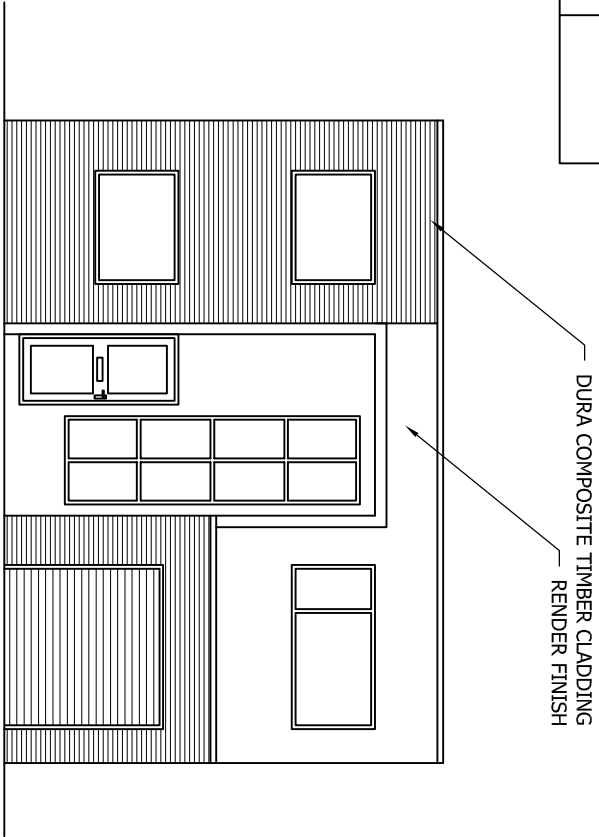


PROPOSED FRONT ELEVATION
SCALE 1:100 AT A3

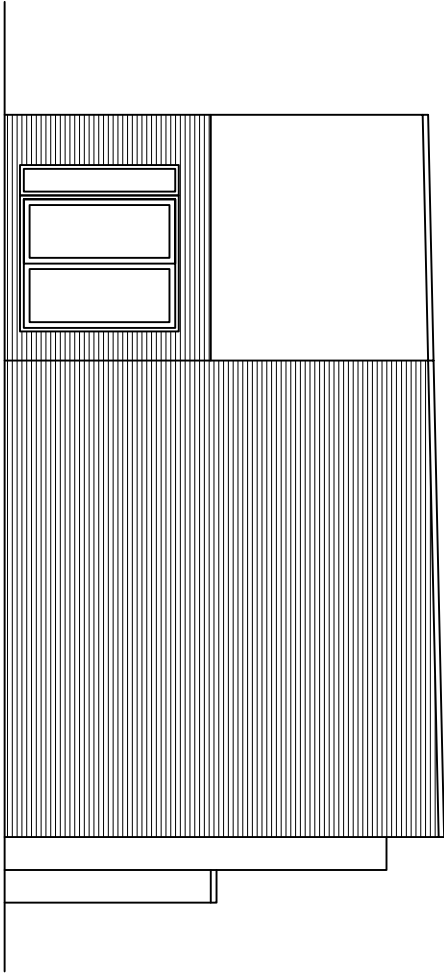


PROPOSED SIDE ELEVATION PLOT 2
SCALE 1:100 AT A3

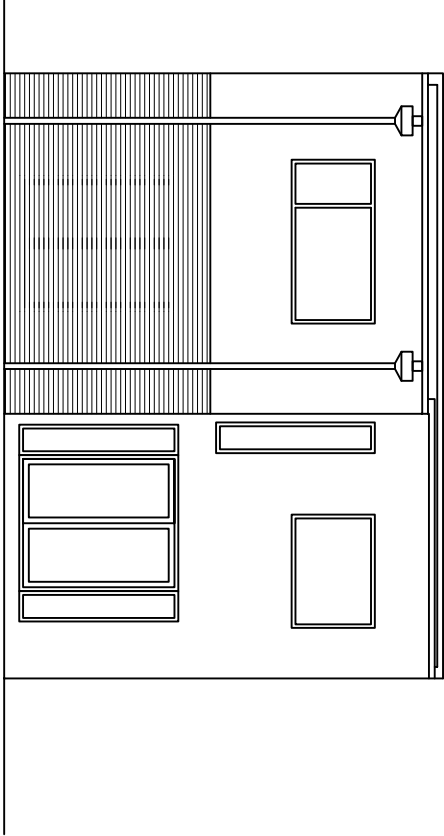


PROPOSED REAR ELEVATION PLOT 2
SCALE 1:100 AT A3

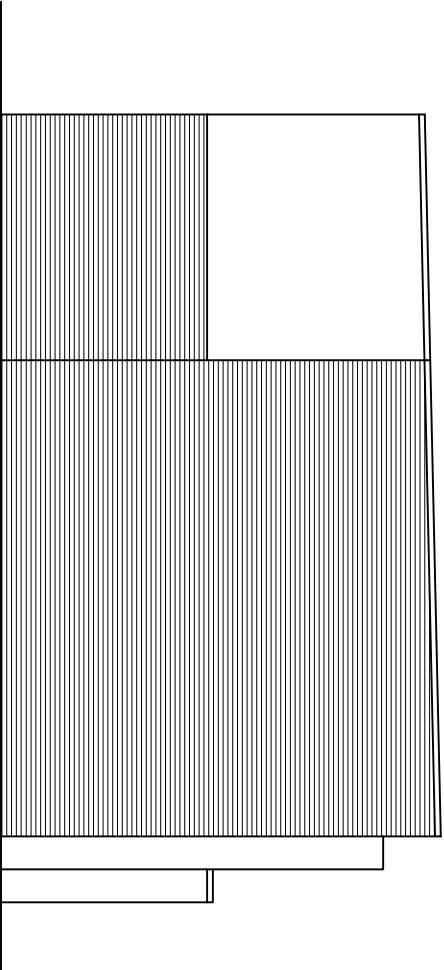

PROPOSED SIDE ELEVATION PLOT 1
SCALE 1:100 AT A3

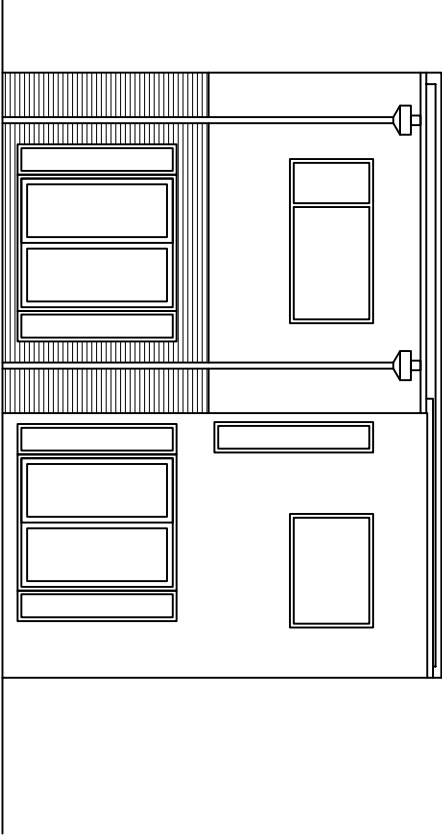

PROPOSED REAR ELEVATION PLOT 1
SCALE 1:100 AT A3

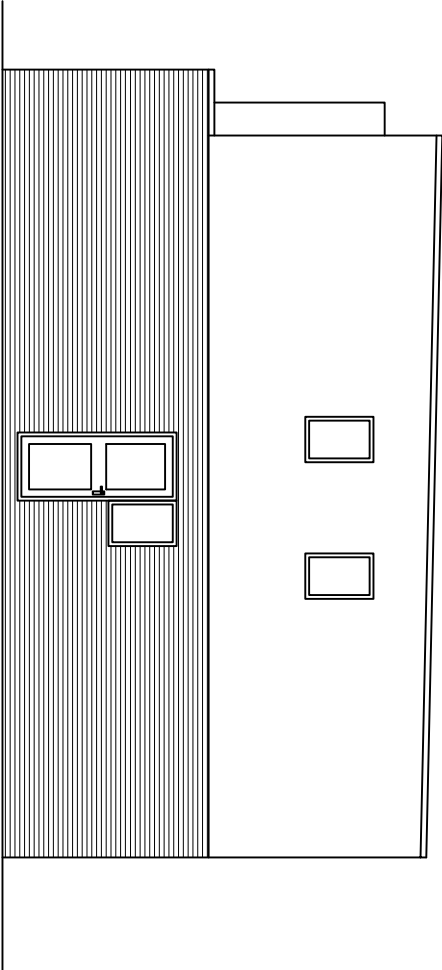

PROPOSED SIDE ELEVATION
SCALE 1:100 AT A3

DO NOT SCALE: Contractor to check all dimensions and report any omissions or errors

NOTES

Rev	Description	By	Chk	App	Date
-----	-------------	----	-----	-----	------

JRB DESIGNS Ltd
1 Saville Road
Cudworth
Barnsley
S72 8LT
Tel: 01226 383542
Fax: 01226 380078
Mob: 07970 541192
Email: joine@jrbdesigns.co.uk

This drawing is copyright. © Jrbdesigns Ltd.

Client

MS J BLAND
83 NORTH STREET
DARFIELD
S73 0AH

Drawing Title

PROPOSED ELEVATIONS

Address

LAND ADJACENT TO 11 CROSS LANE
ROYSTON
BARNSELEY
S71 4AX

Project Title:

TWO DETACHED HOUSES

Purpose of Issue:

PLANNING

Drawing Status

FIRST ISSUE

Scale at A3	Drawn By	Date
AS SHOWN	JRB	14/12/2013

Checked By	Date	Approved By	Date
14/12/2013			14/12/2013

Project No.	Drawing No.	Revision
MJB001	003	-

APPROVAL: ☒ INFORMATION ☐ TENDER ☐ CONTRACT ☐ CONSTRUCTION ☐