


Site Plan Oil Tank Install

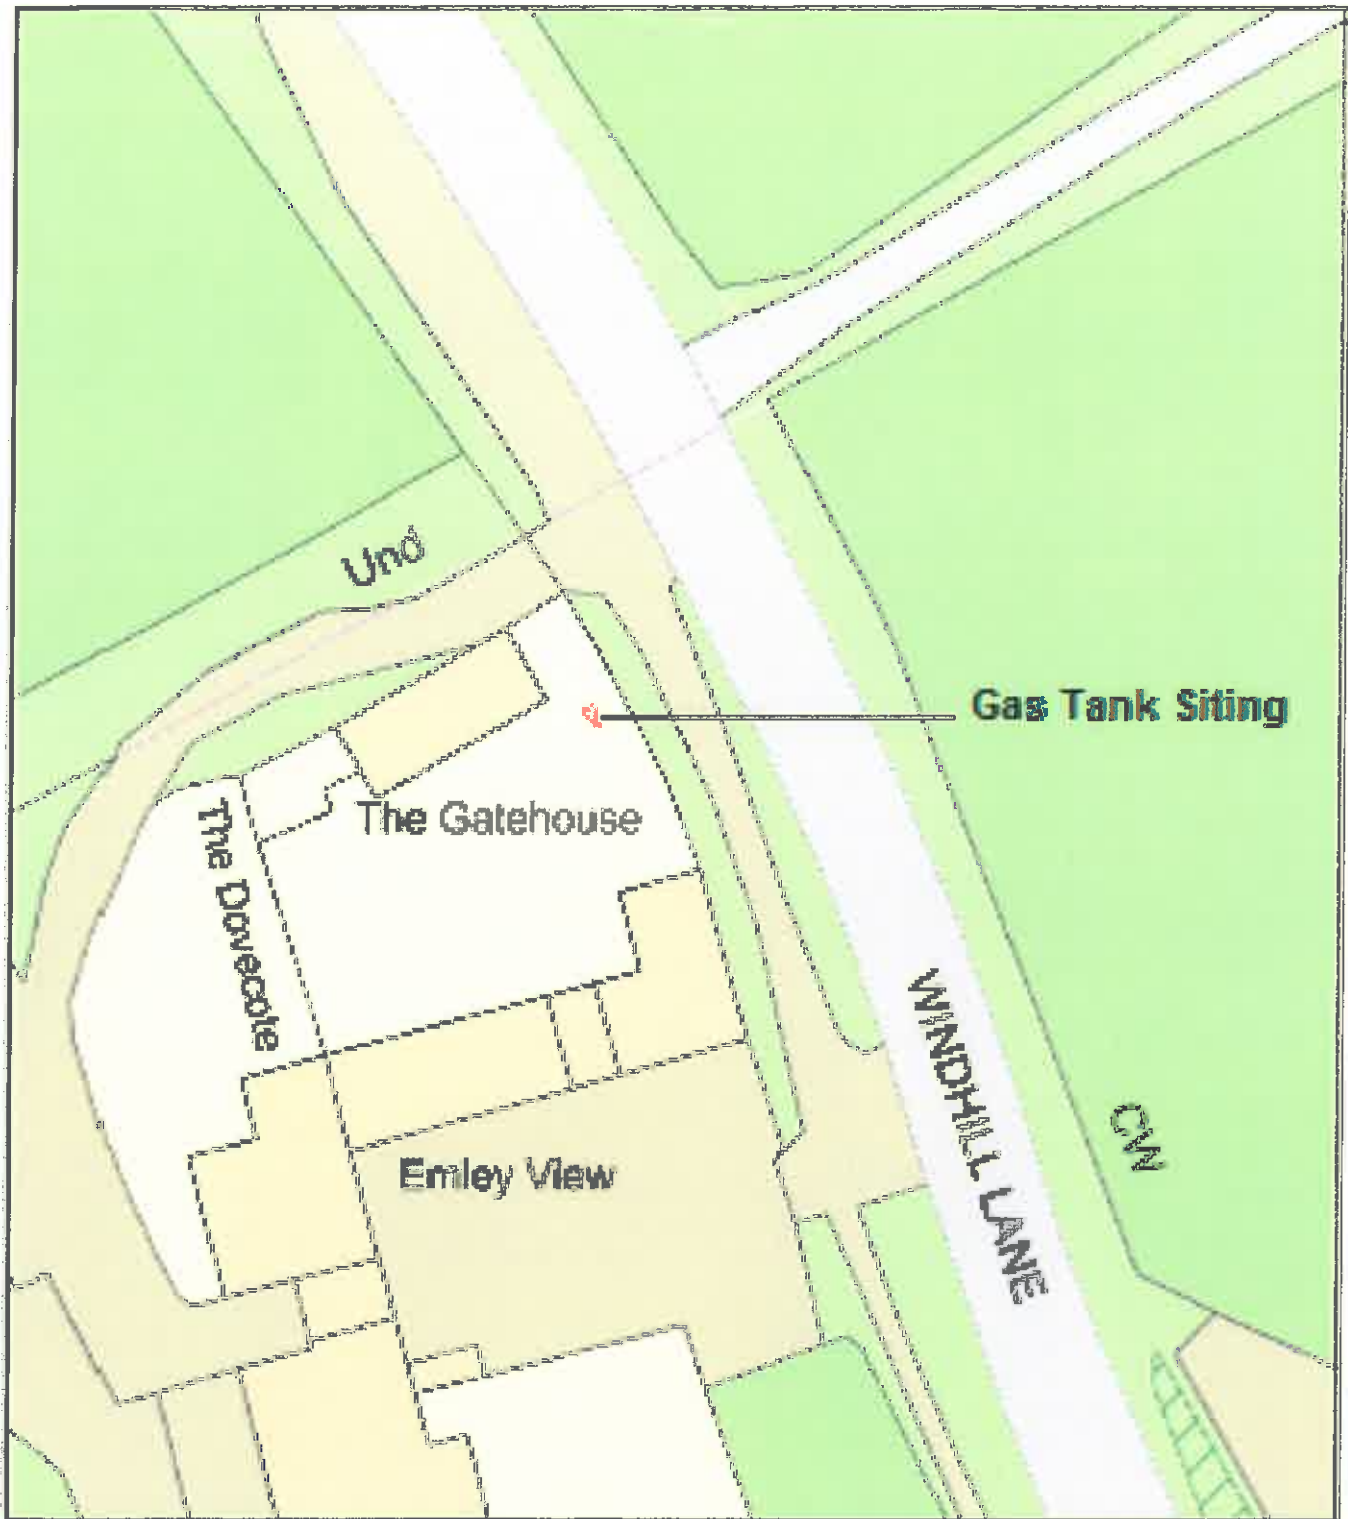

Plan Produced for: Mrs Stephanie Dilnot
Date Produced: 28 Apr 2013
Plan Reference Number: TORONTO/158/132/1341
Scale: 1:500 @ A4