



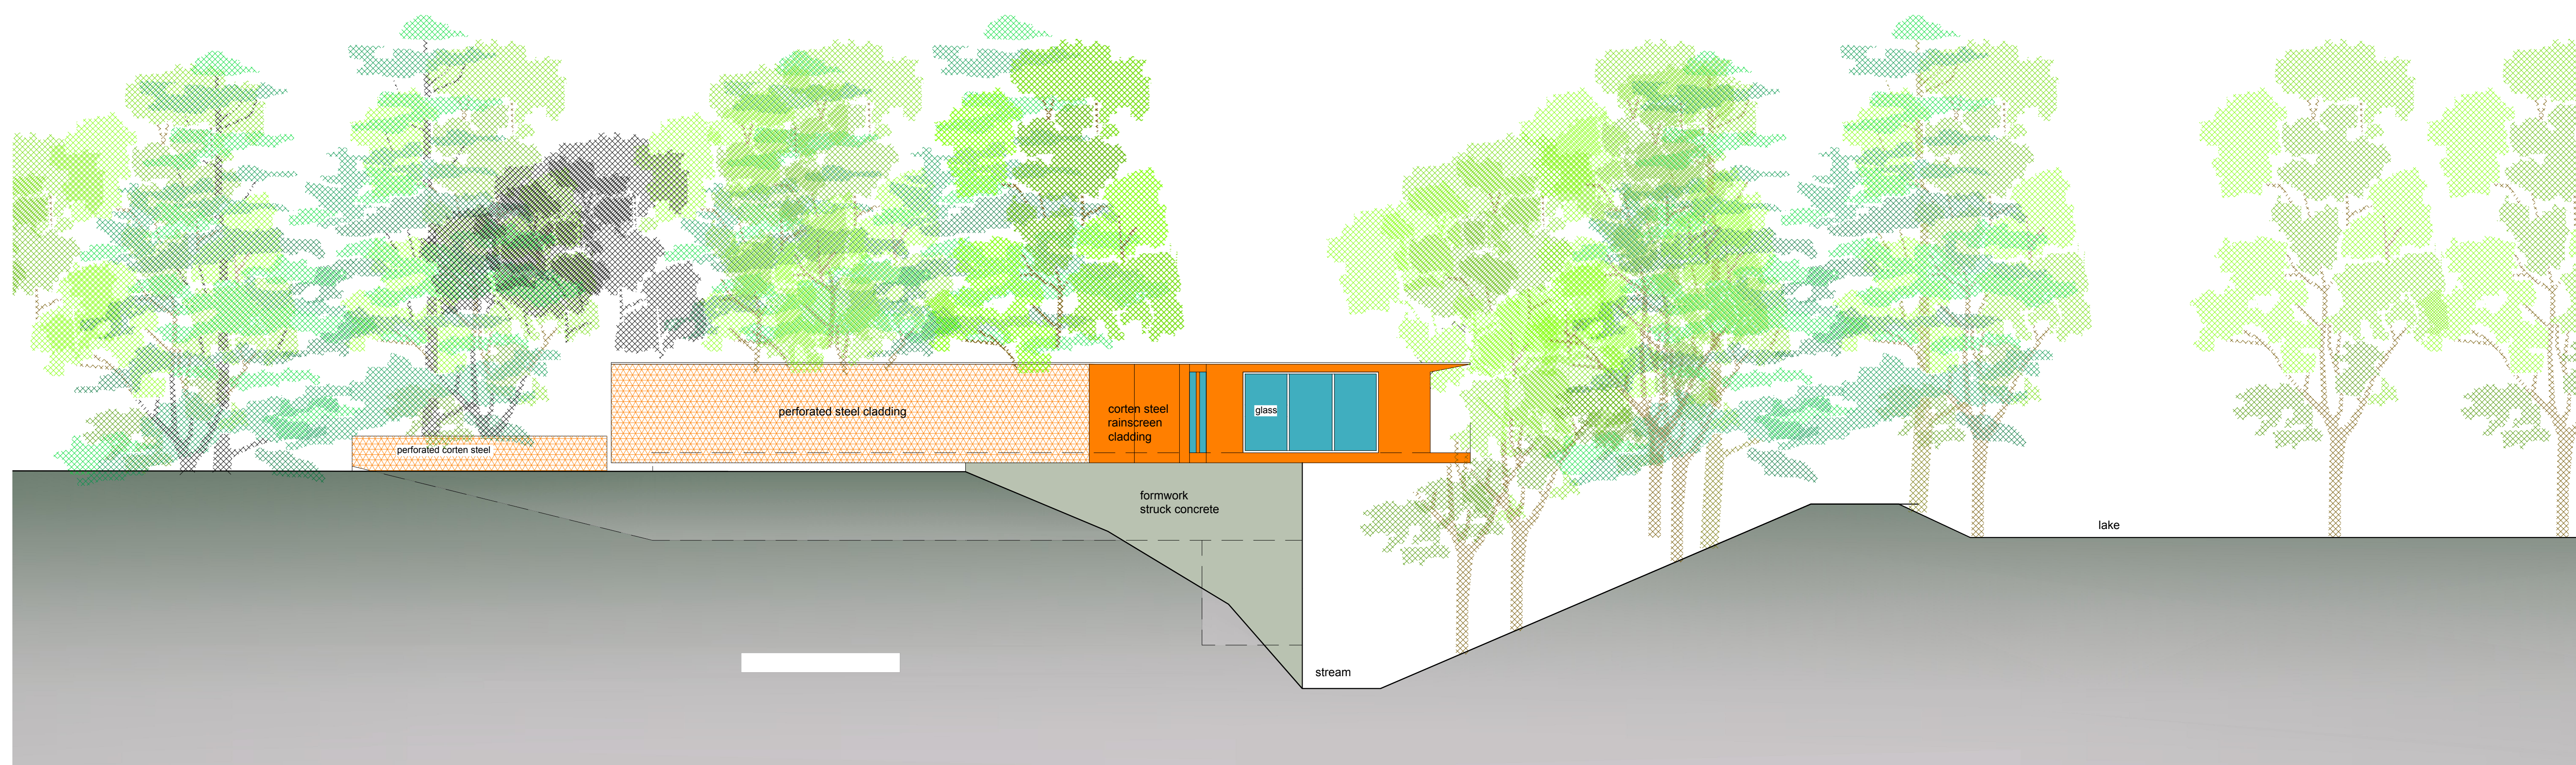

west elevation

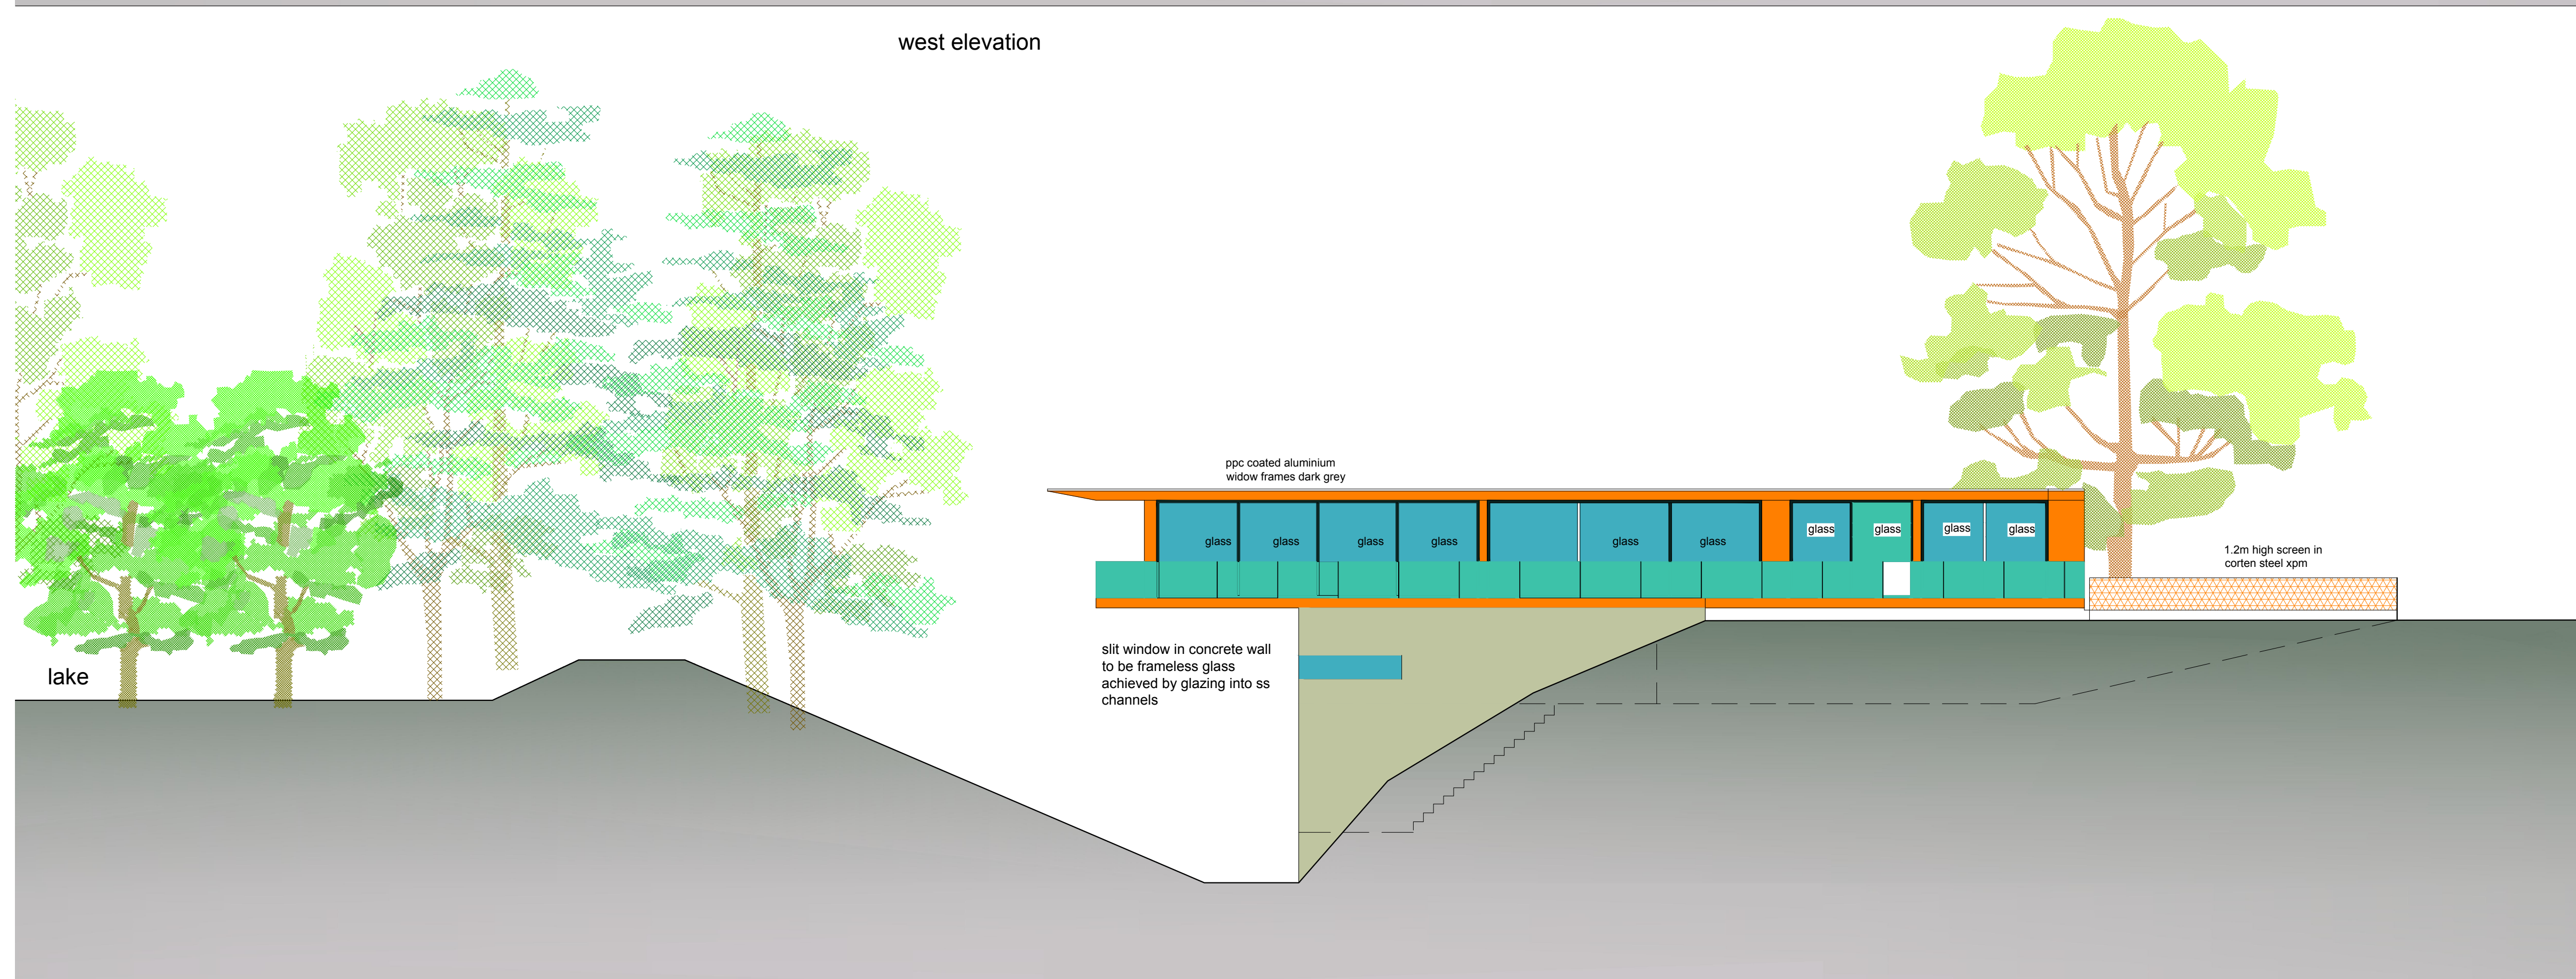

Rev A - 6/10/ 2016 amended to include details requested by N King
Rev B - Cladding Panel widths amended to 1350mm max. widths

Client		
Mr & Mrs P England		
Project		
New Dwelling		
Blacker green Lane		
Silkstone		
Barnsley S75 4NF		
Title		
Elevations		
Date	Drawing No.	Scale
9/3/2016	rh/pe/2	1:100
Sheet 1	Revision	Drawn
of 1	B	