
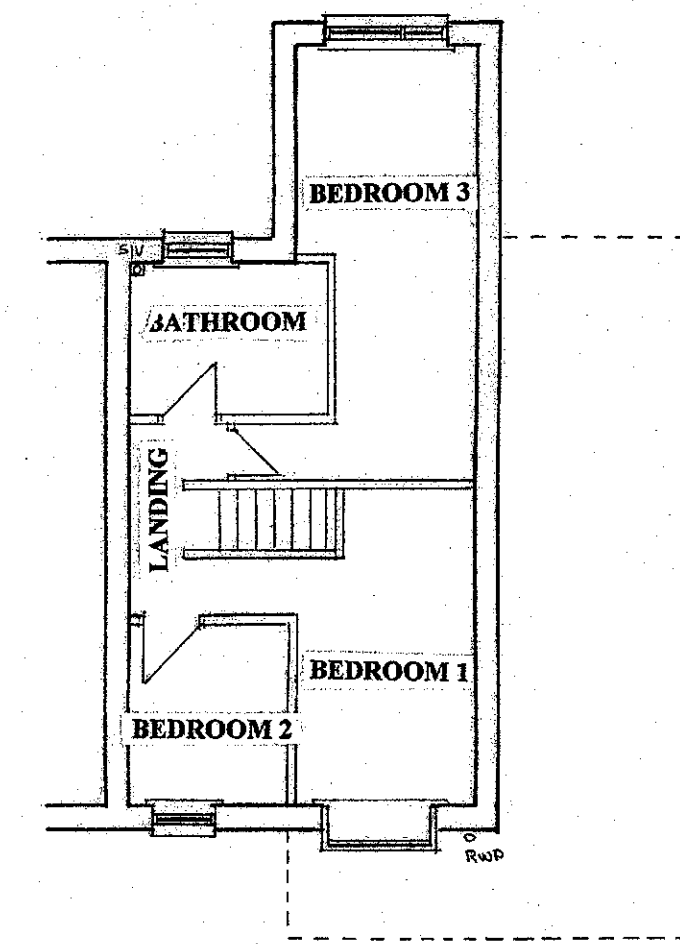
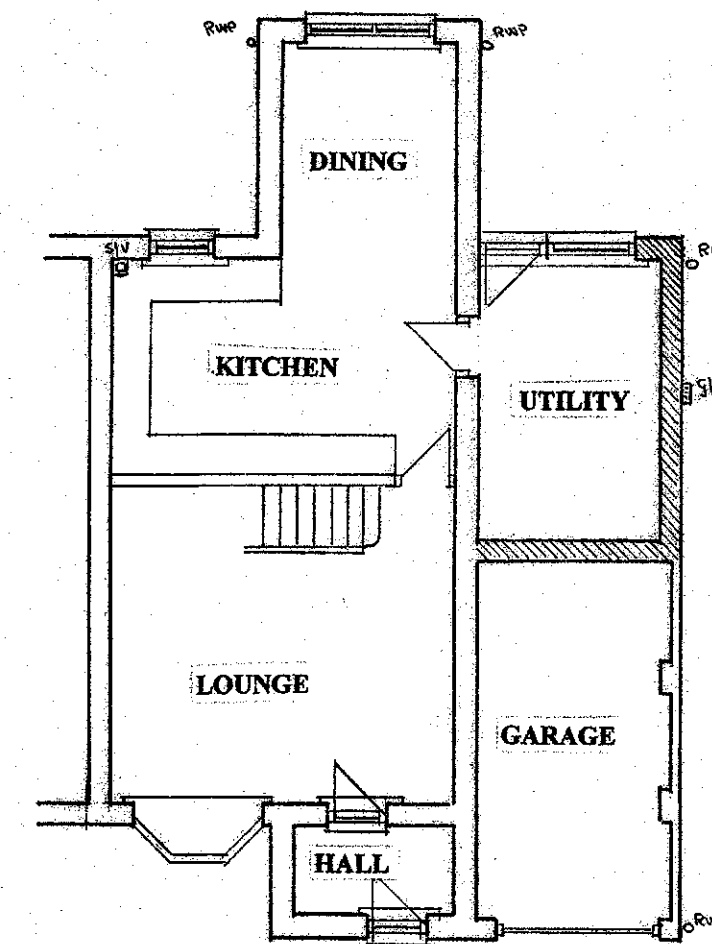
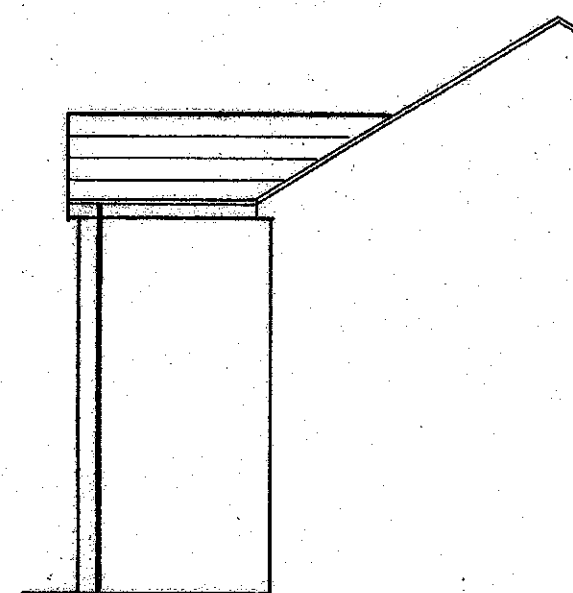
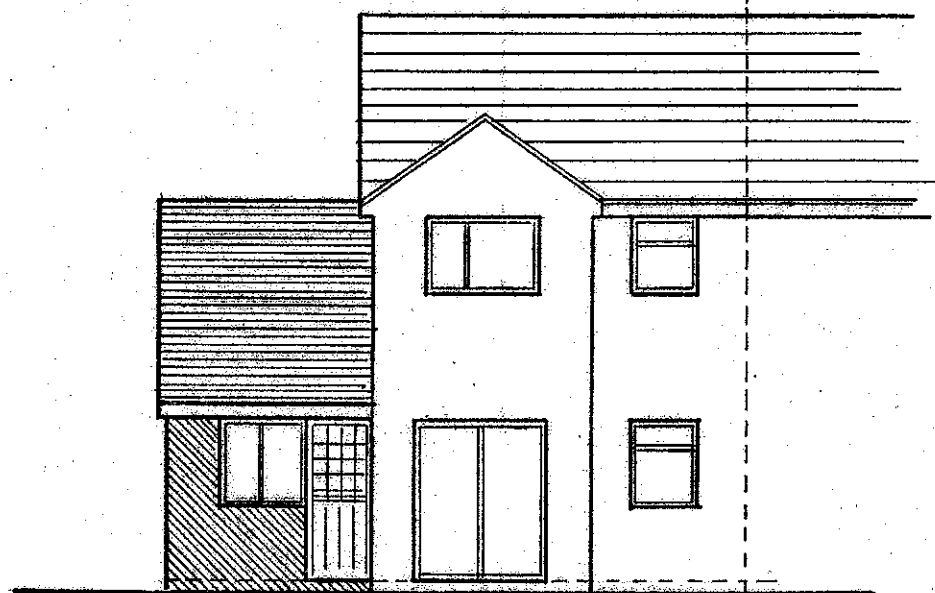
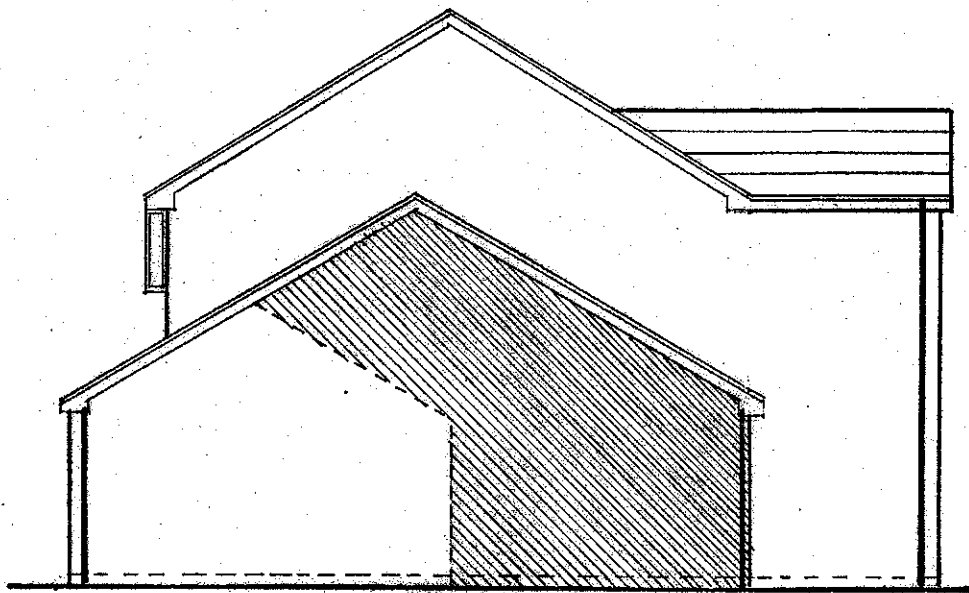


SCALE 1:100

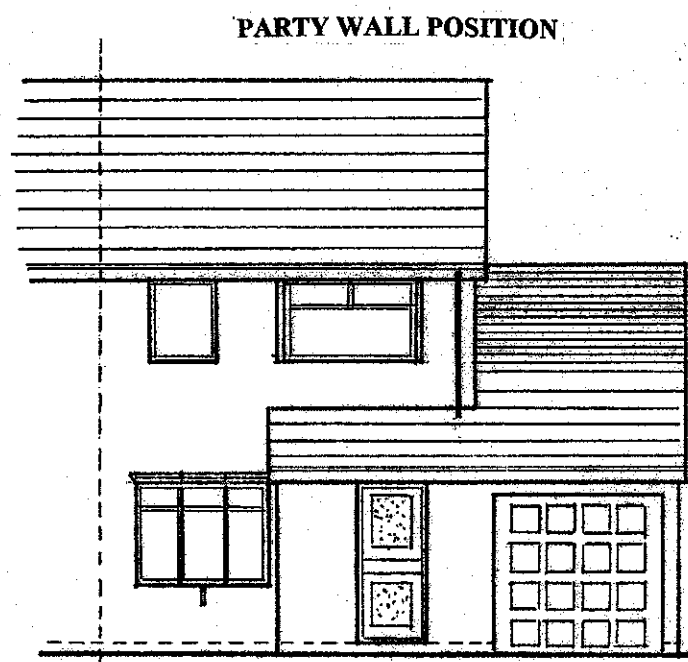

EXISTING AND PREVIOUSLY APPROVED FRONT ELEVATION

EXISTING AND PREVIOUSLY APPROVED SIDE ELEVATION


EXISTING AND PREVIOUSLY APPROVED REAR ELEVATION

EXISTING SIDE ELEVATION

EXISTING AND PREVIOUSLY APPROVED GROUND FLOOR LAYOUT


EXISTING 1ST FLOOR LAYOUT

PROPOSED FLAT NO1

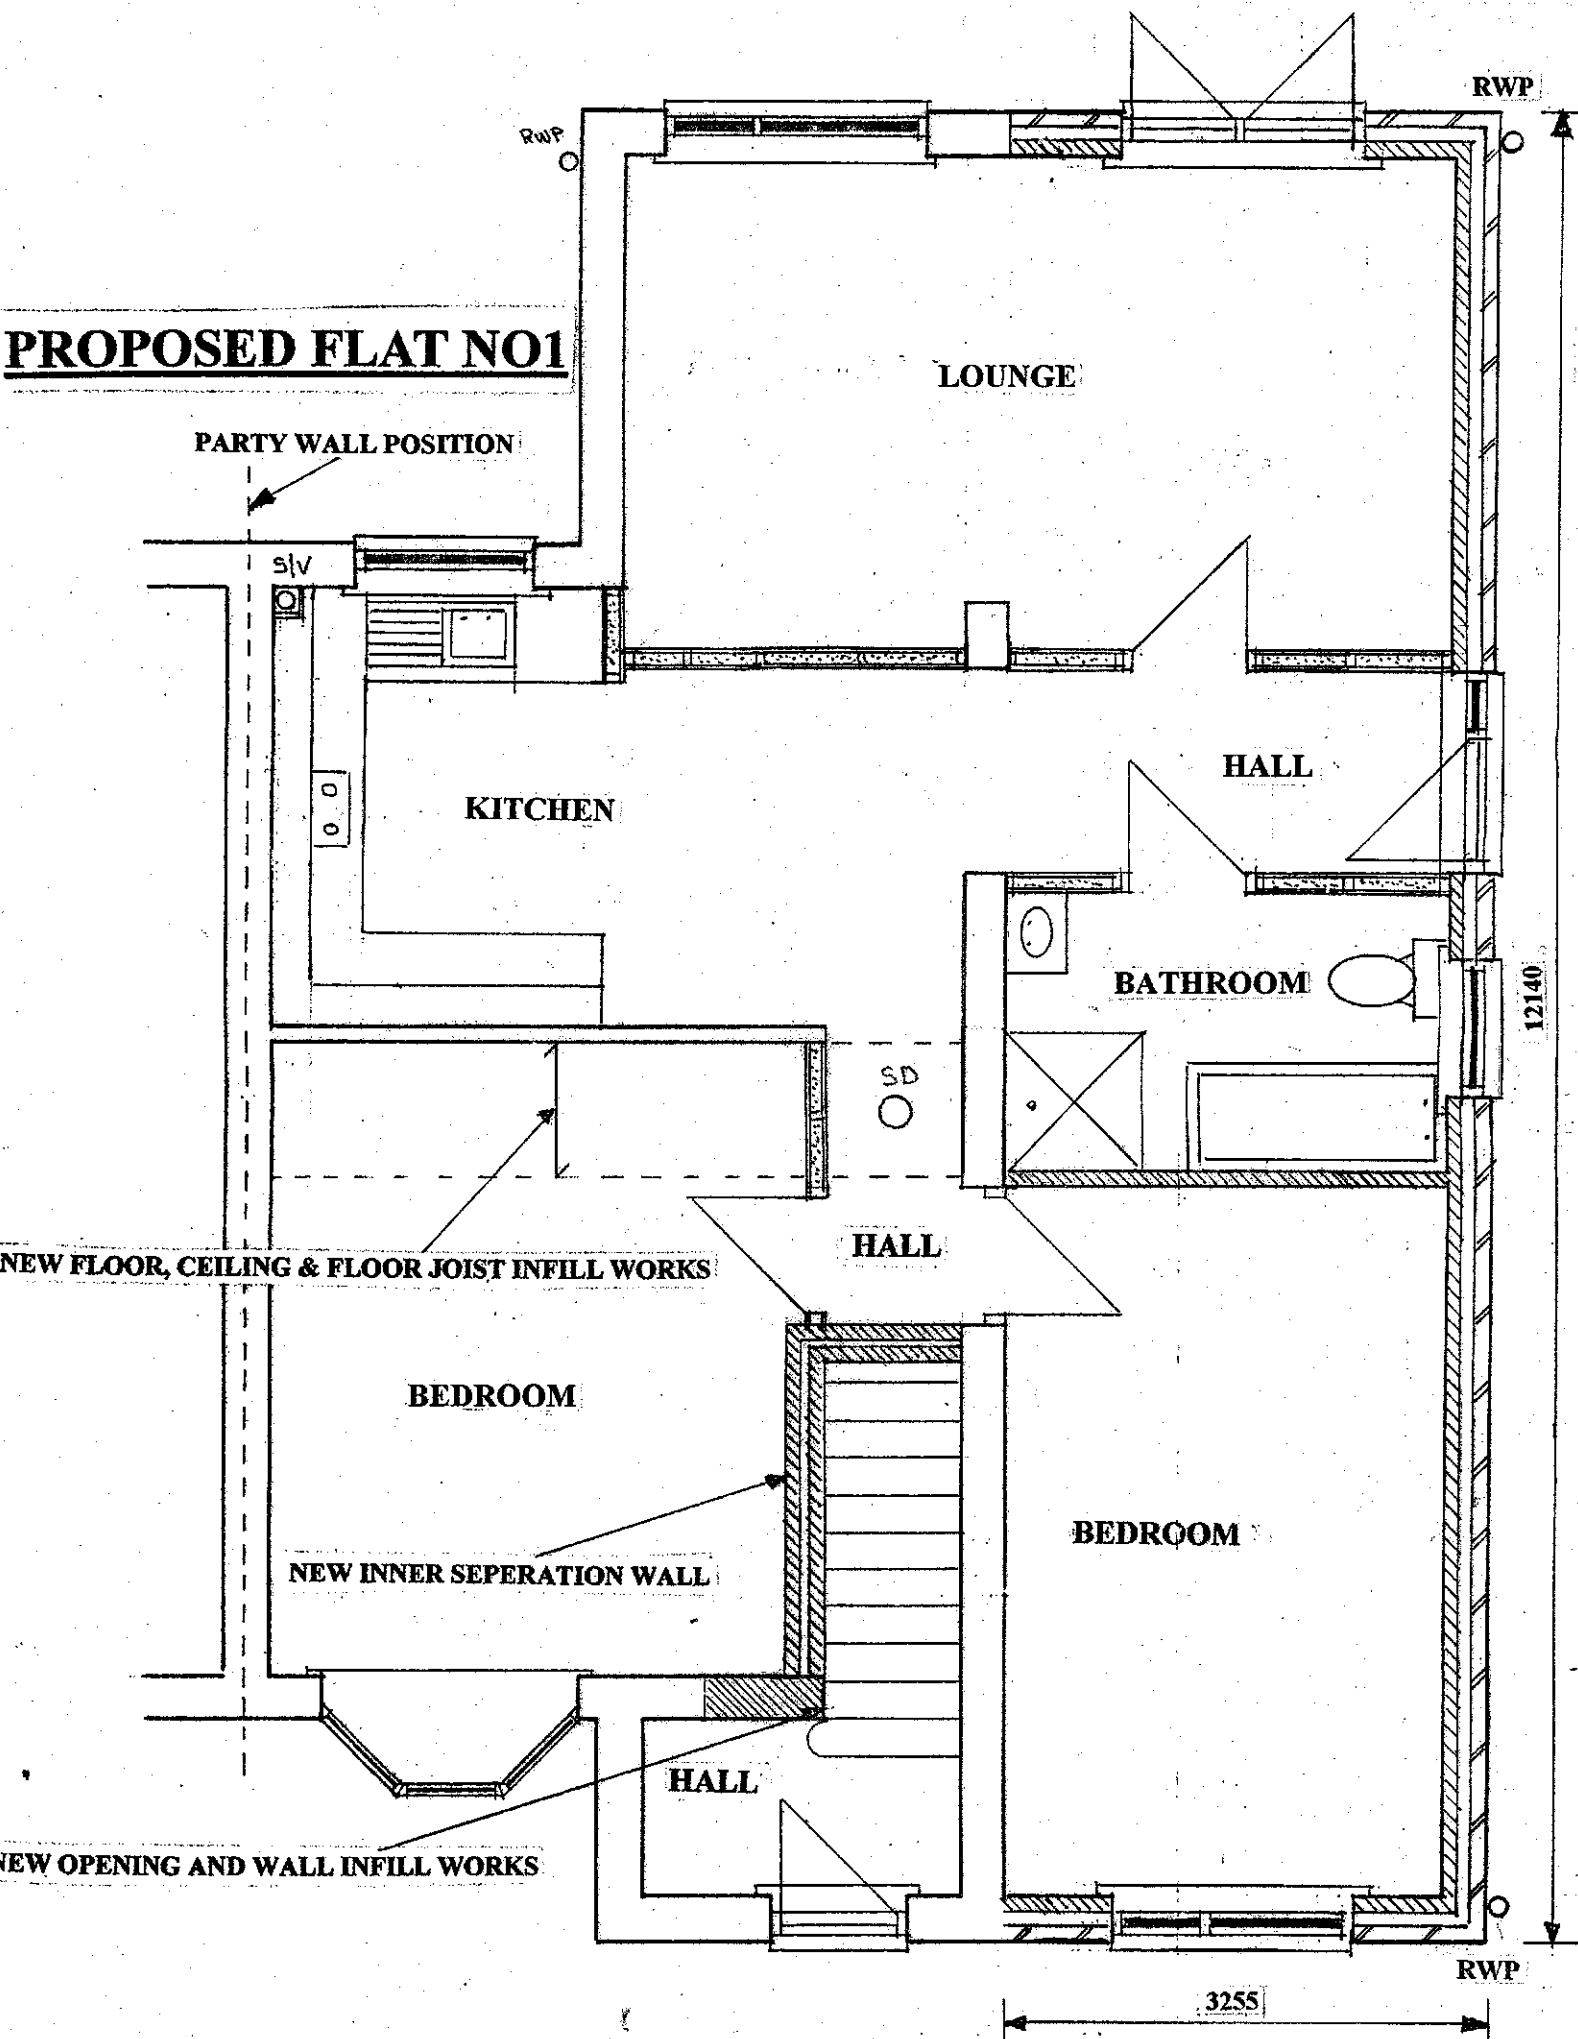


PROPOSED GROUND FLOOR LAYOUT

PROPOSED FLAT NO2

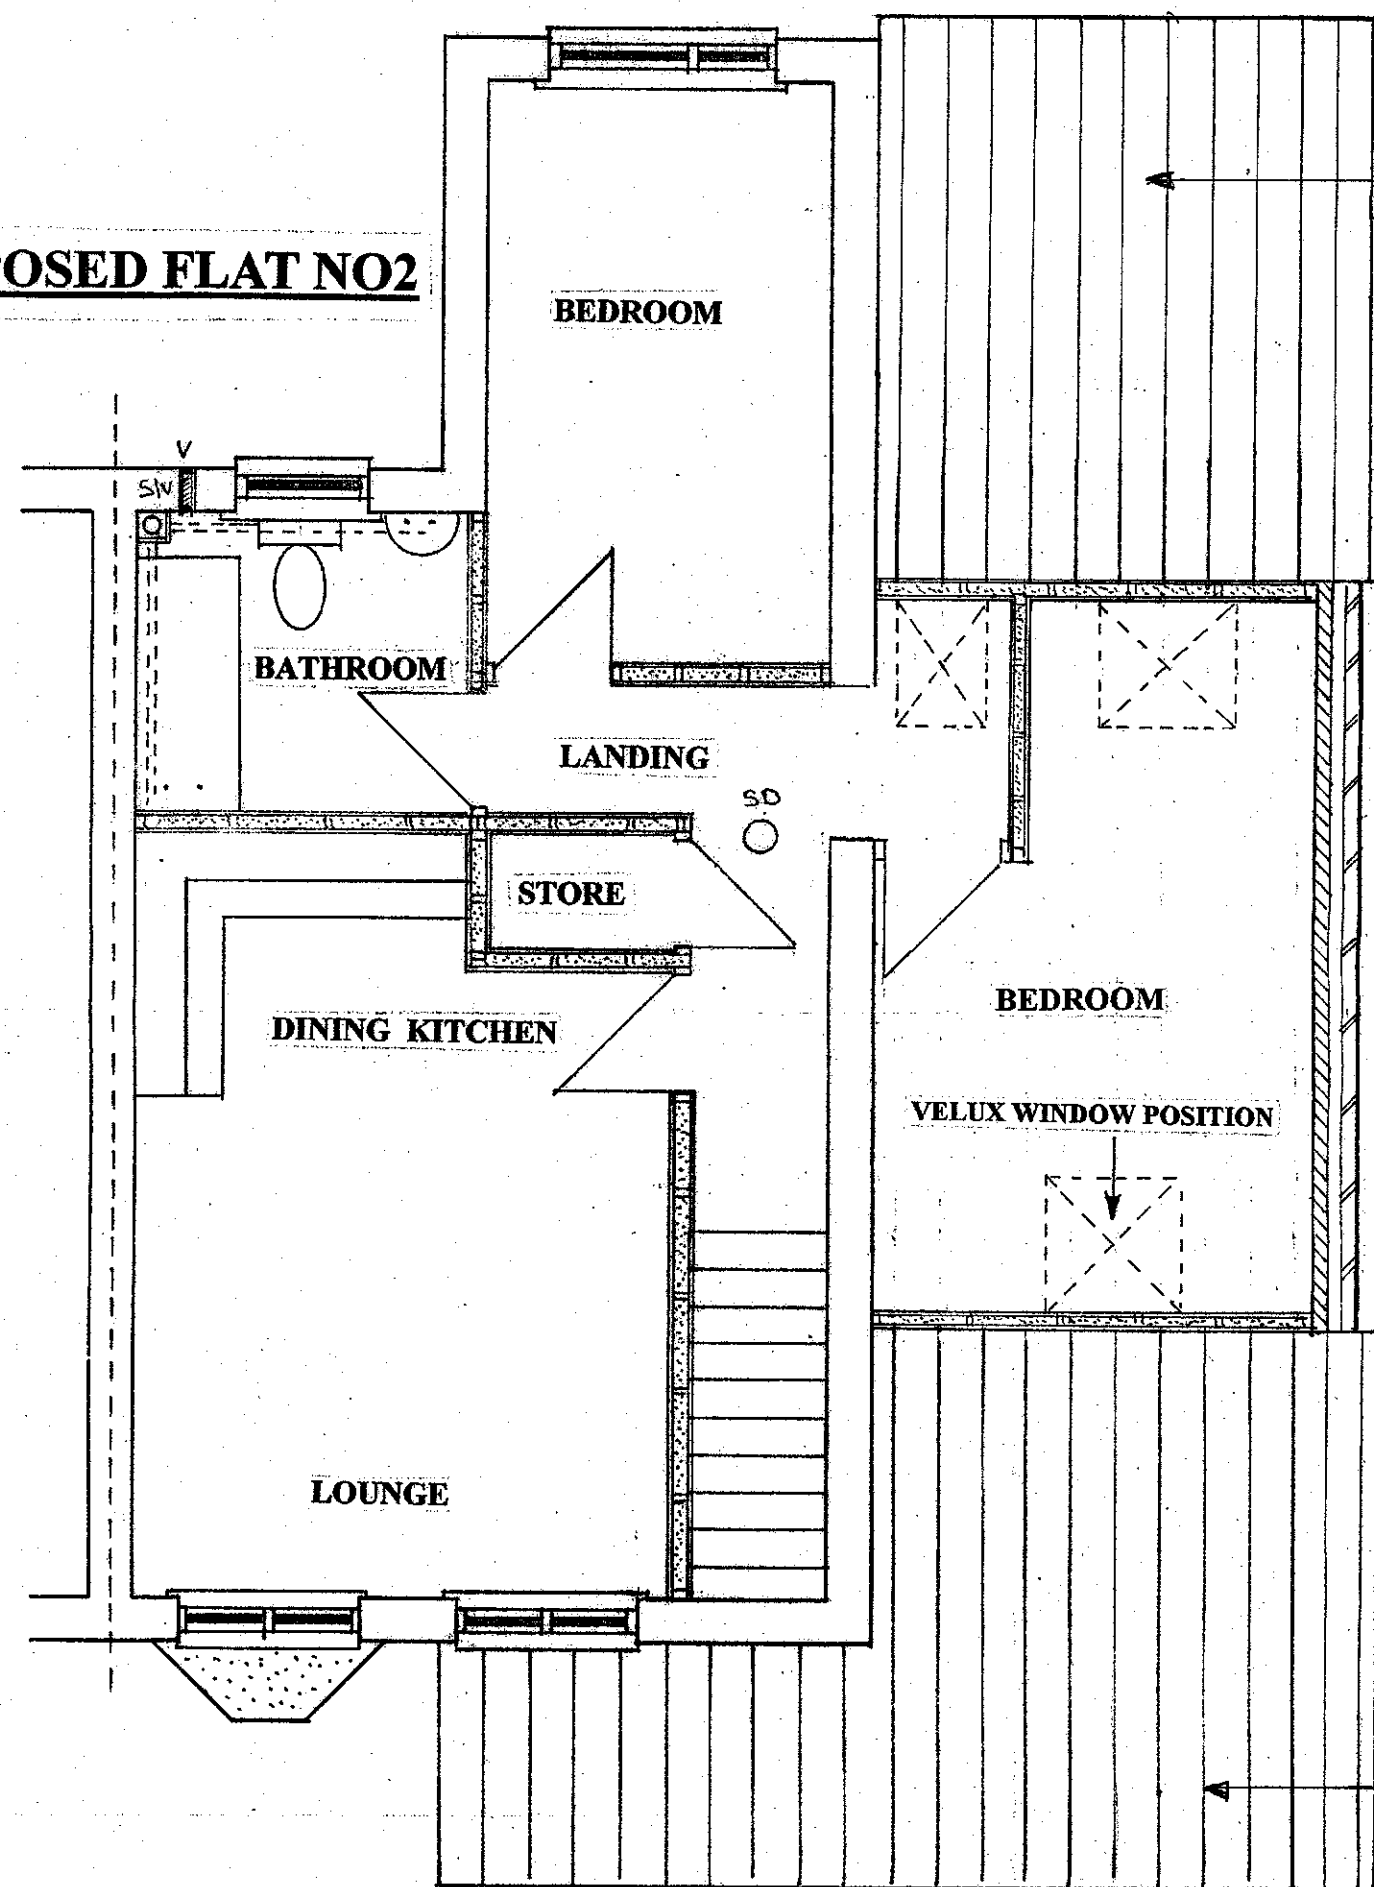

PROPOSED 1ST FLOOR LAYOUT

ROOF TILES TO MATCH EXISTING

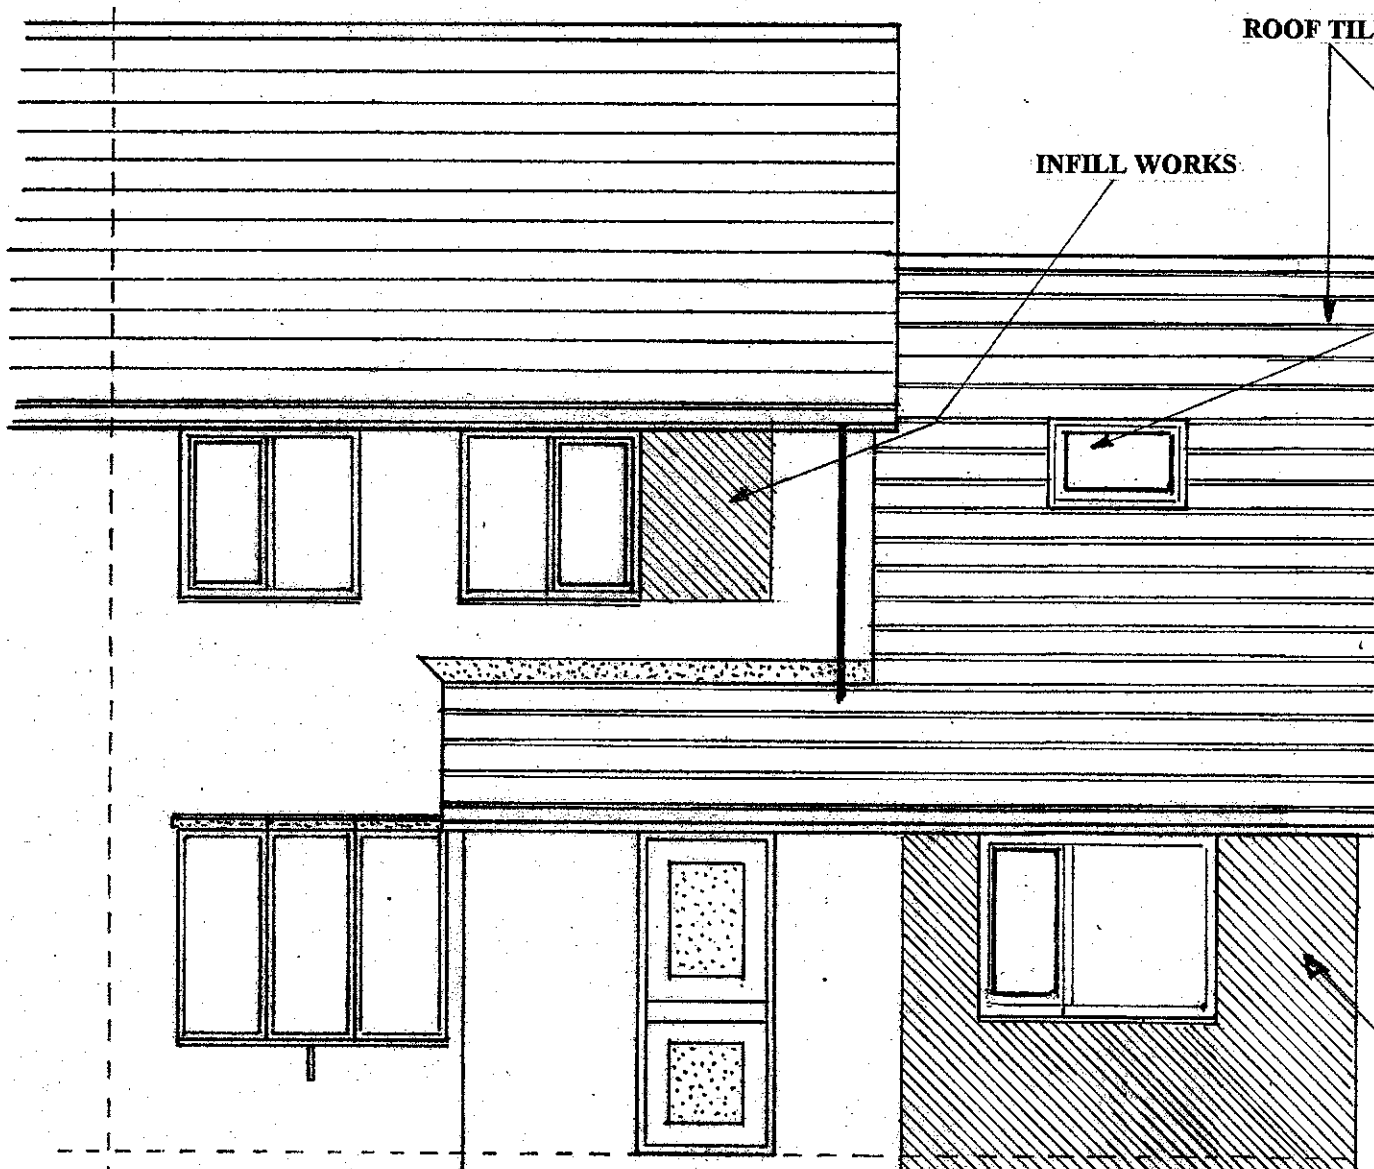

PROPOSED FRONT ELEVATION

ROOF TILES TO MATCH EXISTING

INFILL WORKS

NEW VELUX WINDOW


BRICKWORK TO MATCH EXISTING

PROPOSED REAR ELEVATION

SCALE 1:50

ROOF TILES TO MATCH EXISTING

BRICKWORK TO MATCH EXISTING

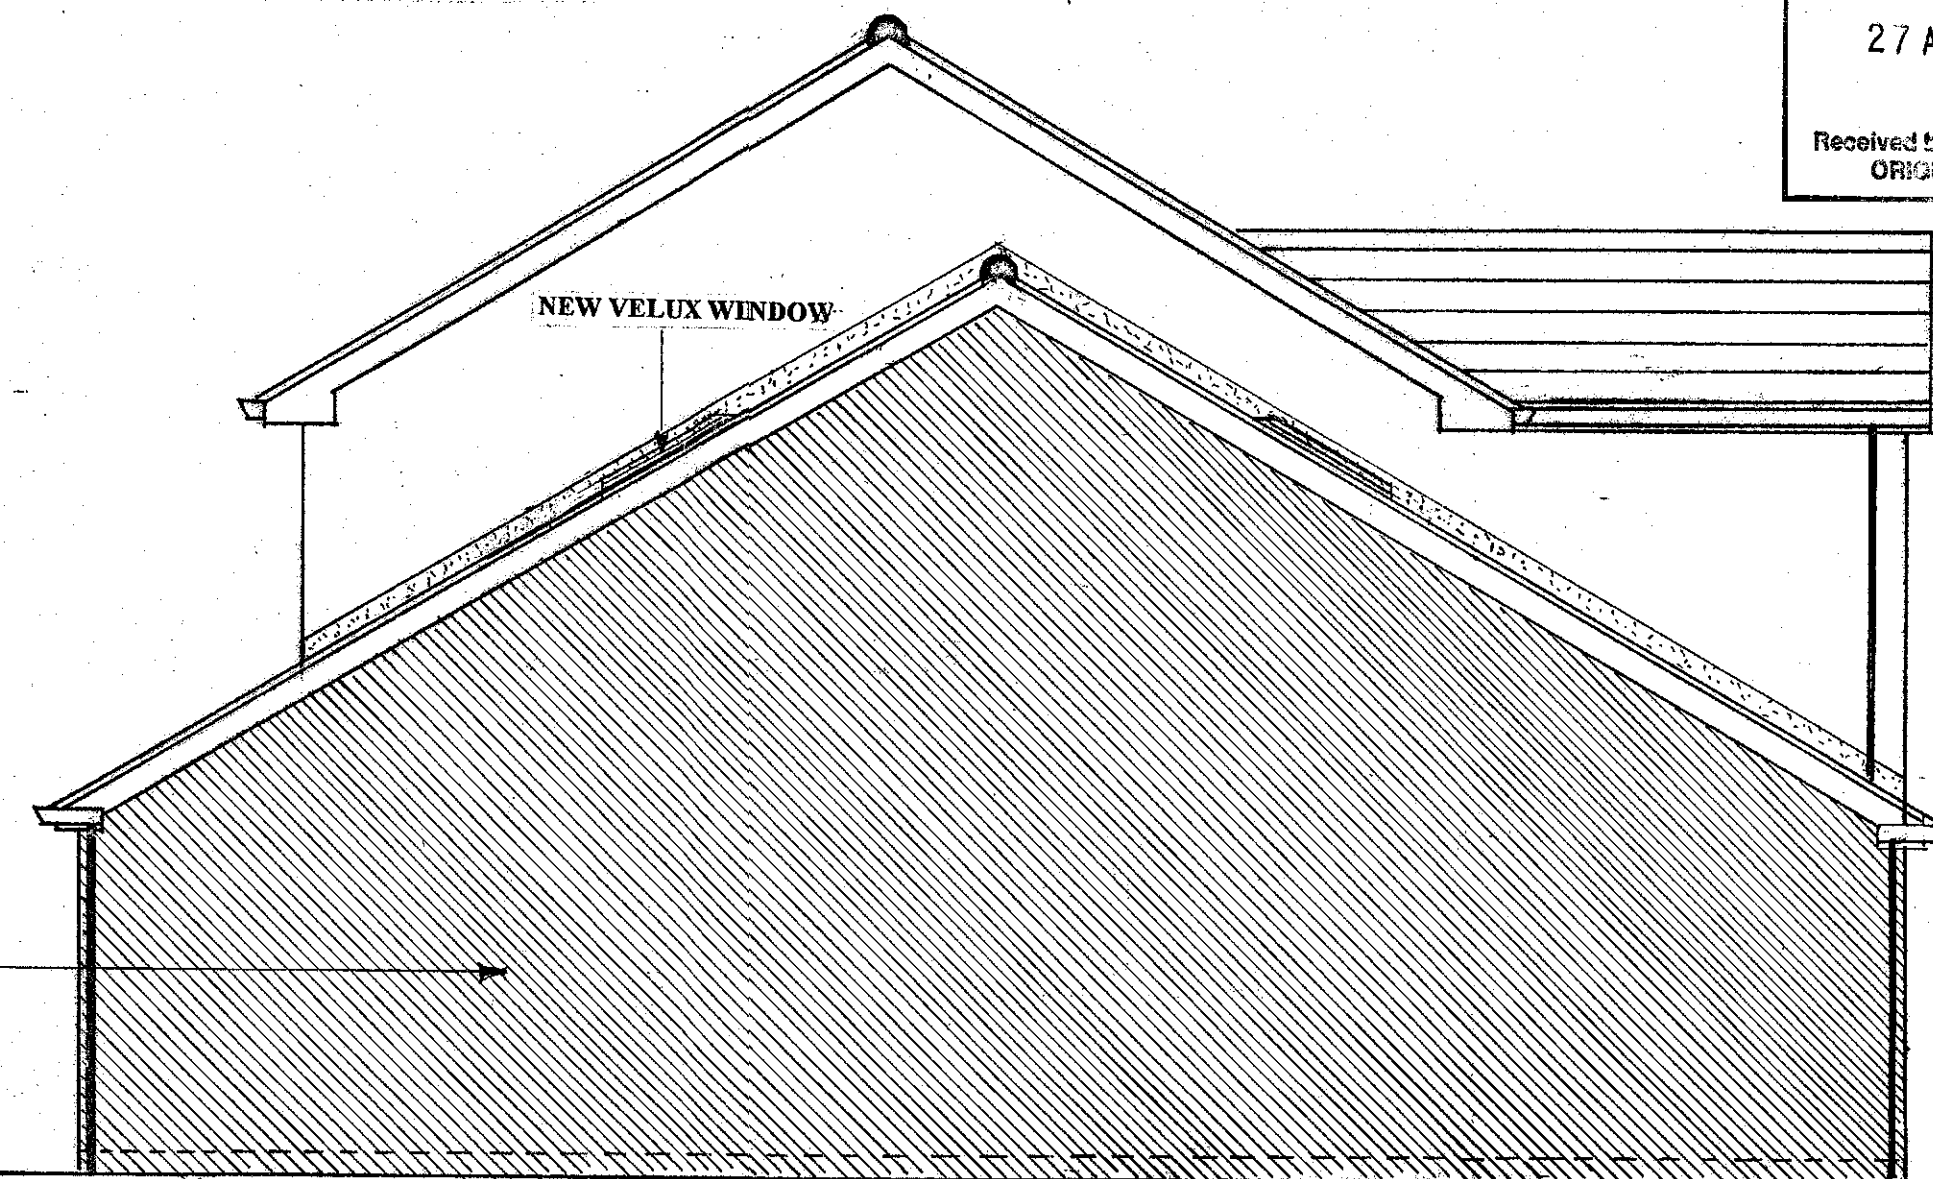

PROPOSED SIDE ELEVATION A

27 AUG 2015
Received by:
ORIGINAL COPY