




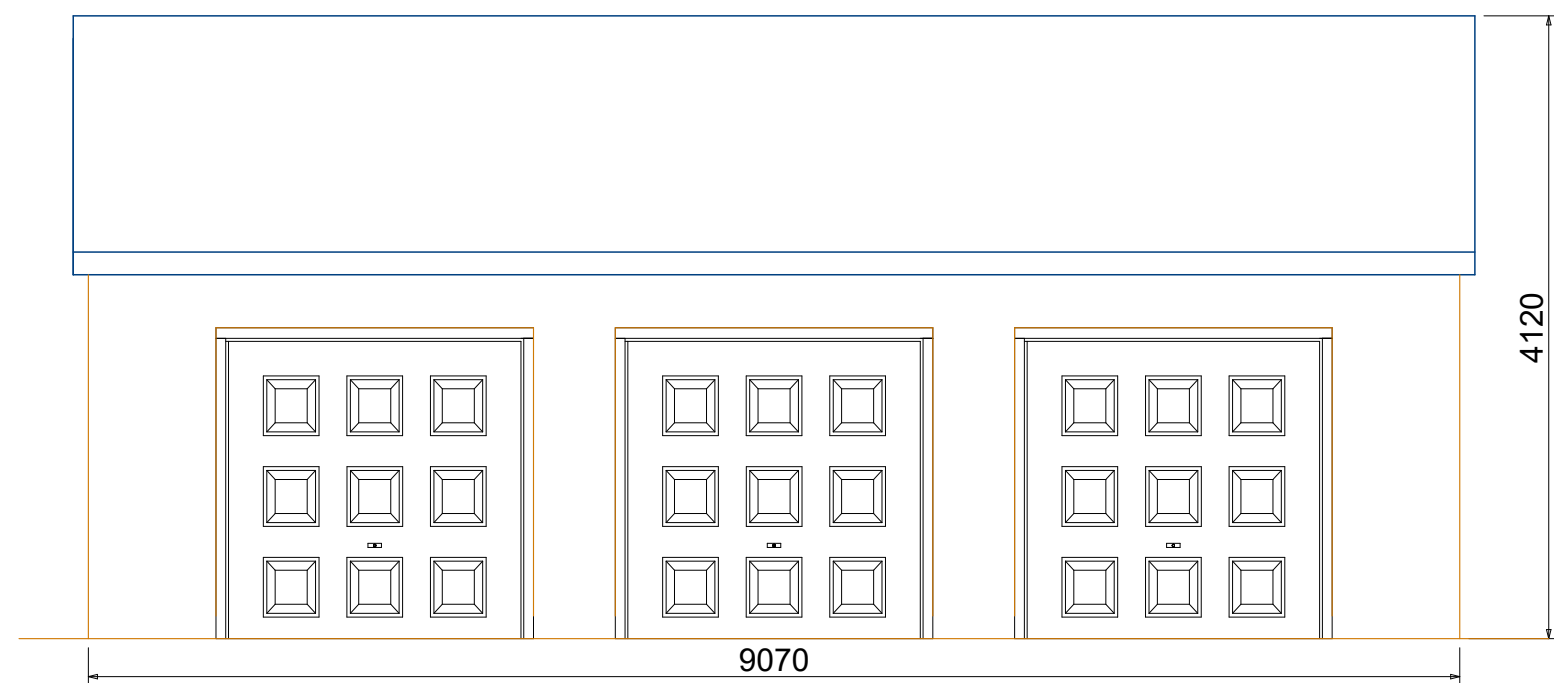


Existing Front Elevation

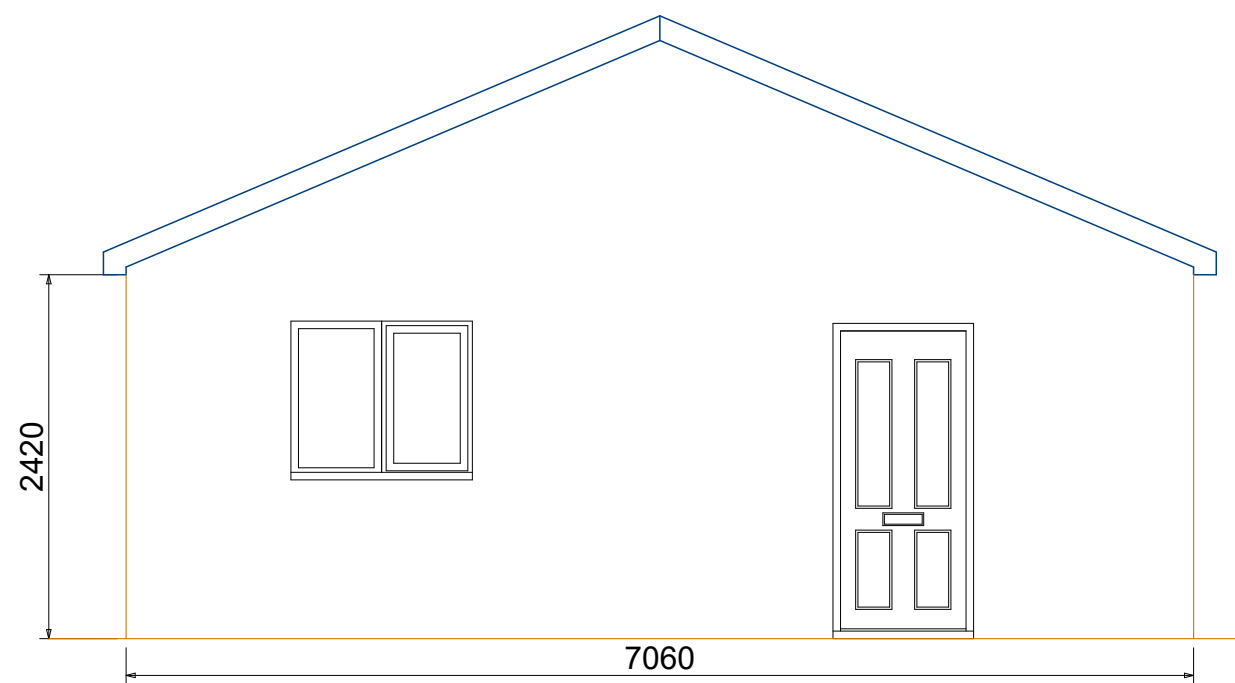


Existing Side Elevation

 


Existing Rear Elevation

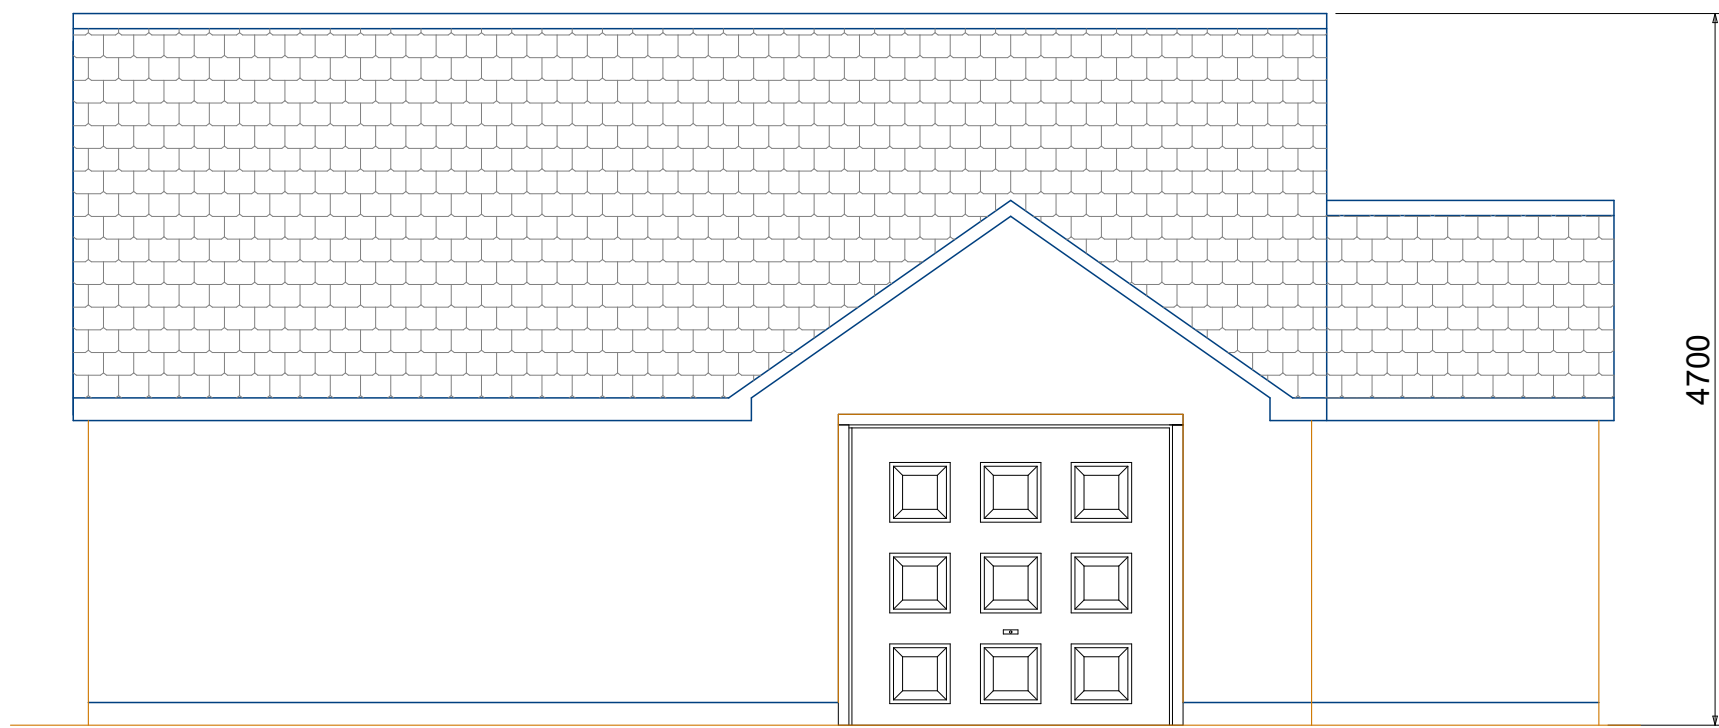


Proposed Front Elevation

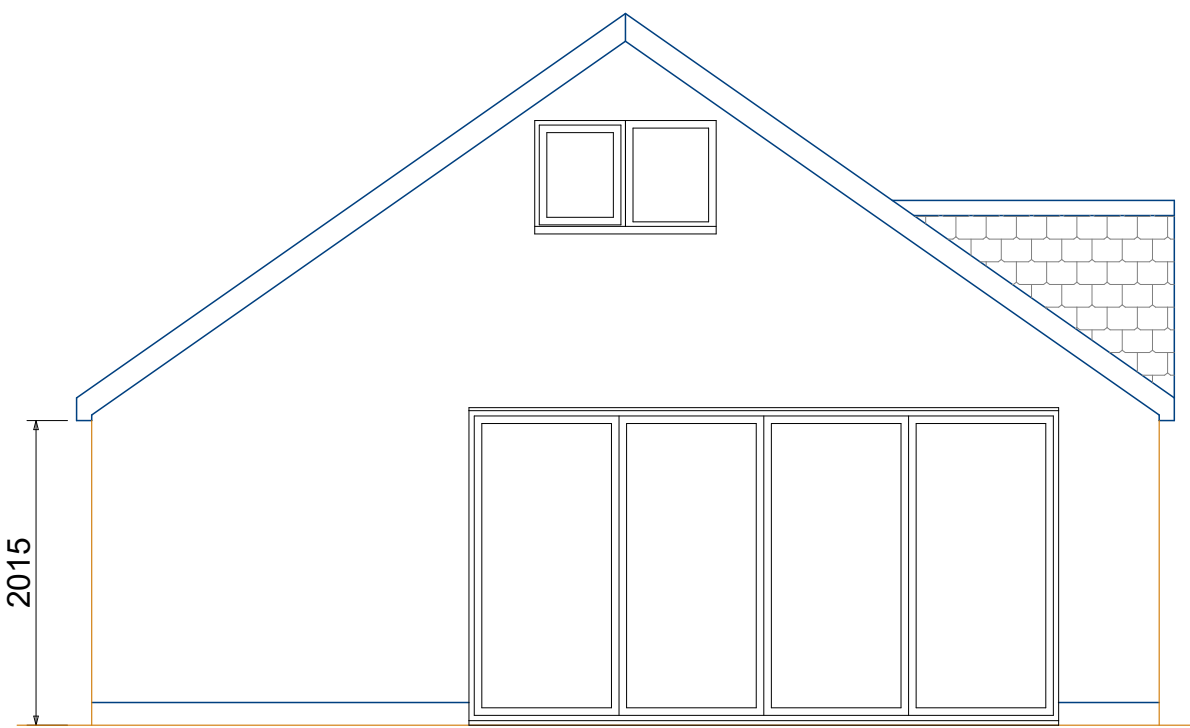


Proposed Side Elevation

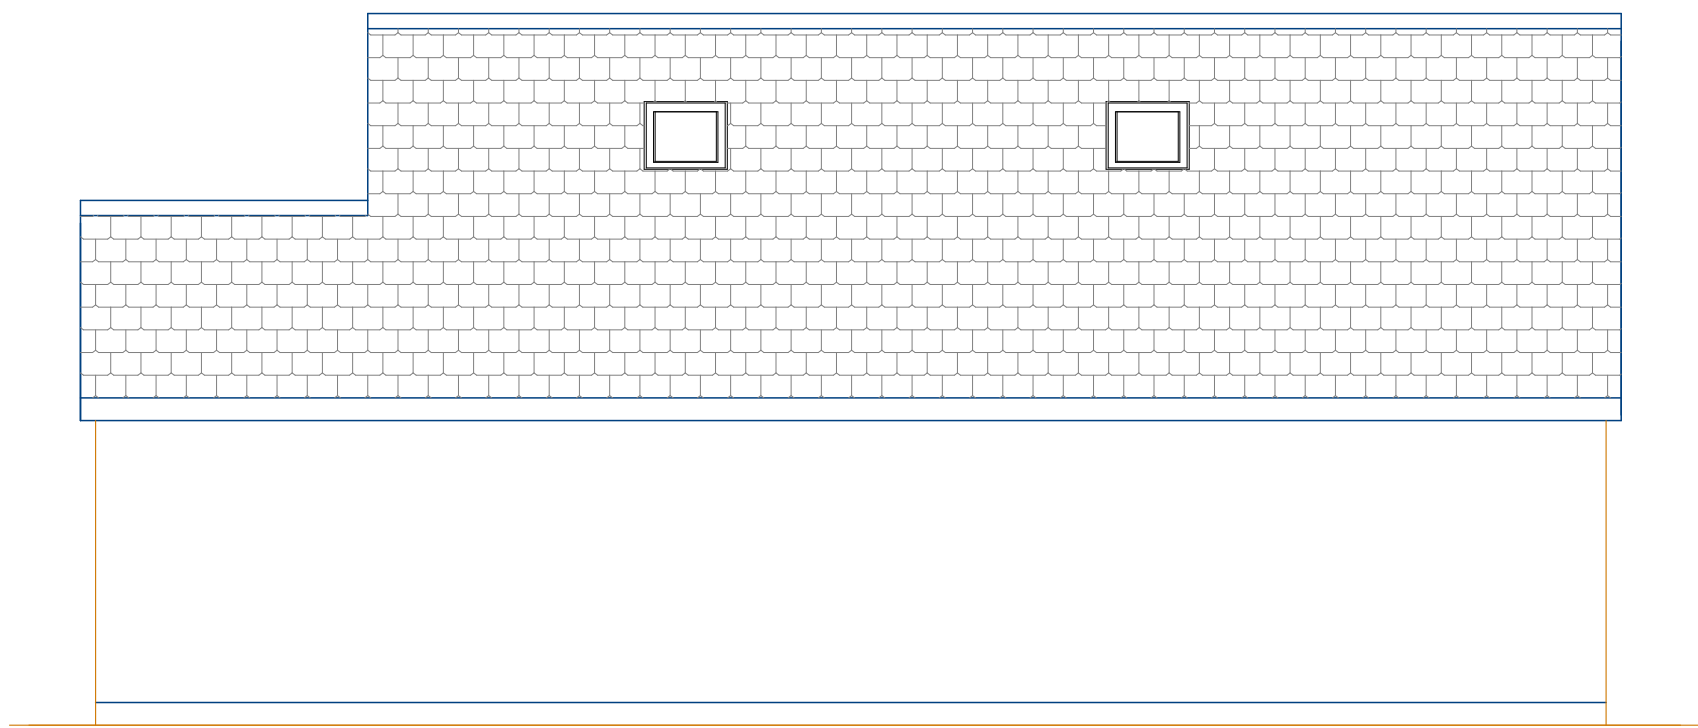


Proposed Rear Elevation

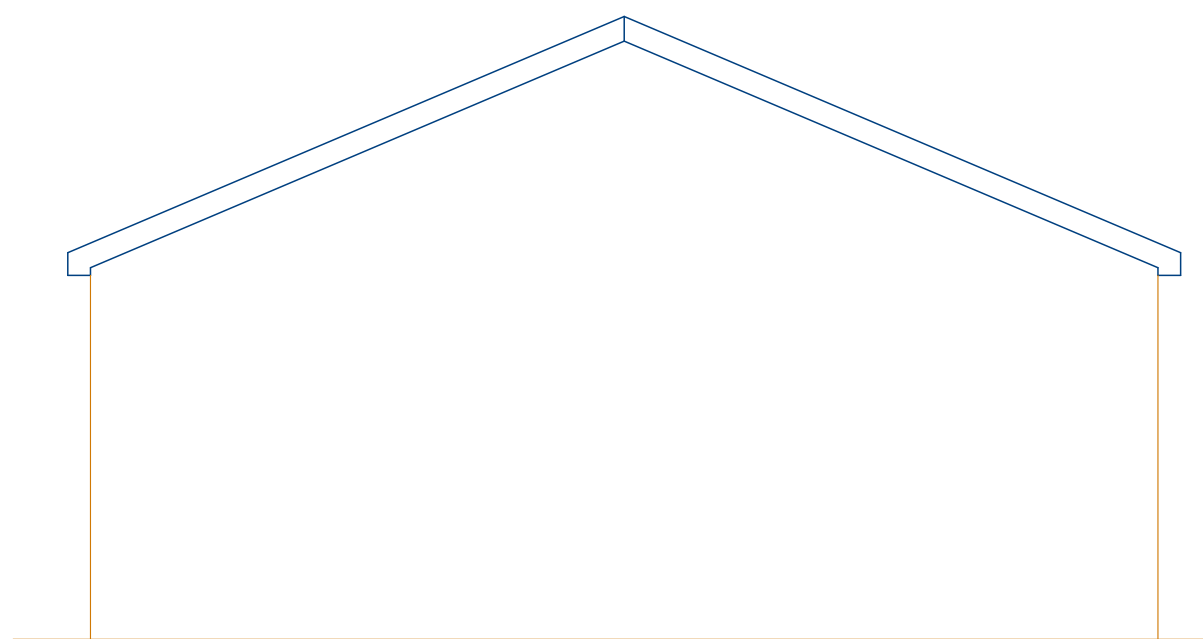


Existing Side Elevation

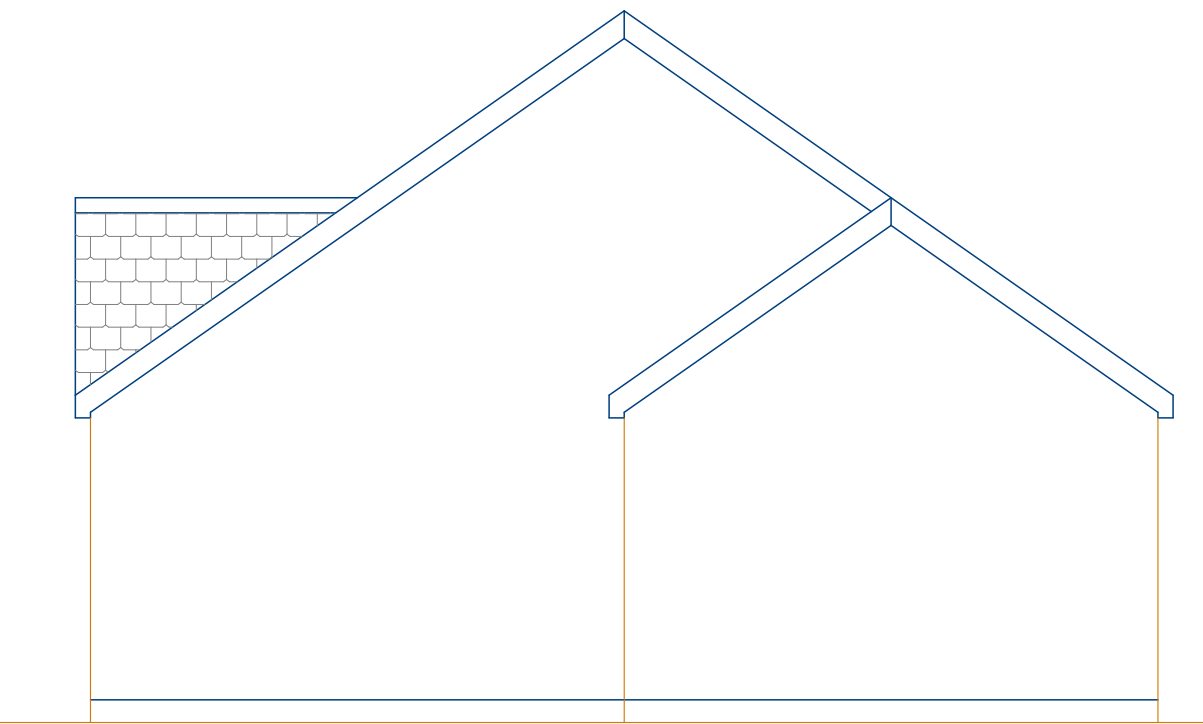


Proposed Side Elevation

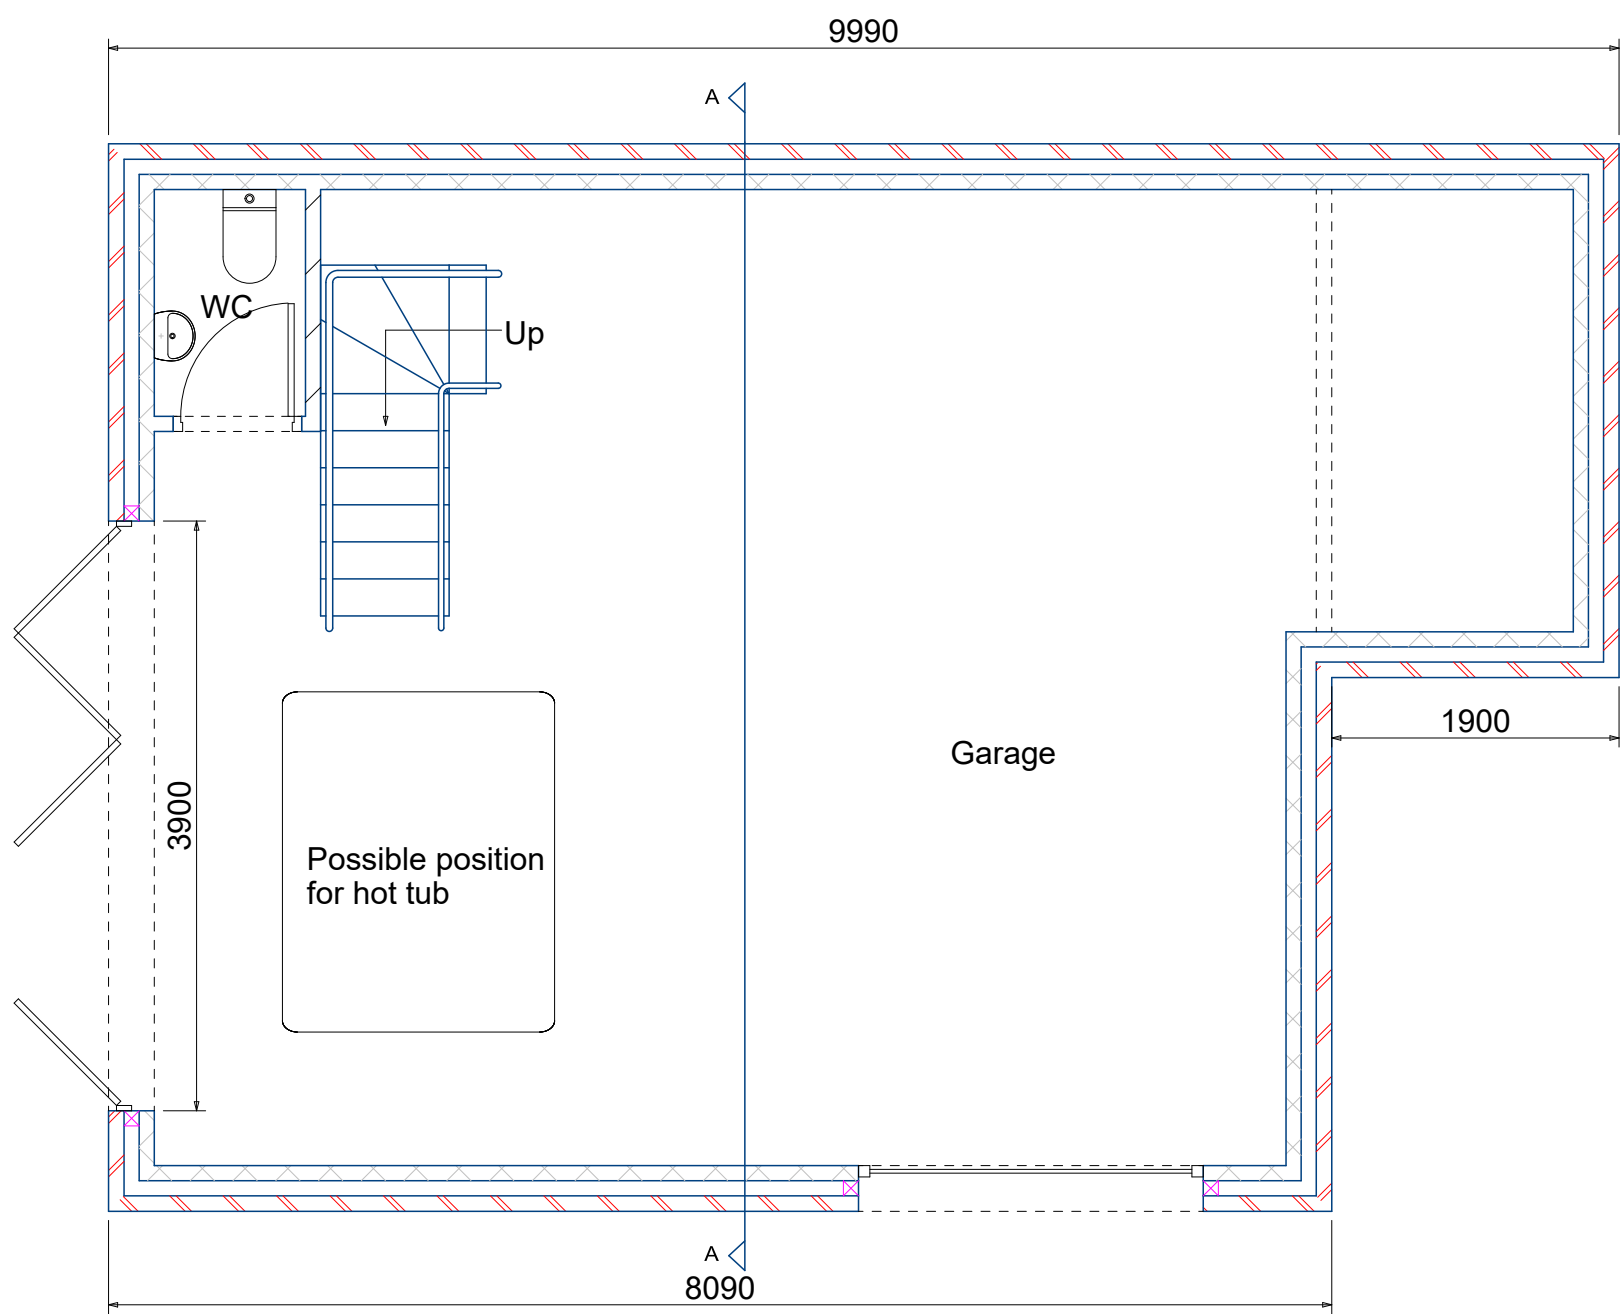

Proposed Ground Floor Plan

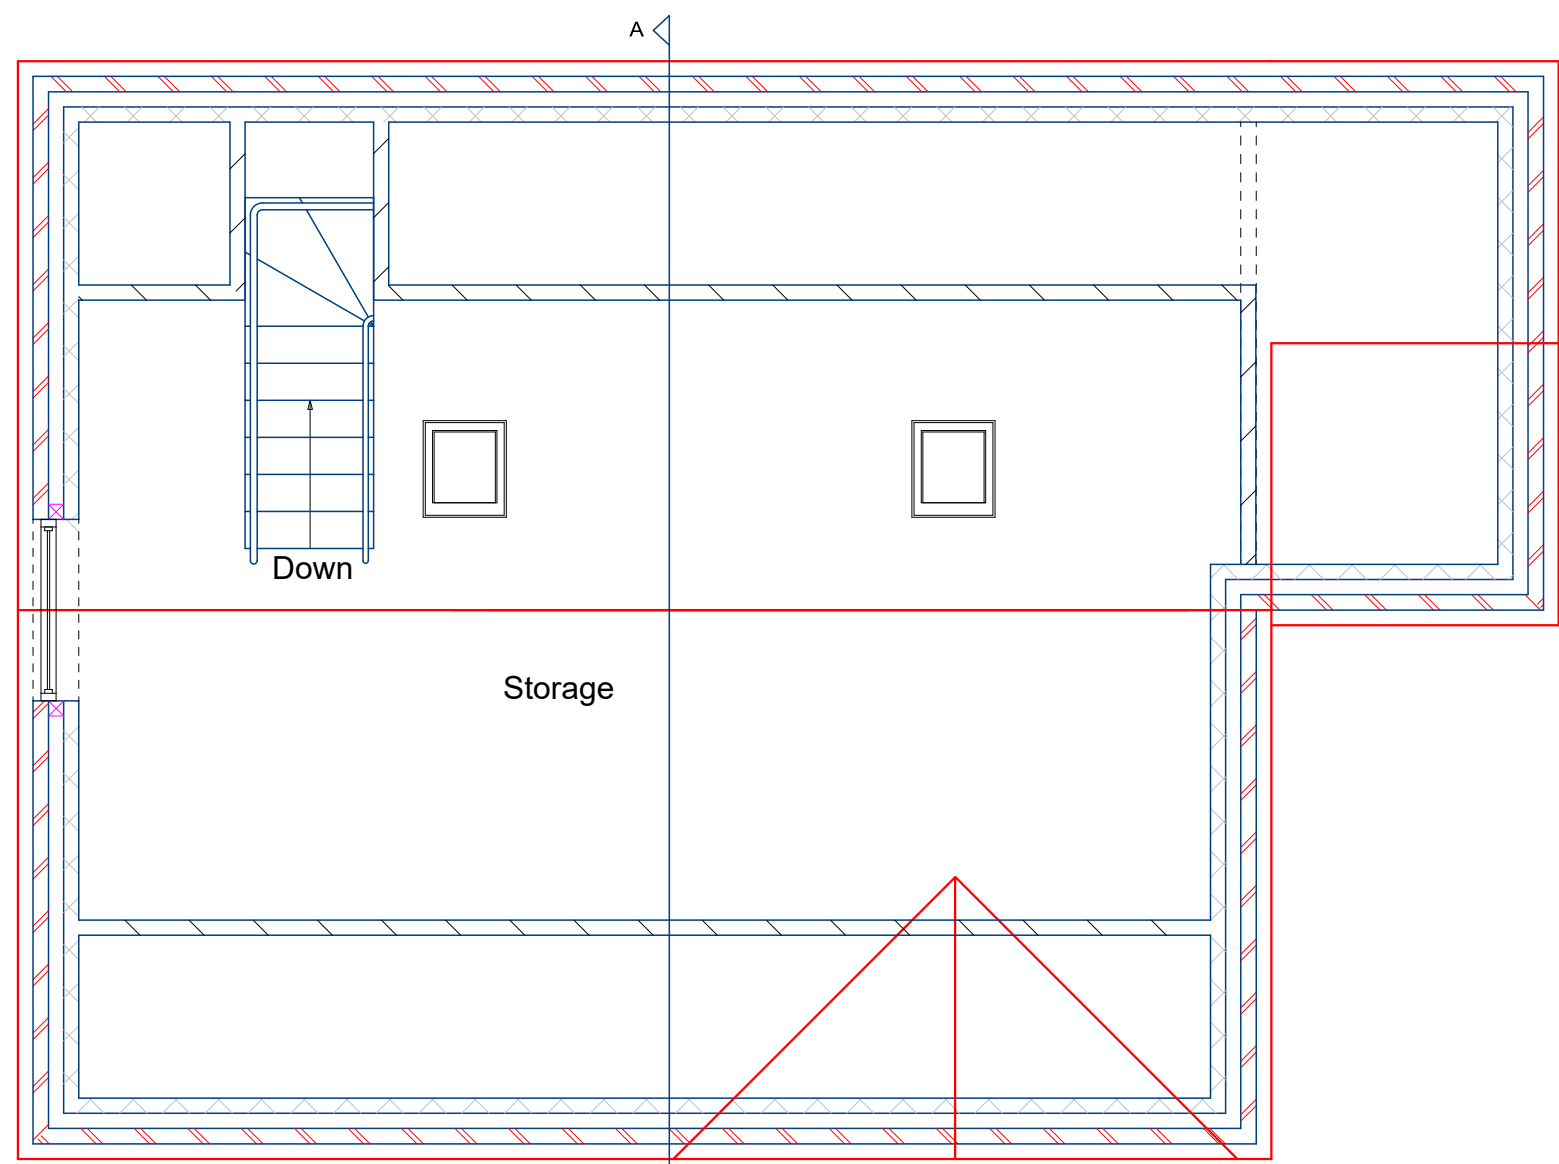

Proposed Loft Plan

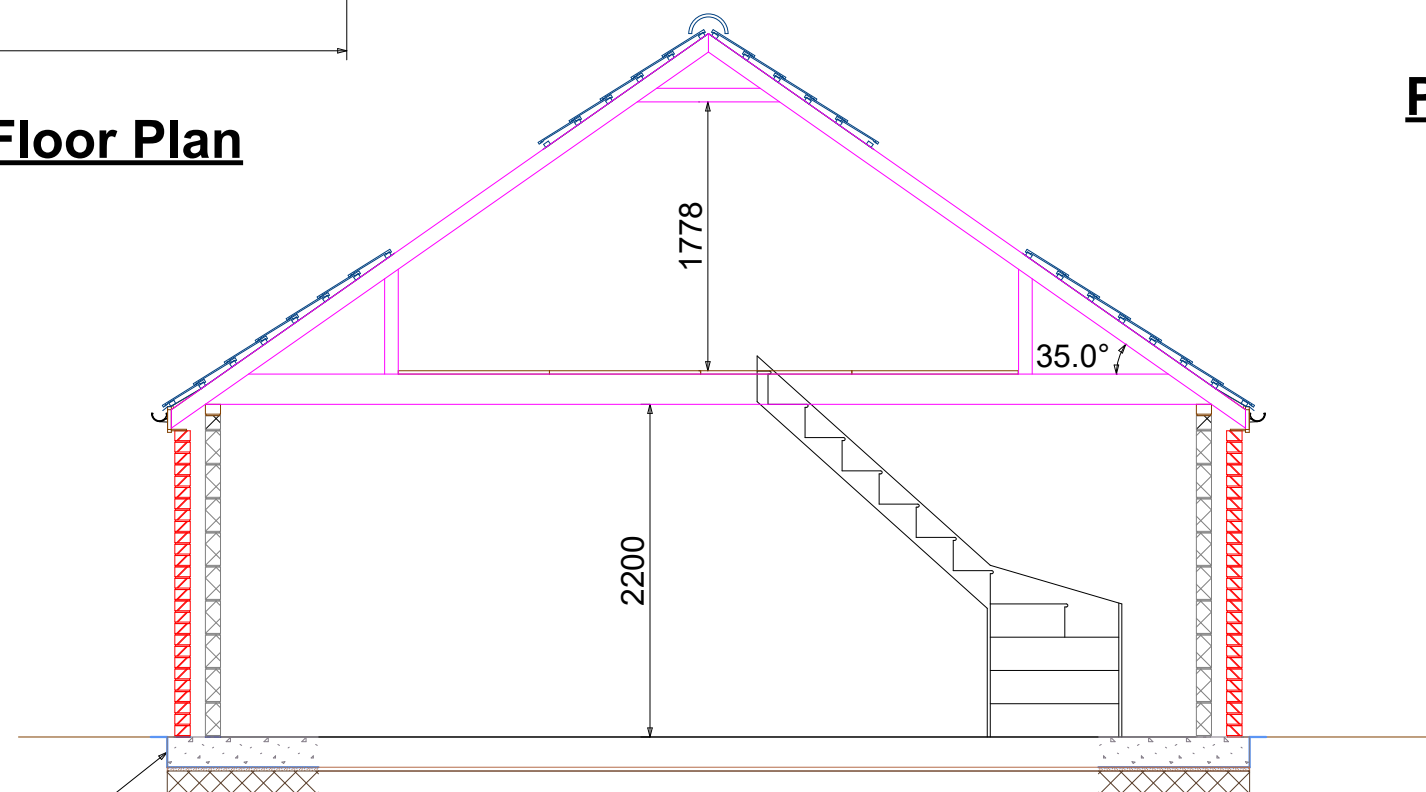

Section A-A

Notes

Revisions

A Garage door size amended	23/5/21
B Garage layout altered	15/6/21
C Loft plan added	12/7/21

PAUL GLOVER
DESIGN SERVICES

Glover Building Management

Project
Proposed Re-Building of Garage
362 Pontefract Rd
Lundwood
Barnsley S71 5JY
Drawing Title
Planning Proposals
Plans & Elevations
Client
Mr & Mrs Salt
Drawing No.
PG 168-2 Rev C

Date
May 2021
Drawn by
P Glover
Scale
1:50
Checked by
PG

Page Size - A1 3000 mm

6 Beaulieu Close, Mapplewell
Barnsley S75 6FJ
Tel 01226 387491/07730258347
Email paulglover555@btinternet.com