






Ordnance Survey, (c) Crown Copyright 2026. All rights reserved. Licence number 100022432

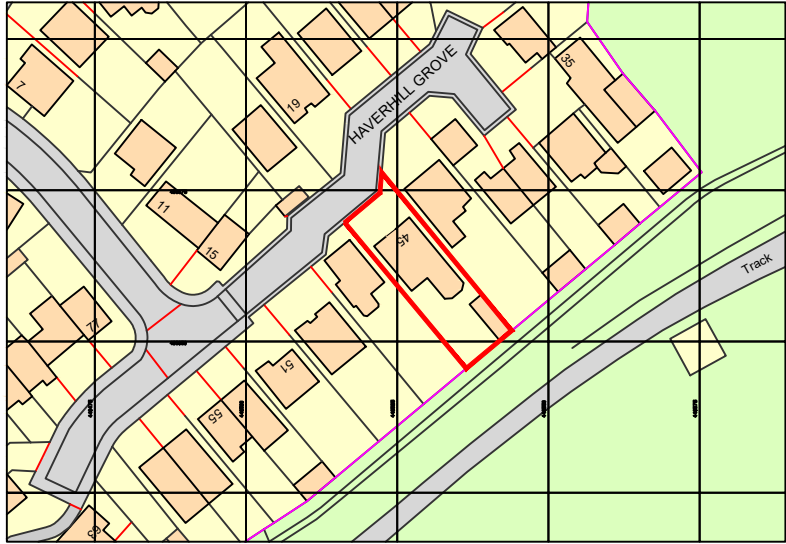


LOCATION PLAN 1:1250

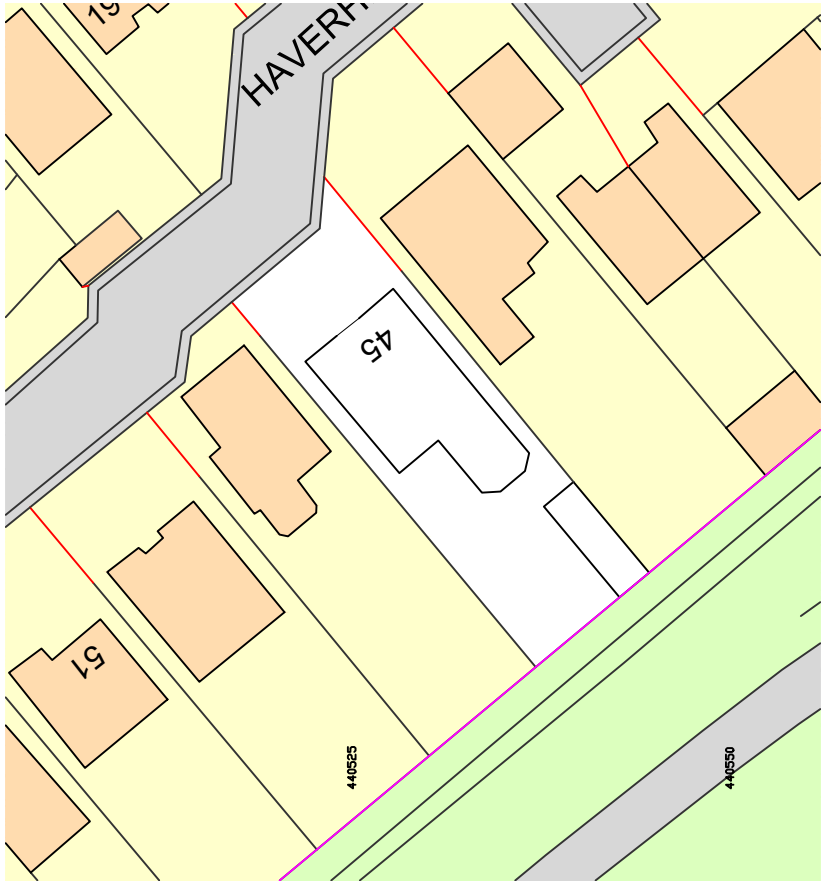

EXISTING SITE PLAN 1:500

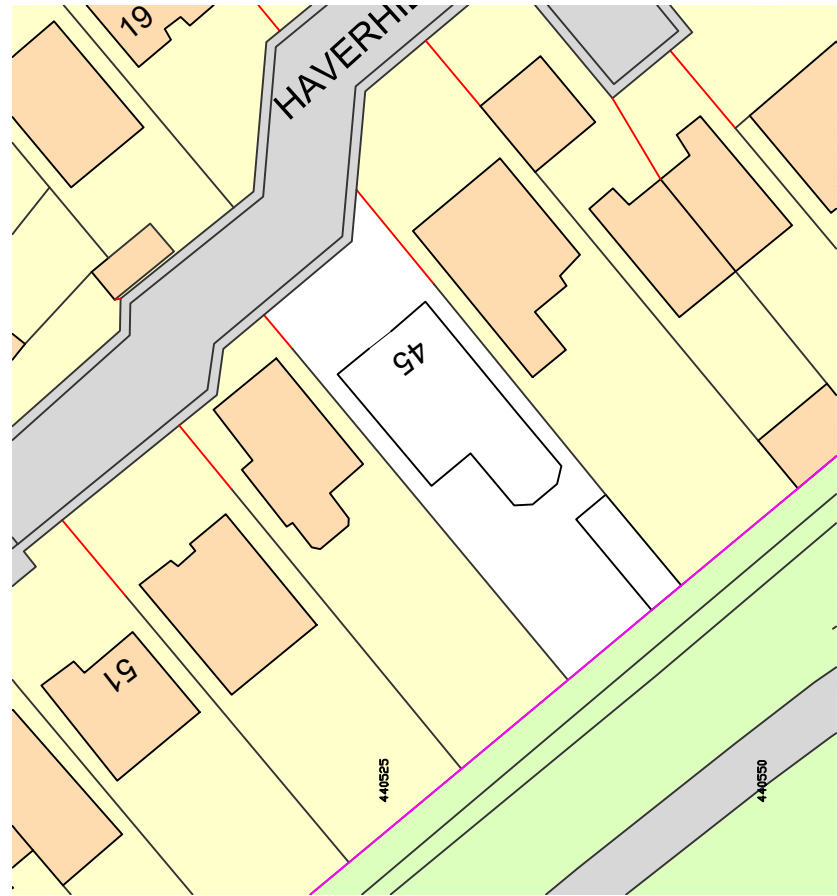

PROPOSED SITE PLAN 1:500

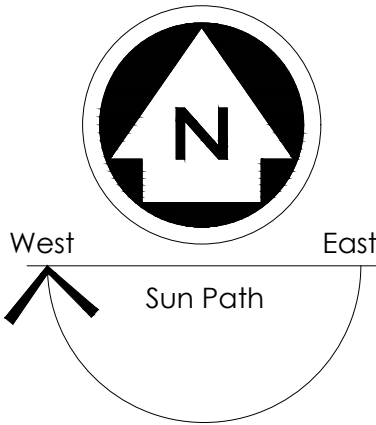

ALL DIMENSIONS TO BE CHECKED ON SITE
ALL SUBJECT TO STRUCTURAL
ENGINEERS CHECKS AND
CALCULATIONS
TO BE READ IN CONJUNCTION
WITH CONSTRUCTION SPECIFICATION
DO NOT SCALE FROM THIS DRAWING
EXCEPT FOR THE PURPOSES OF LOCAL
AUTHORITY PLANNING
IF ANY VARIATIONS ARE MADE TO
SPECIFICATION/DRAWINGS WITHOUT DK
DESIGNS KNOWLEDGE, DK DESIGNS WILL
NOT BE HELD ACCOUNTABLE FOR NON
COMPLIANCE OF PLANNING AND BUILDING
REGULATIONS
This drawing and all the information
shown is the property of DK Designs and
shall not be copied whole, or in part, or
used for any other purpose without written
permission of the Company




Rev.	Date	Remarks

DK DESIGNS
FUTURE PROJECTS TODAY

7A HAYWOOD HOUSE, HYDRA BUSINESS PARK
NETHER LANE
SHEFFIELD
S35 1ZX
TEL OFFICE:- 07591 206852
WEB:- WWW.DK-DESIGNS.CO.UK
EMAIL :- DESIGNS@DK-DESIGNS.CO.UK

Client: Nicola Sorsby	
45 Haverhill Grove, Wombwell LOCATION AND SITE PLANS	
Scales: 1:1250 1:500 @ A3	Date: Sept 26
Drawing Number: 2025-100-01	Revision: -
Drawn by: DCK/KLU	

EXISTING

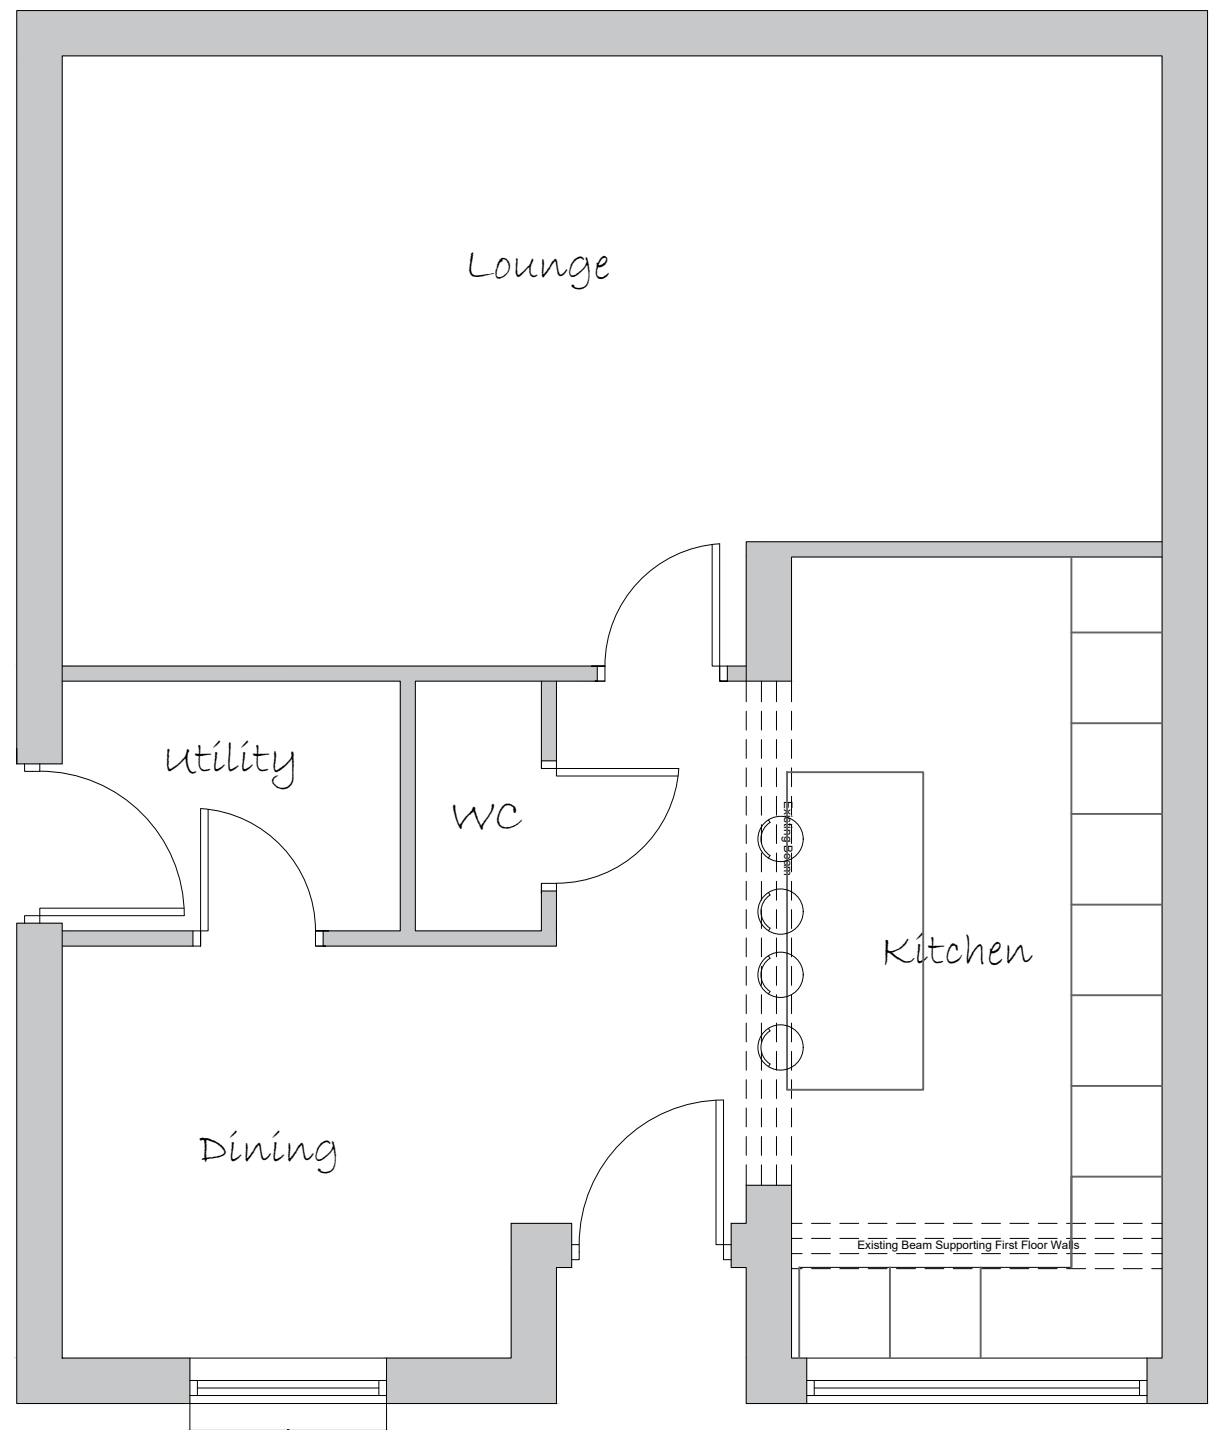


Ground Floor Plan



PROPOSED

BUILDING CONTROL APPROVED PLANS
TO BE READ IN CONJUNCTION WITH CONSTRUCTION SPECIFICATION AND SUPPORTING DOCUMENTATION

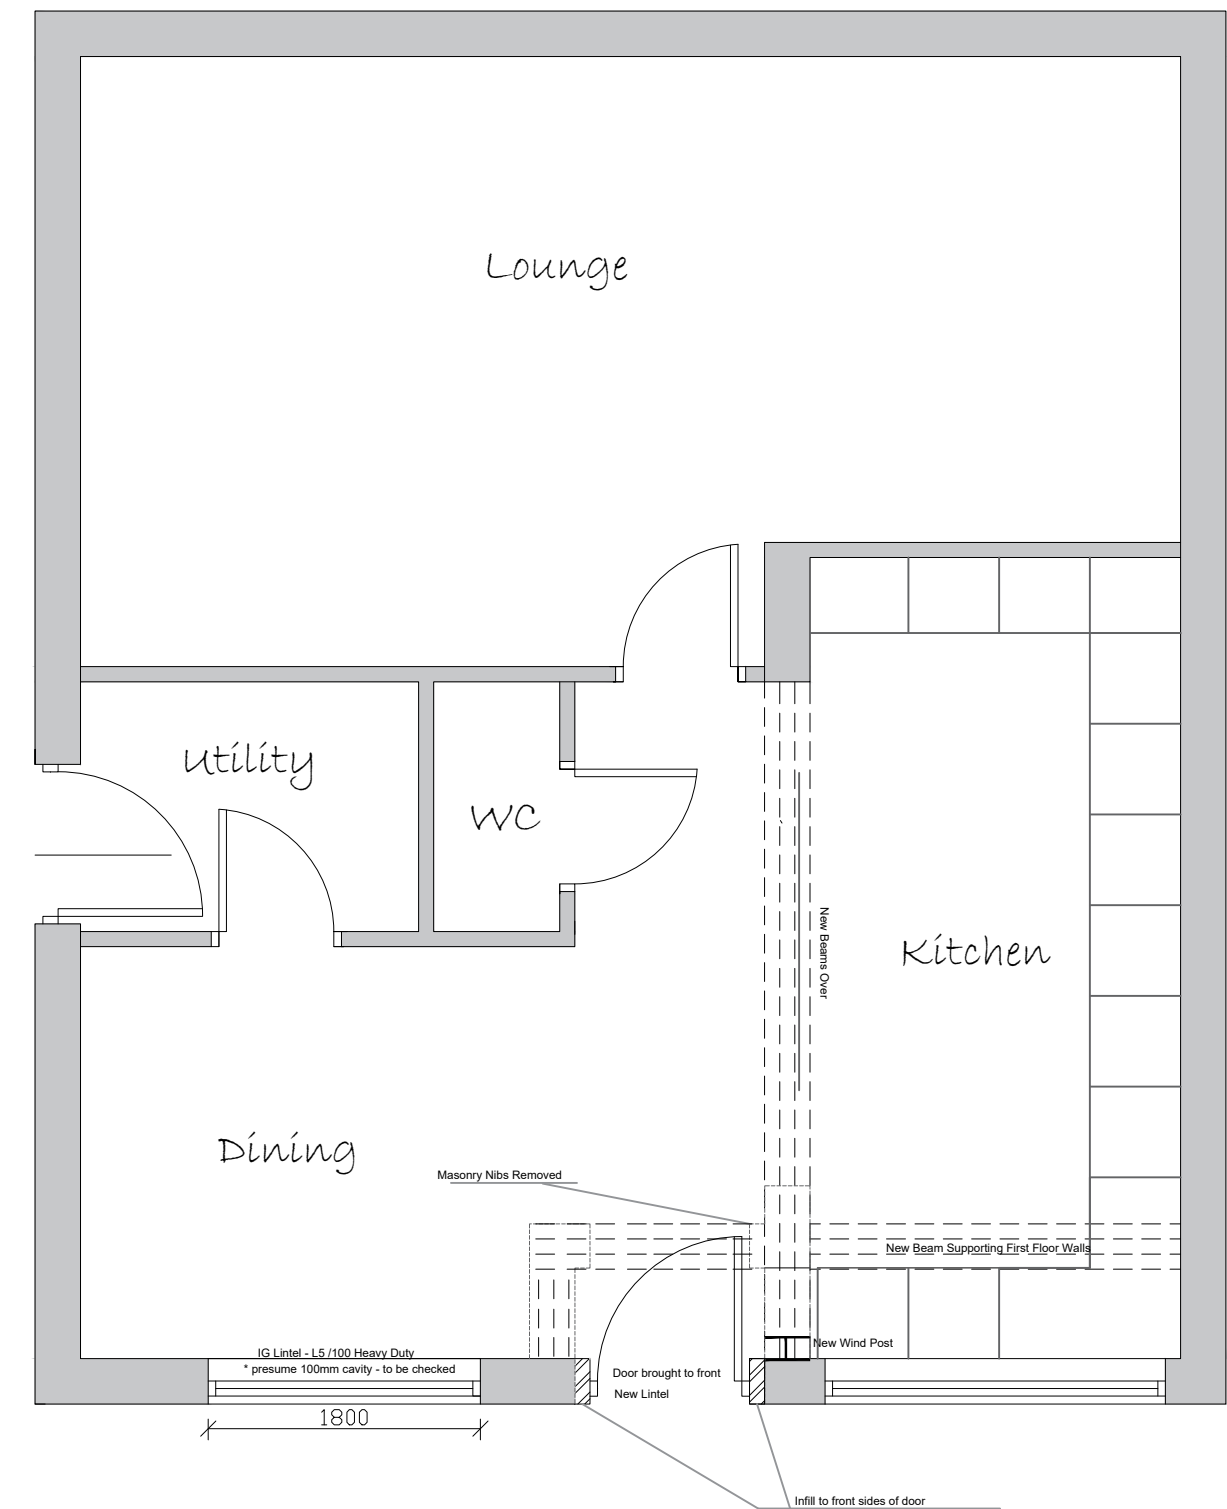

Ground Floor Plan



TO BE READ IN CONJUNCTION WITH ENGINEERING DETAILS / CALCULATIONS

NOTES

ALL DIMENSIONS TO BE CHECKED ON SITE
ALL SUBJECT TO STRUCTURAL ENGINEERS CHECKS AND CALCULATIONS
TO BE READ IN CONJUNCTION WITH CONSTRUCTION SPECIFICATION
DO NOT SCALE FROM THIS DRAWING EXCEPT FOR THE PURPOSES OF LOCAL AUTHORITY PLANNING
IF ANY VARIATIONS ARE MADE TO SPECIFICATION/DRAWINGS WITHOUT DK DESIGNS FPT LTD KNOWLEDGE, DK DESIGNS
FPT LTD WILL NOT BE HELD ACCOUNTABLE FOR NON COMPLIANCE OF PLANNING AND BUILDING REGULATIONS

This drawing and all the information shown is the property of DK Designs FPT Ltd and shall not be copied whole, or in part, or used for any other purpose without written permission of the Company

Date	Remarks
DK DESIGNS FUTURE PROJECTS TODAY	
7A HEYWOOD HOUSE, HYDRA BUSINESS PARK NETHER LANE SHEFFIELD S35 1ZX TEL OFFICE:- 07591 206852 EMAIL :- DESIGNS@DK-DESIGNS.CO.UK WEB:- WWW.DK-DESIGNS.CO.UK	
Nicola Sorsby	
Project Title: 45 Haverhill Grove, Wombwell Existing and Proposed Floor Plans	
1:50 @ A2	
Date: Oct 25	
Drawing Number: 2025-100-01	Revision: Drawn by: