




1) This drawing and the design and details depicted thereon are the copyright of Peter Dimberline Chartered Architect.
2) All dimensions on this drawing are to be checked by the Contractor and any discrepancies are to be reported to the Architect.
3) Do not scale critical dimensions off this drawing.
4) Contractor to ensure that all Health & Safety requirements (CDM Regulations) in relation to this project will be complied with.

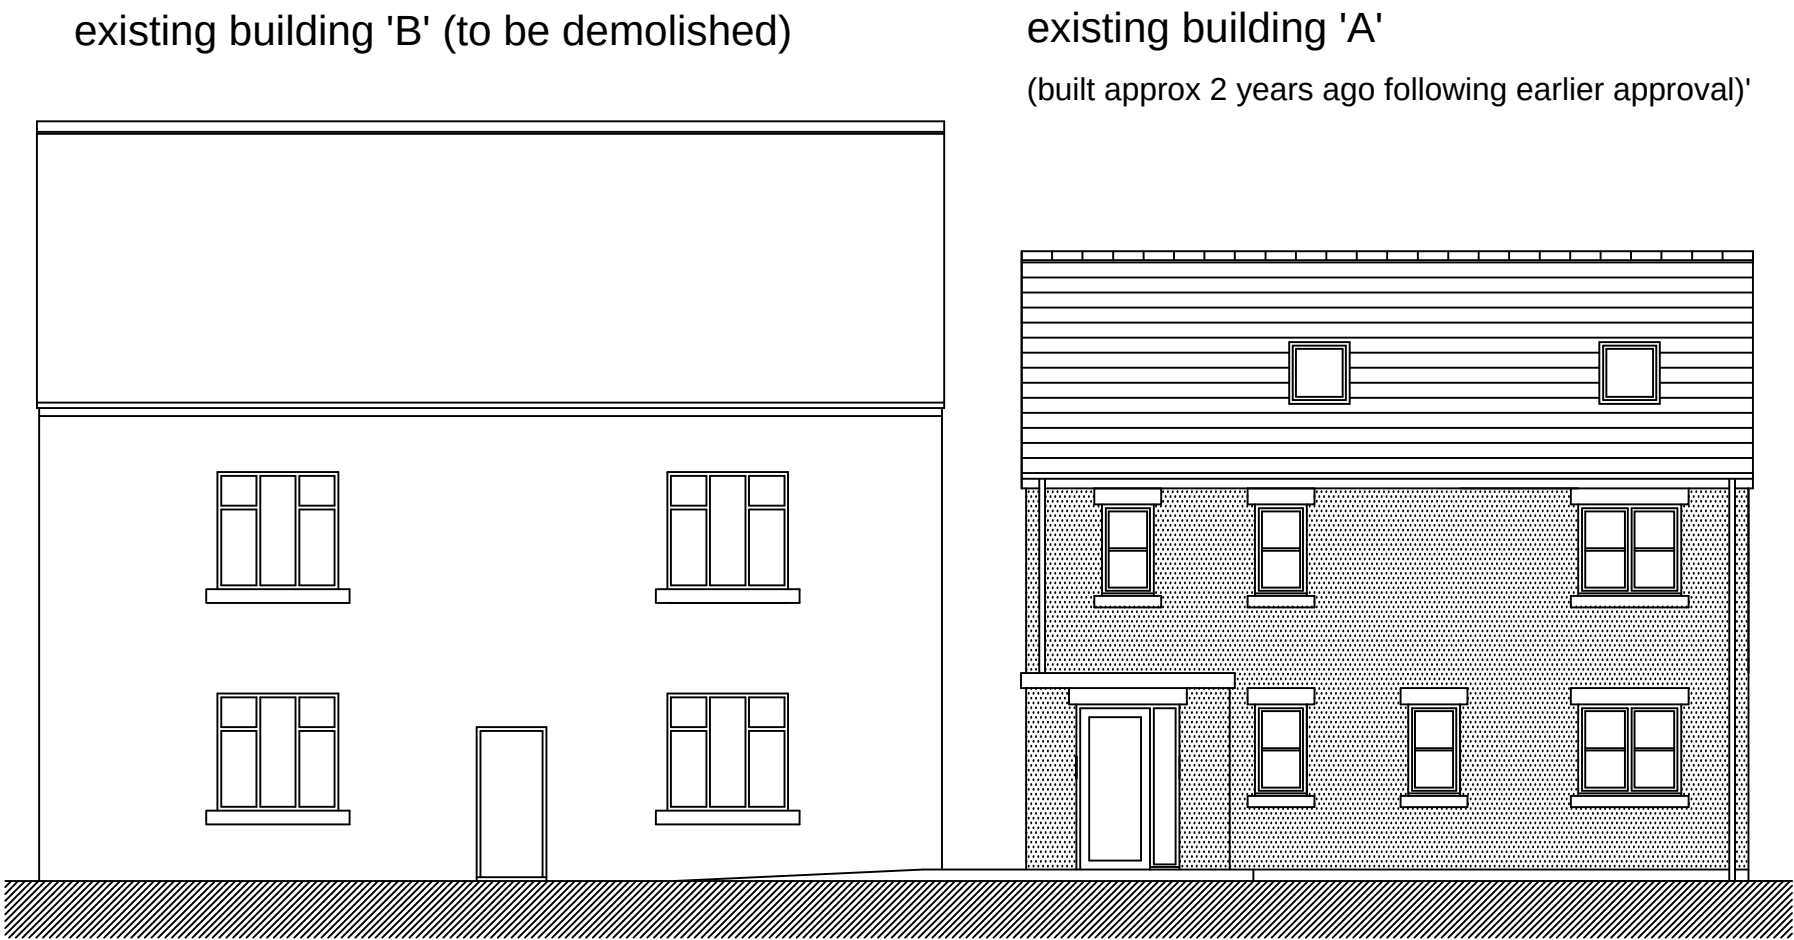


southeast elevation

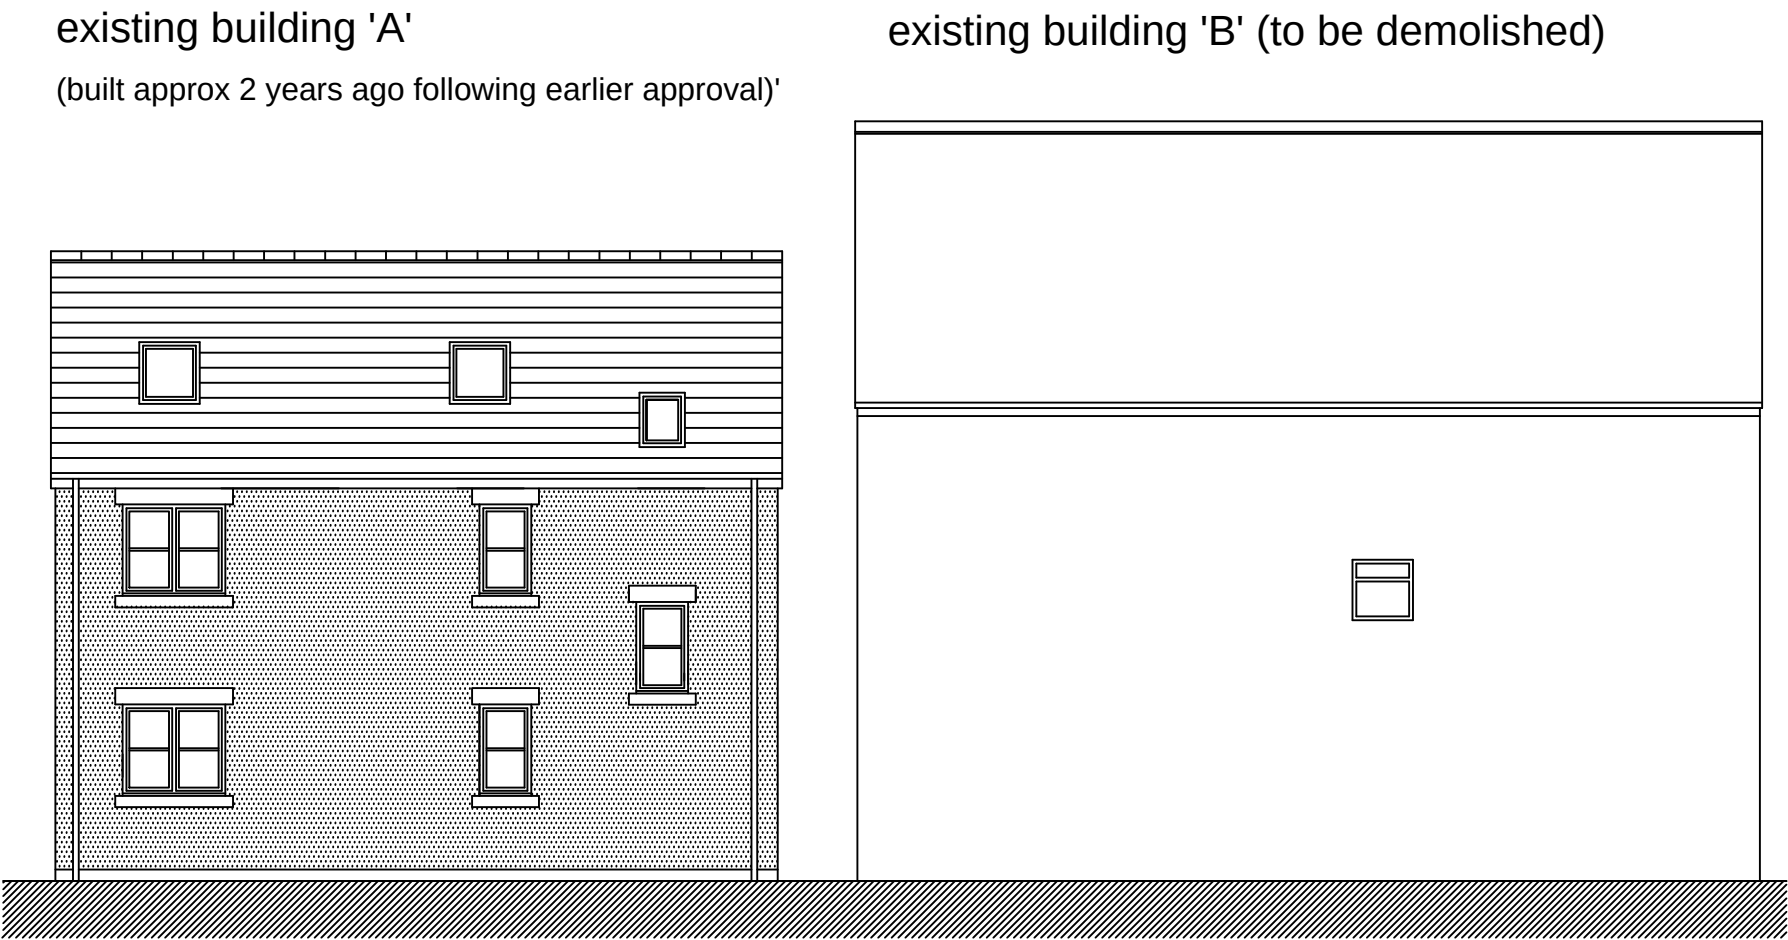


northwest elevation

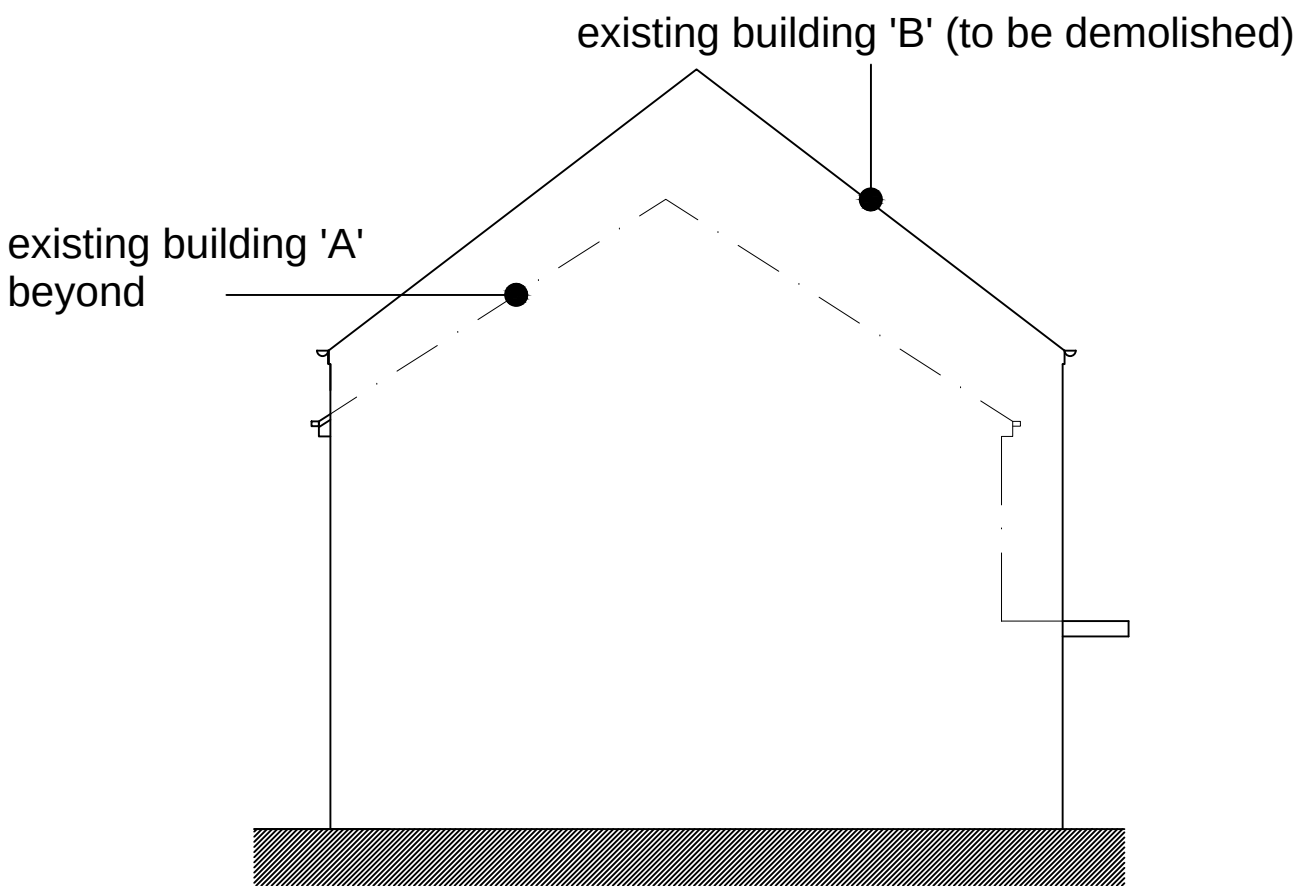


southwest elevation

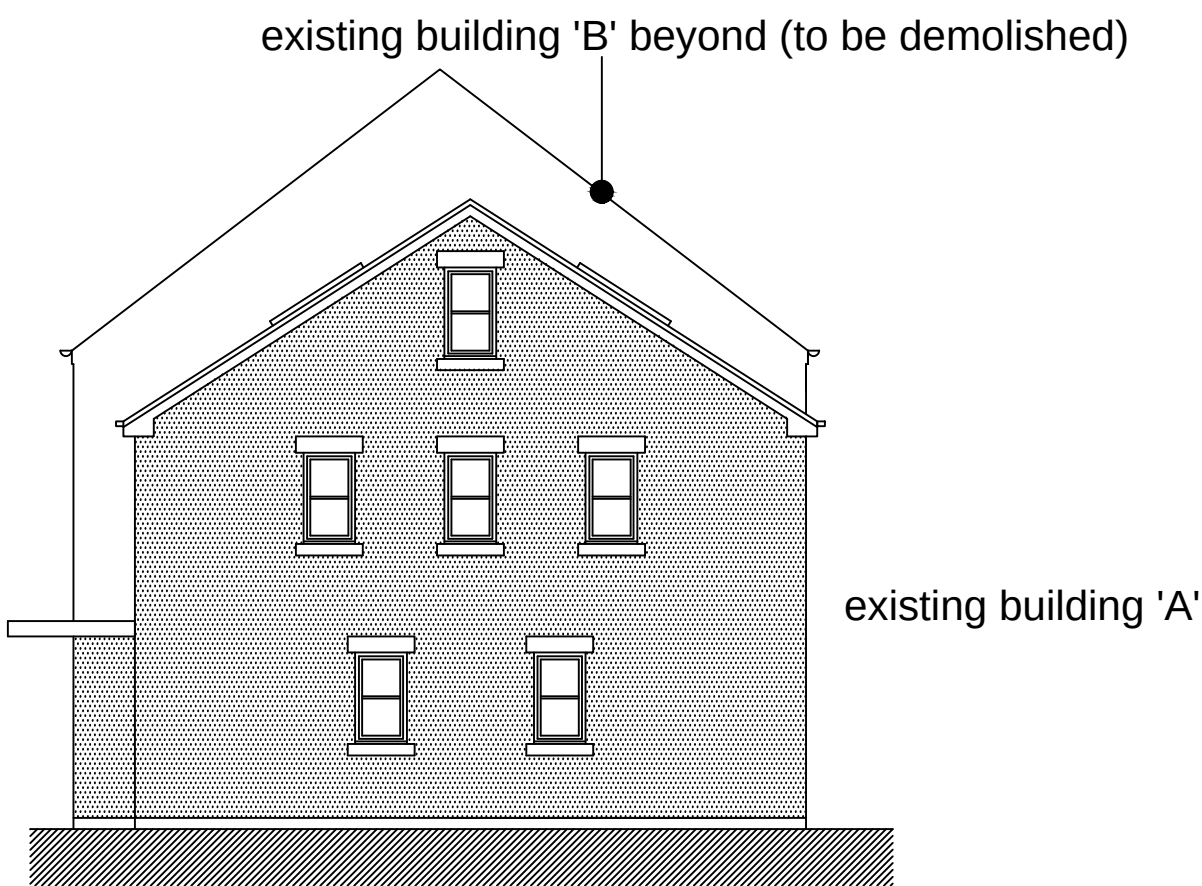


northeast elevation

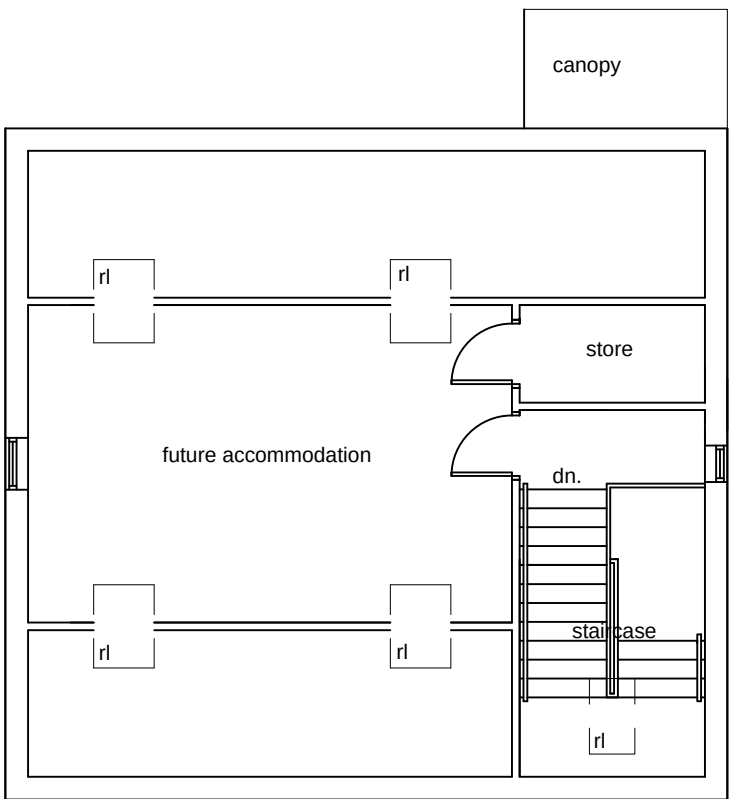


existing building 'A'

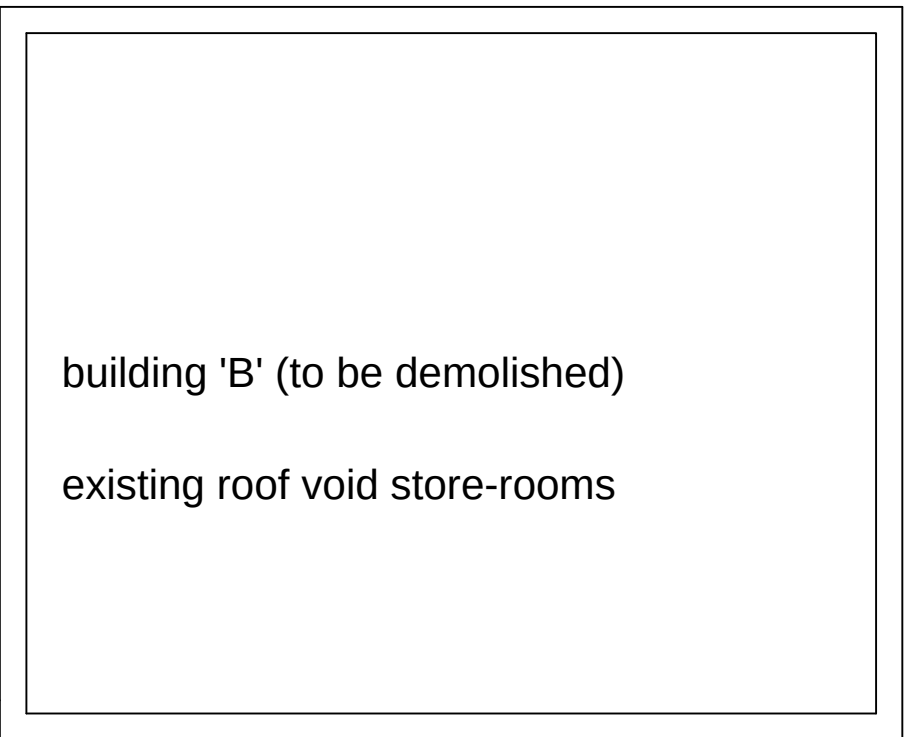


existing building 'B'

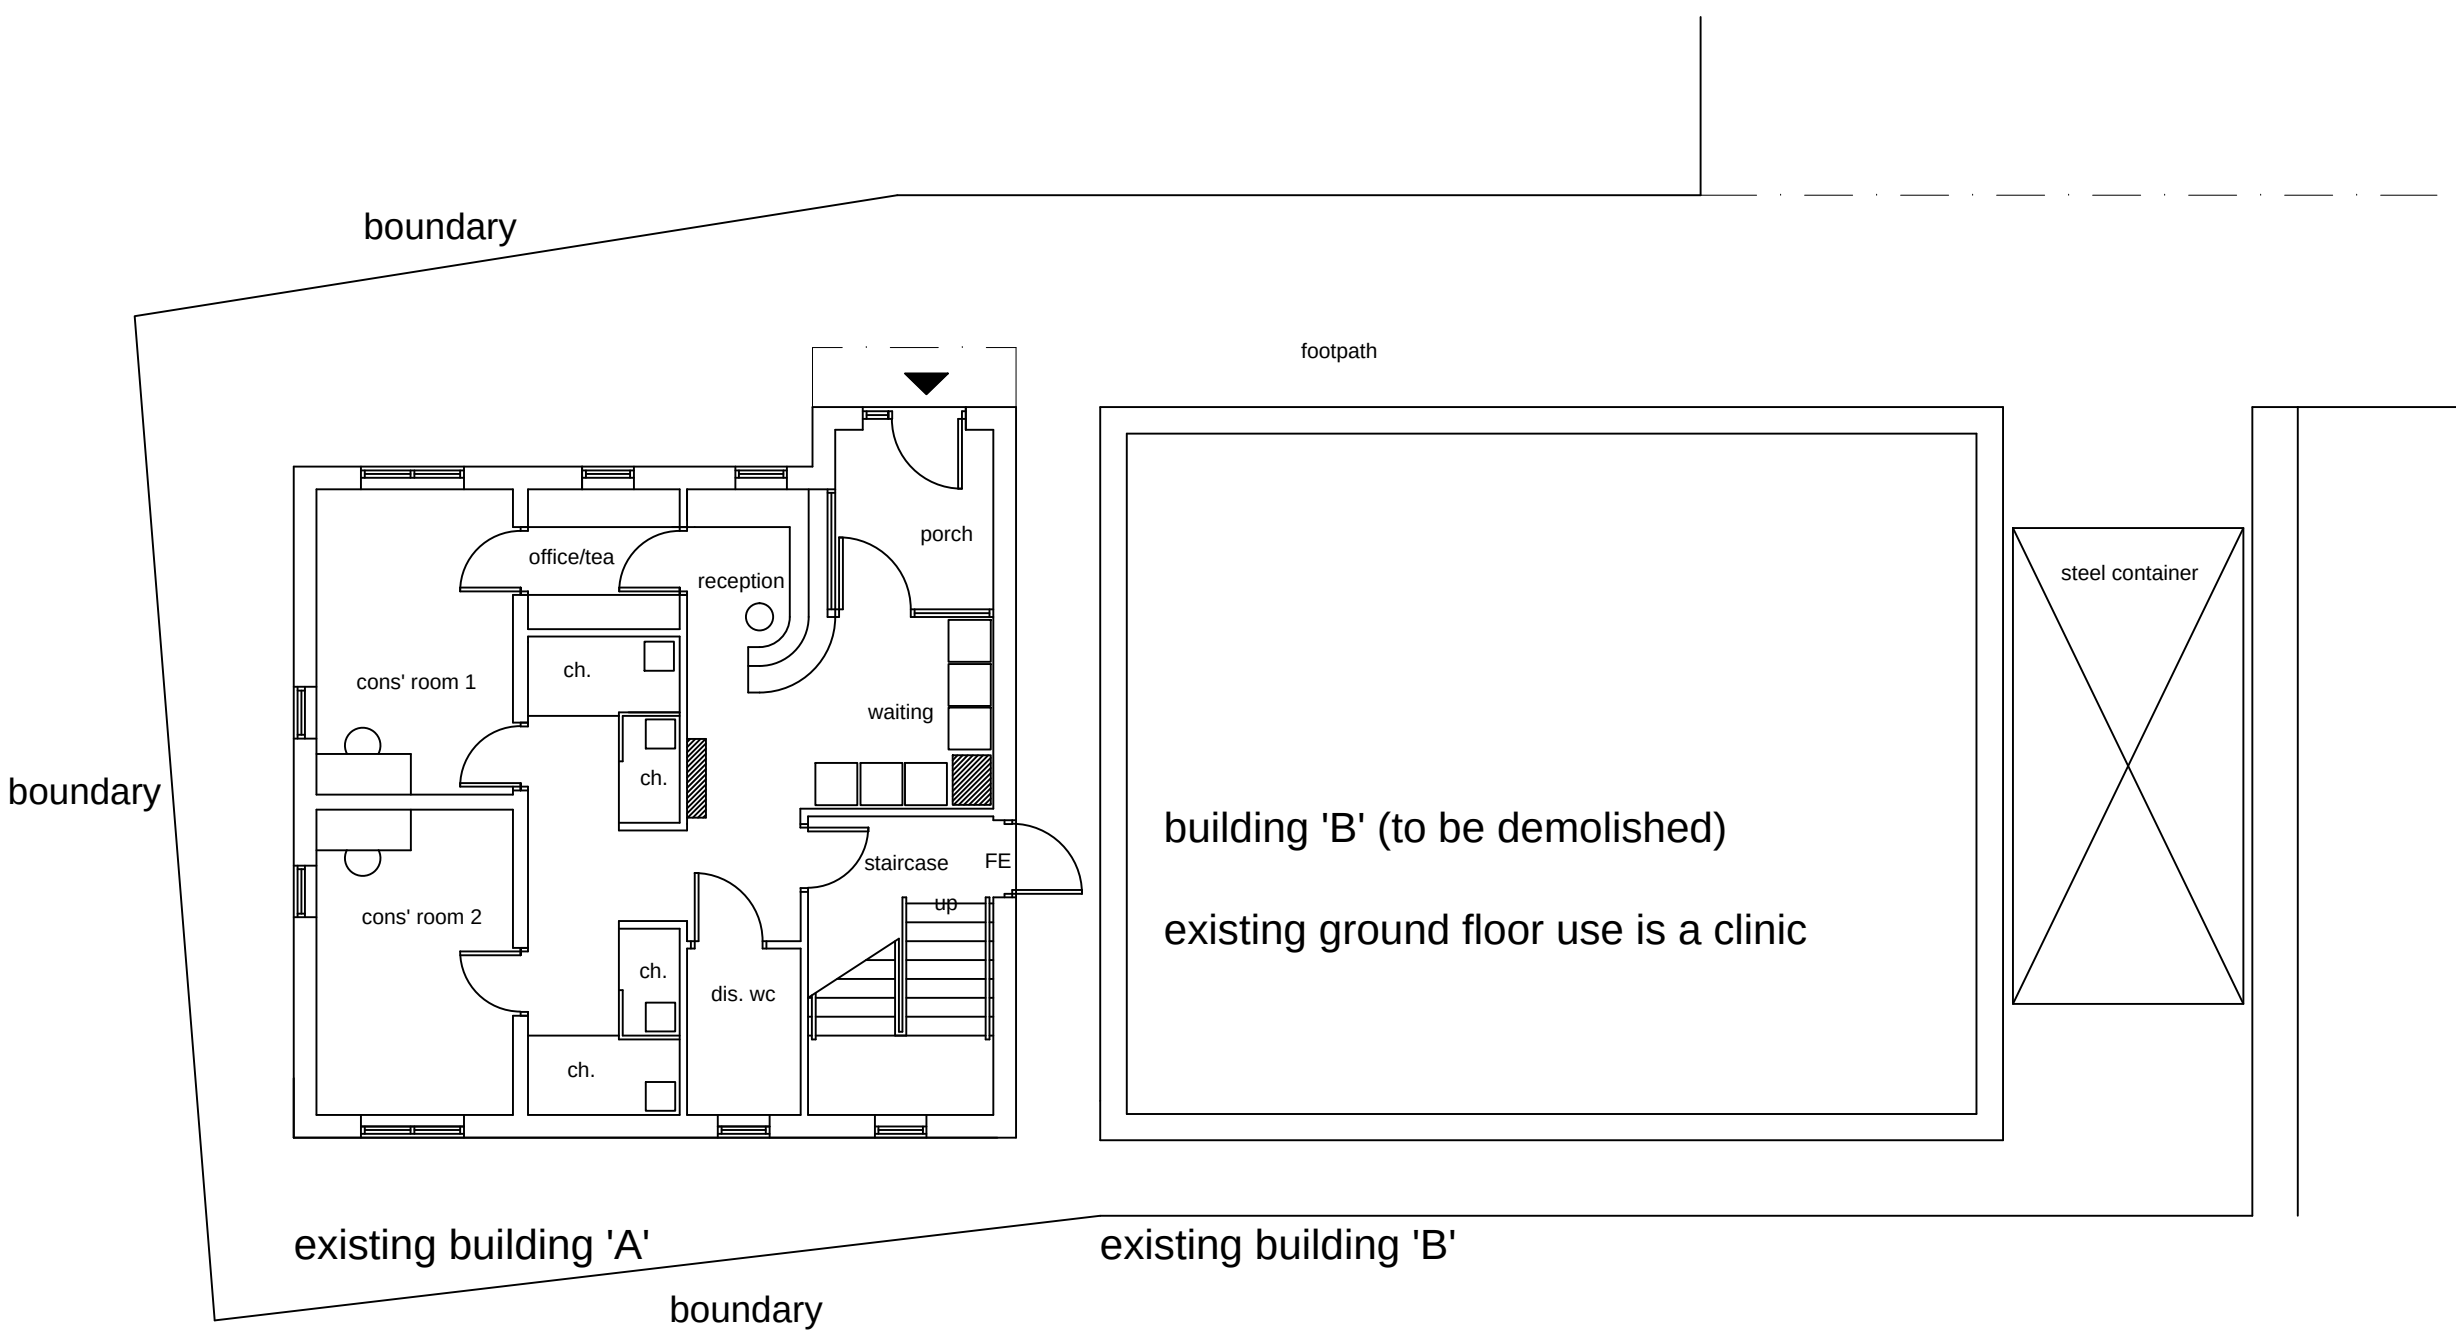

ground floor / site plan

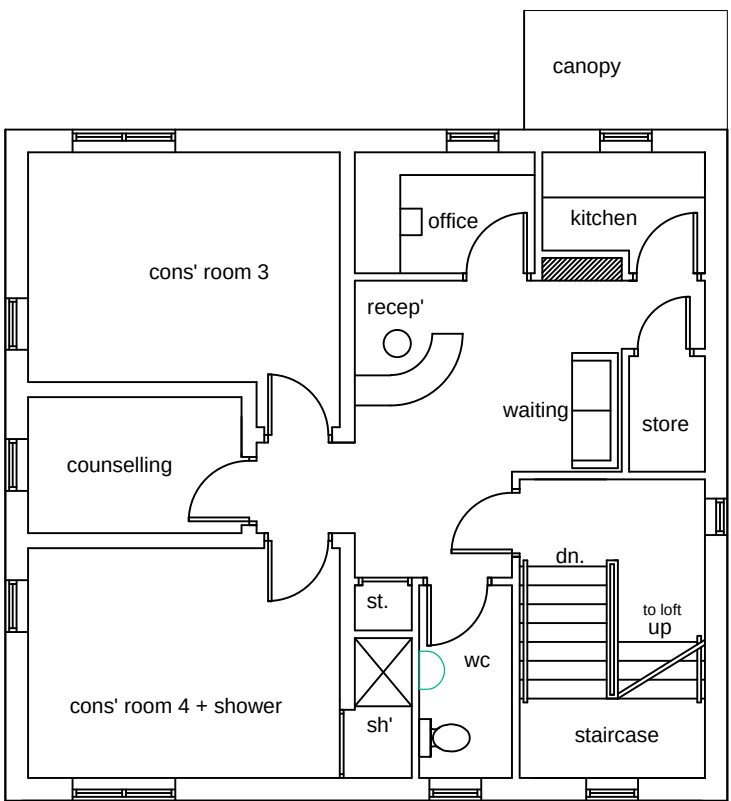

existing building 'A'

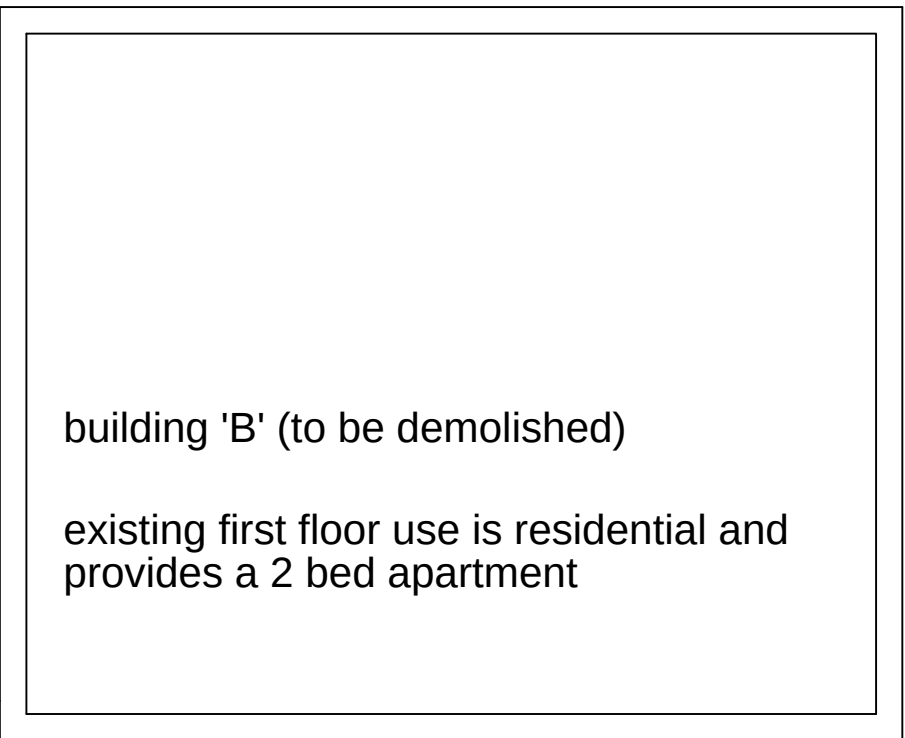

existing building 'B'

first floor plan

REVISIONS

PETER DIMBERLINE Dip Arch, RIBA CHARTERED ARCHITECT	
2 TIPSEY COURT, STAINCROSS BARNSELEY, S75 6FZ	
tel/fax (01226) 390947 email: pdimberline@tiscali.co.uk	
CLIENT	Barnsley Chiropractic Centre
PROJECT	Proposed replacement building (following demolition of existing building 'B') to create a retail unit at ground floor level and two apartments within the first floor & roof void levels.
LOCATION	45 High Street, Dodworth, Barnsley
DRAWING	Detailed planning application drawing EXISTING DETAILS
SCALES	1:100
DATE	April '18
DRWG No.	2013/011/06
REV.	DRAWN BY PD