




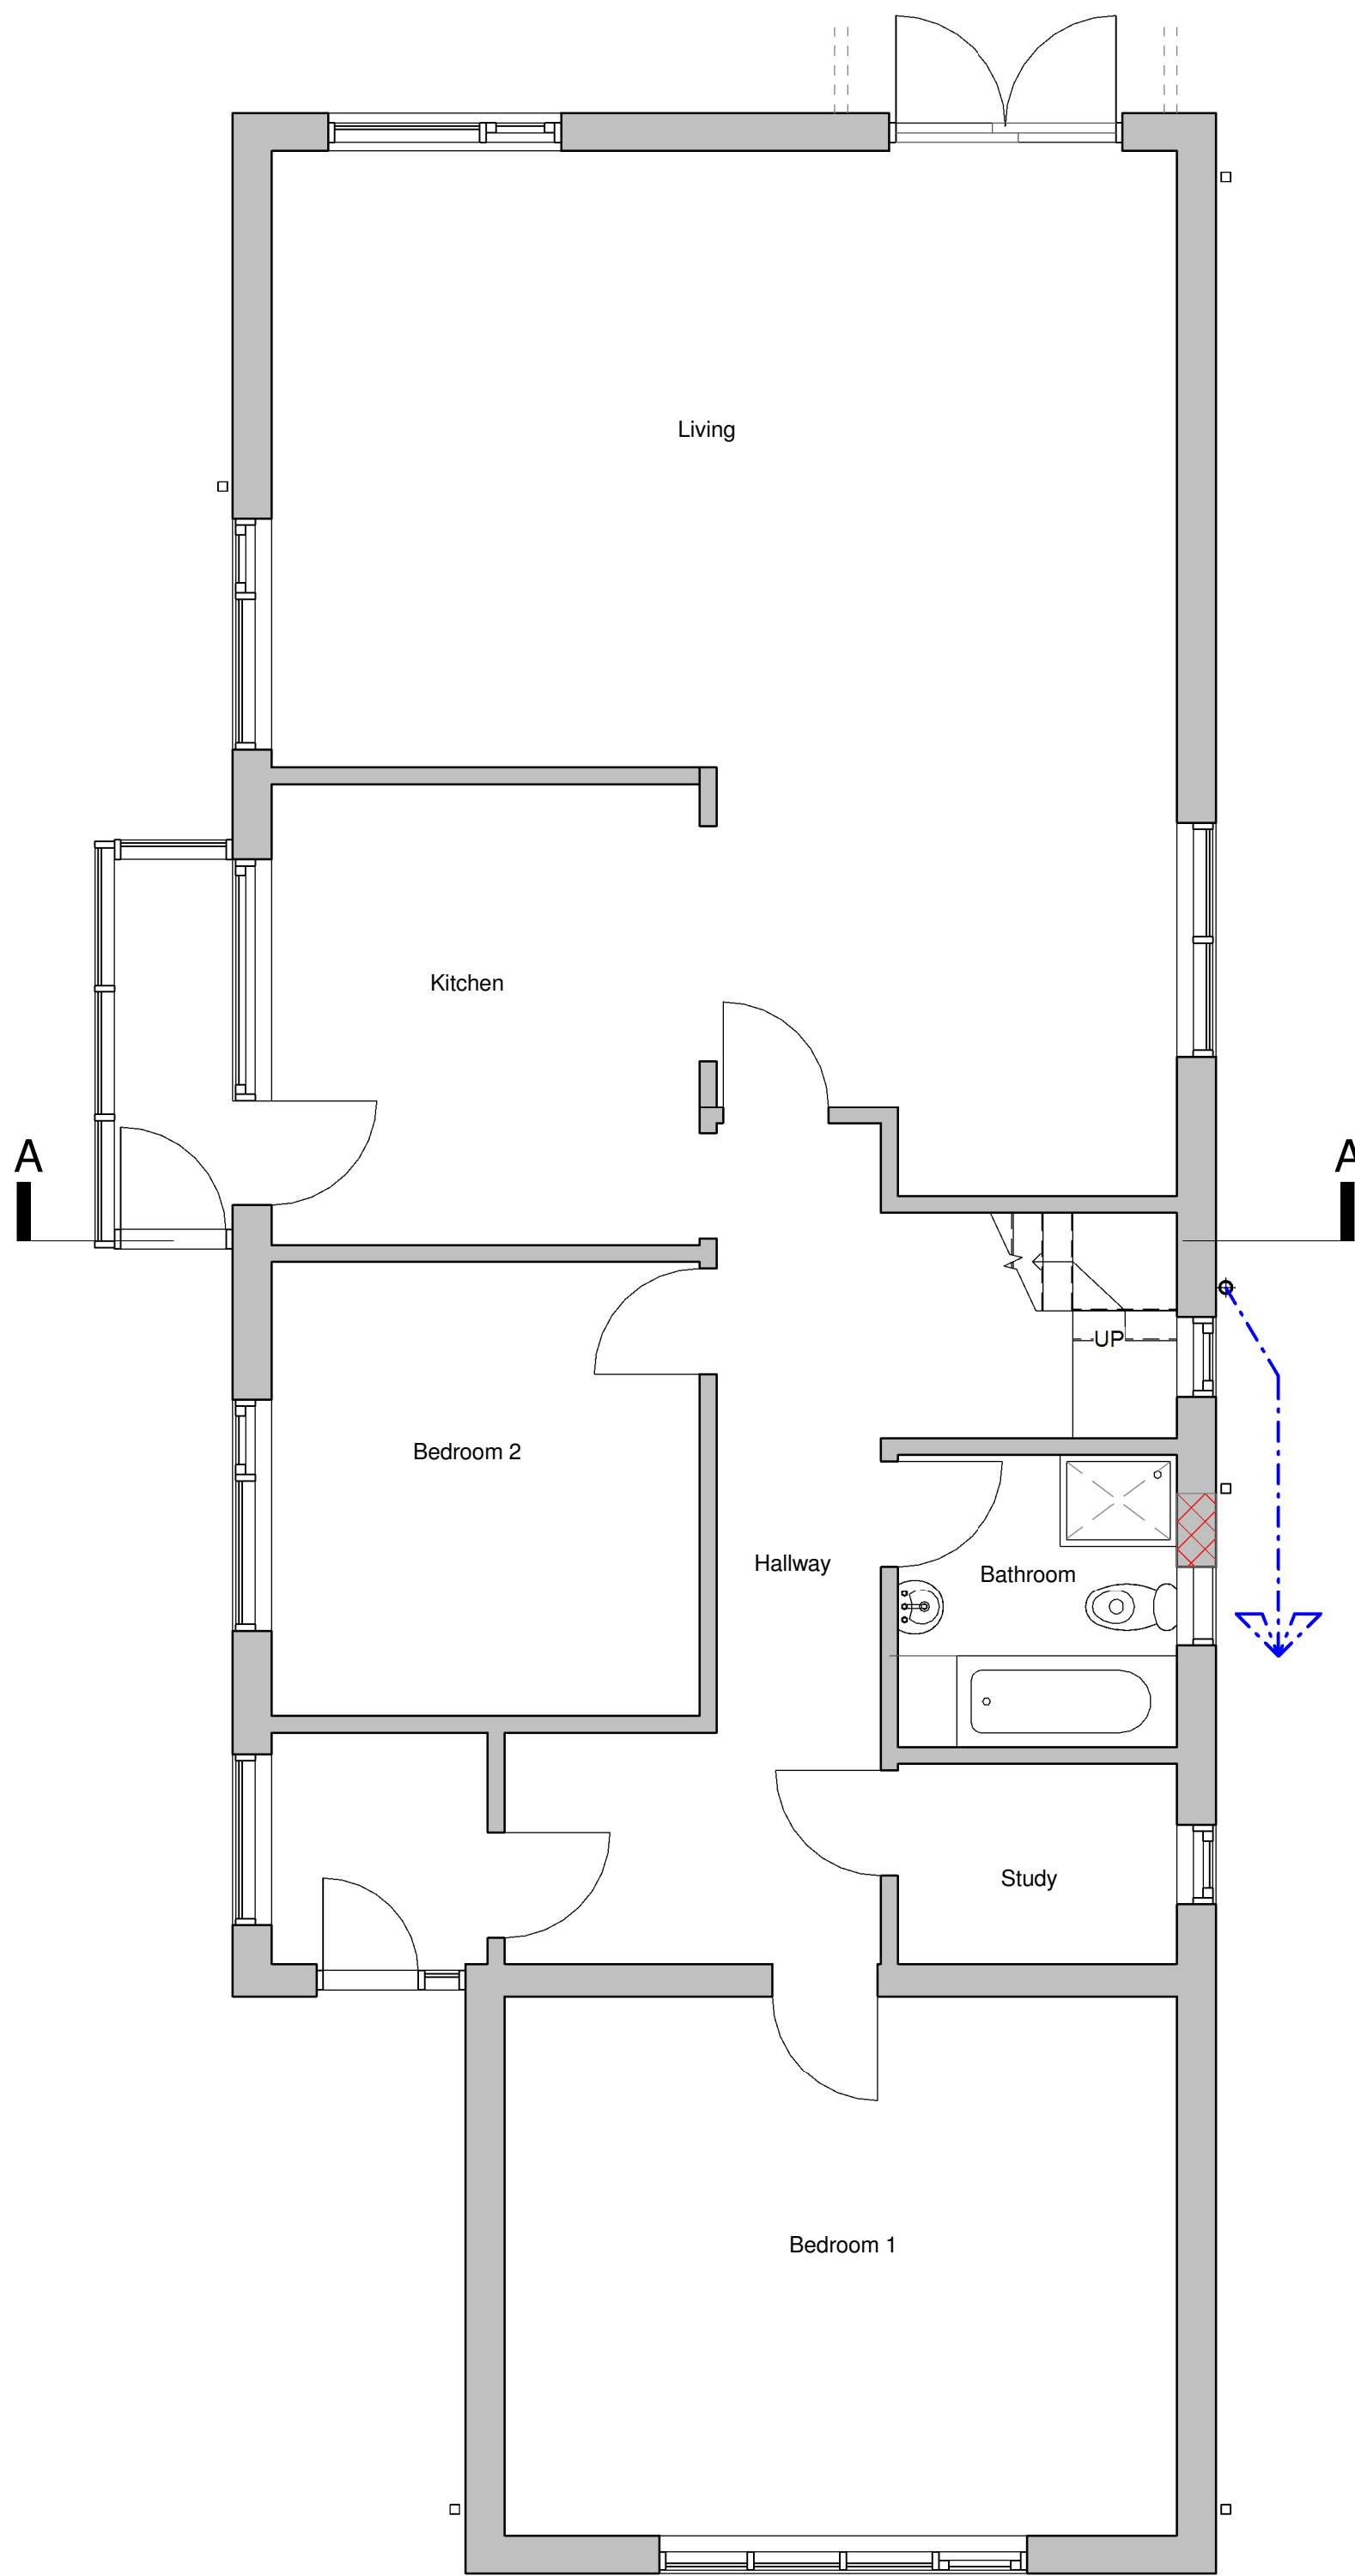


Ground Floor - Planning
1 : 50

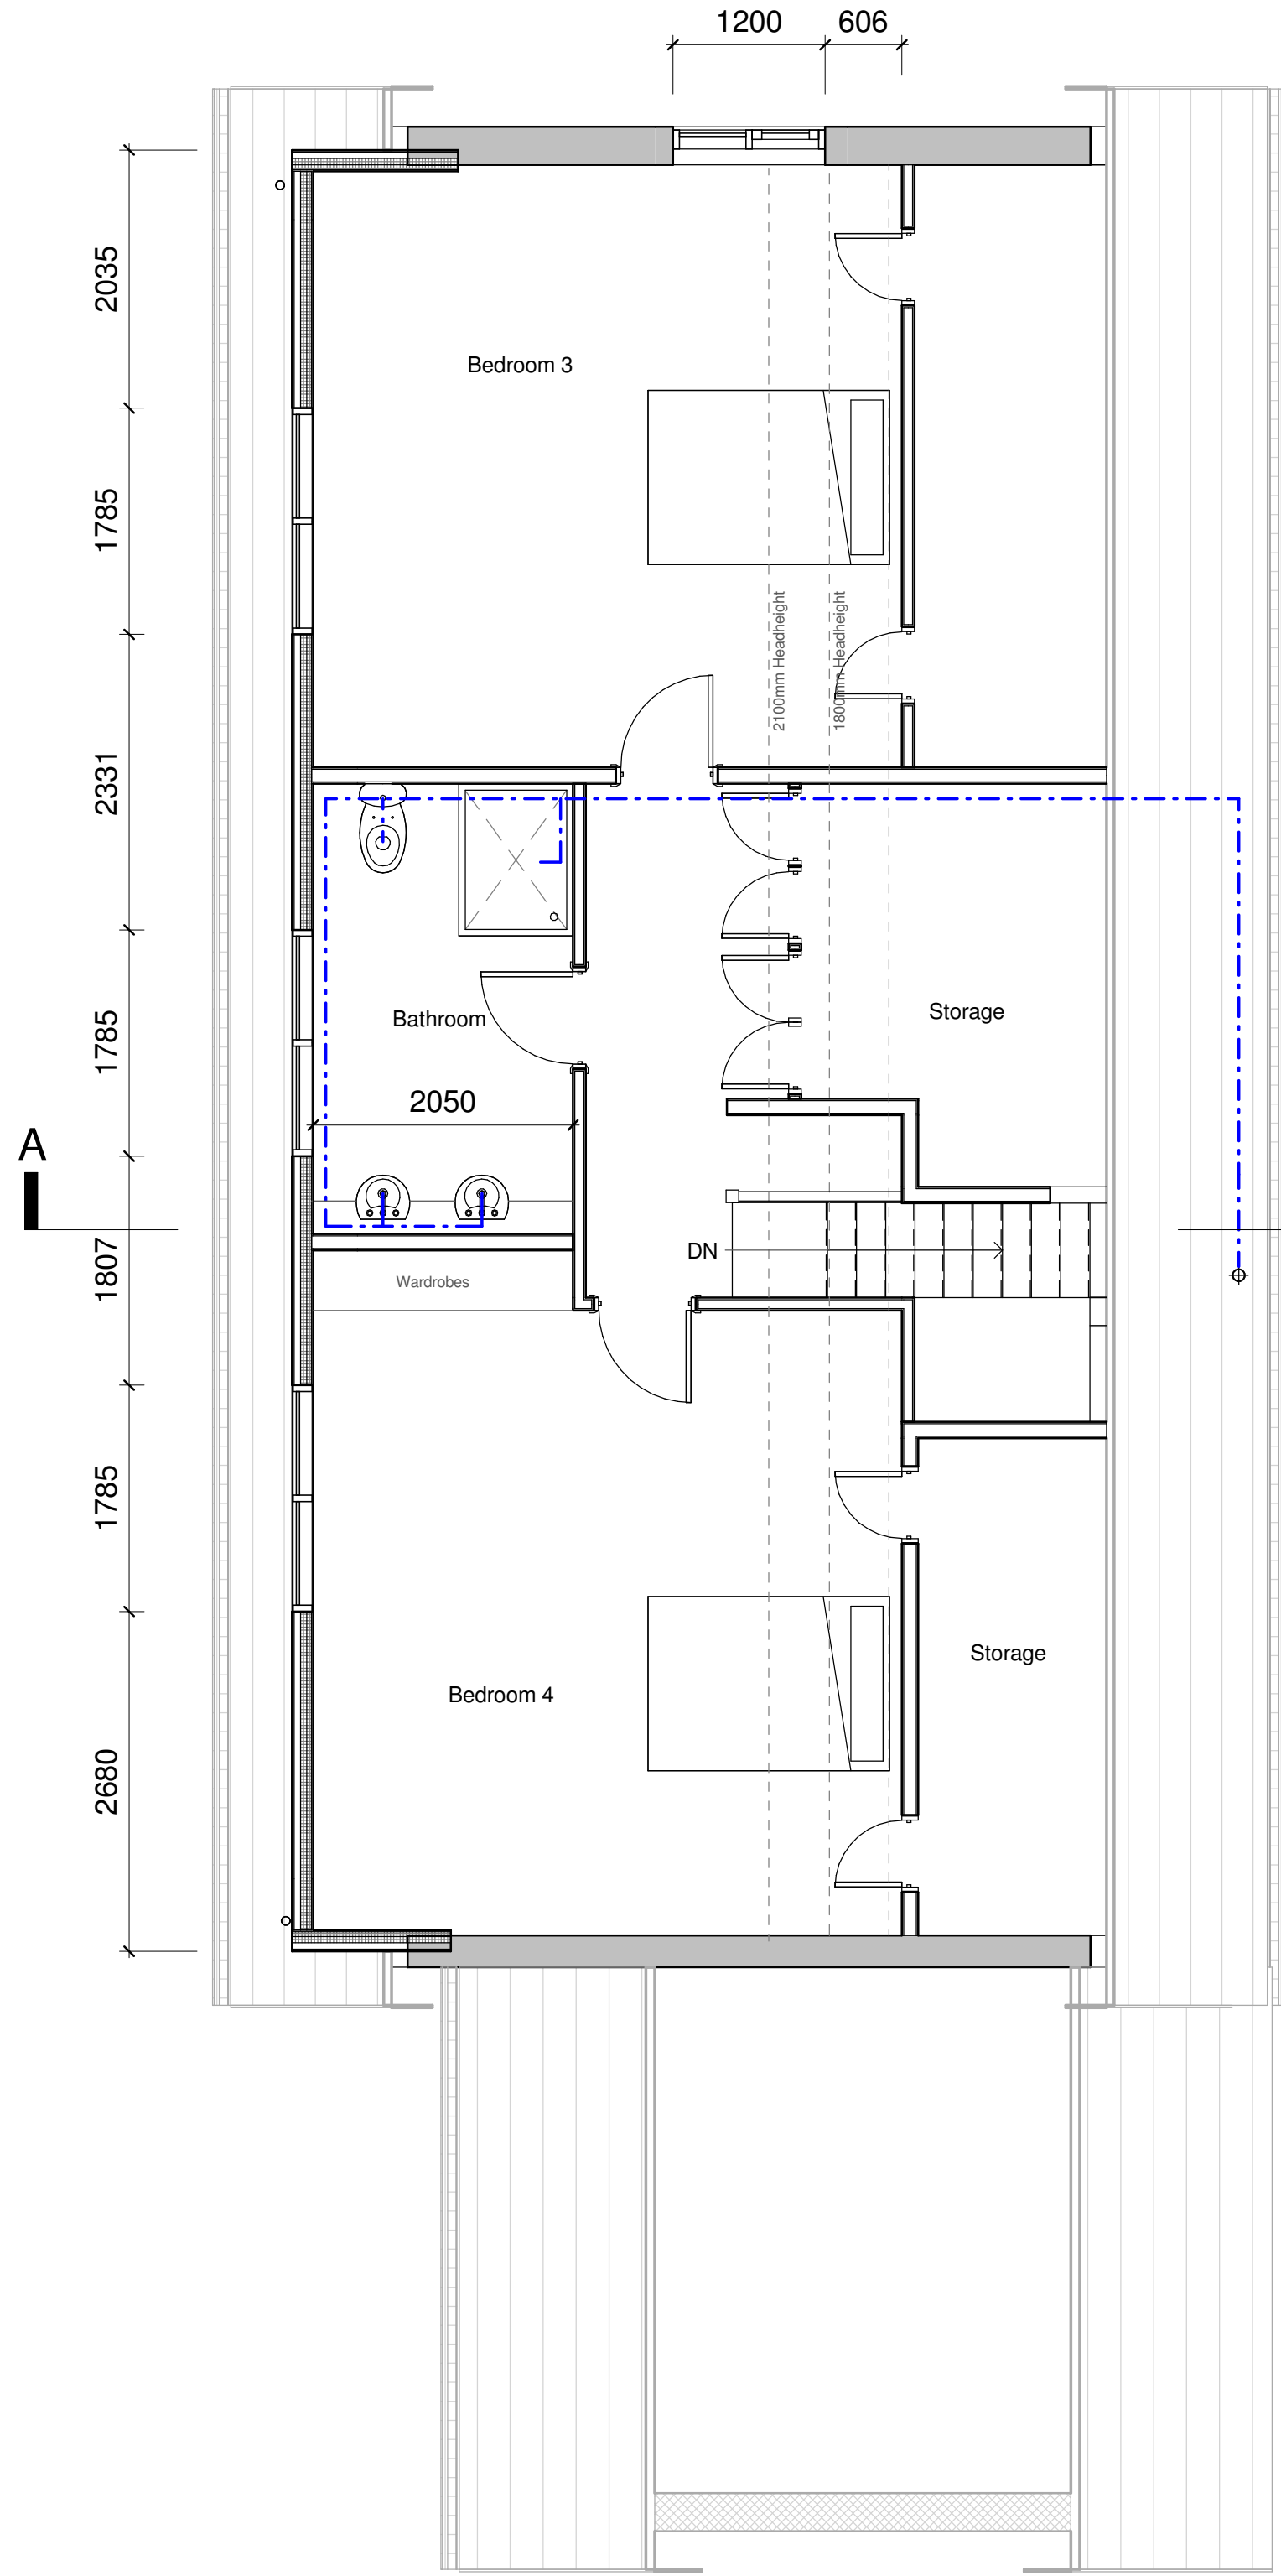


First Floor - Planning
1 : 50

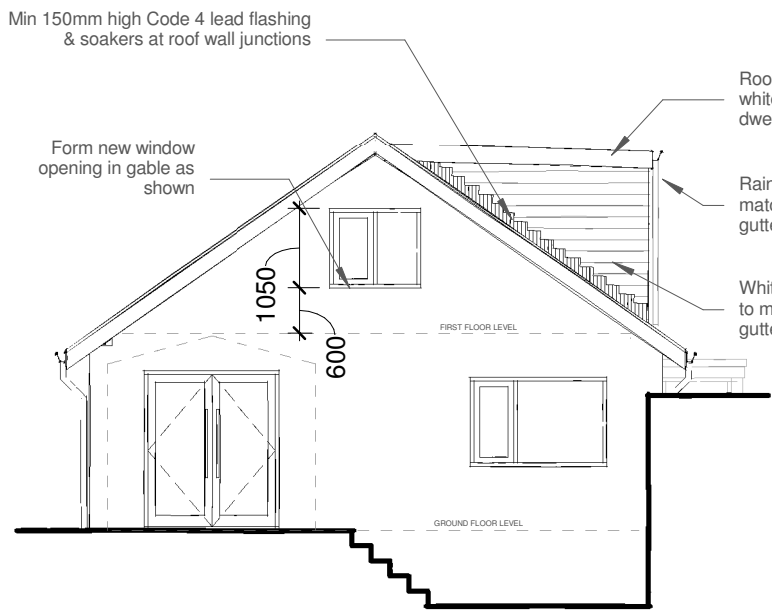


Front Elevation - Planning
1 : 100

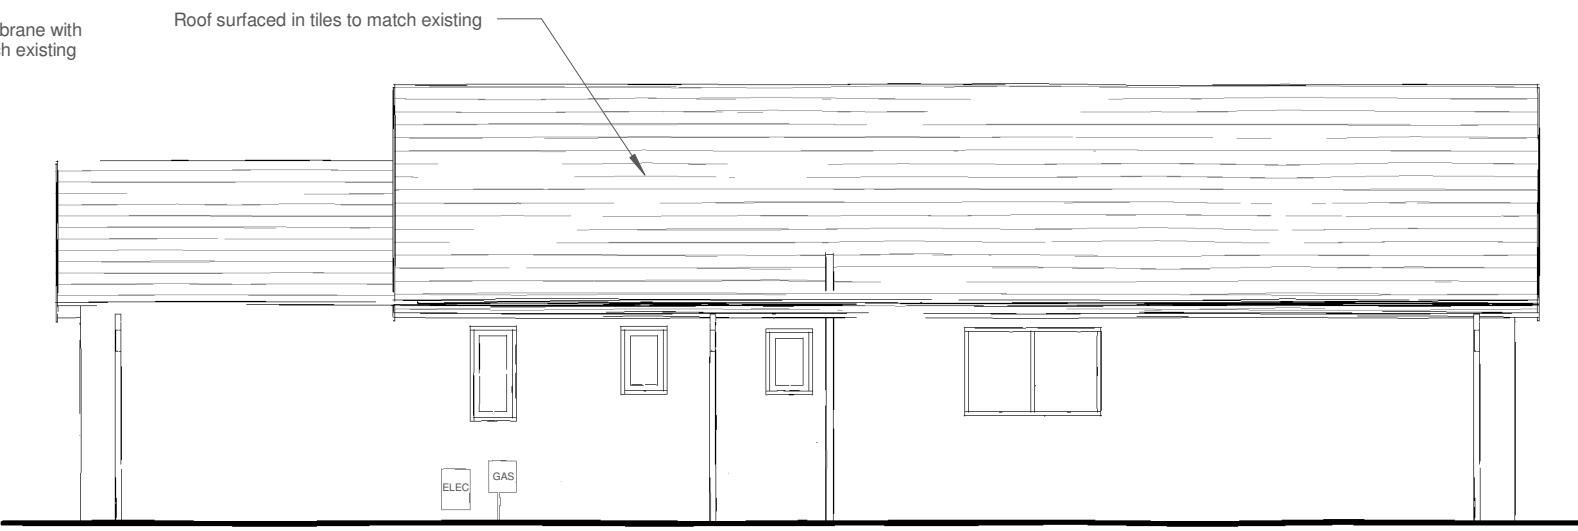


Side Elevation 2 - Planning
1 : 100

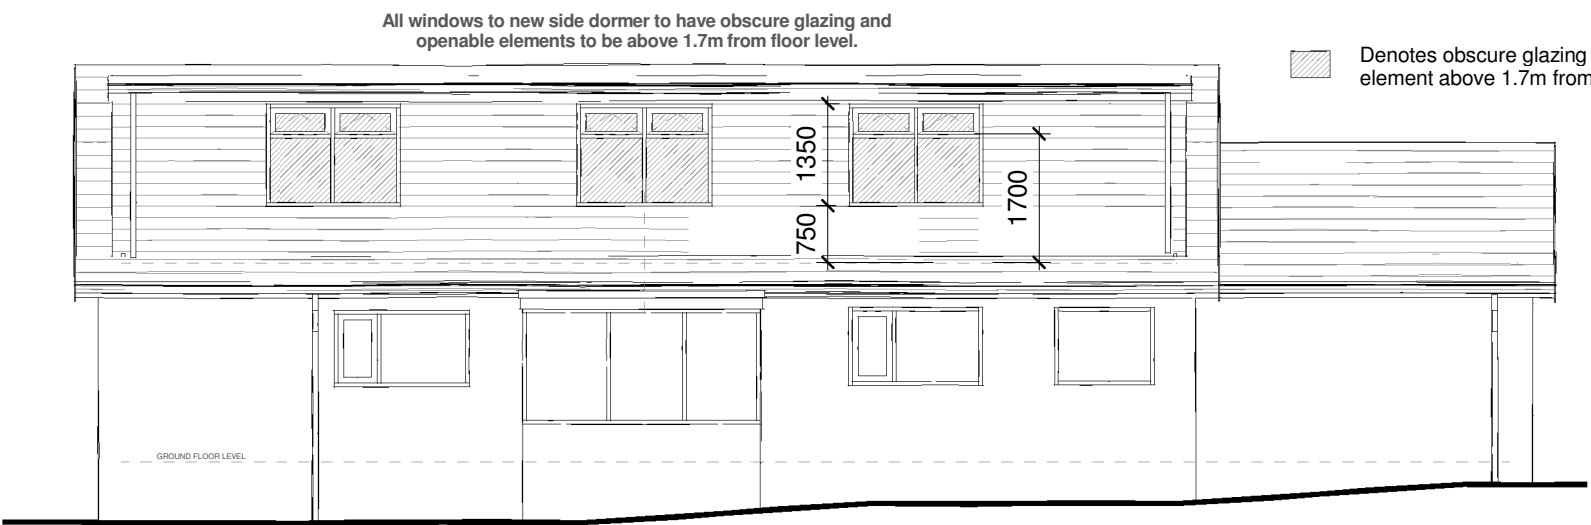

Side Elevation - Planning
1 : 100

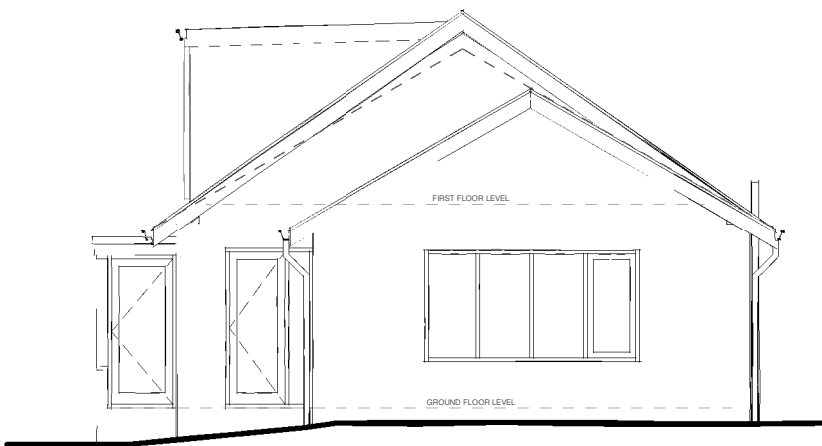

Rear Elevation - Planning
1 : 100

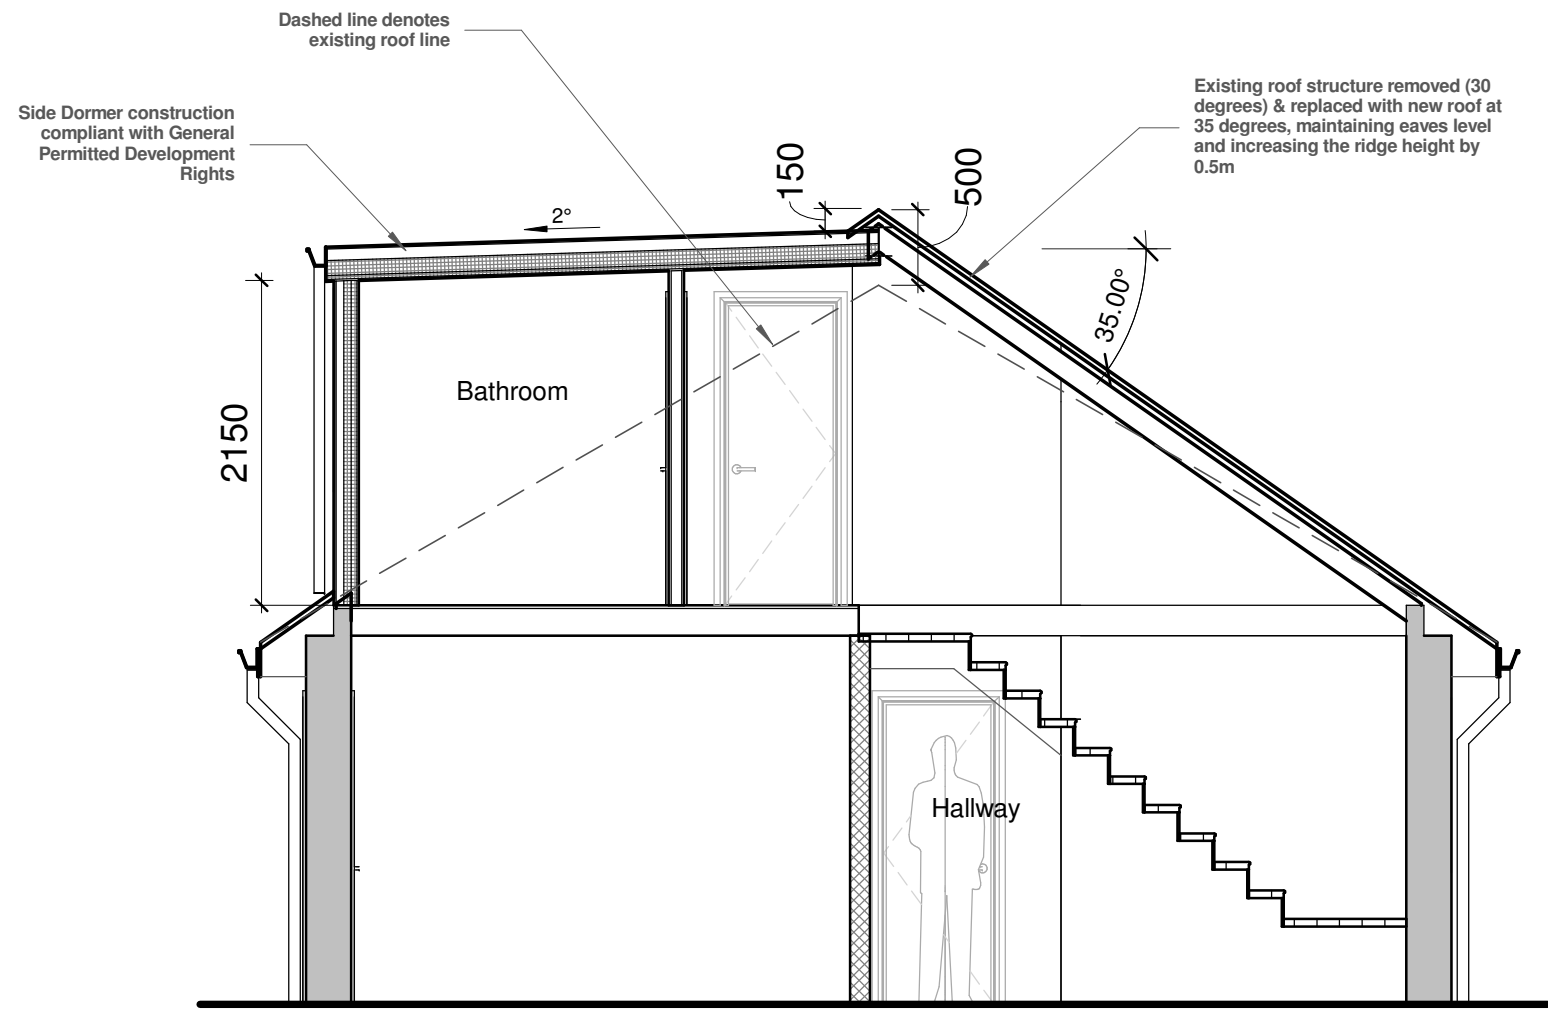

Section A-A - Planning
1 : 50

CLIENT: Deborah & Patrick Netherwood	<table><tr><th>REV</th><th>DATE</th><th>DESCRIPTION</th><th>DRW</th><th>CHK</th></tr><tr><td>-</td><td>06.06.17</td><td>Original issue</td><td>BD</td><td></td></tr></table>				REV	DATE	DESCRIPTION	DRW	CHK	-	06.06.17	Original issue	BD		NOTES:	PROJECT TITLE: Loft Conversion & Internal Alts 203 Sackup Lane, Darton		
	REV	DATE	DESCRIPTION	DRW	CHK													
	-	06.06.17	Original issue	BD														
DRAWING TITLE: Planning Drawing																		
SCALE at A1: As indicated DRAWN: BD CHECKED: DATE: 06.06.17																		
						bdarchitectural PLANNING												
						PROJECT NO:	DRAWING NO:	REVISION:										
						2017_07	06	-										