


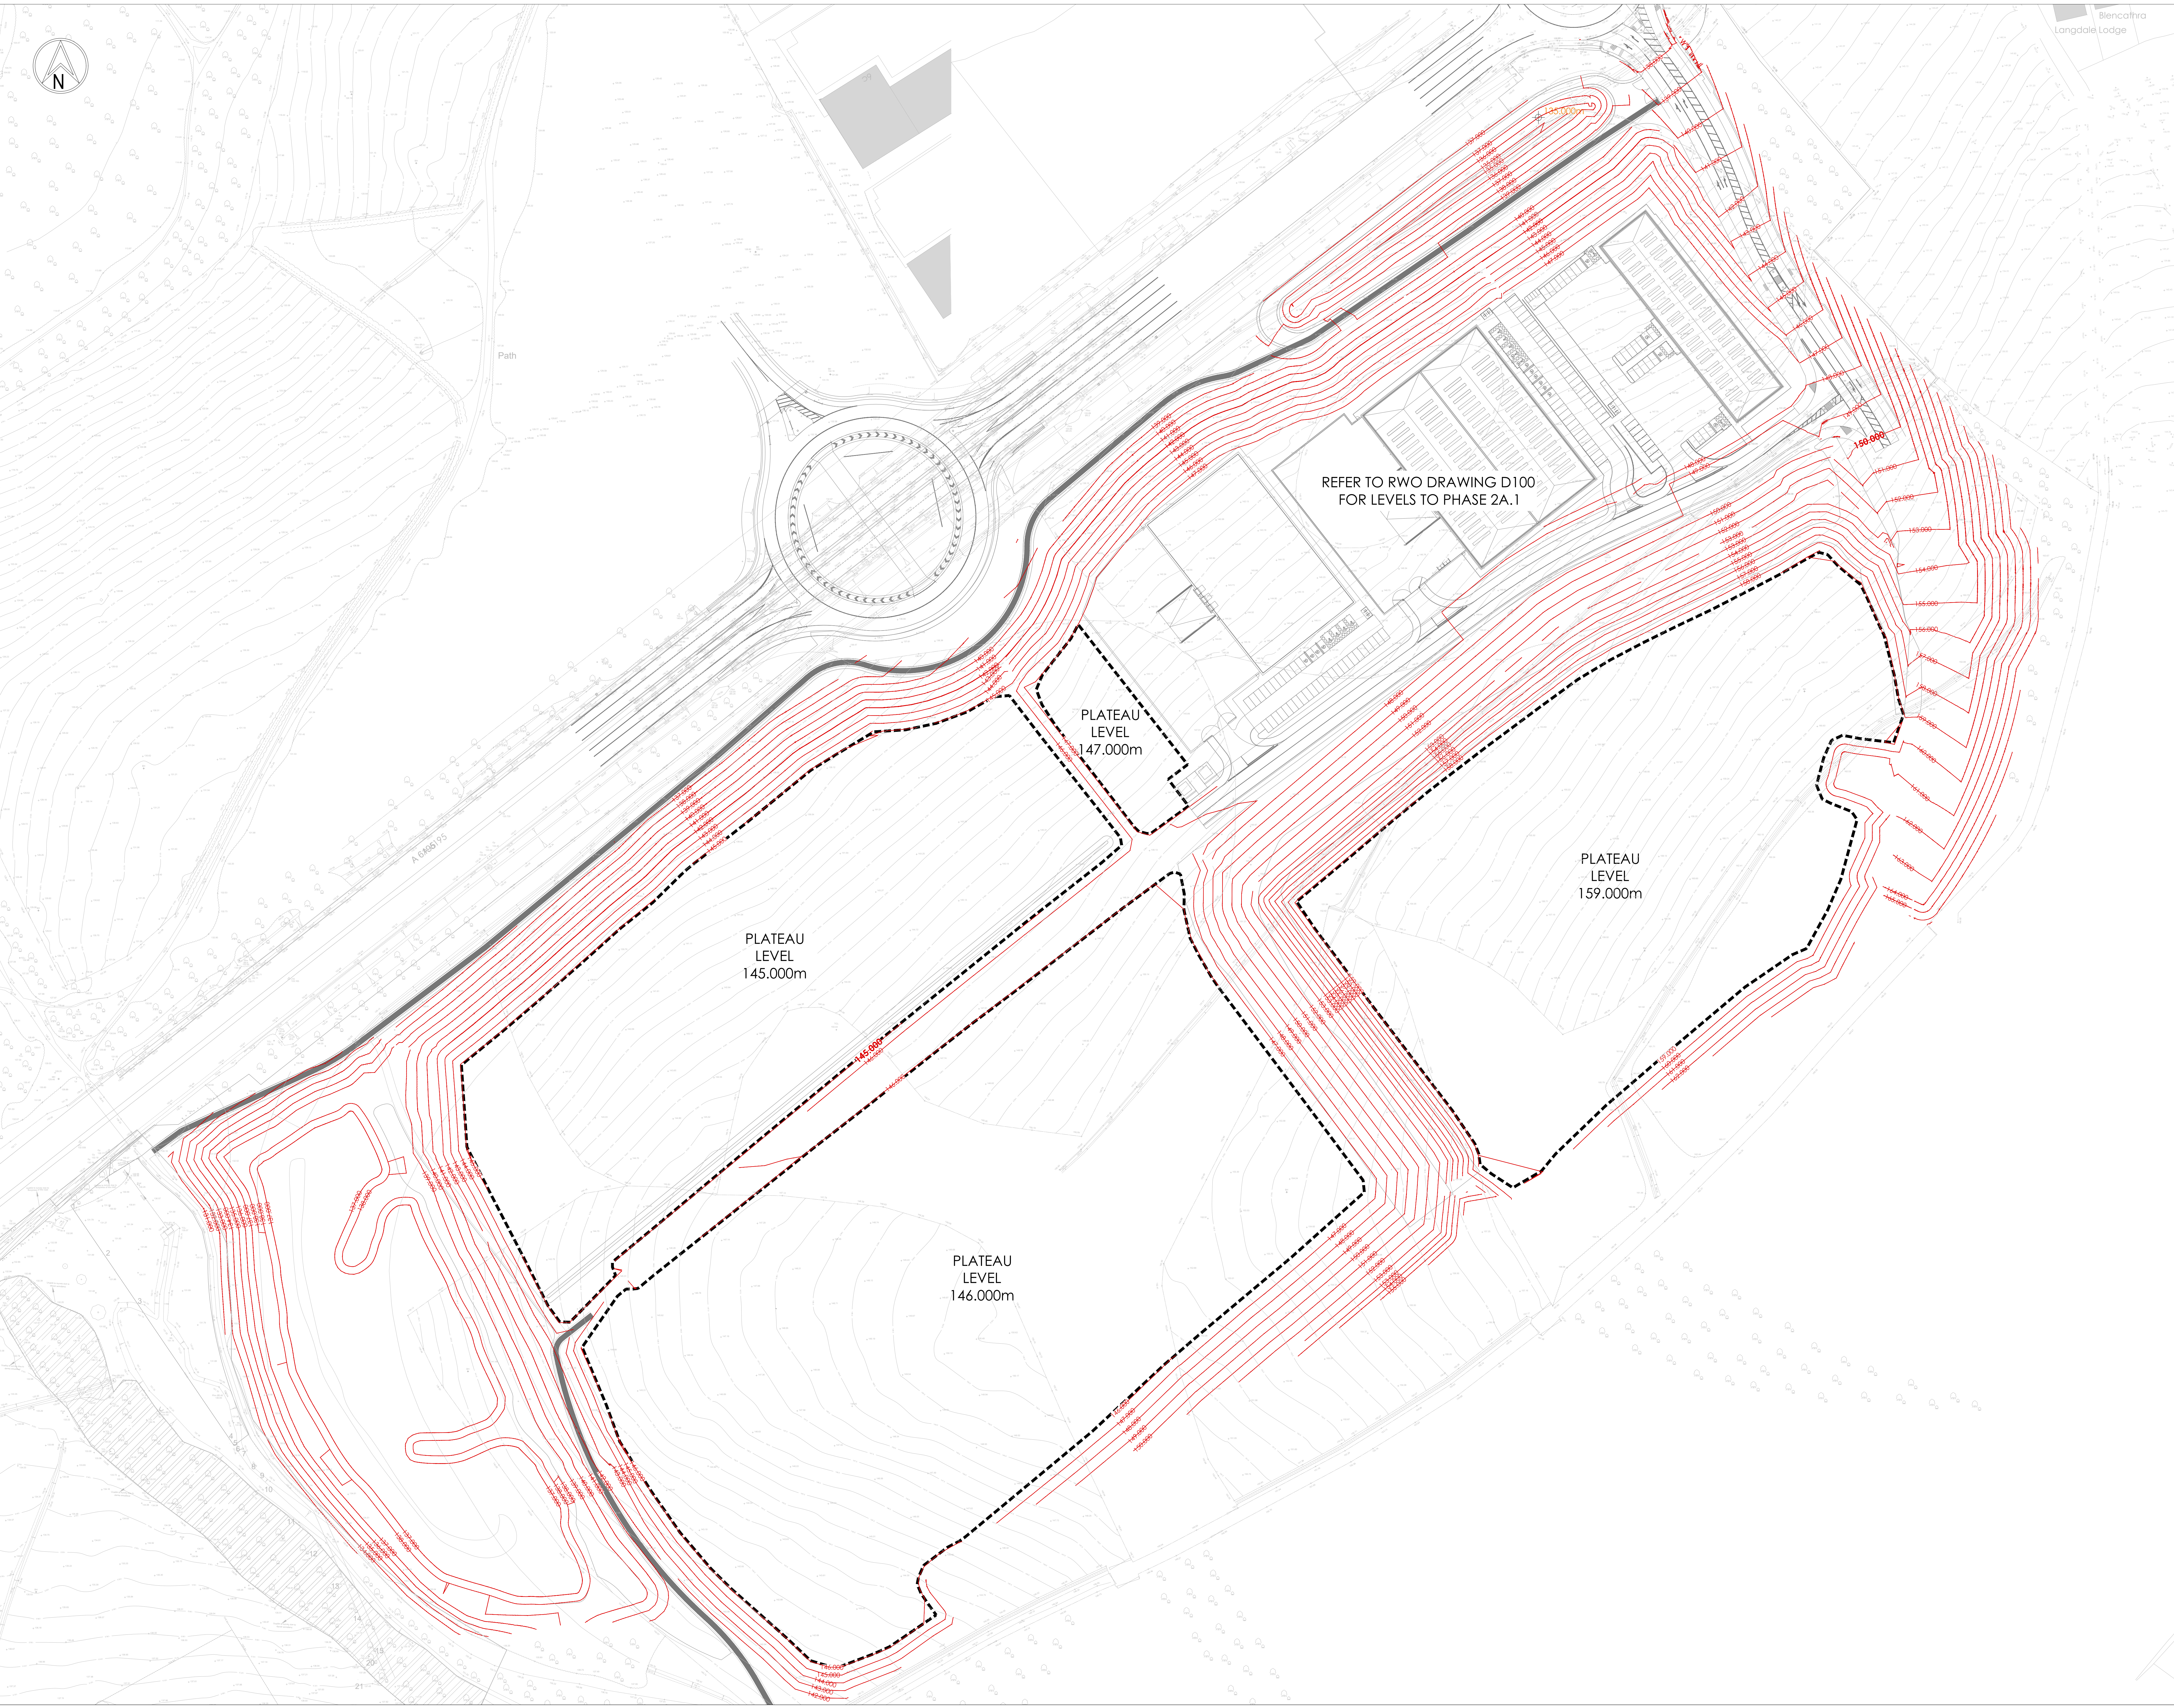

KEY			
 147.000 EARTHWORKS LEVELS/CONTOURS (2020-2021)			

17.05.21 UPDATED TO SUIT LATEST SITE PLAN				AMF	VW	2
14.05.21 FIRST ISSUE				AMF	VW	1
Date	Revisions	Drawn	Checked	Rev		
01/05/21						

PRELIMINARY

NORTH EAST
0191 256632

YORKSHIRE
0113 3323590



CONSULTING ENGINEERS
WWW.RWOGROUP.CO.UK
R&I GROUP

Client HARWORTH GROUP

Project ROCKINGHAM PHASE 2
BIRDWELL

Title 2020-2021 EARTHWORKS LEVELS

DO NOT SCALE	Scale @ A3 NTS	Drawn	AMF	Checked	VW	Date	14.05.21
Job No	Y20112	01/05/21	D101			Rev	2