


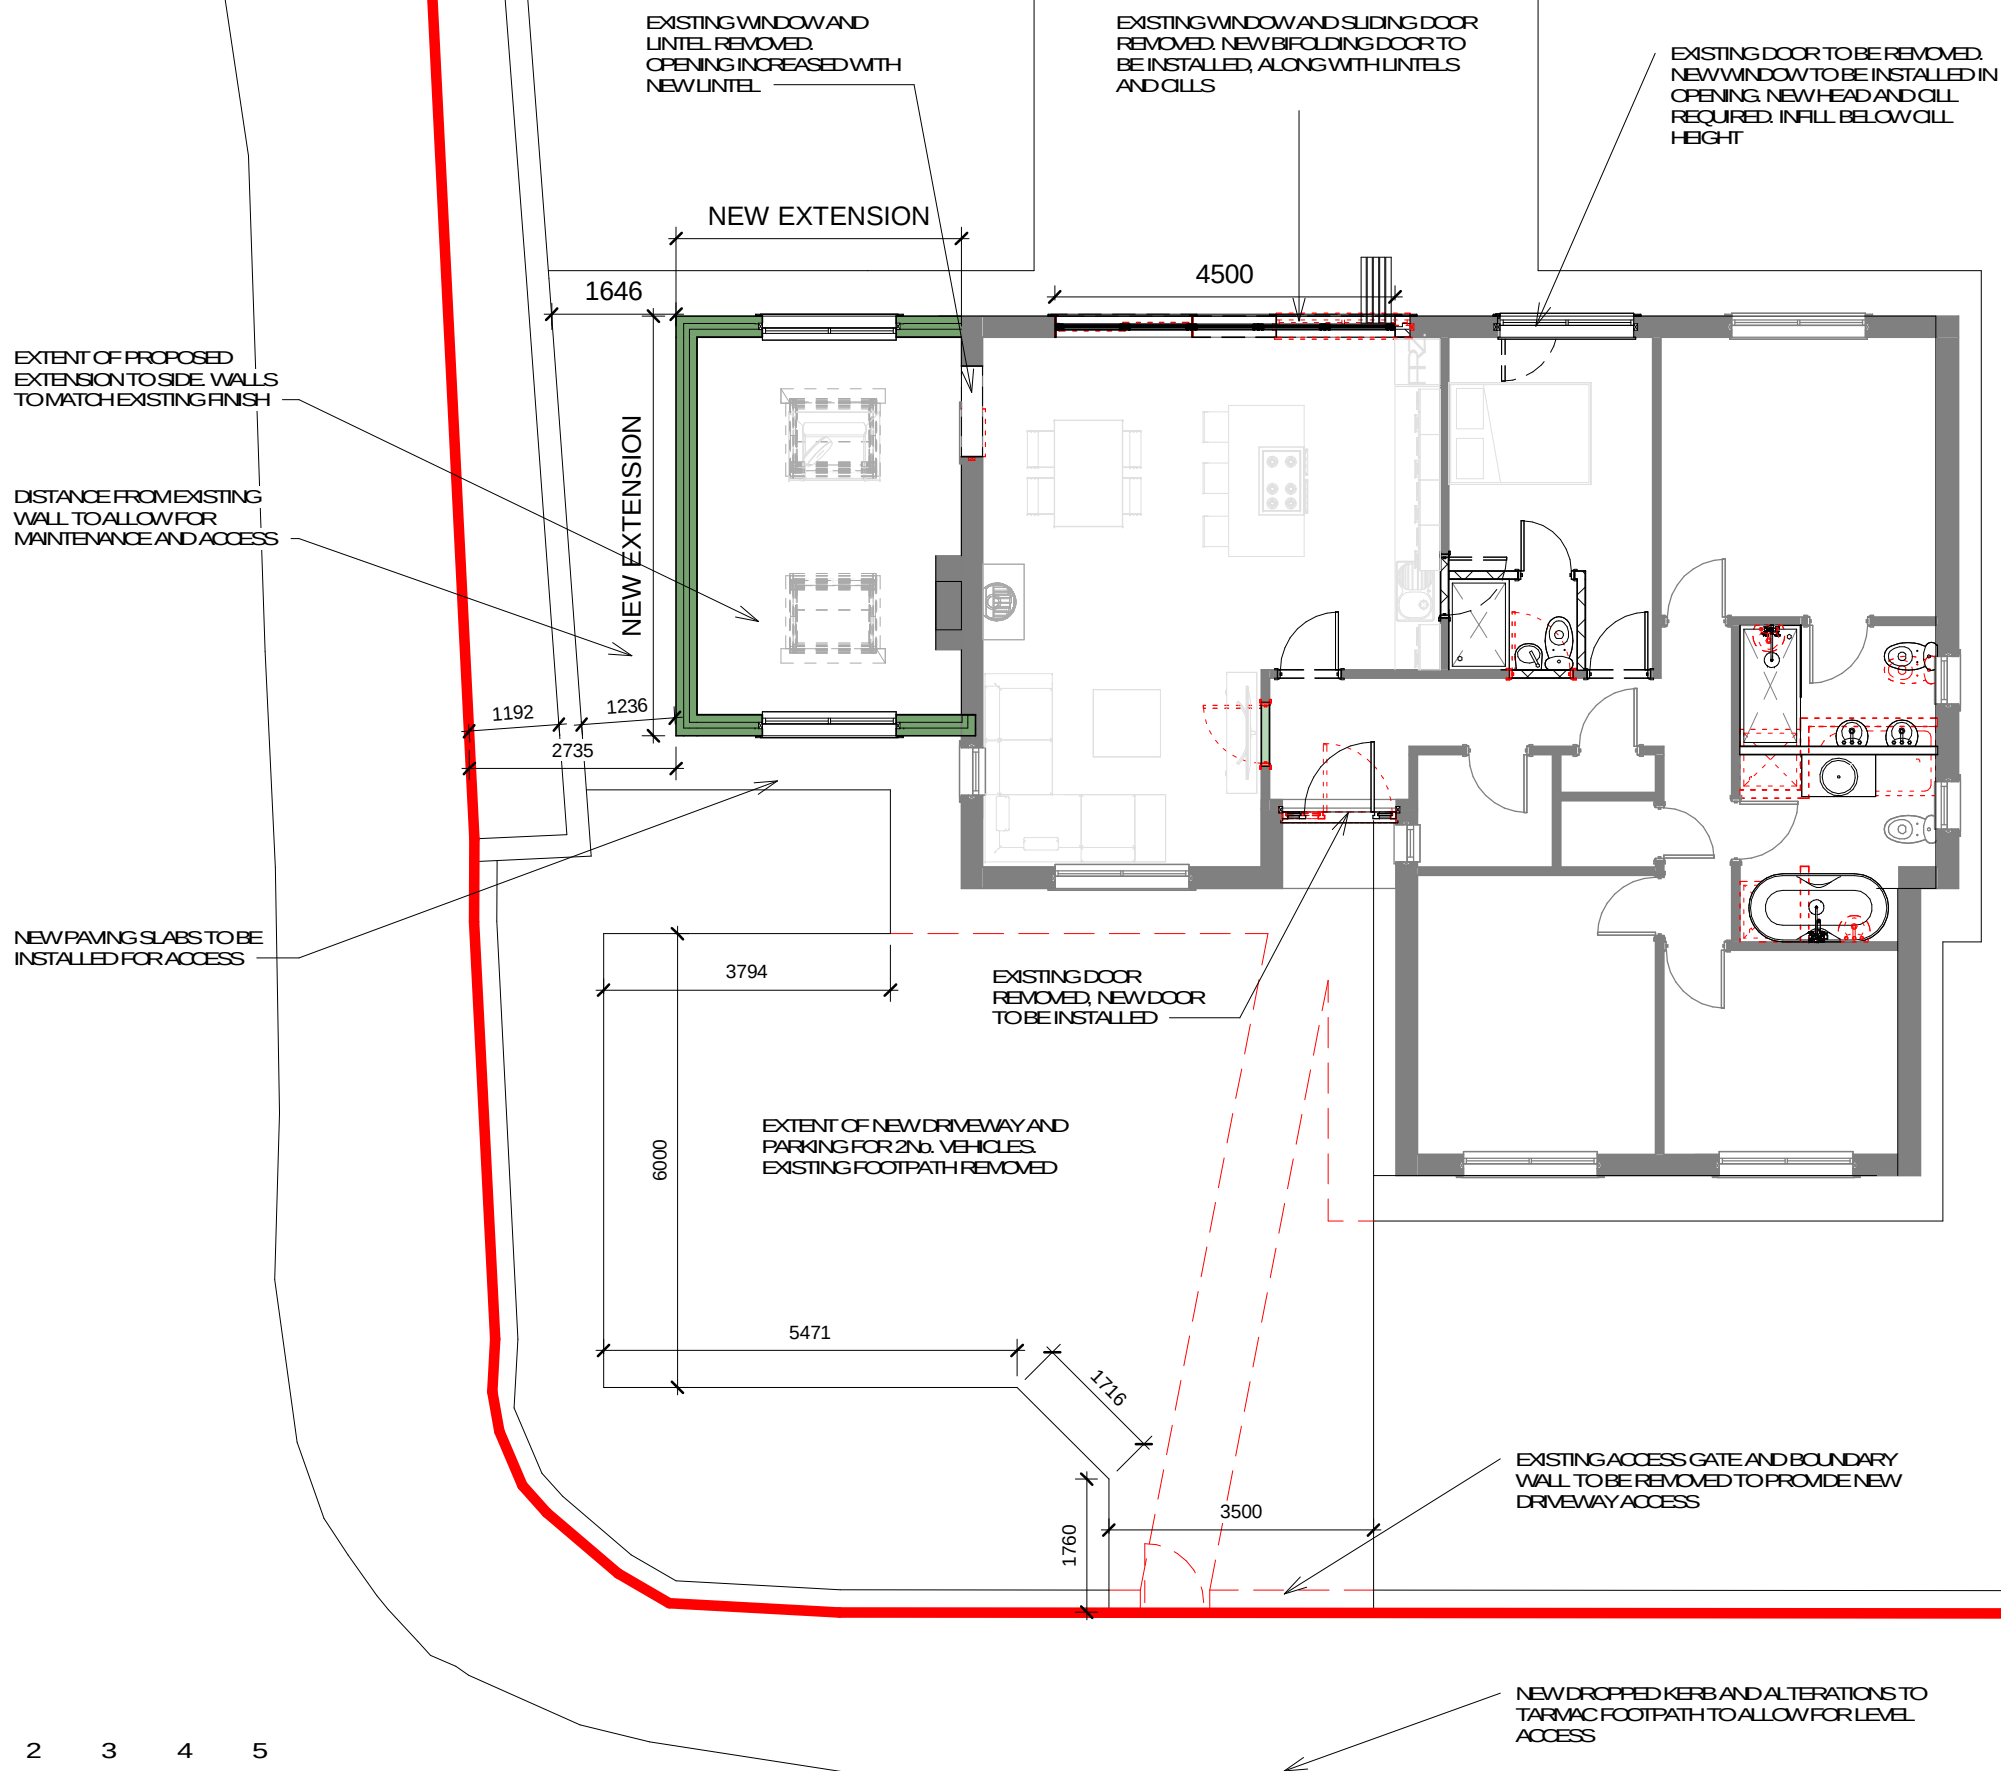

1 0 1 2 3 4 5
SCALE 1:100 m

Proposed Extension - Floor Plan

Mr & Mrs French,
6 Wellthorne Lane,
Ingbirdsworth,
S36 7GJ

Scale 1:100 @ A3