


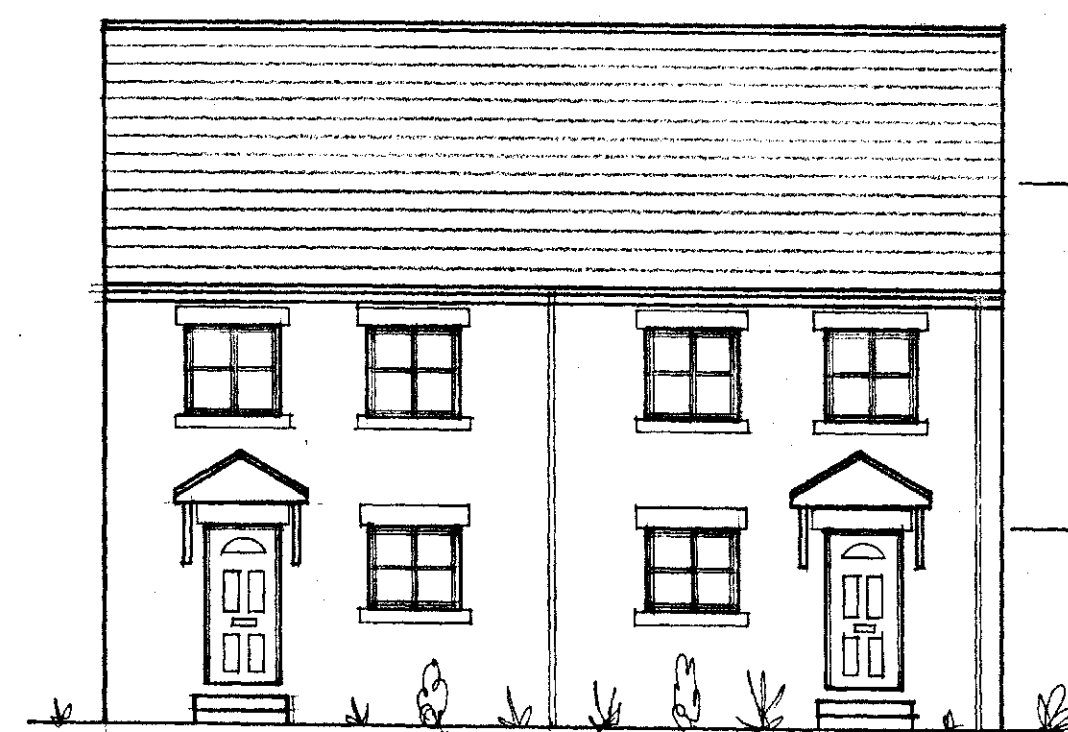

PROPOSED FRONT ELEVATION

TILES TO MATCH
366-372 BURTON ROAD.
(SANDTOFT CASSIUS ANTIQUE
SLATE).

FACING STONE TO MATCH
366-372 BURTON ROAD.
(COSTHORPE ARTIFICIAL RUMBLED
140MM COURED BLACK OLD WEATHERED)

1:12 GRADIENT
(HARD)

PROPOSED SIDE ELEVATION

PROPOSED SIDE ELEVATION

CLOSE BOARDED FENCING
BETWEEN PLOTS AND TO ENDS.




PROPOSED REAR ELEVATION


FACING BRICKS TO REAR
AND SIDE ELEVATIONS.
TO MATCH 366-372
BURTON ROAD.
(HANSON THORPESS RED
MULTI BRICK).

PROPOSED SIDE ELEVATION


Received by:
ORIGINAL COPY
22 JUL 2014
CORPORATE MAIL ROOM

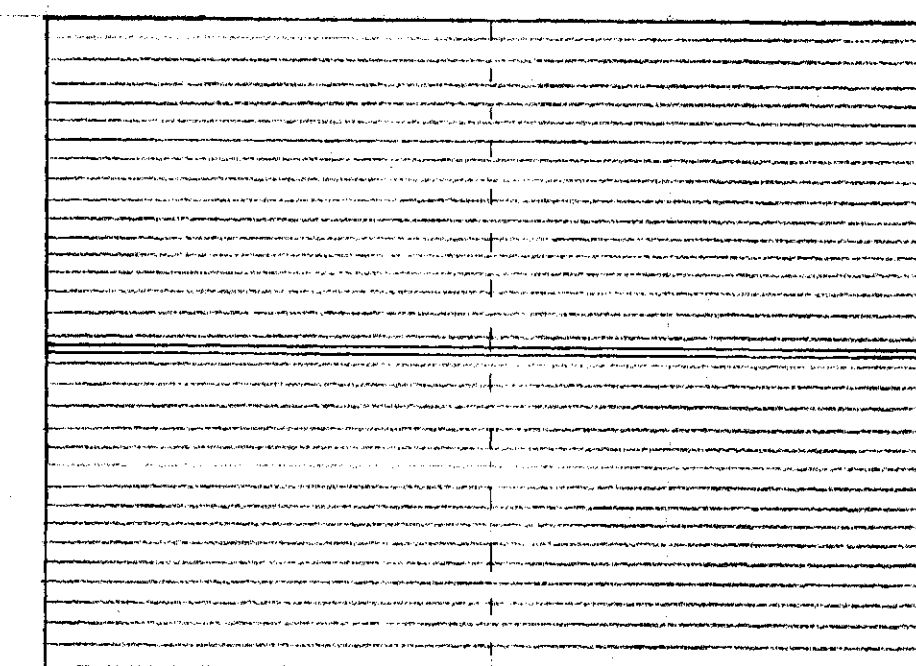

PROPOSED ROOF PLAN

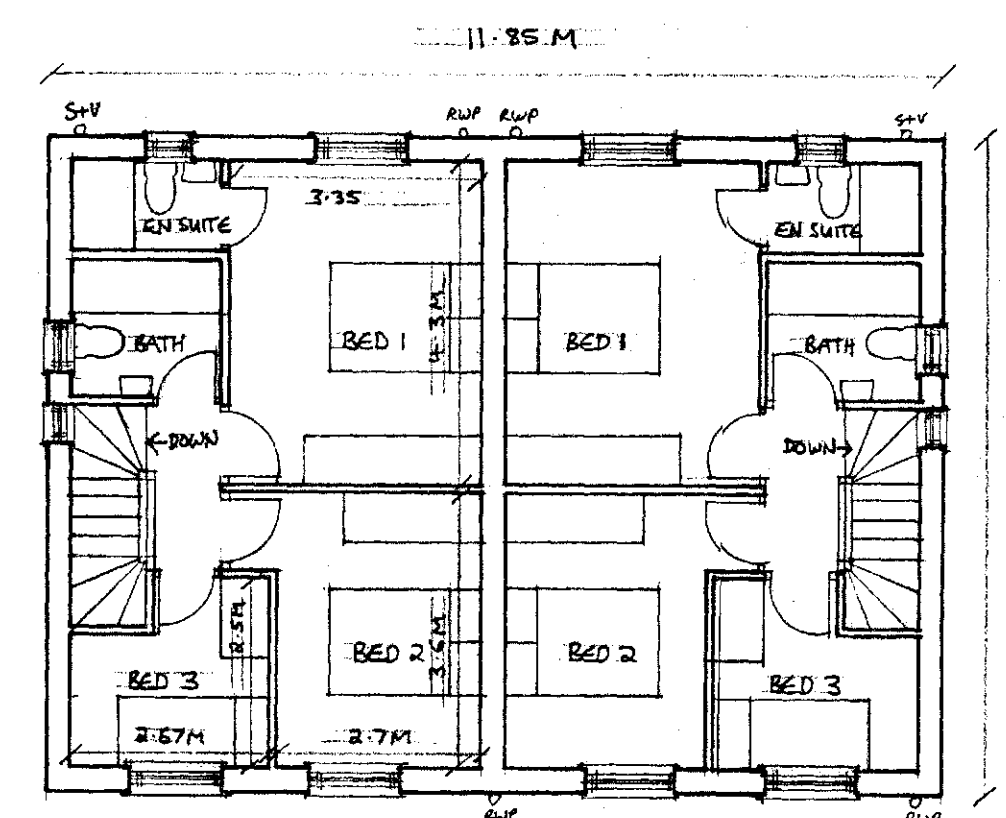

PROPOSED 1ST FLOOR

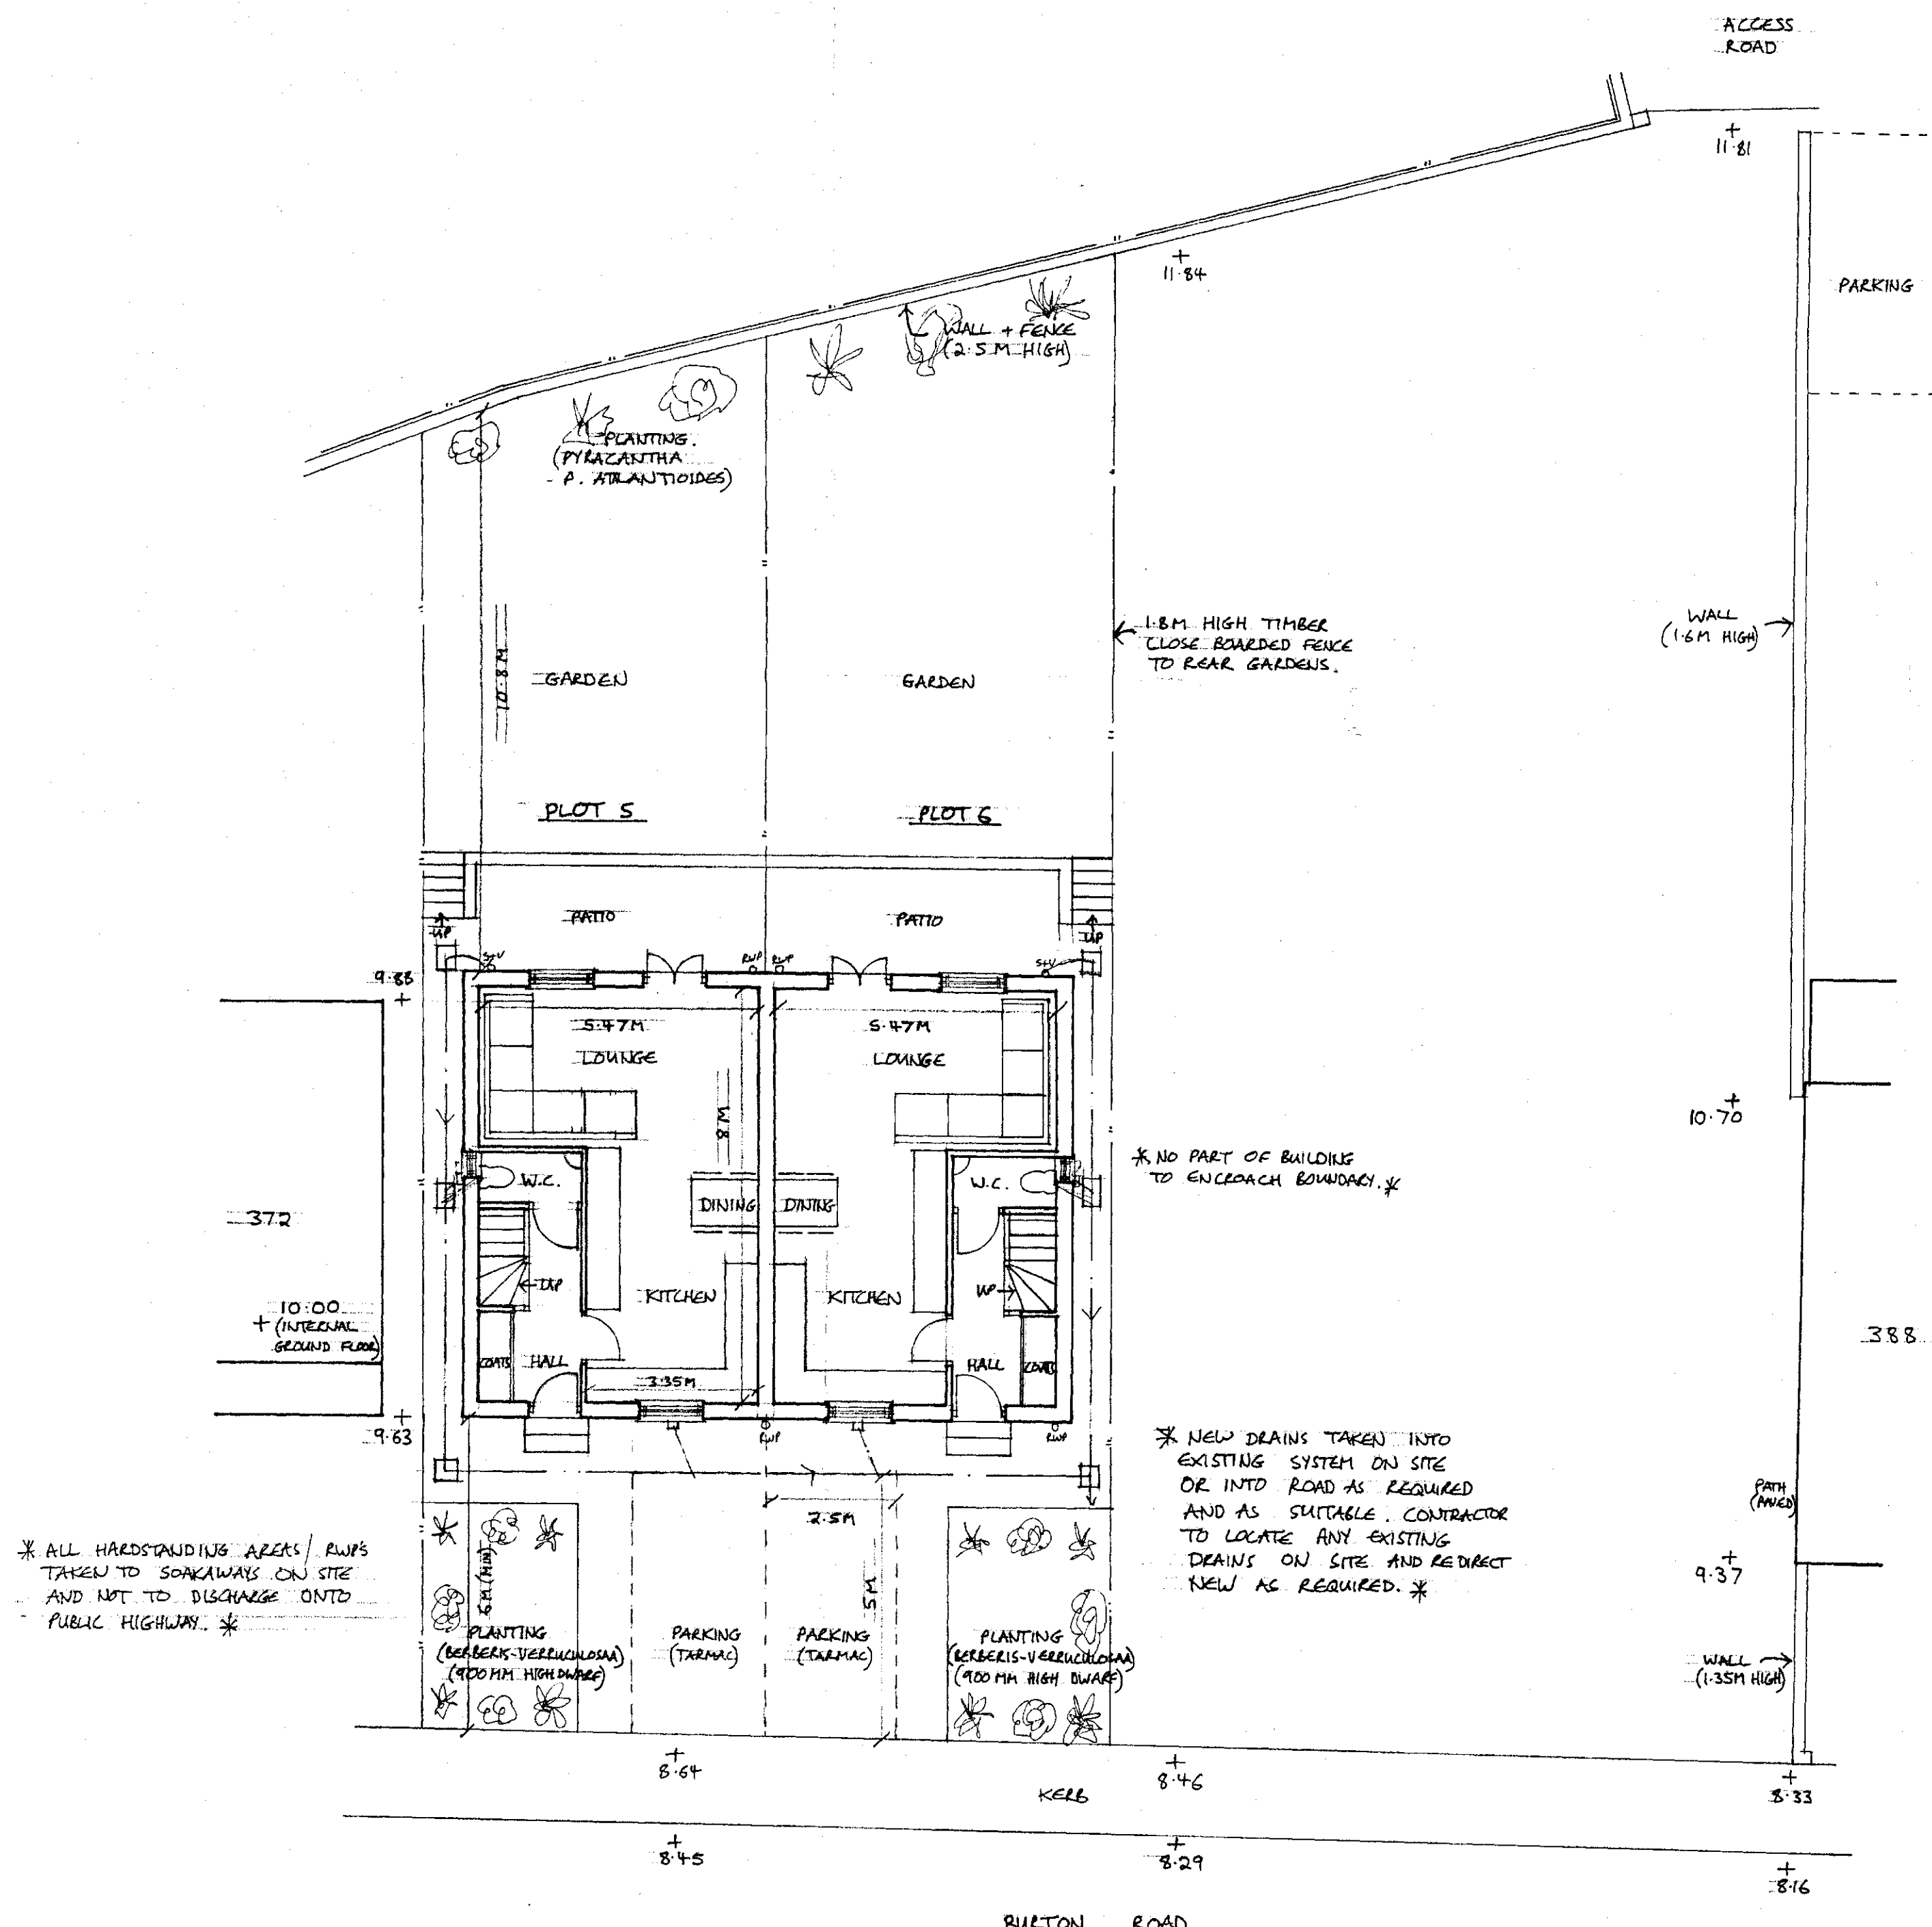

PROPOSED GROUND FLOOR

* ALL HARDSTANDING AREAS / RWPS
TAKEN TO SOMEWAYS ON SITE
AND NOT TO DISCHARGE ONTO
PUBLIC HIGHWAY. *

* NO PART OF BUILDING
TO ENDEARCH BOUNDARY. *

* NEW DRAINS TAKEN INTO
EXISTING SYSTEM ON SITE
OR INTO ROAD AS REQUIRED
AND AS SUITABLE. CONTRACTOR
TO LOCATE ANY EXISTING
DRAINS ON SITE AND REDACT
NEW AS REQUIRED. *

PROPOSED NEW DWELLINGS AT LAND ADJACENT 372 BURTON ROAD,
MONK BRETTON, BARNSELEY, S71 2PD FOR MEDLOCK AND SONS LTD.


G. M. CLAY
ARCHITECTURAL DESIGNS LTD
THE COACH HOUSE, 2 HIGH STREET, SOUTH ANSTON, SHEFFIELD S25 5AY.
TEL/FAX (01909) 568000 Email gm.clay@btinternet.com

scale 1:100

date 11.7.14

dwg. no. 6924

This drawing is copyright. Contractor must
check all dimensions on site and report
any discrepancies immediately to
G. M. CLAY ARCHITECTURAL DESIGNS LTD.

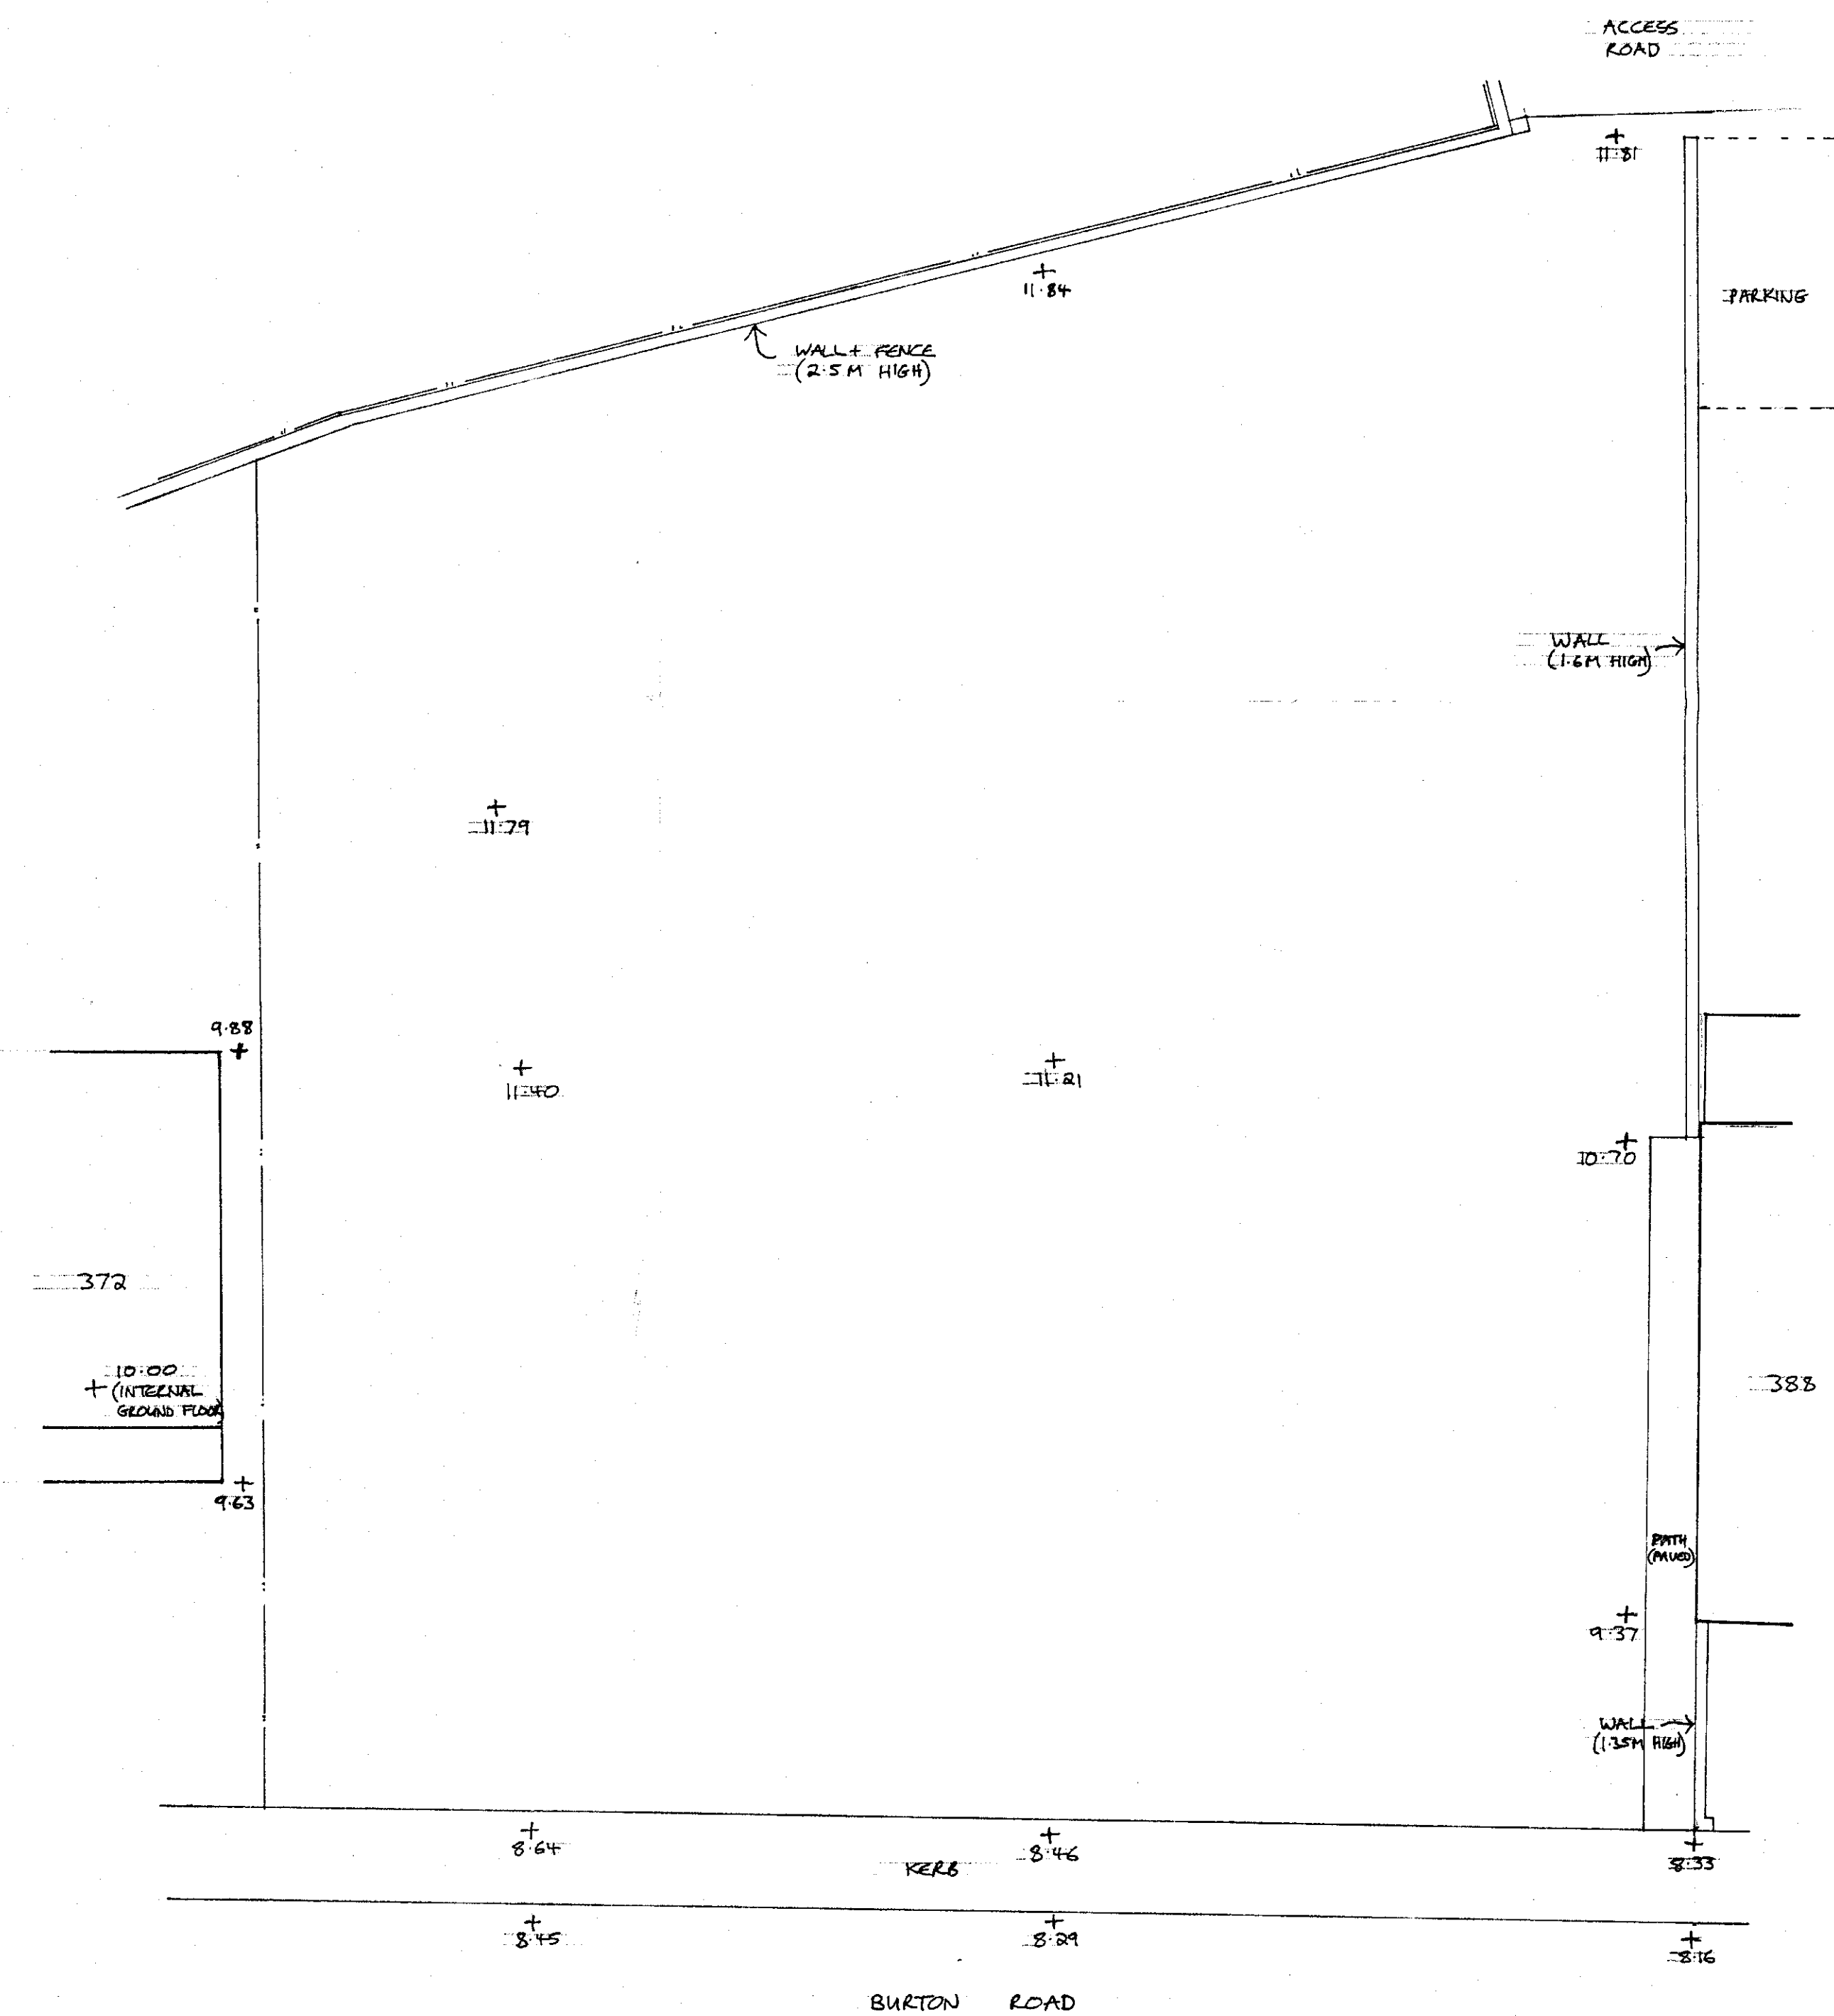

EXISTING SURVEY

RECEIVED
CORPORATE MAIL ROOM
22 JUL 2014
Received by:
ORIGINAL COPY

EXISTING SURVEY AT LAND ADJACENT 372 BURTON ROAD,
MONK BRETON, BARNSELEY, S71 2PD FOR MEDLOCK AND SONS LTD

This drawing is copyright. Contractor must
check all dimensions on site and report
any discrepancies immediately to
G. M. CLAY ARCHITECTURAL DESIGNS LTD.

G. M. CLAY
ARCHITECTURAL DESIGNS LTD
THE COACH HOUSE, 2 HIGH STREET, SOUTH ANSTON, SHEFFIELD S25 5AY
TEL/FAX (01909) 566000 Email: gm.clay@btinternet.com

scale 1:100
date 10.7.14
dwg. no. 5923