

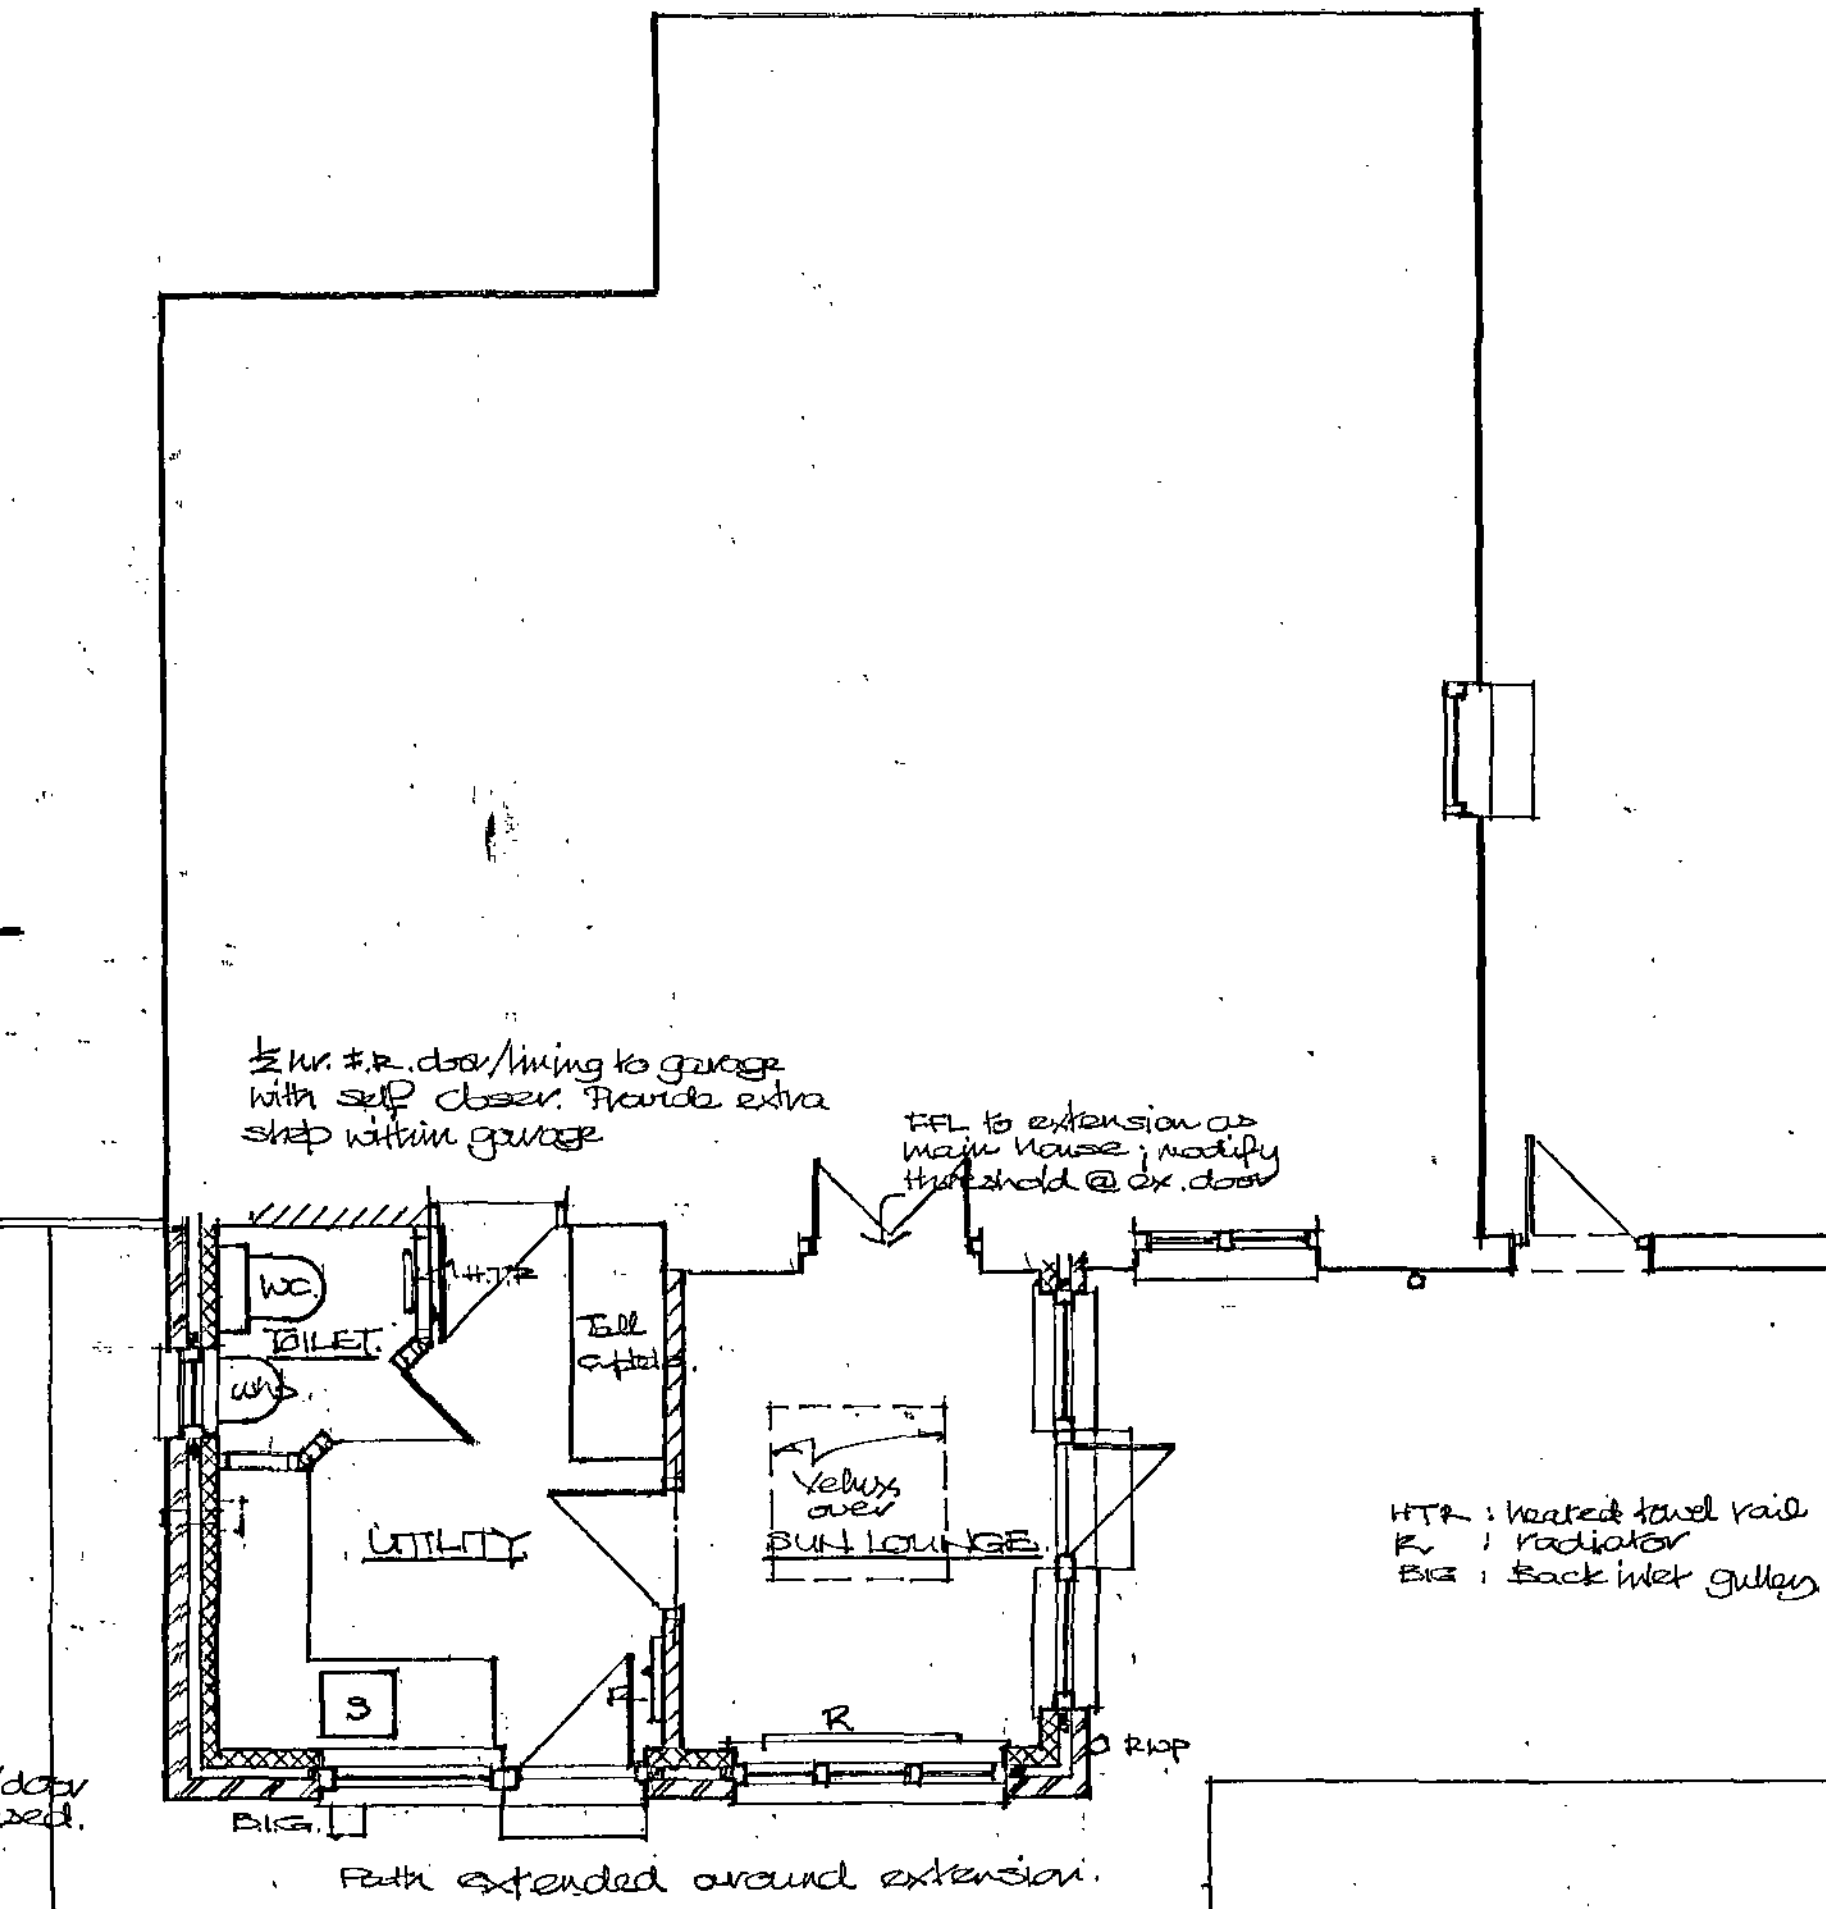
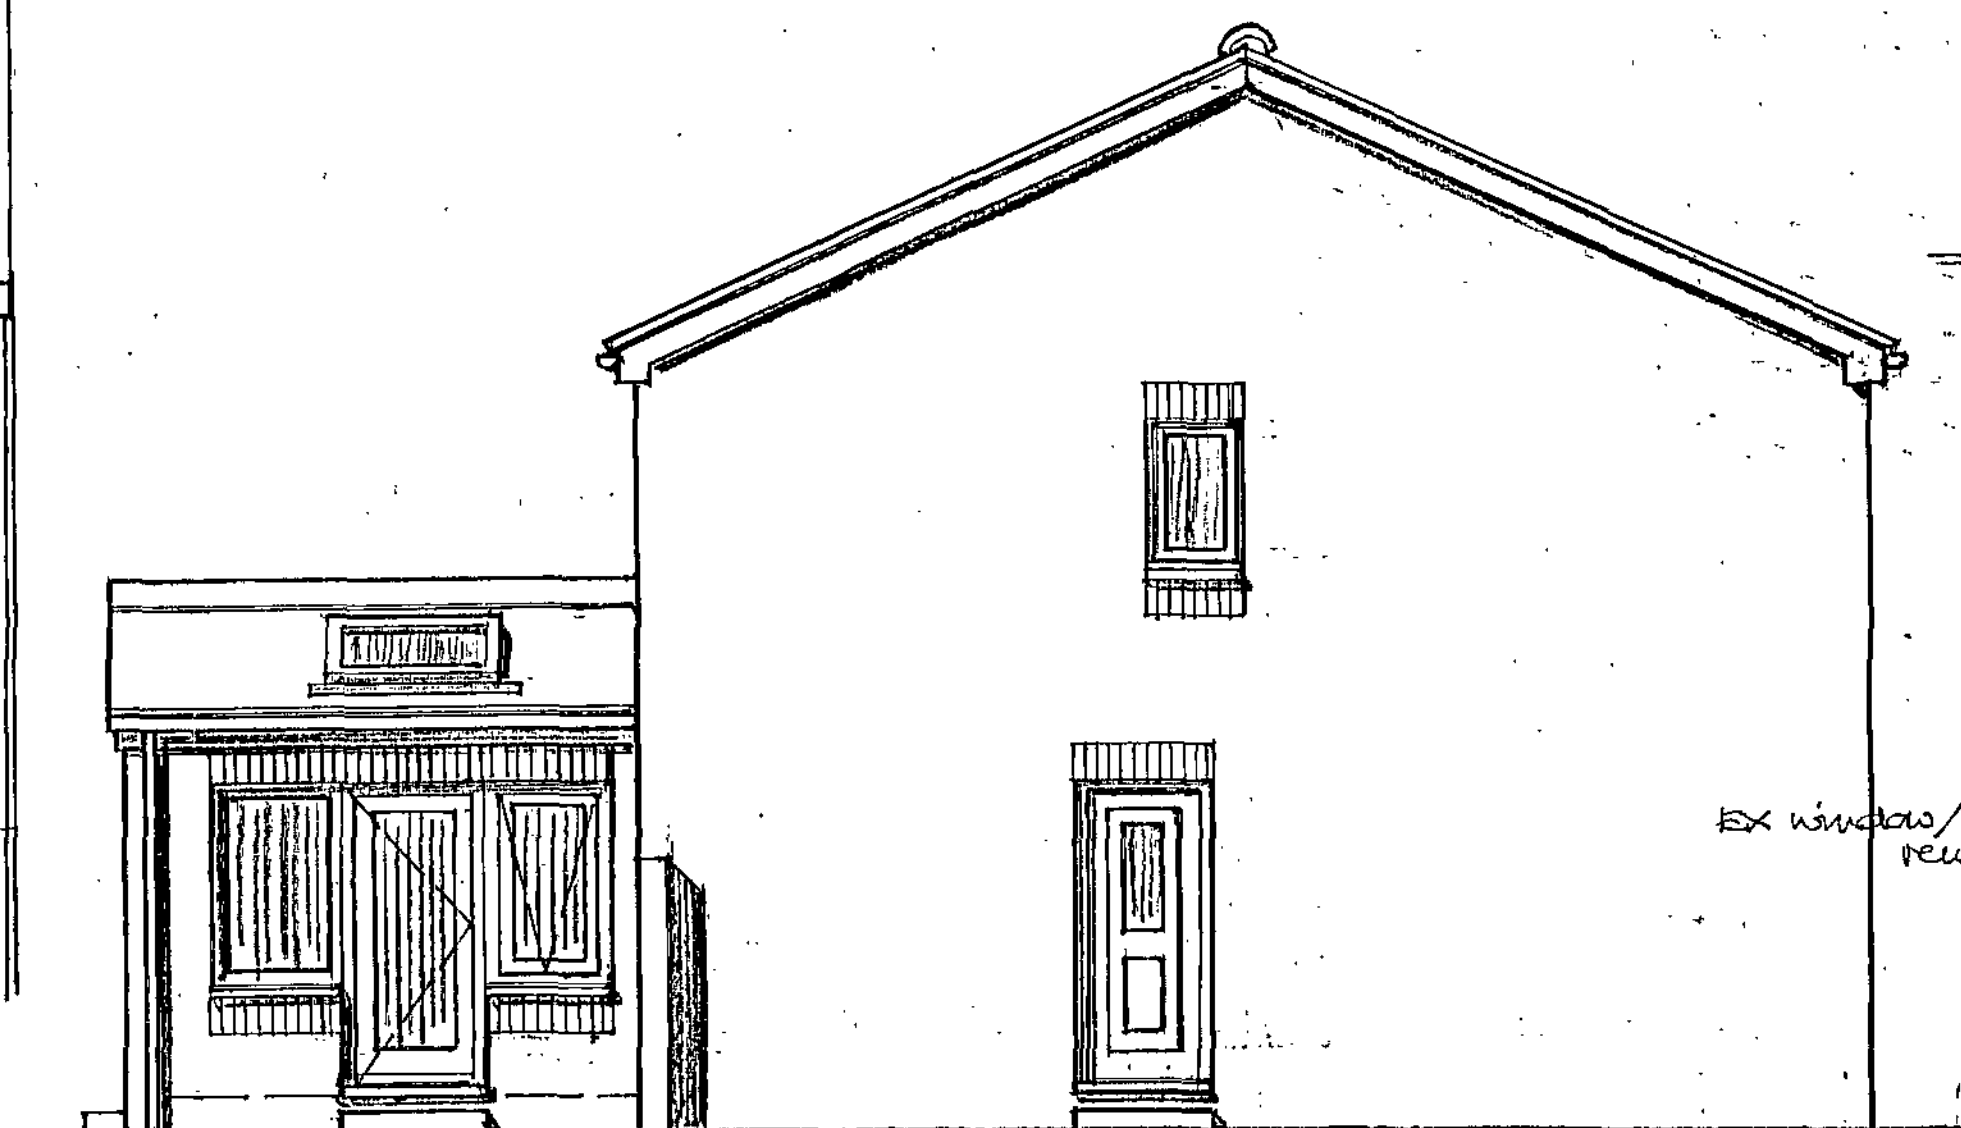
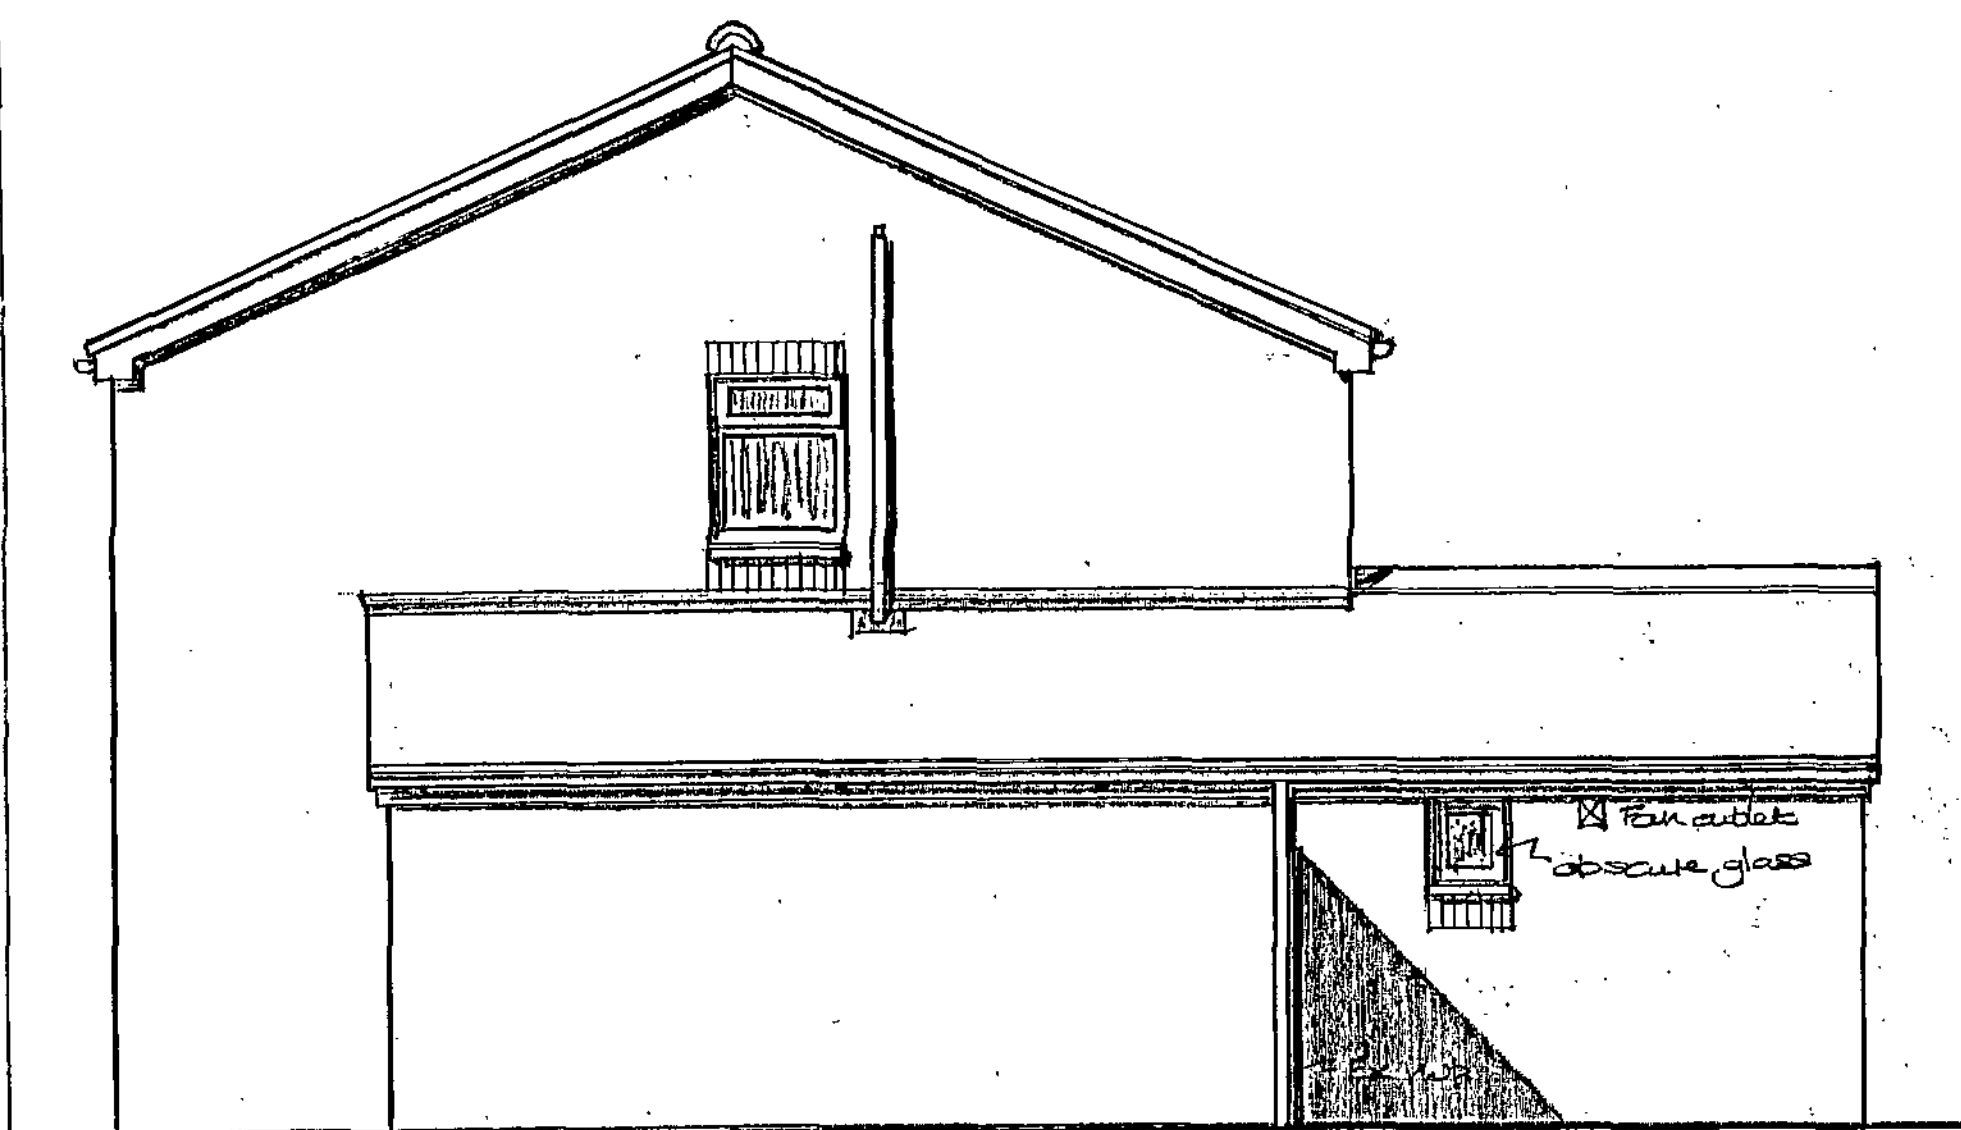
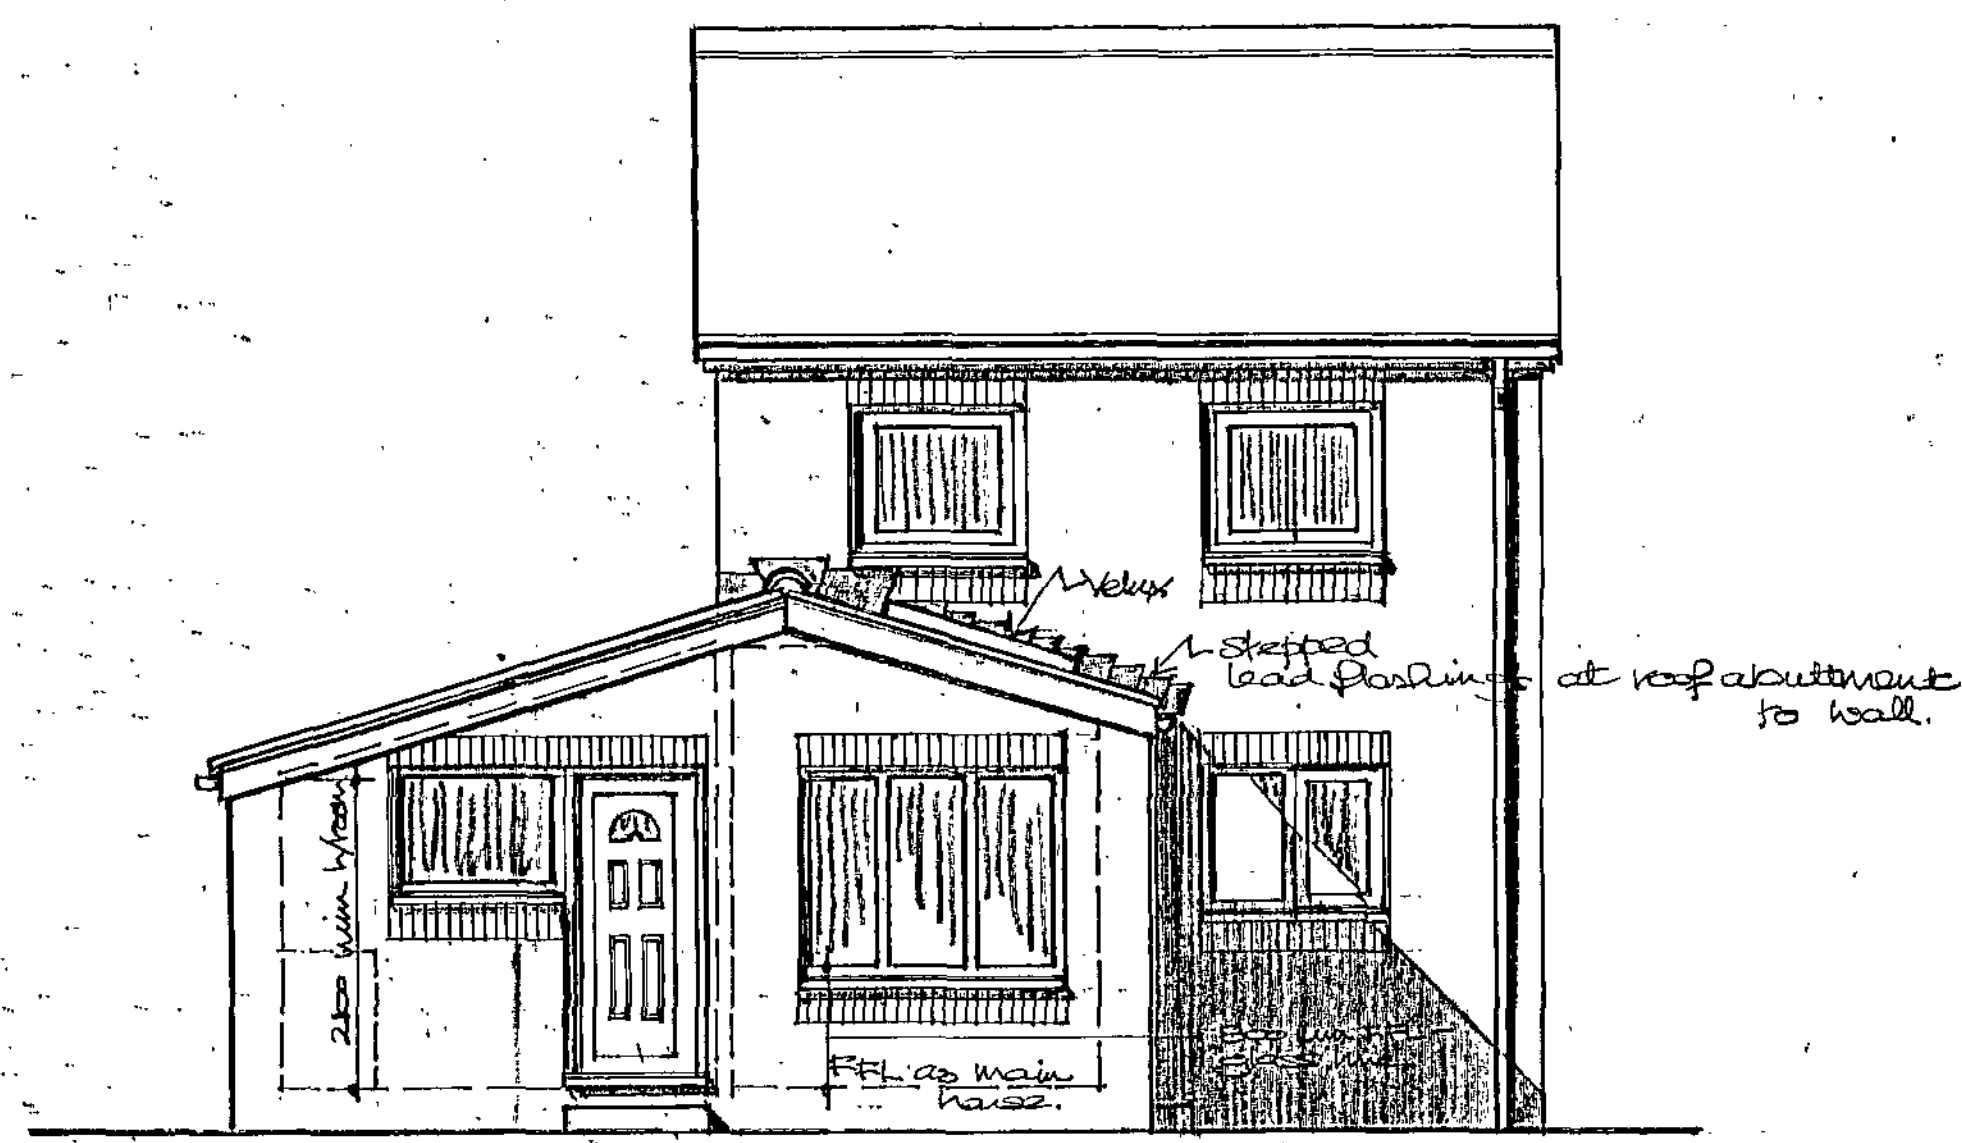


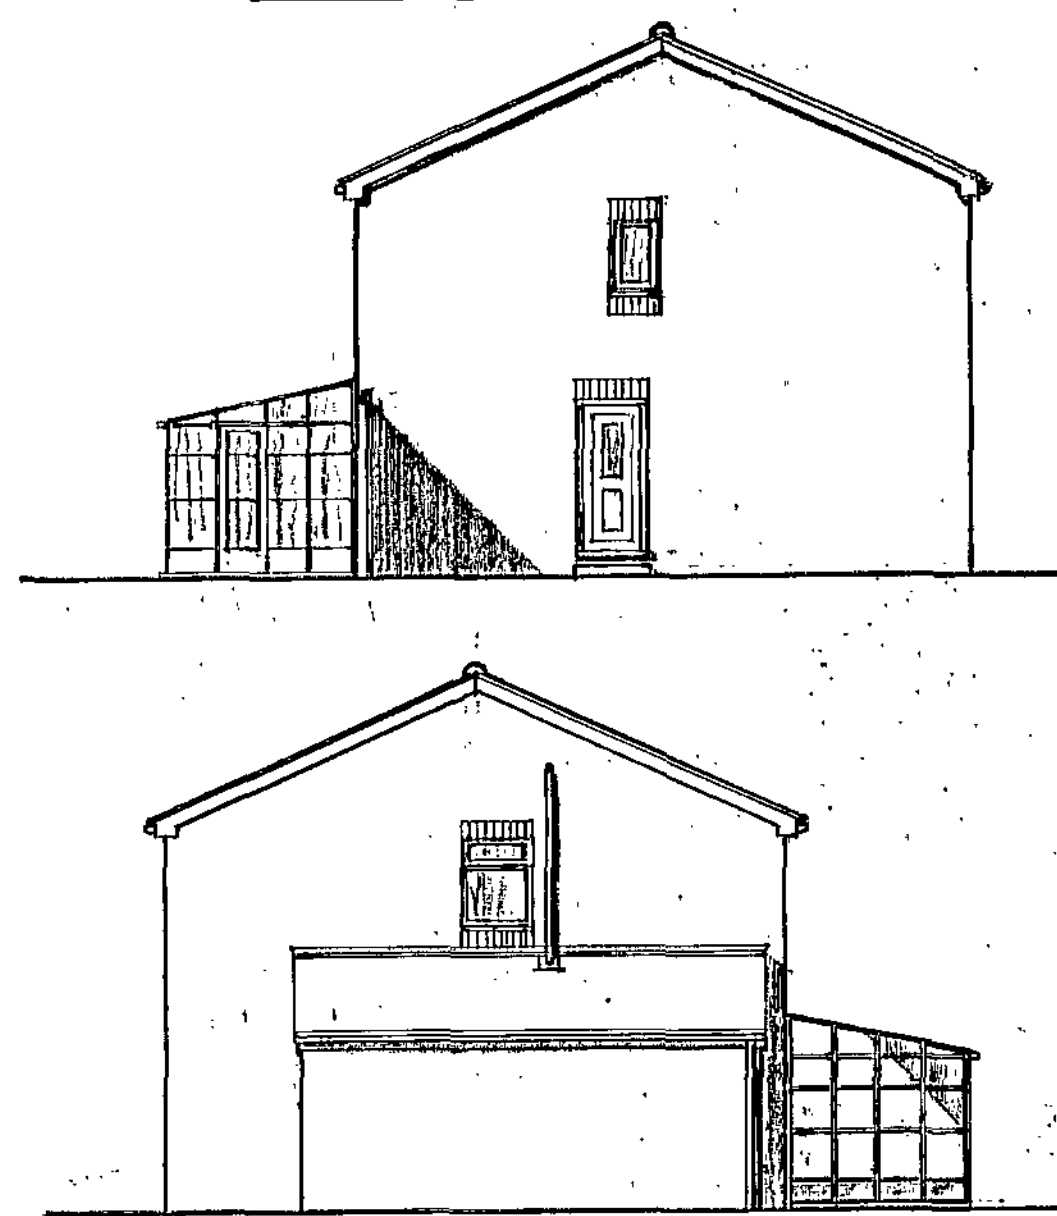

PROPOSED SIDE ELEVATIONS.

 

PROPOSED REAR ELEVATION.

[illegible]

Client	MR & MRS. J. WELLGARTH	Drawn	JST.	Date	Aug. 11
Project	REAR SINGLE STOREY EXTENSION TO NO 37, PAGNELL AVE., THURNSCOE.	Checked		Scale	1-50; 1-100
Title	EX / PROPOSED PLOT PLAN, + EX / PROPOSED ELEVATIONS, E.K. PLAN.	Project Ref.	JmYT		
		Drawing No.	1.		