


All site dimensions shall be verified by the contractor on site prior to work commencing

Do not scale from this drawing
Only work to written dimensions

This drawing is the property of Healey Associates and copyright is reserved by them. The drawing is not to be copied or disclosed by or to any unauthorised persons without the prior written consent of Healey Associates.

NOTES

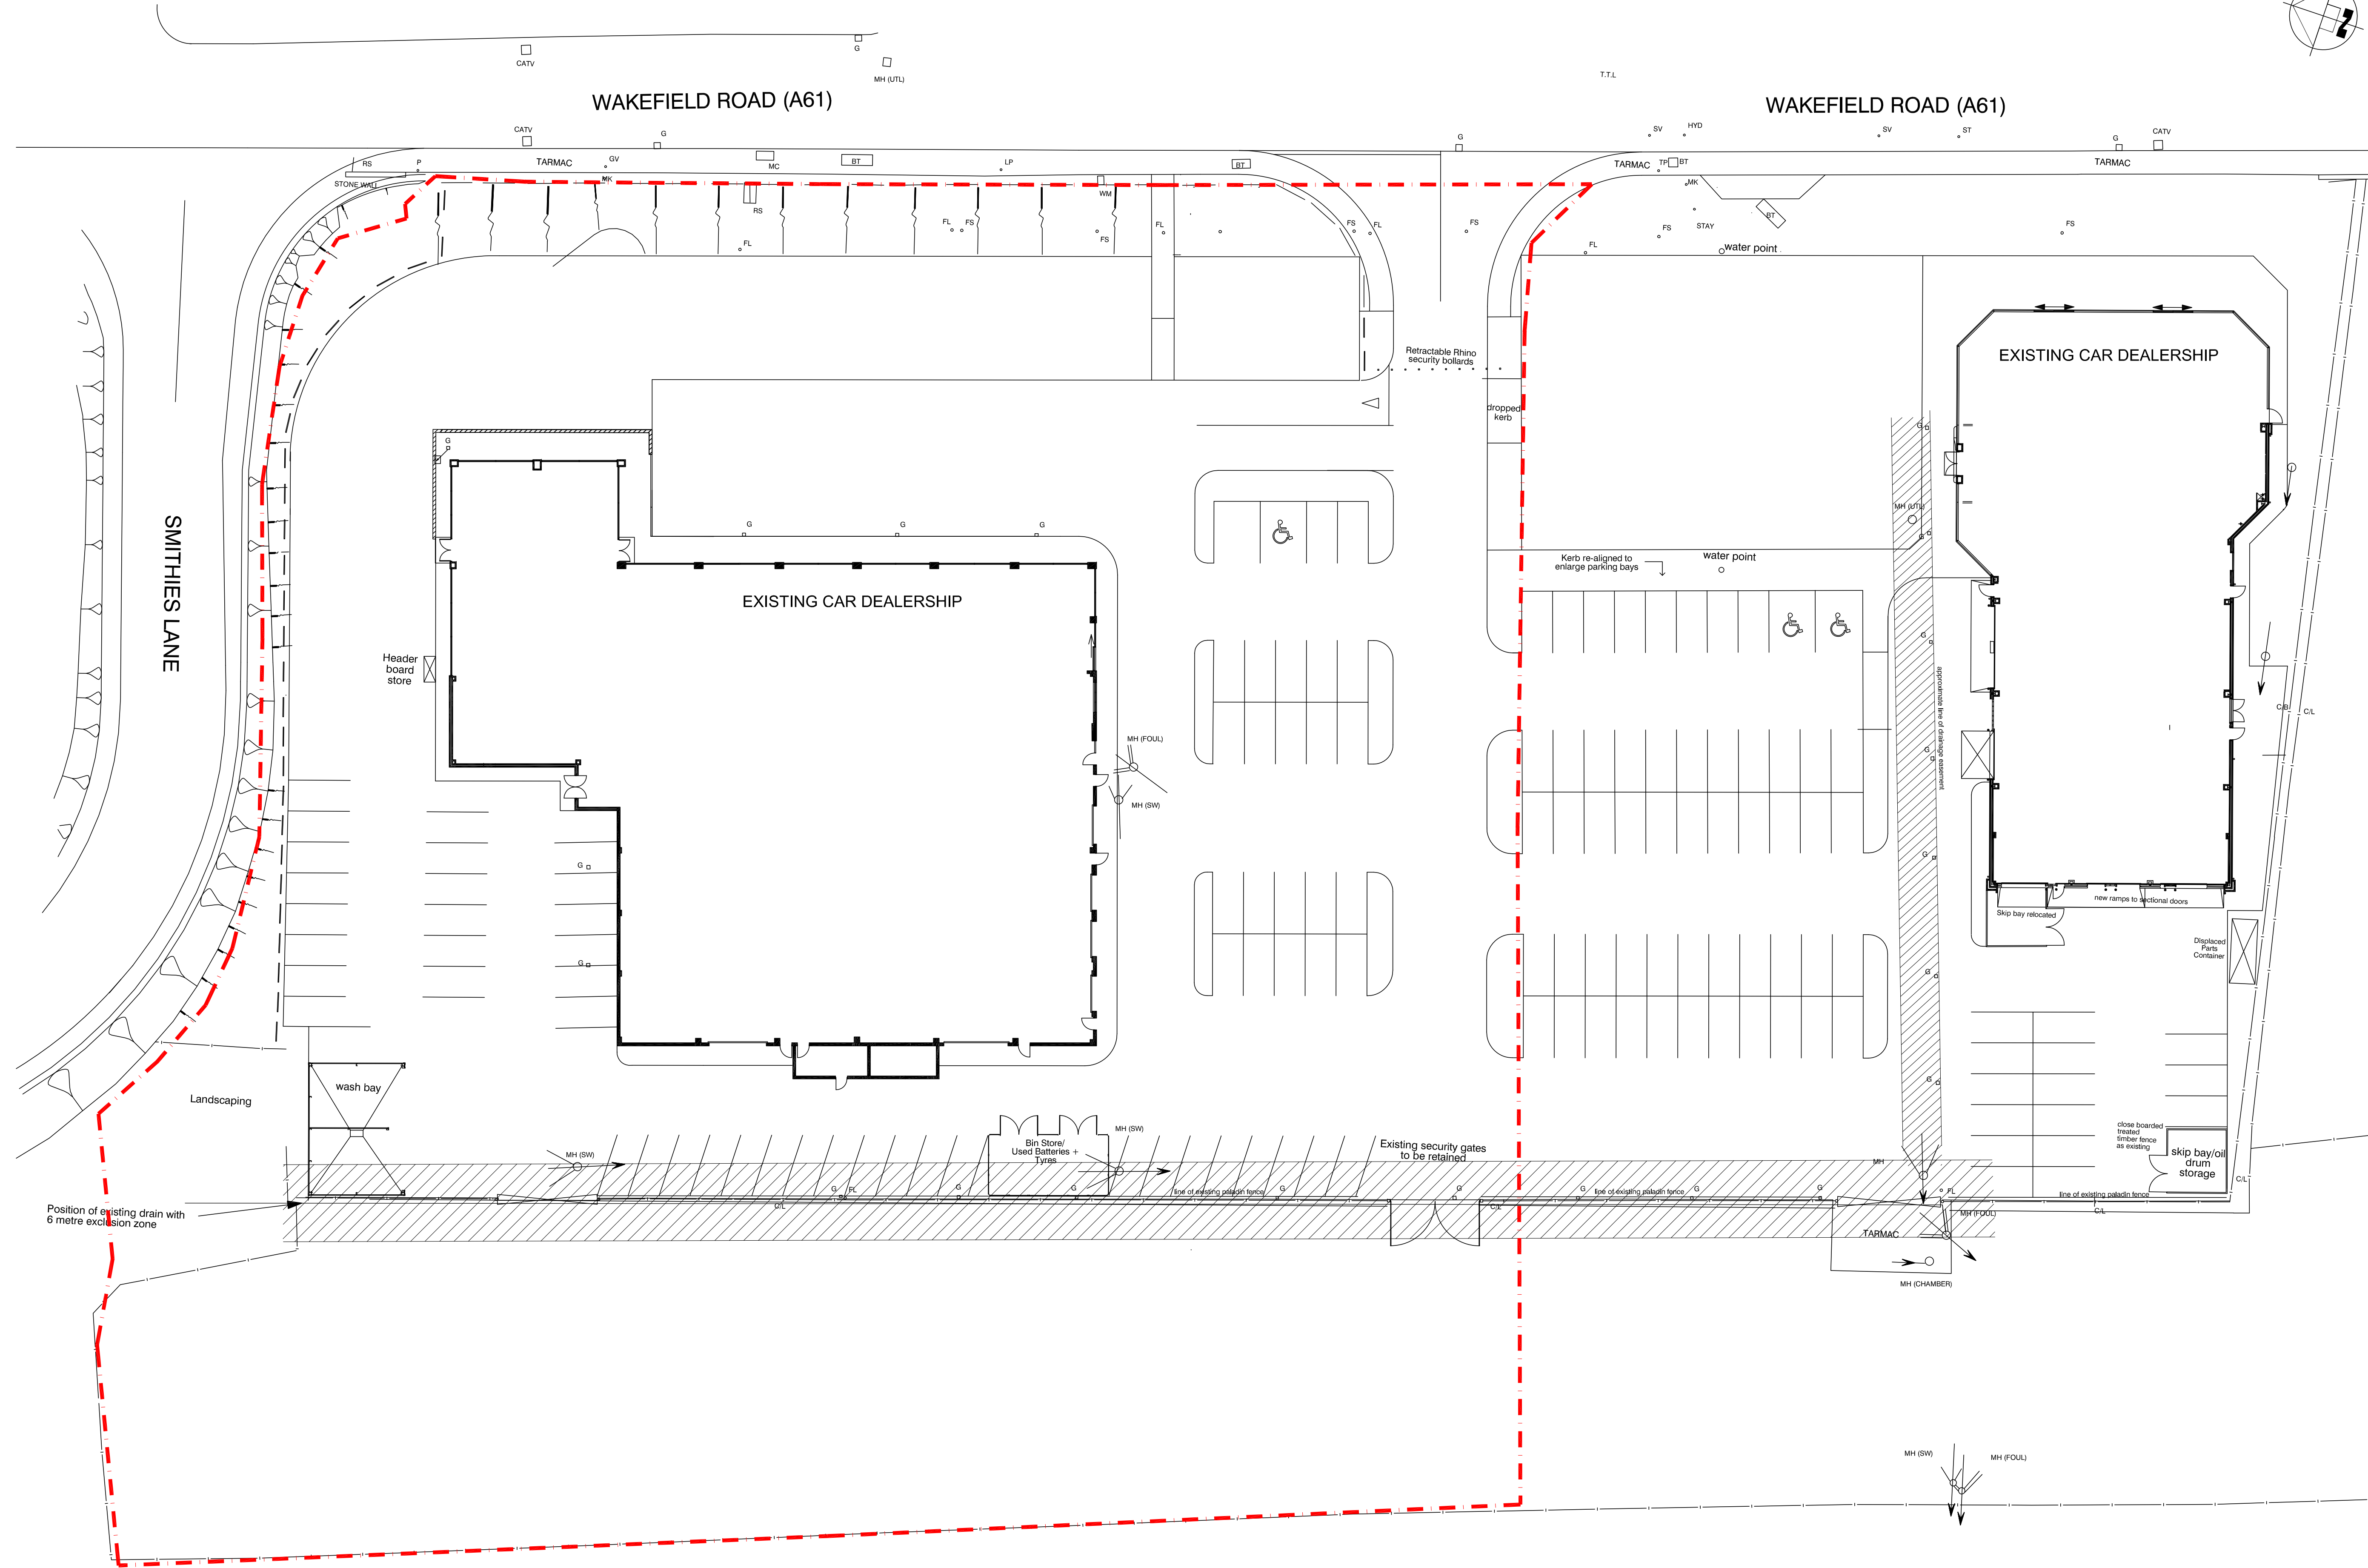

EXISTING SITE PLAN

healey
associates

PLANNING

PROJECT:

CAR SHOWROOM EXTN
WAKEFIELD ROAD
BARNSELEY

TITLE:

EXISTING SITE PLAN

DRAWING NO:

847-PL-101

BY/CHECKED:

CRL/DPE


DATE:

DECEMBER 2008

SCALE @A1:

1:250

13 / 14 Park Place, Leeds, LS1 2SJ
Tel: 0113 246 9981 Fax: 0113 246 9581 E-mail: info@healey-associates.co.uk

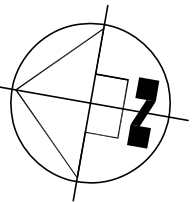

All site dimensions shall be verified by the contractor on site prior to work commencing

Do not scale from this drawing
Only work to written dimensions

This drawing is the property of Healey Associates and copyright is reserved by them. The drawing is not to be copied or disclosed by or to any unauthorised persons without the prior written consent of Healey Associates.

NOTES

GRIDLINES SHOWN ARE APPROXIMATE.
NO GUARANTEE OF THEIR ACCURACY CAN
BE GIVEN UNTIL A DETAILED SITE SURVEY
HAS BEEN UNDERTAKEN.
LOCATION OF ALL STRUCTURAL ELEMENTS
TO BE VERIFIED ON SITE.

Client intention to remove all
ceiling and frame, All walls to
be plastered as at lower level



EXISTING PLAN GROUND FLOOR

healey
associates

PLANNING

PROJECT: CAR SHOWROOM EXTN
WAKEFIELD ROAD
BARNSELY

TITLE: EXISTING PLAN
GROUND FLOOR

DRAWING NO: 847 -PL- 102

BYCHECKED: CRL/DPE DATE: DECEMBER 2008

SCALE @A1: 1:100

13 / 14 Park Place, Leeds, LS1 2SJ
Tel: 0113 248 9581 Fax: 0113 248 9581 E-mail: info@healey-associates.co.uk

1

2

3

4

5

6

7

8

9

A

B

C

D

E

F


G

H

I

EXISTING PLAN 1ST FLOOR

GRIDLINES SHOWN ARE APPROXIMATE.
NO GUARANTEE OF THEIR ACCURACY CAN
BE GIVEN UNTIL A DETAILED SITE SURVEY
HAS BEEN UNDERTAKEN.
LOCATION OF ALL STRUCTURAL ELEMENTS
TO BE VERIFIED ON SITE.

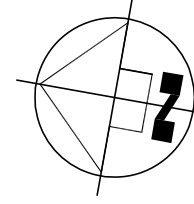


All site dimensions shall be verified by the contractor on site prior to work commencing

Do not scale from this drawing
Only work to written dimensions

This drawing is the property of Healey Associates and copyright is reserved by them. The drawing is not to be copied or disclosed by or to any unauthorised persons without the prior written consent of Healey Associates.

NOTES

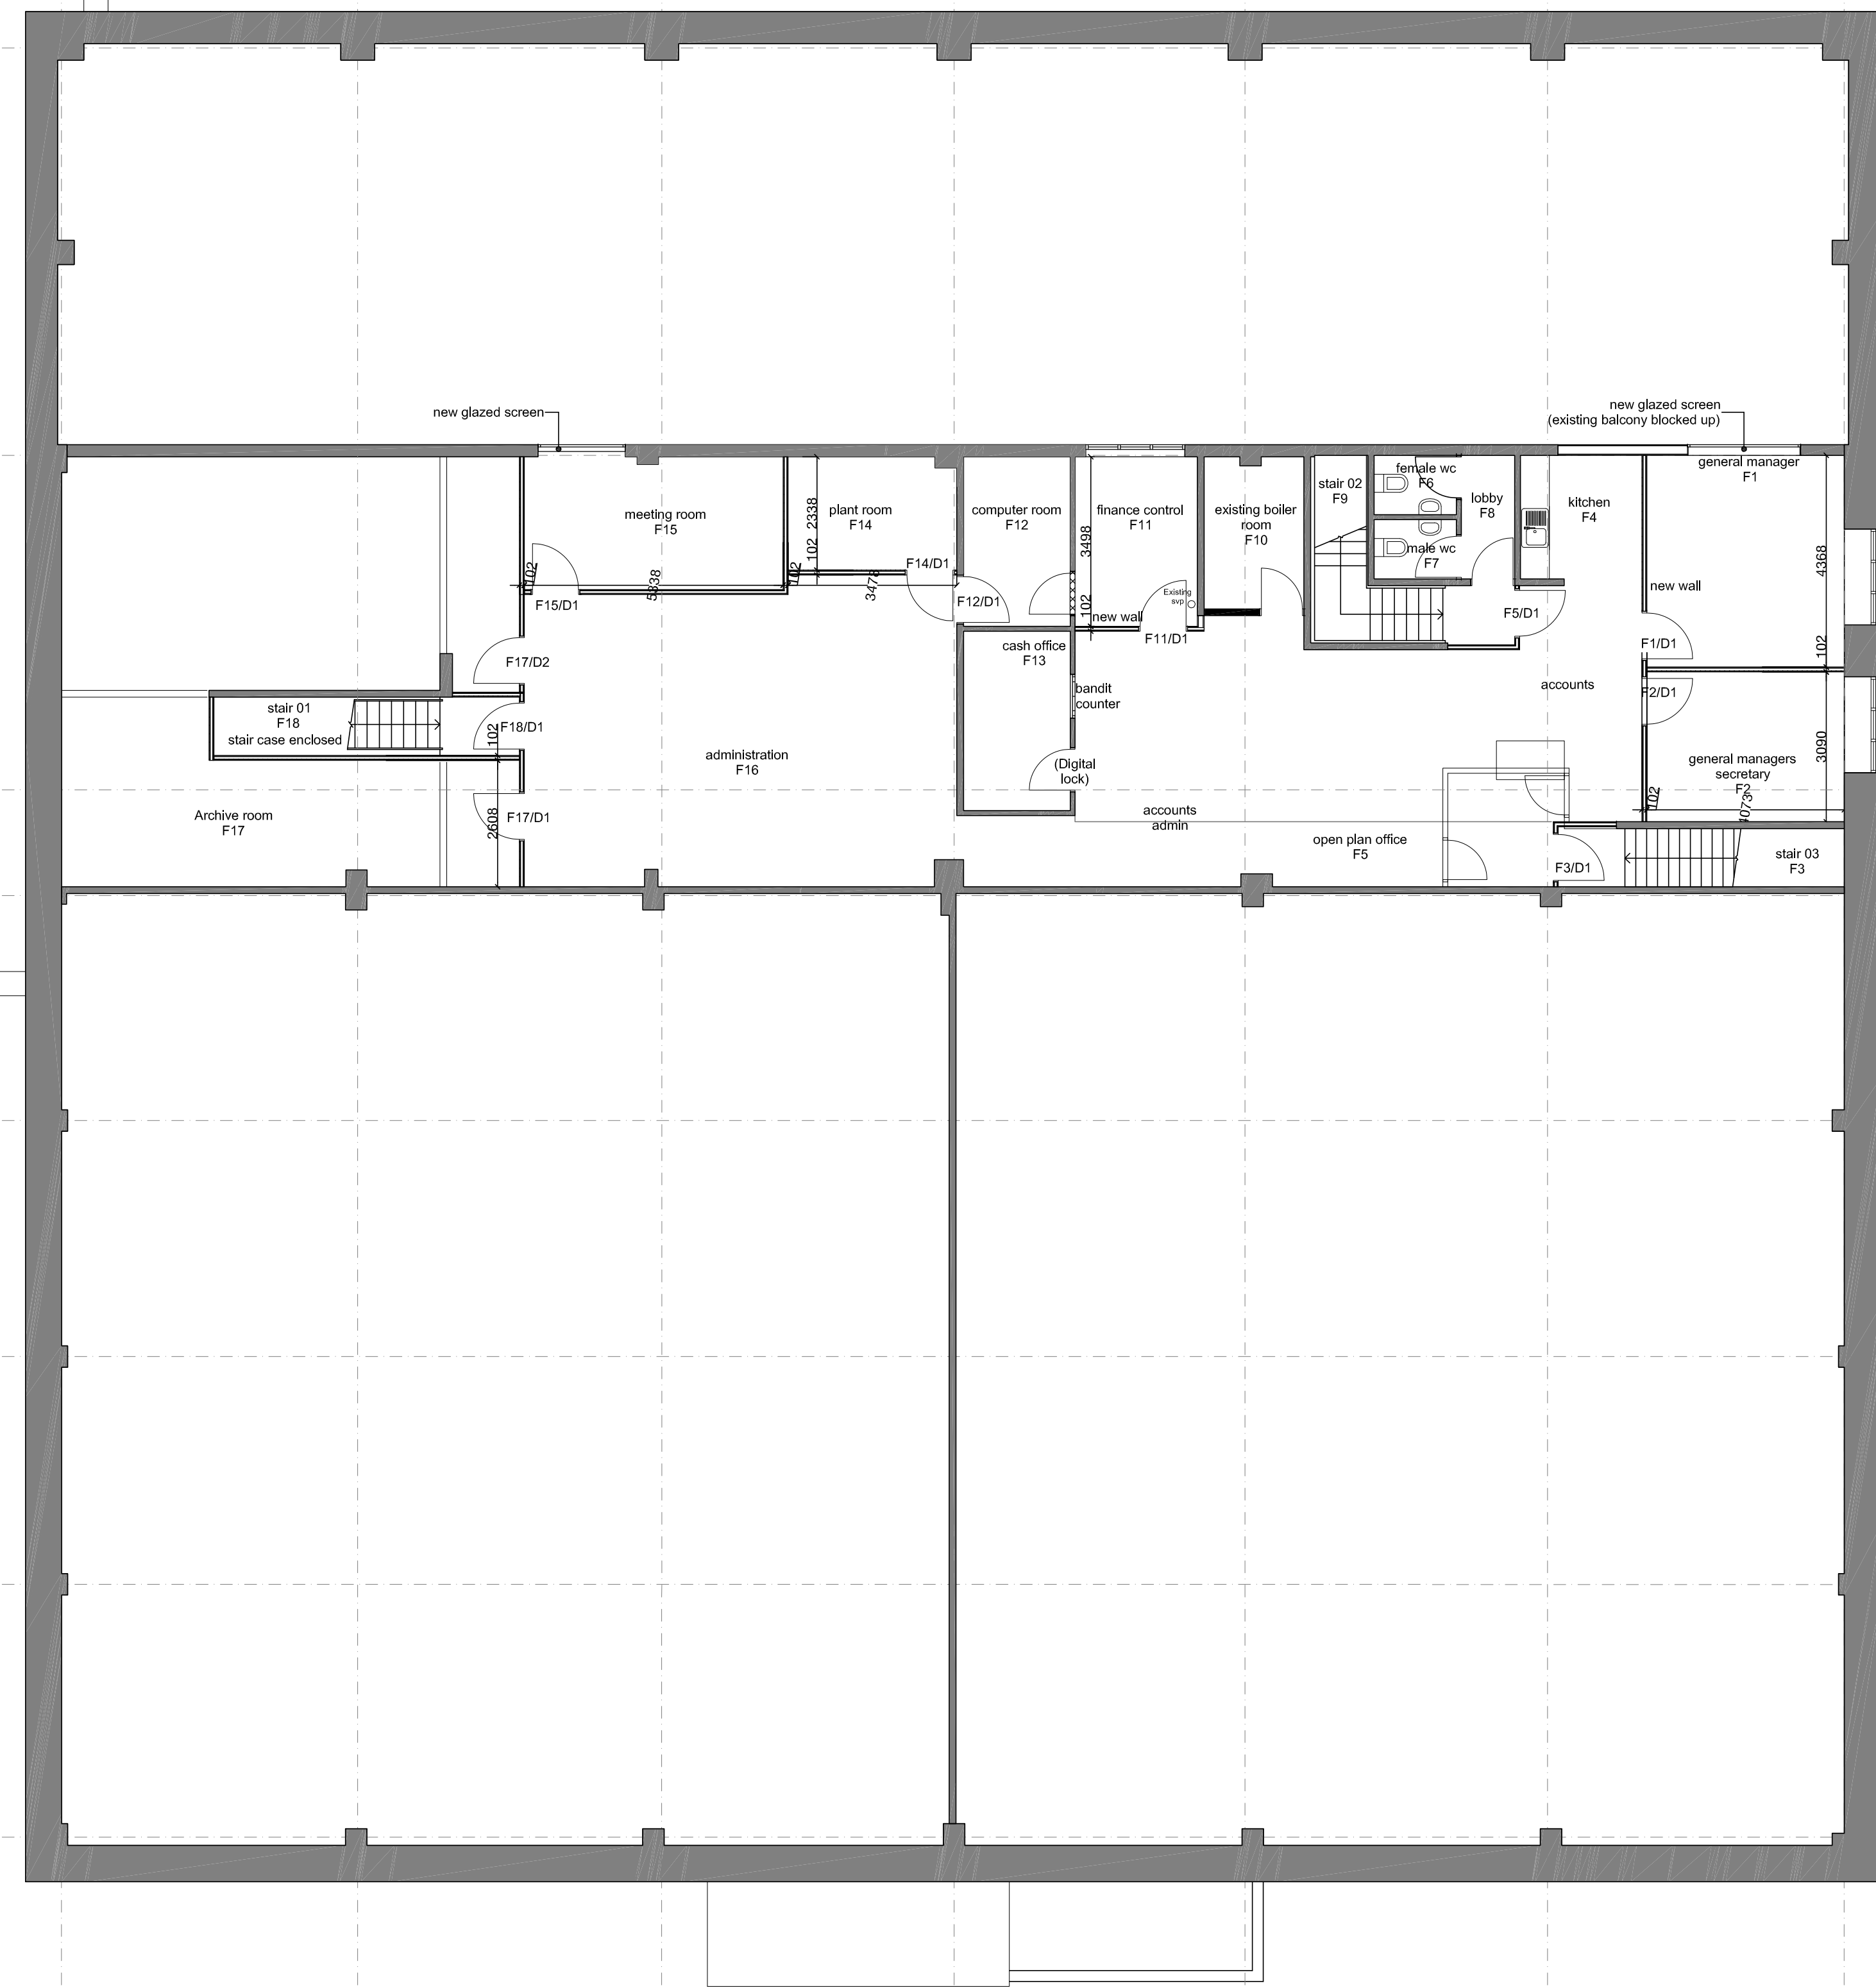

healey
associates

PLANNING

PROJECT:

CAR SHOWROOM EXTN
WAKEFIELD ROAD
BARNSELEY

TITLE:

EXISTING PLAN
1ST FLOOR

DRAWING NO:

847-PL-103

BY/CHECKED:

CRL/DPE

DATE:

DECEMBER 2008

SCALE @A1:

1:100

13 / 14 Park Place, Leeds, LS1 2SJ
Tel: 0113 246 9981 Fax: 0113 246 9581 E-mail: info@healey-associates.co.uk

All site dimensions shall be verified by the contractor on site prior to work commencing


Do not scale from this drawing
Only work to written dimensions

This drawing is the property of Healey Associates and copyright is reserved by them. The drawing is not to be copied or disclosed by or to any unauthorised persons without the prior written consent of Healey Associates.


NOTES




ELEVATION 1, SOUTH

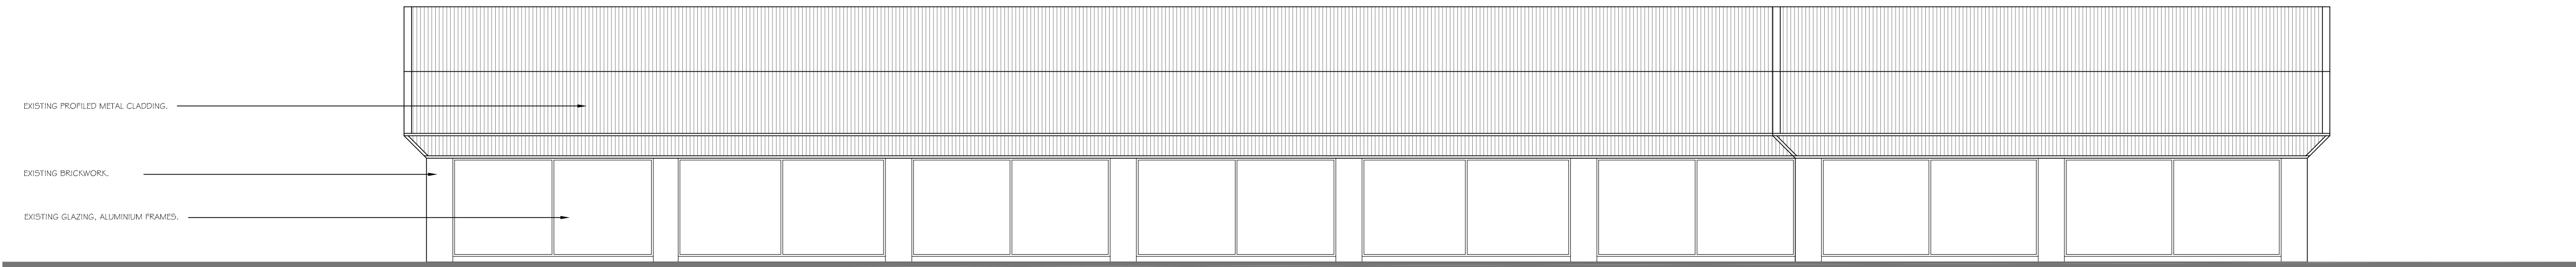

ELEVATION 2, EAST

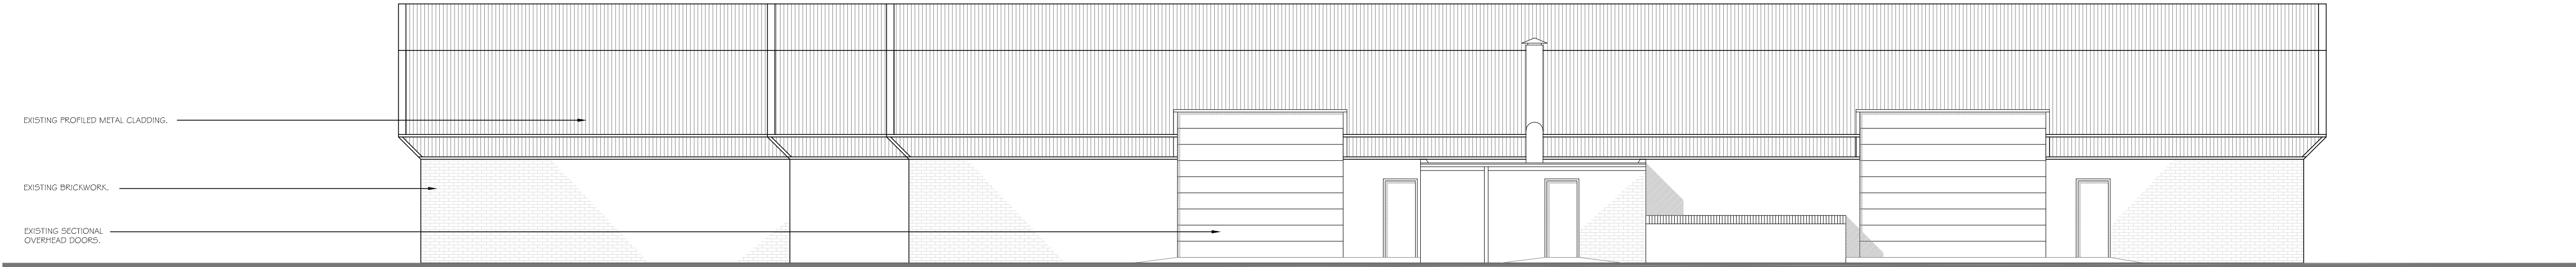

ELEVATION 3, WEST

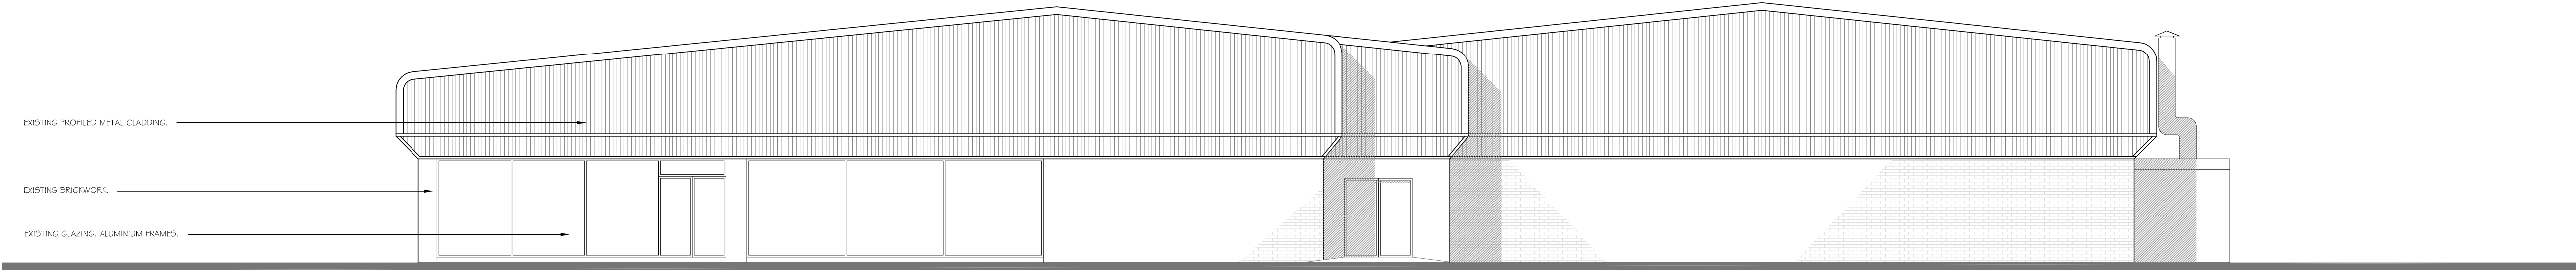

ELEVATION 1, NORTH

healey
associates

PLANNING

PROJECT:

CAR SHOWROOM EXTN
WAKEFIELD ROAD
BARNSELEY

TITLE:

EXISTING ELEVATIONS
ELEVATIONS

DRAWING NO:

847-PL-104

BYCHECKED:

CRL/DPE

DATE:

DECEMBER 2008

SCALE @A1:

1:100

13 / 14 Park Place, Leeds, LS1 2SJ
Tel: 0113 246 9981 Fax: 0113 246 9581 E-mail: info@healey-associates.co.uk