


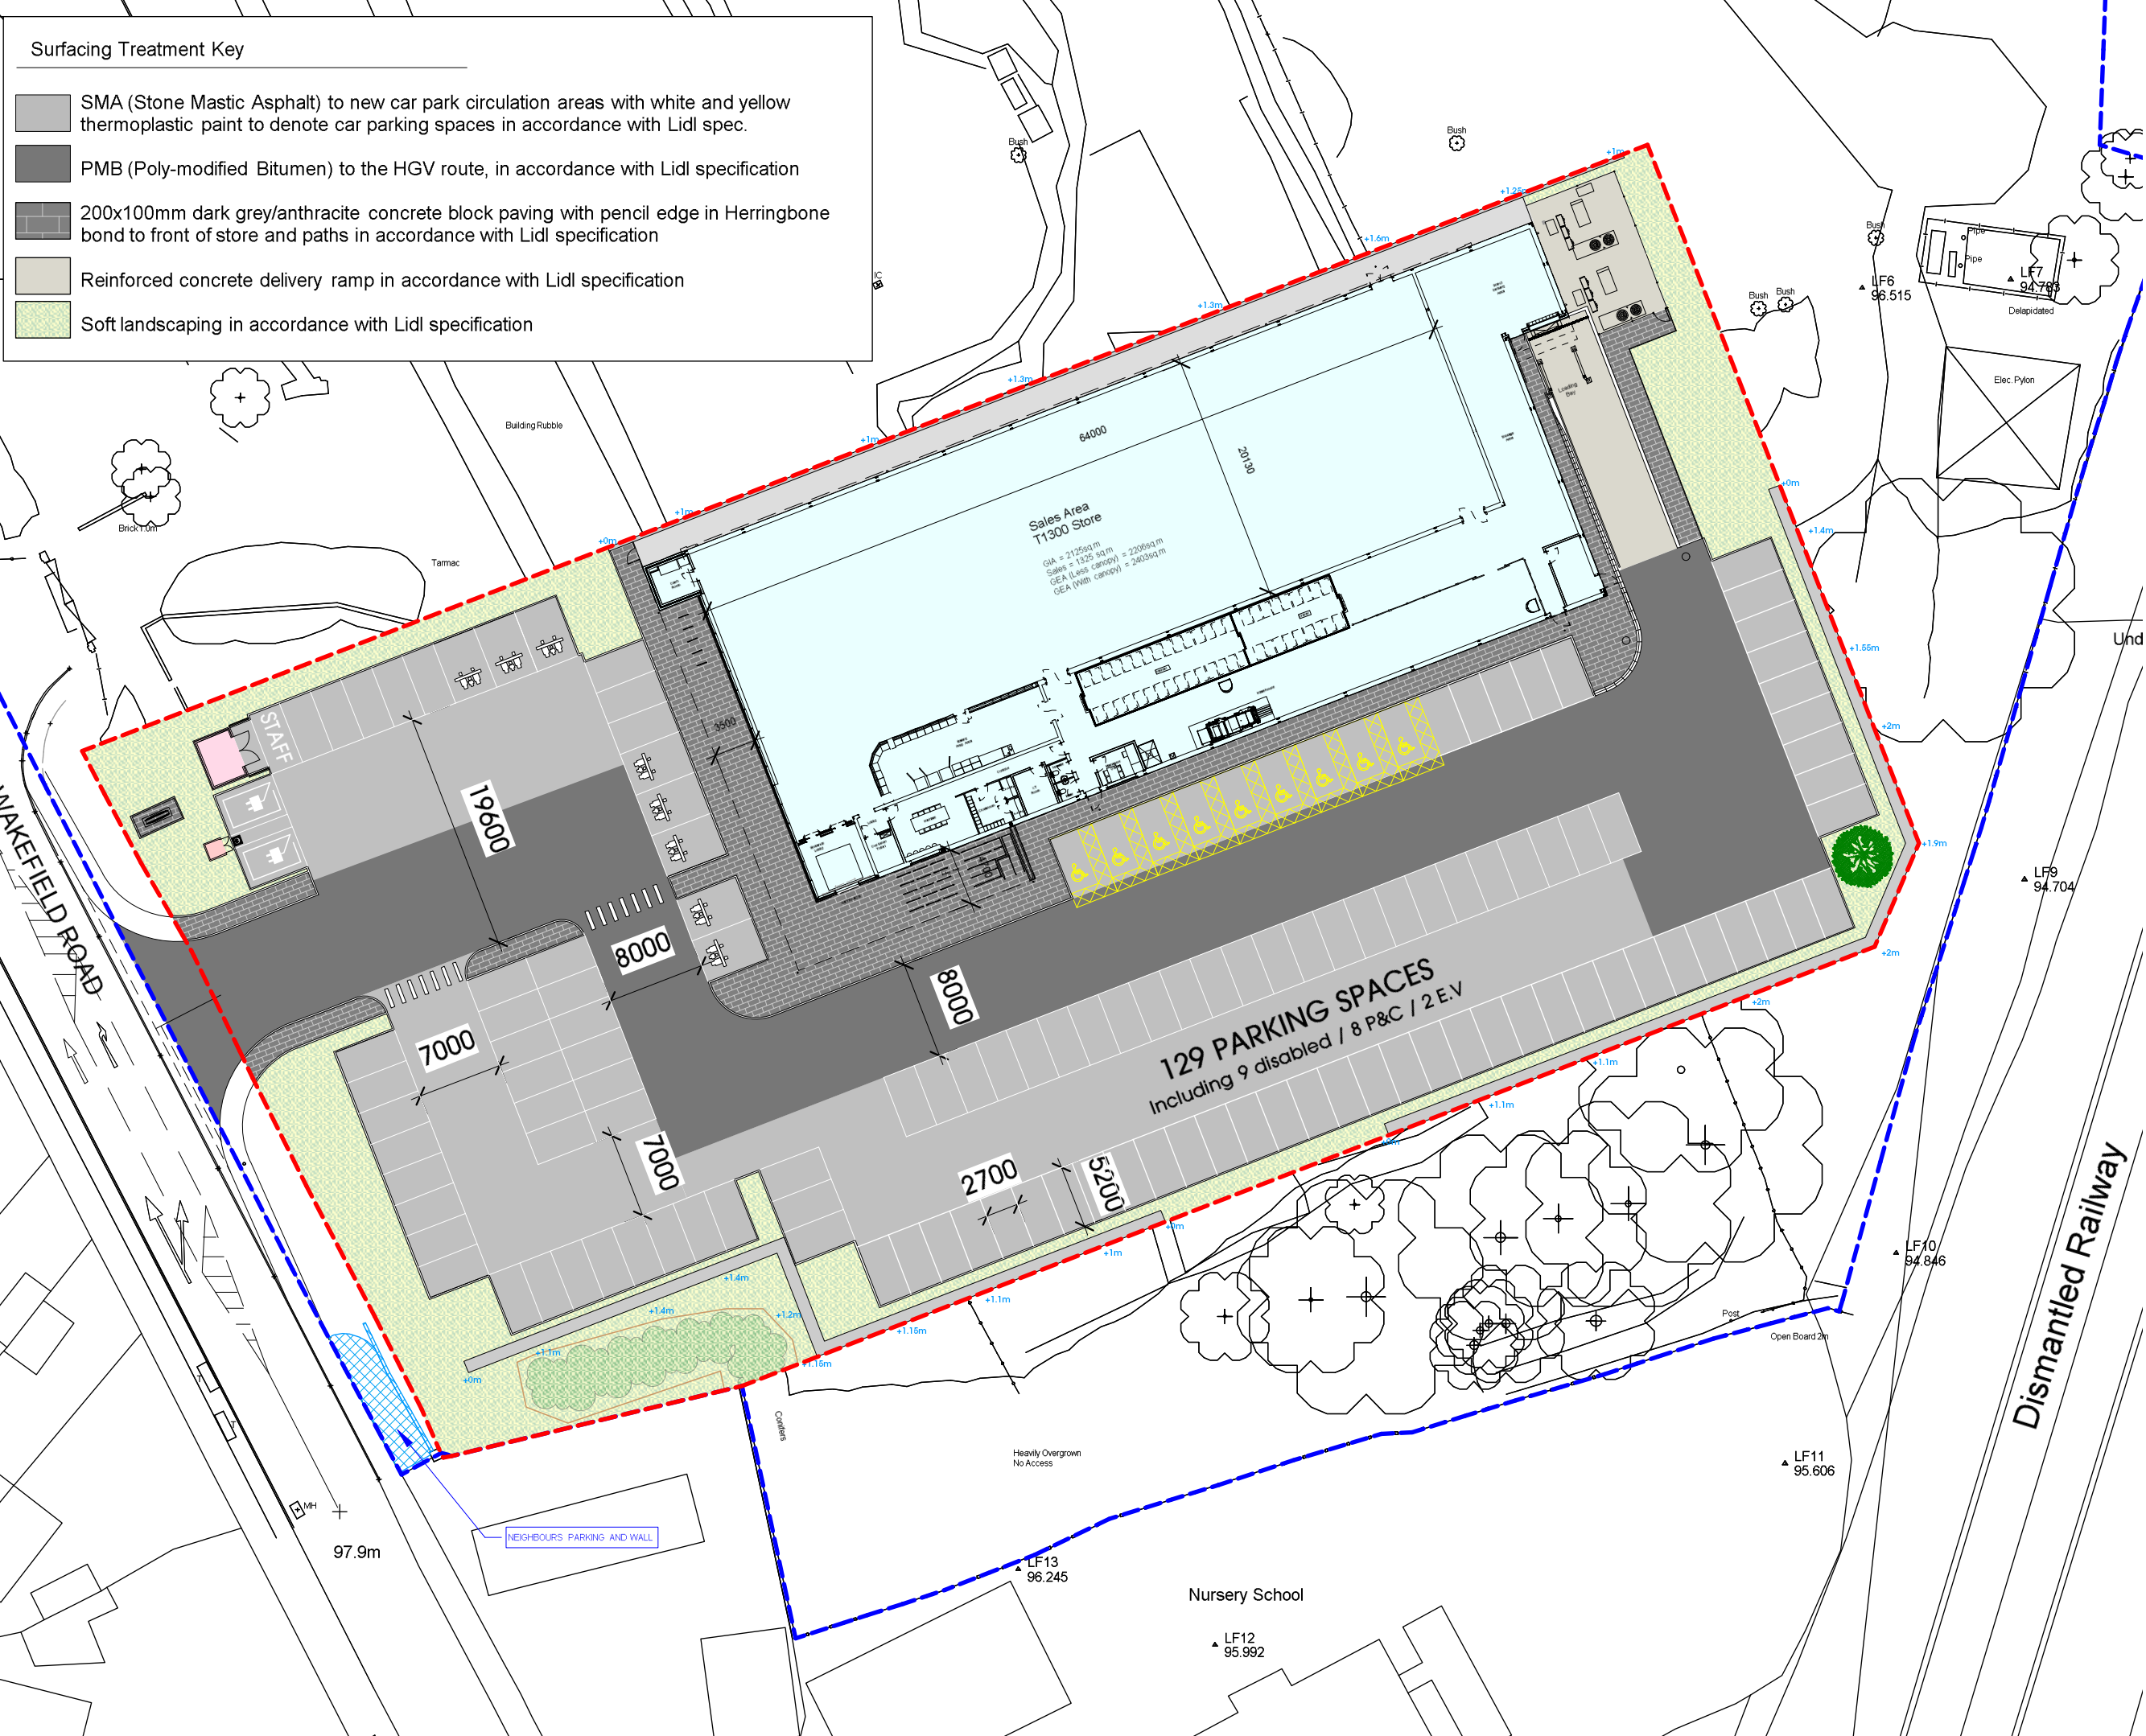

**Surfacing Treatment Key**

- SMA (Stone Mastic Asphalt) to new car park circulation areas with white and yellow thermoplastic paint to denote car parking spaces in accordance with Lidl spec.
- PMB (Poly-modified Bitumen) to the HGV route, in accordance with Lidl specification
- 200x100mm dark grey/anthracite concrete block paving with pencil edge in Herringbone bond to front of store and paths in accordance with Lidl specification
- Reinforced concrete delivery ramp in accordance with Lidl specification
- Soft landscaping in accordance with Lidl specification

THIS DRAWING IS COPYRIGHT, AND REMAINS THE PROPERTY OF HTC ARCHITECTS. IT MUST NOT BE REPRODUCED, USED, DISCLOSED OR TRANSMITTED TO THIRD PARTIES IN ANY FORM, IN WHOLE OR IN PART, WITHOUT PRIOR WRITTEN PERMISSION.

DO NOT SCALE!  
ALL DIMENSIONS SHOULD BE CHECKED ON SITE BEFORE WORK COMMENCES

INLINE WITH TOPOGRAPHICAL SURVEY, LANDFORM SURVEY DATED 03.07.15 DRAWING NUMBER 001

SUBJECT TO CONFIRMATION OF CAR CHARGING POINT REQUIREMENT

SUBJECT TO LIGHTING PLAN

BASED ON LIDL 2017.2 SPEC

SUBJECT TO HIGHWAYS CONSULTANT DESIGN



**Refer to 1744 P407 for residual risks information**

| Rev | Date     | Description   | Drawn |
|-----|----------|---|-------|
| D   | 21.02.18 | Electric car charging point and cycle hoops added, sub-station location altered, neighbours parking and wall highlighted.               | RT    |
| C   | 17.01.18 | Highways layout altered, parking and site entrance updated. Retaining walls reduced to NW corner of site and altered to the SW of site. | AB    |
| B   | 21.12.17 | Highways layout and site entrance updated                                                                                               | PC    |
| A   | 13.11.17 | Floor Plan updated to latest spec   | AB    |

**htcarchitects**

York Place Studio  
8 Britannia Street  
Leeds  
LS1 2DZ  
T: (0113) 244 3457  
W: www.htcarchitects.co.uk  
E: info@htcarchitects.co.uk

client  
**Lidl UK GmbH**

project  
**New Store  
Wakefield Road,  
Mapplewell**

drawing title  
**Proposed Type 1300  
Surfacing Plan**

date  
**July 2017**

status  
**Planning Issue**

scale  
**1:500 @ A3**

drawn  
**AB** checked **LS**

job no. **1744** dwg no. **P401** rev. **D**