




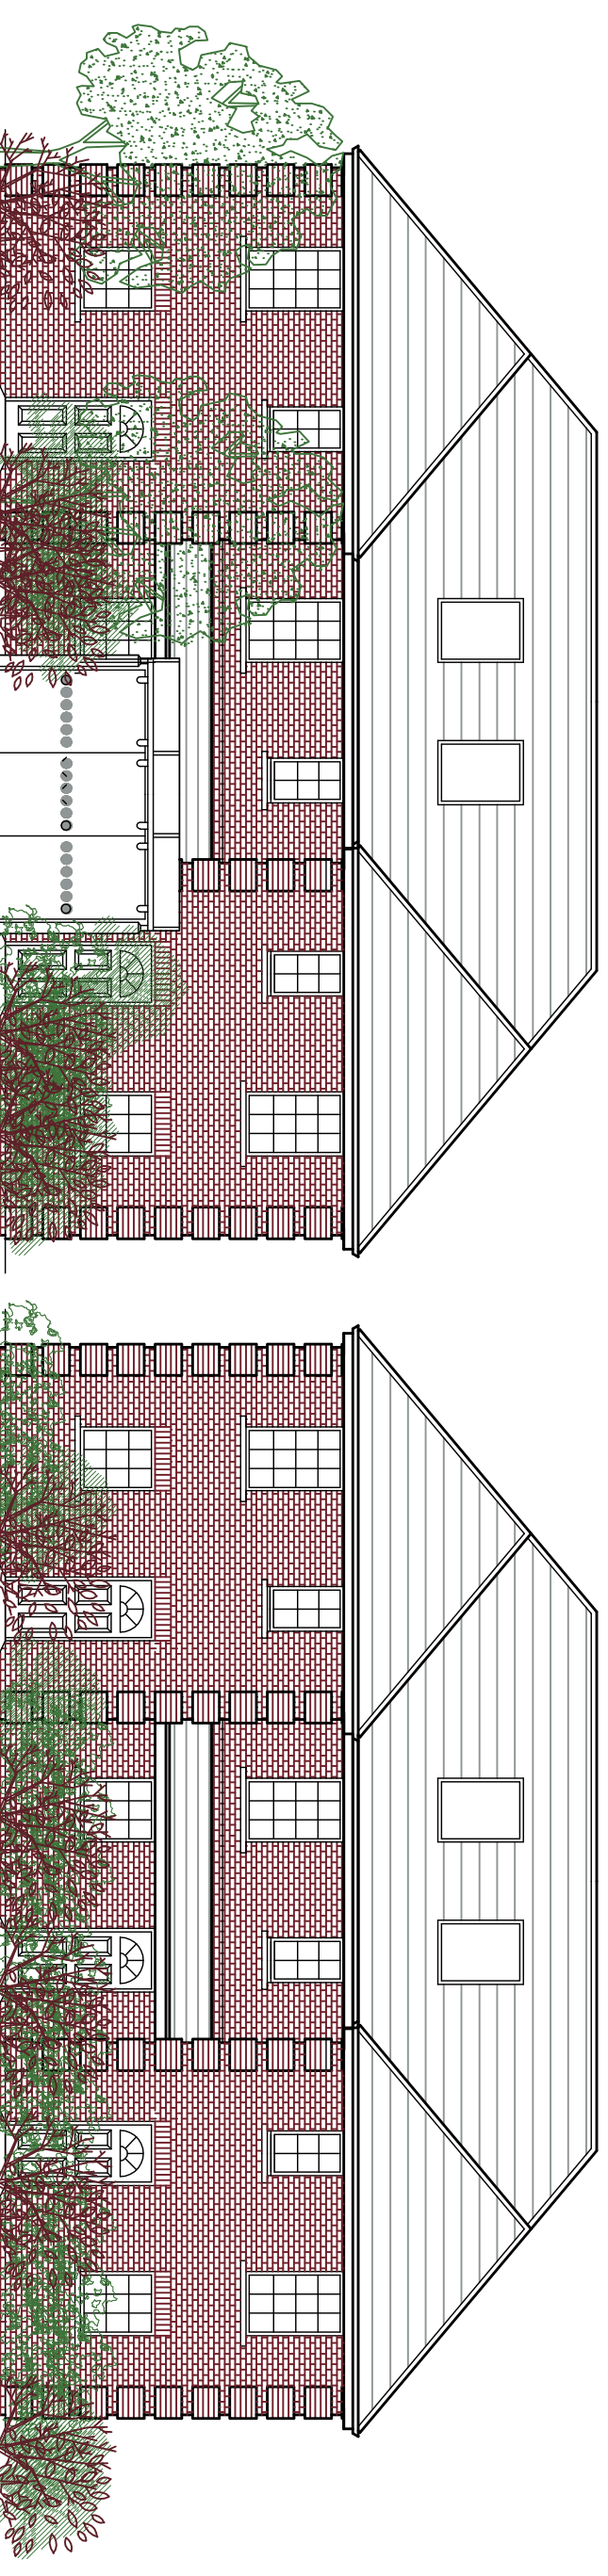


ELEVATION OF PLOTS 1-6 FROM PONTEFRACCT ROAD

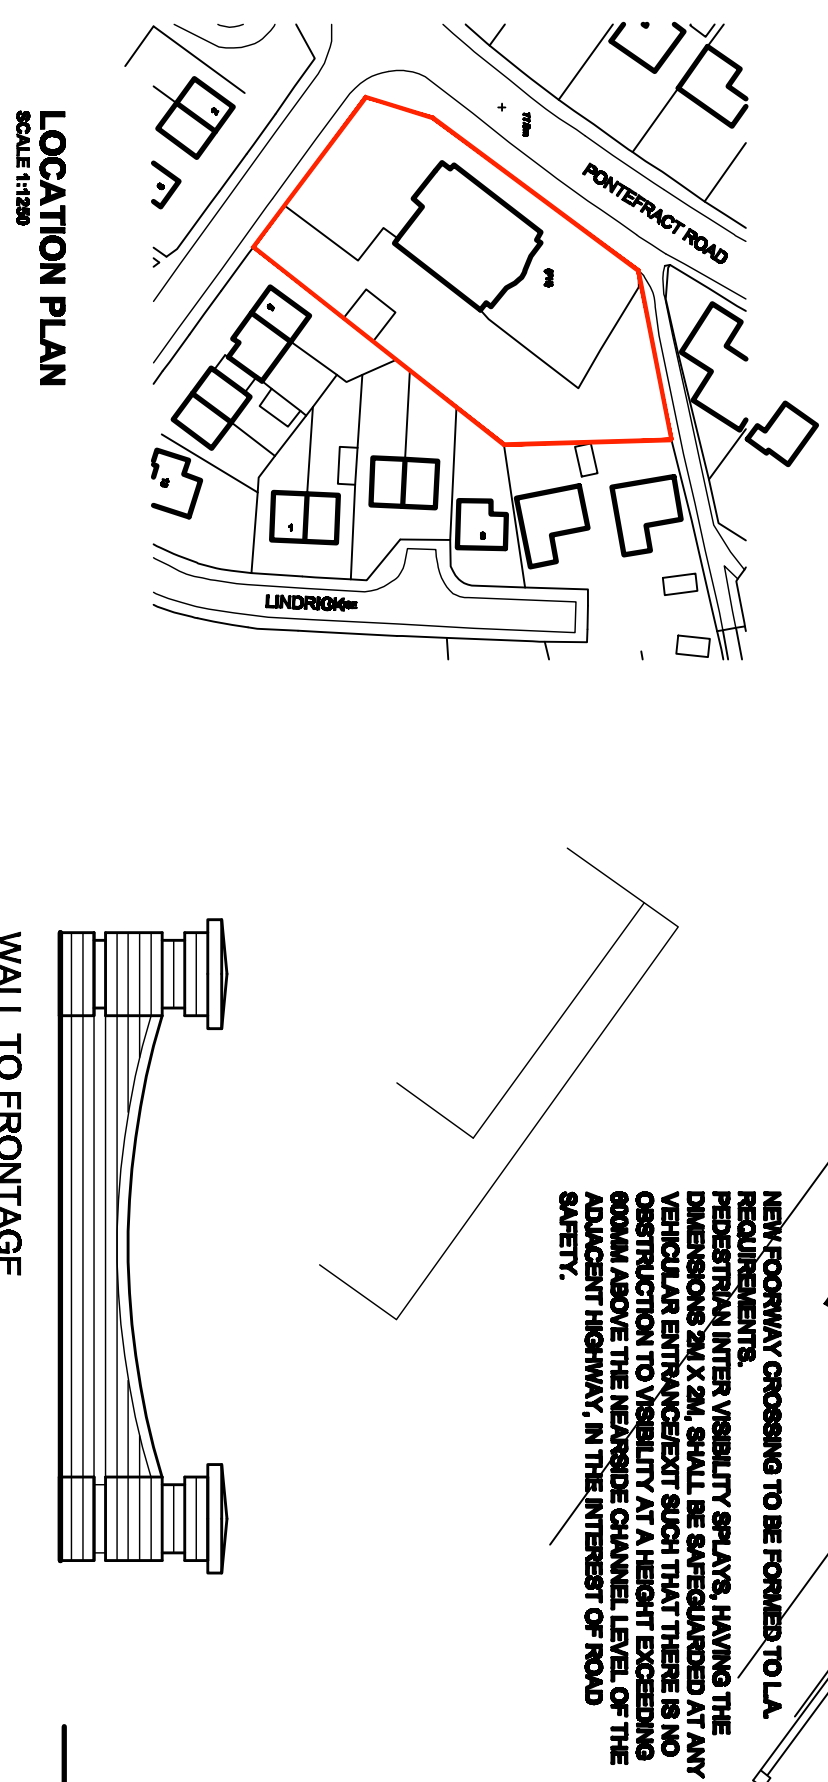


ELEVATION OF PLOTS 7-10 FROM PONTEFRACCT ROAD

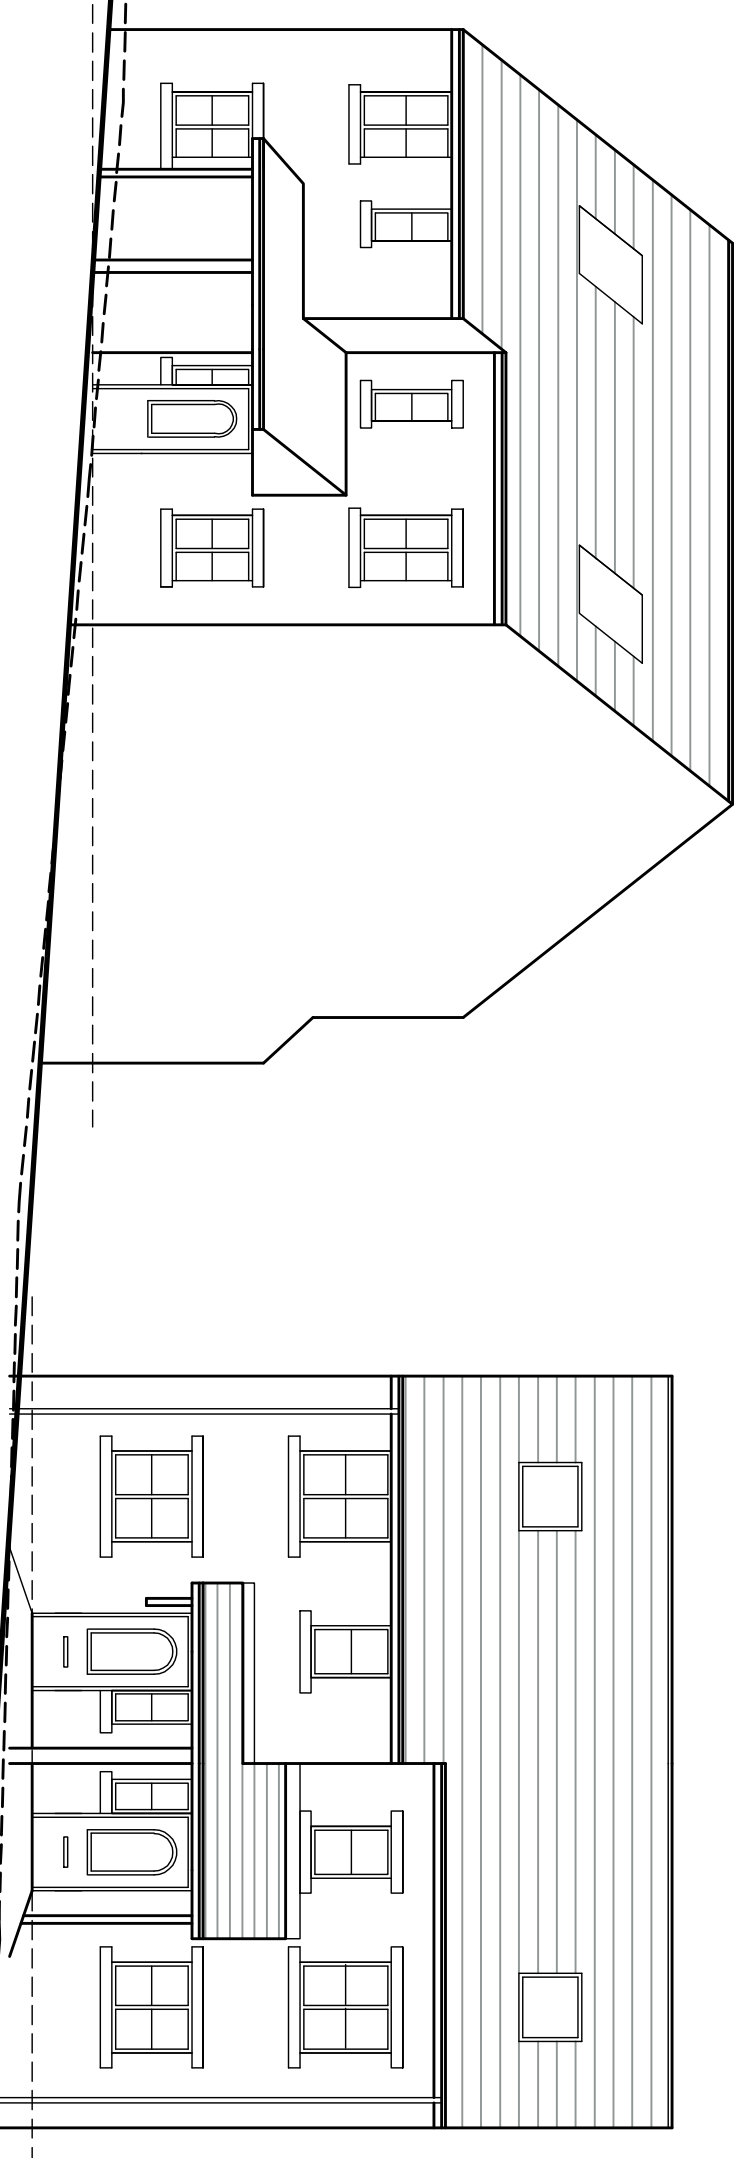


LOCATION PLAN

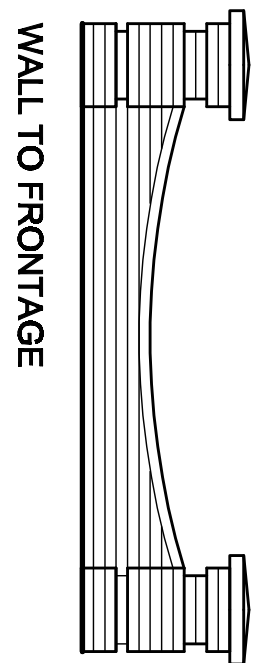

WALL TO FRONTAGE

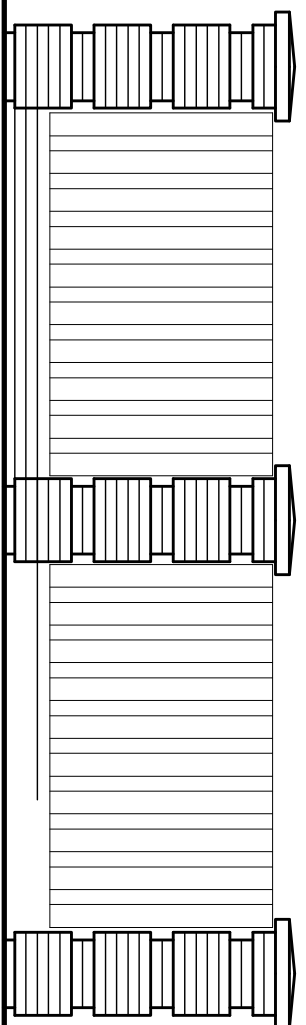

FENCE TO SUNNINGDALE DRIVE

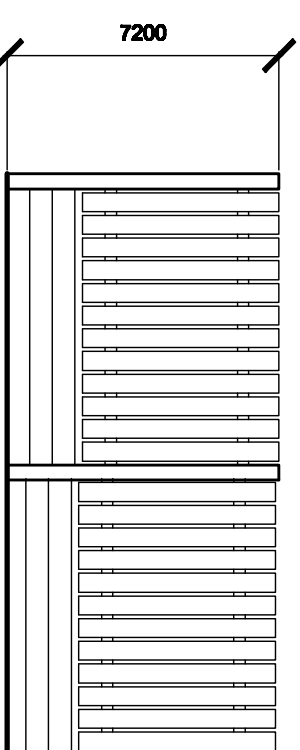

SCREEN FENCE
1800MM HIGH OR AS DESCRIBED

 White Aquas PARTNERSHIP	8 MCKINNON BUSINESS PARK, 10000 WINDYBOND, BRACKLEY GREEN, BARNSLBY, LEICESTERSHIRE LE19 1HQ		Phone: 01723 206462 Fax: 01723 265850	
	Email: info@whiteaquaspartnership.co.uk Web: www.whiteaquaspartnership.co.uk			
ARCHITECTURAL SERVICES AND SURVEYORS			Client:	
Project: RESIDENTIAL DEVELOPMENT ON SITE OF 'THE DARDS' PONTERFRACT ROAD CUDWORTH, BARNSLBY			ATTIA DEVELOPMENTS LTD	
Drawing Title: SITE PLAN	Date:		Scale:	
	Ref.		Dwg. No.	
	OCT 2013 13-043		1200 @ A1 Rev.	
Date	Surfix	Description	Date	Surfix