


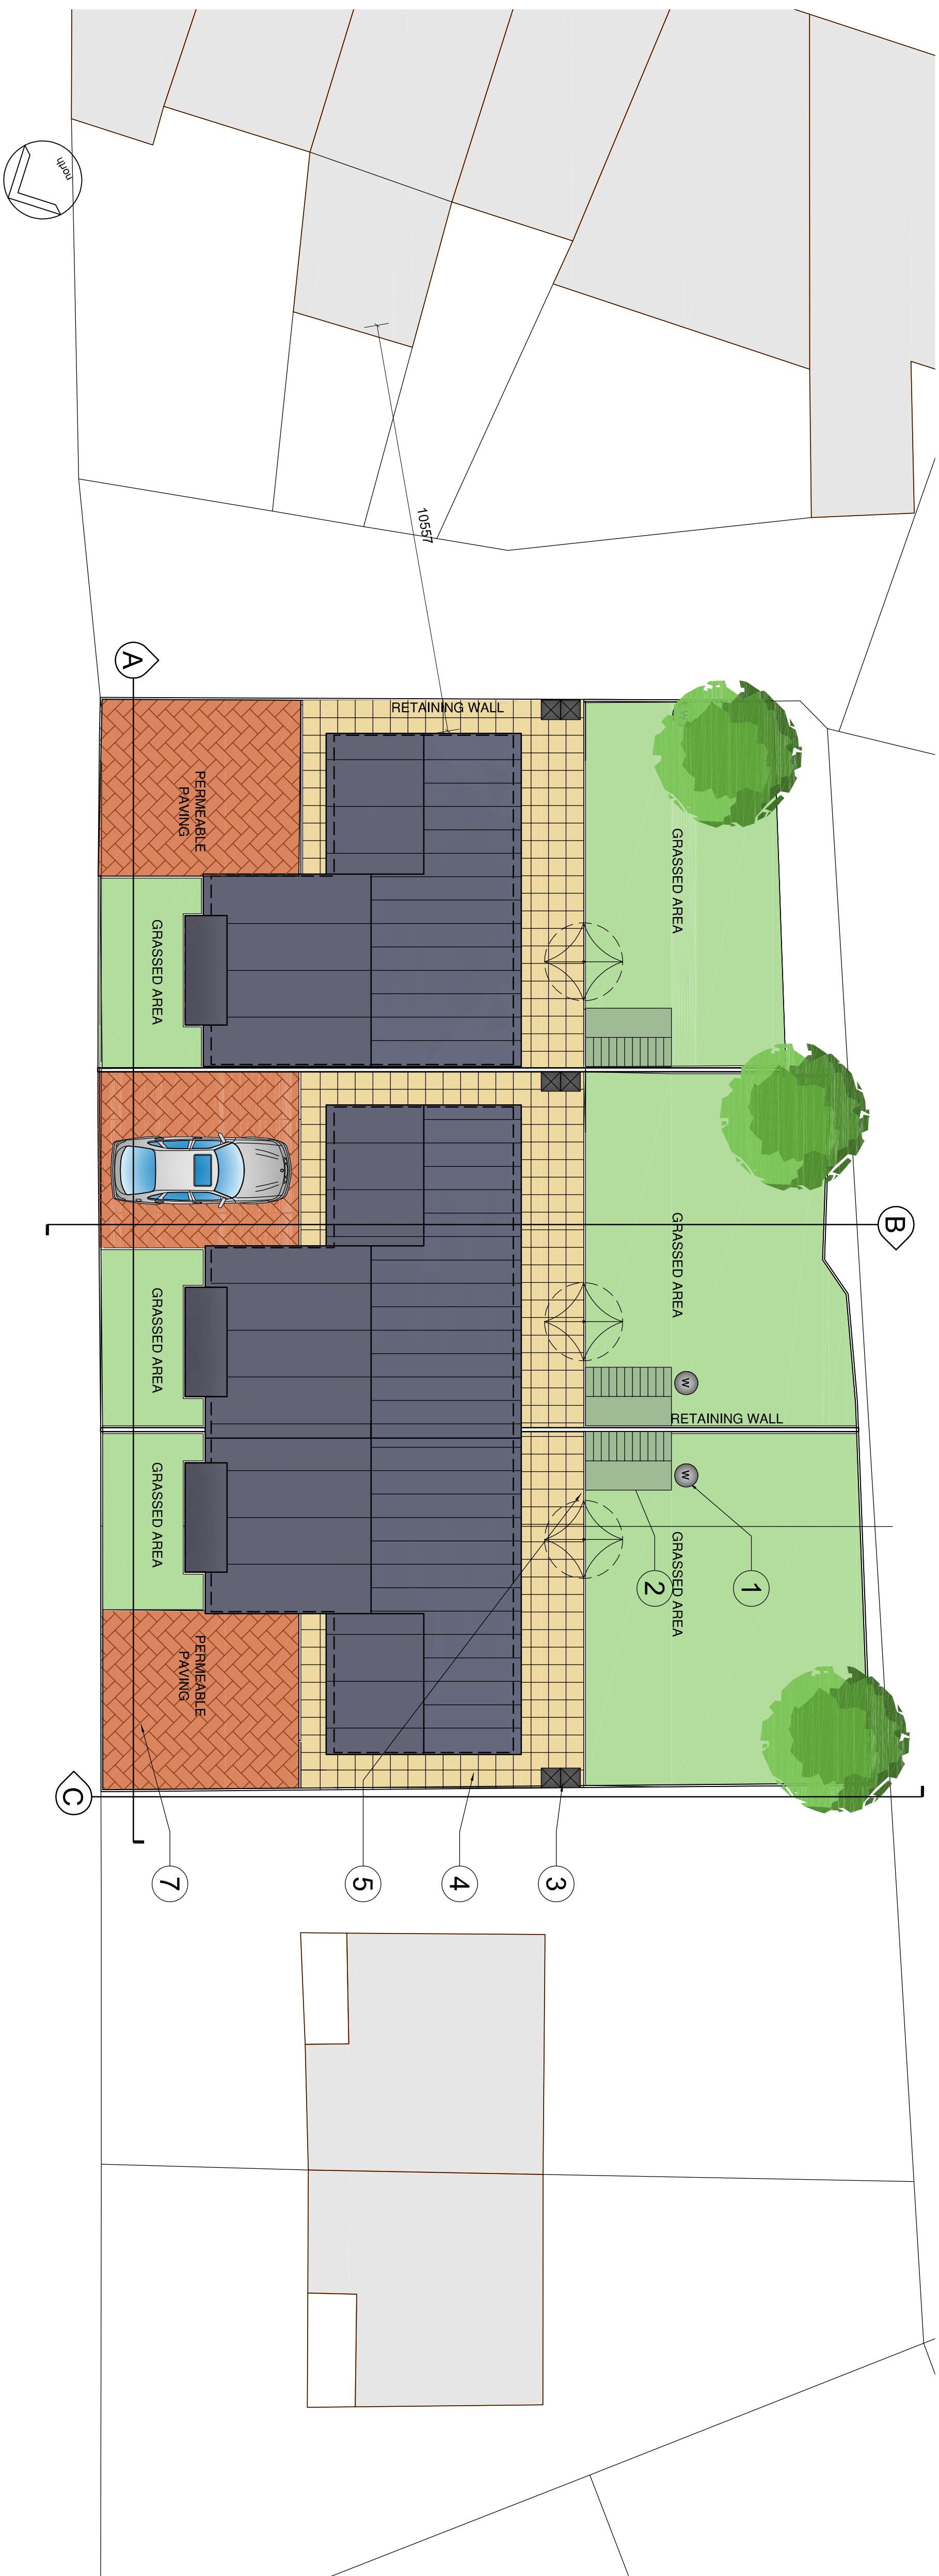


NOTES:

- 1 Rainwater Harvesting tank
- 2 Garden Shed
- 3 Wheelie Bins
- 4 450 x 450mm Paving Flags
- 5 Rotary Clothes Dryer
- 6 Tarmac
- 7 Permeable block paved drives

This drawing may not be reproduced in any form without prior written agreement.


Do not scale from the drawing, use written dimensions only

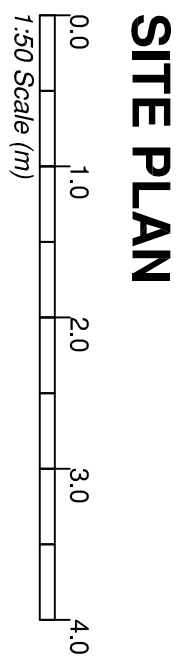

SITE PLAN



KENWORTHY ROAD

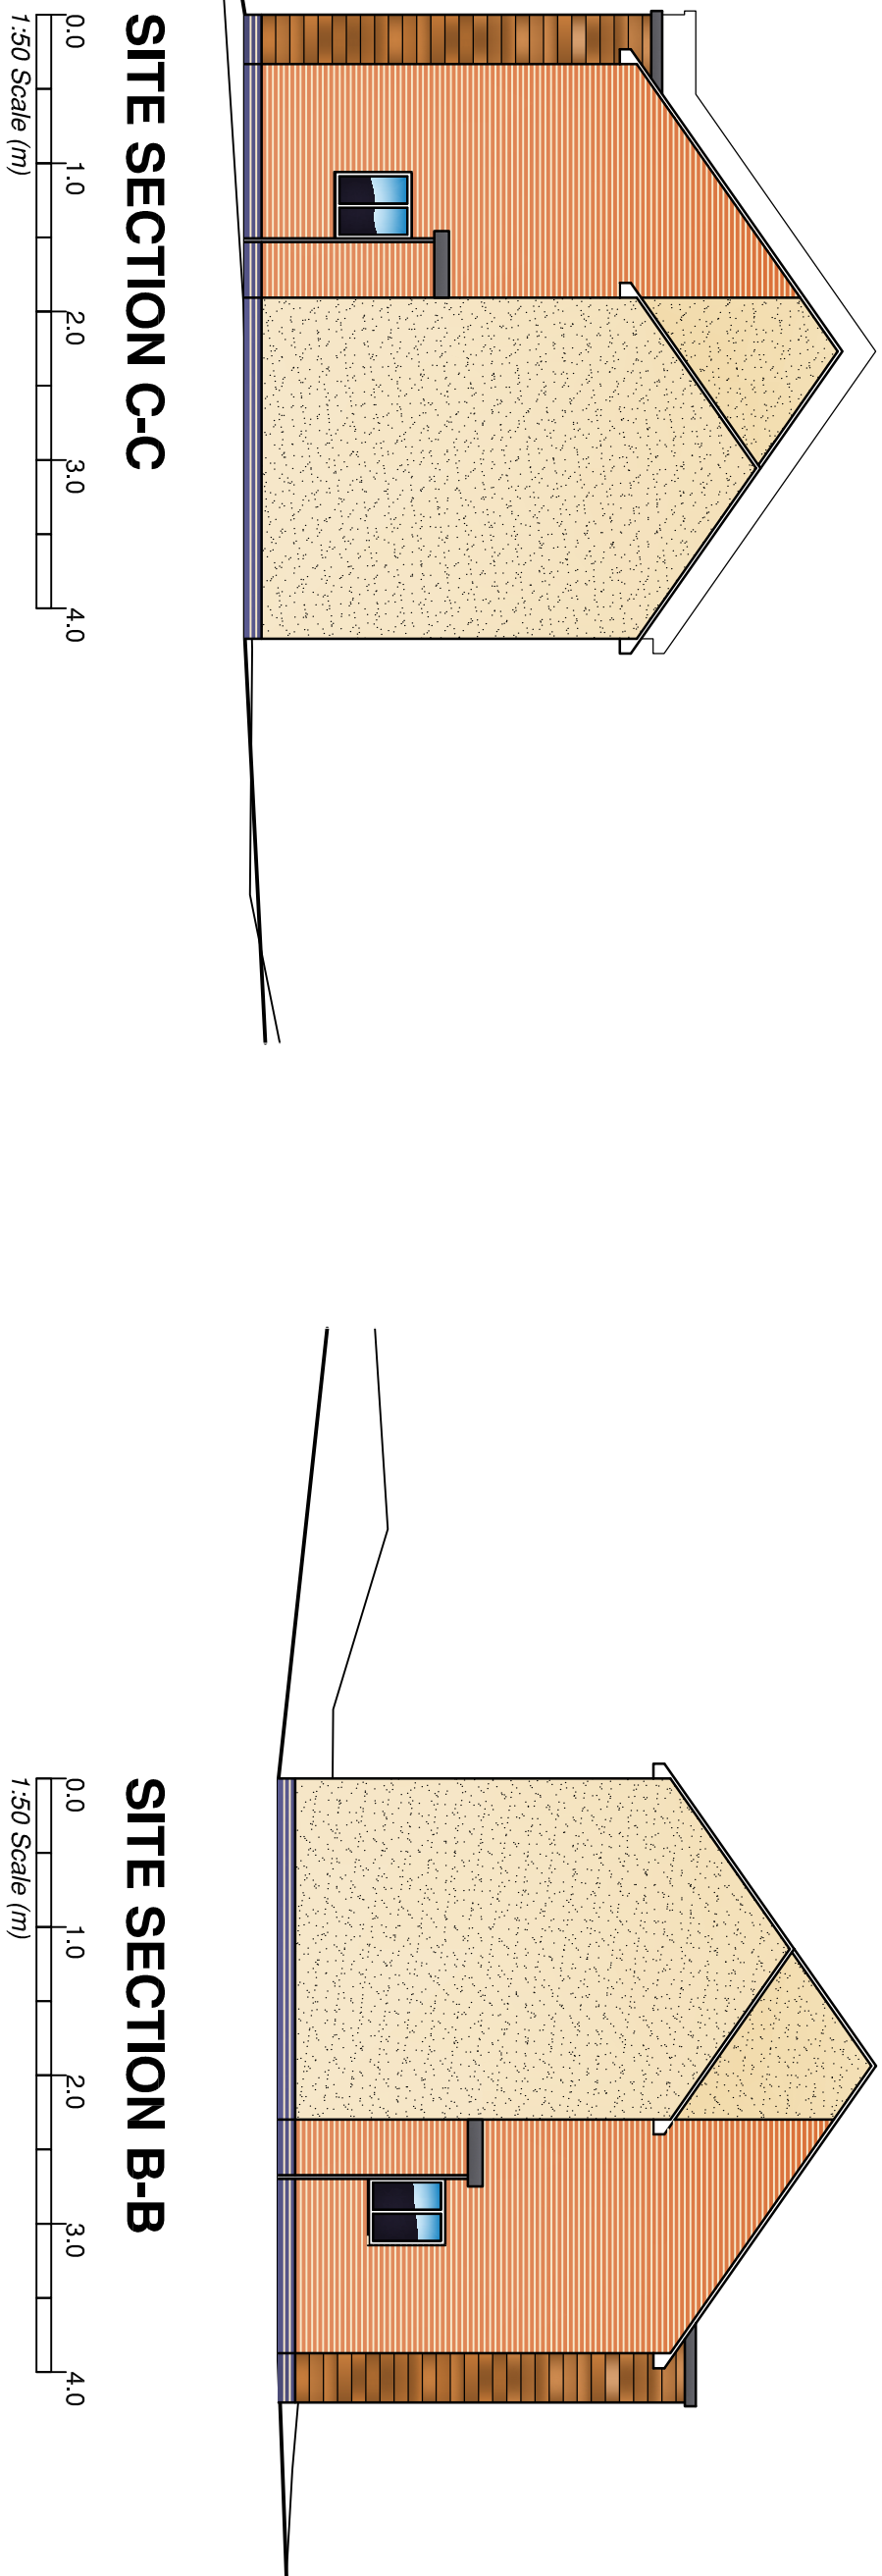

SITE SECTION C-C

SITE SECTION B-B

First plot mirrored and street scene extended to show adjacent properties as per planner comments.							
REVISID BY:	US	DATE:	02/10/2013	CHECKED BY:	LK	DATE:	02/10/2013
SCHE BAR							
PURPOSE OF ISSUE							
FILE STATUS CODE							
@ COPYRIGHT NPS GROUP							
A1							
Office No. 79, The Arcade, 1st Floor, 100 Old Bailey, London EC4A 3DF Office Phone/Fax: London No. 100002058 / 100002059 by permission of a Controller of Her Majesty's Copyright Collection.							
NPS Property Consultants Ltd GALILEO STREET, BARKLEY SOUTH YORKSHIRE, S70 8AQ EMAIL: info@nps.co.uk FAX: 01426 774359 TEL: 01426 774358 Weald Office: Unit 10, The Mill, 15 Central Avenue, 20 Acquired Suburban Park, Barnesley, South Yorkshire, S19 6JH Other Office locations can be found on our website - www.nps.co.uk							
Property Design and Management Services							
CLIENT							
Bernesall Homes							
PROJECT							
HSG 4924 - Highstone Road & Kenworthy Road							
Worsborough Common							
Social Housing Development							
TITLE							
Kenworthy Road Site GA Plan							
& Site Sections							
SCALES		DATE		DRAWN		CHECKED	
1:100		29/08/2013		LS			
SITE / DRAWING NAME							
PROJECT NR		ZONE		LEVEL		TYPE	
13-7-1020		-		-		PL A	
						ROLE	
						UNIQUE NR	
						011	
						A	
REV CODE							