


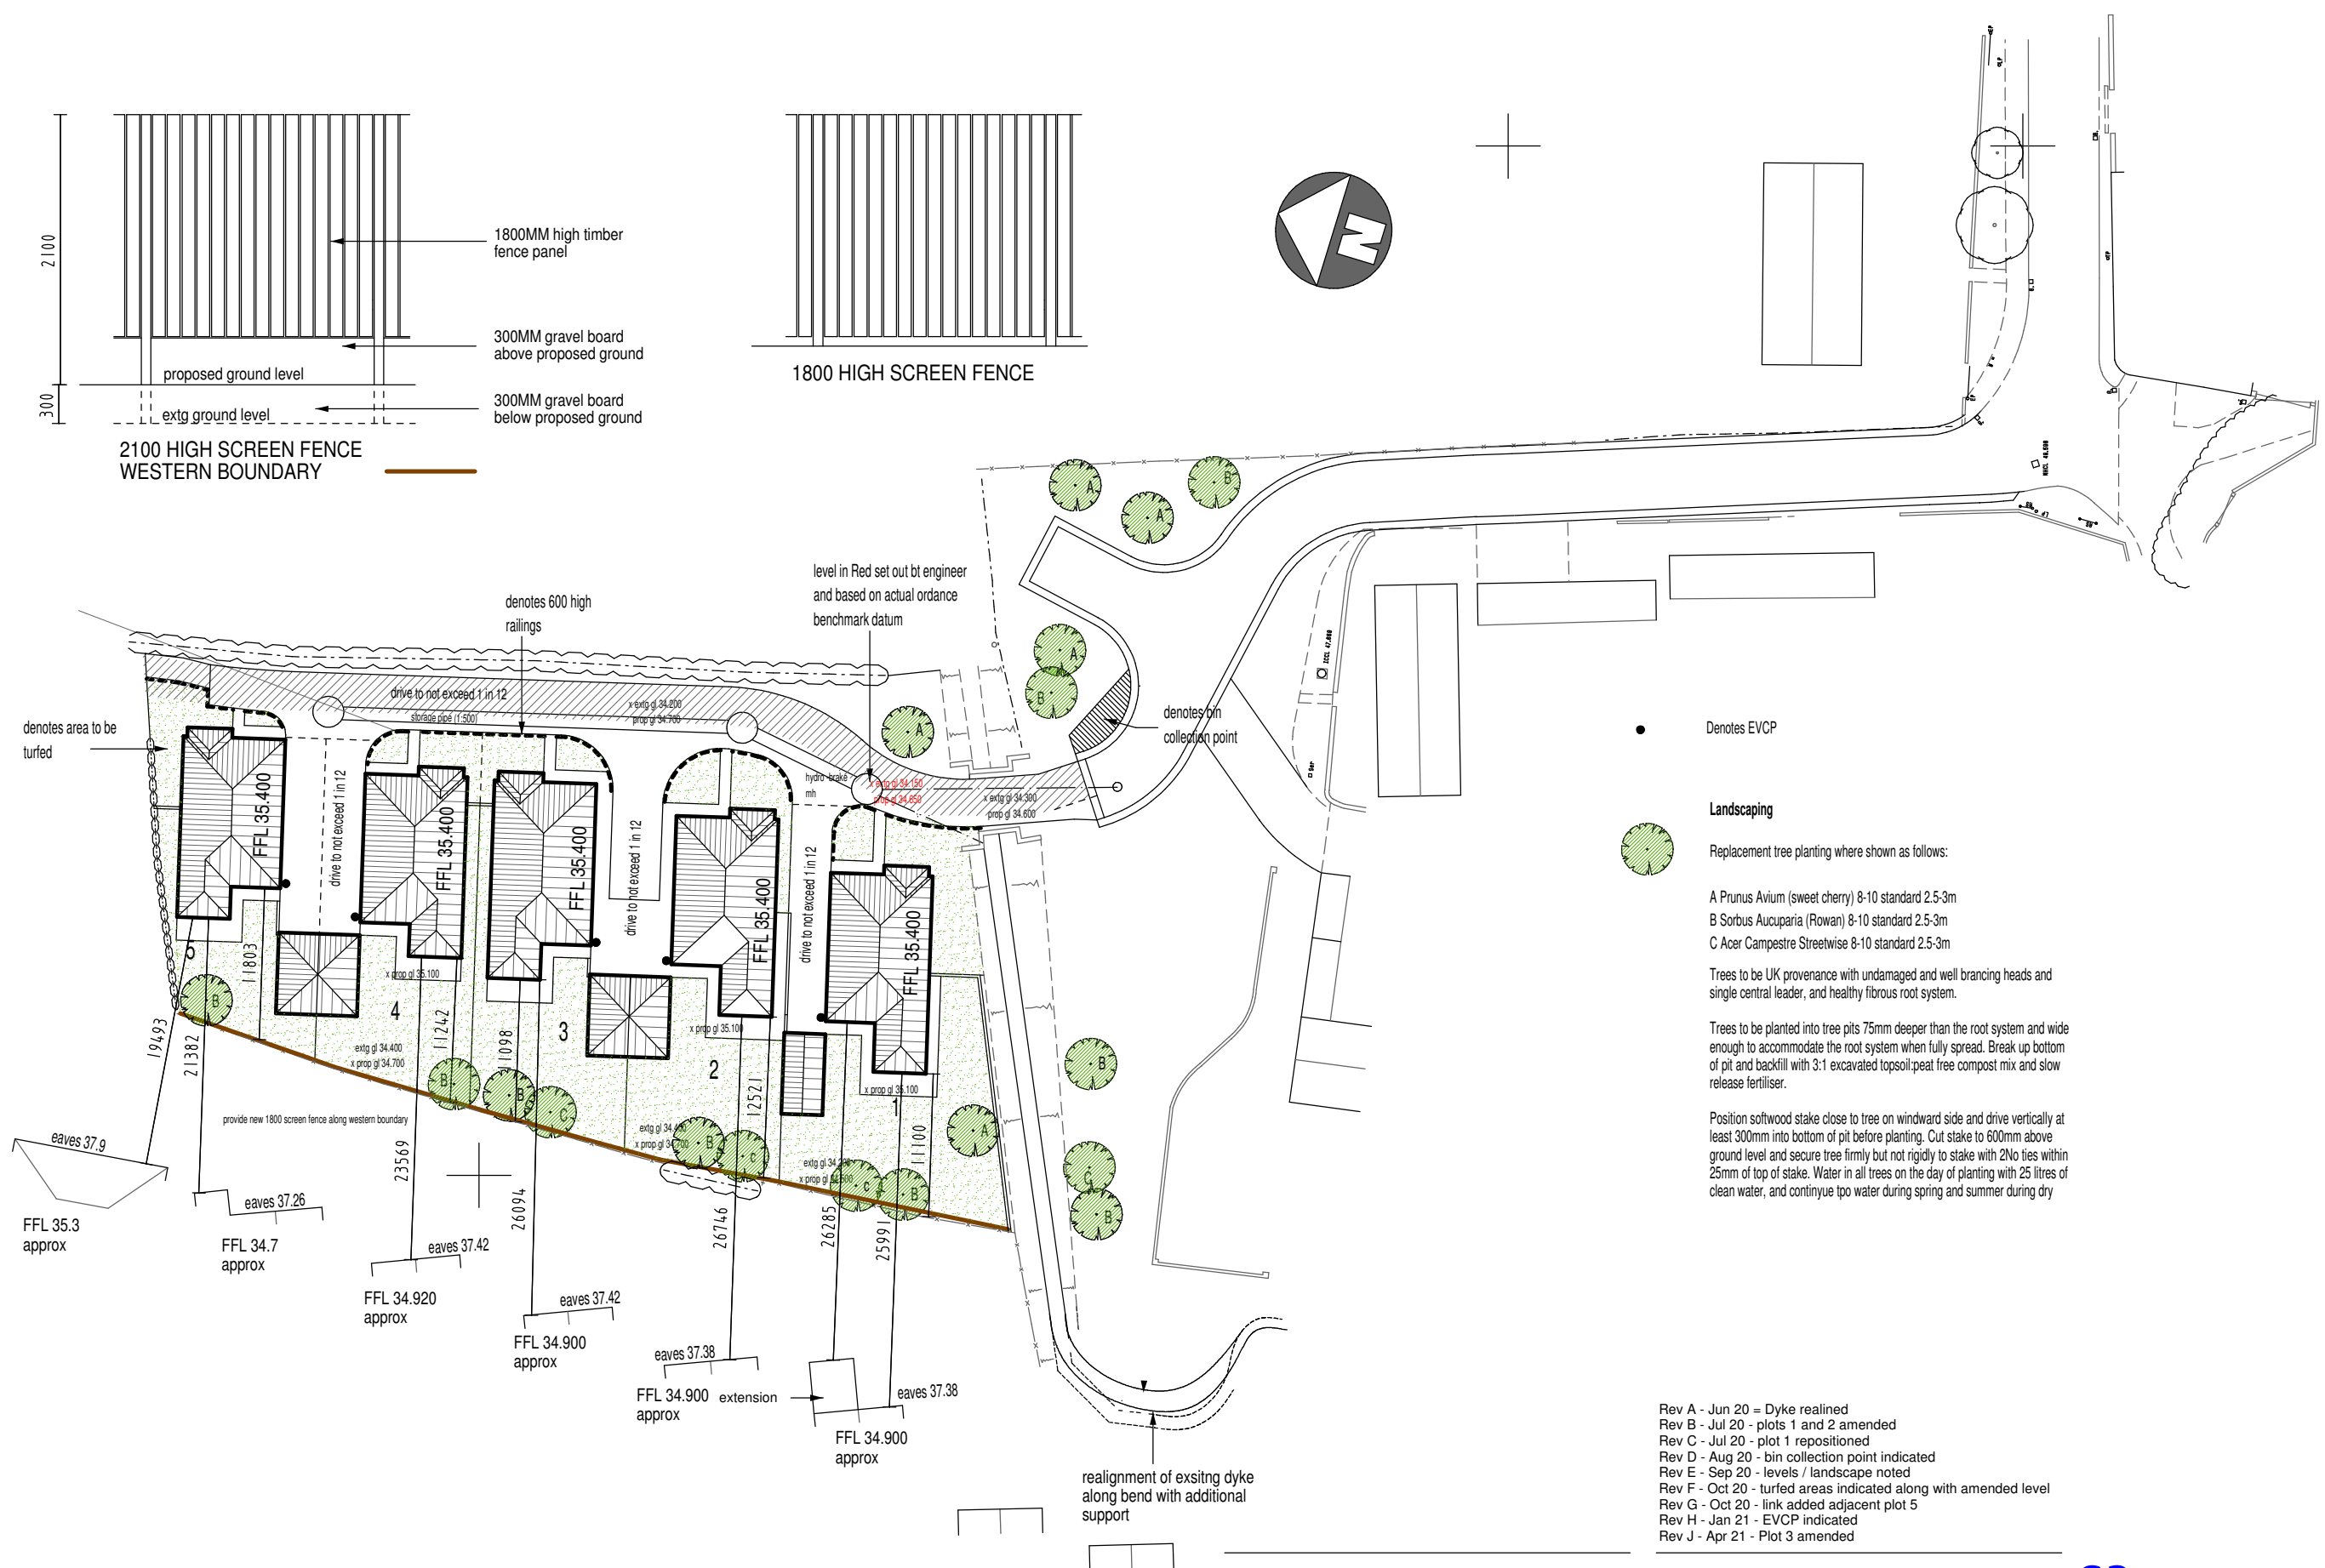

Denotes EVCP

Landscaping

Replacement tree planting where shown as follows:

- A Prunus Avium (sweet cherry) 8-10 standard 2.5-3m
- B Sorbus Aucuparia (Rowan) 8-10 standard 2.5-3m
- C Acer Campestre Streetwise 8-10 standard 2.5-3m

Trees to be UK provenance with undamaged and well branching heads and single central leader, and healthy fibrous root system.

Trees to be planted into tree pits 75mm deeper than the root system and wide enough to accommodate the root system when fully spread. Break up bottom of pit and backfill with 3:1 excavated topsoil:peat free compost mix and slow release fertiliser.

Position softwood stake close to tree on windward side and drive vertically at least 300mm into bottom of pit before planting. Cut stake to 600mm above ground level and secure tree firmly but not rigidly to stake with 2No ties within 25mm of top of stake. Water in all trees on the day of planting with 25 litres of clean water, and continue to water during spring and summer during dry

Rev A - Jun 20 = Dyke realigned
Rev B - Jul 20 - plots 1 and 2 amended
Rev C - Jul 20 - plot 1 repositioned
Rev D - Aug 20 - bin collection point indicated
Rev E - Sep 20 - levels / landscape noted
Rev F - Oct 20 - turfed areas indicated along with amended level
Rev G - Oct 20 - link added adjacent plot 5
Rev H - Jan 21 - EVCP indicated
Rev J - Apr 21 - Plot 3 amended

IVANHOE HOMES LTD

**PROPOSED DEVELOPMENT AT
LAND TO NORTH OF LANE END MEWS
OFF HIGH STREET
THURNSCOE**

SITE PLAN

scale	date	drawn	checked
1:500 @ A3	SEP 19	PB	
drawing no	revision		
19 - 143 - 2	J		

C3 Architecture Planning
& Design Ltd

Tel 07914 939157
web www.c3planninganddesign.co.uk
email info@c3planninganddesign.co.uk