


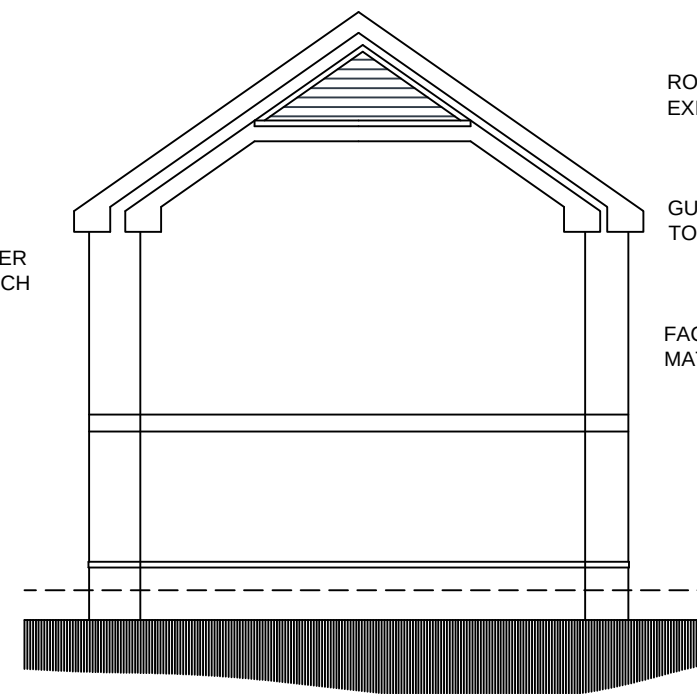

FRONT ELEVATION
AS PROPOSED




SIDE ELEVATION
AS PROPOSED

GUTTER, FASCIA & SOFFIT
TO MATCH EXISTING


FACING BRICKWORK TO
MATCH EXISTING




REAR ELEVATION
AS PROPOSED

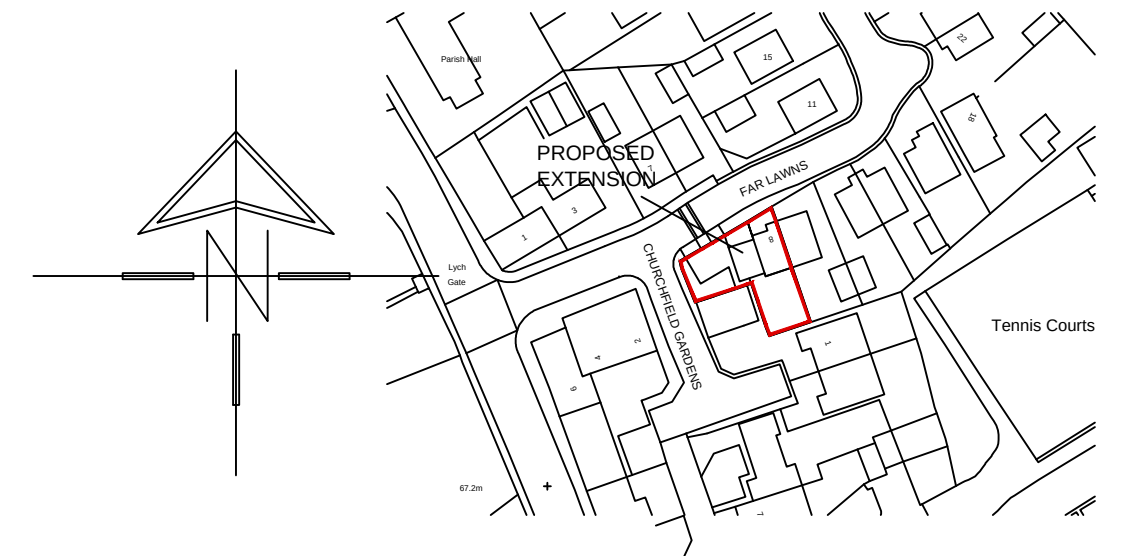

LOCATION PLAN
SCALE 1:1250

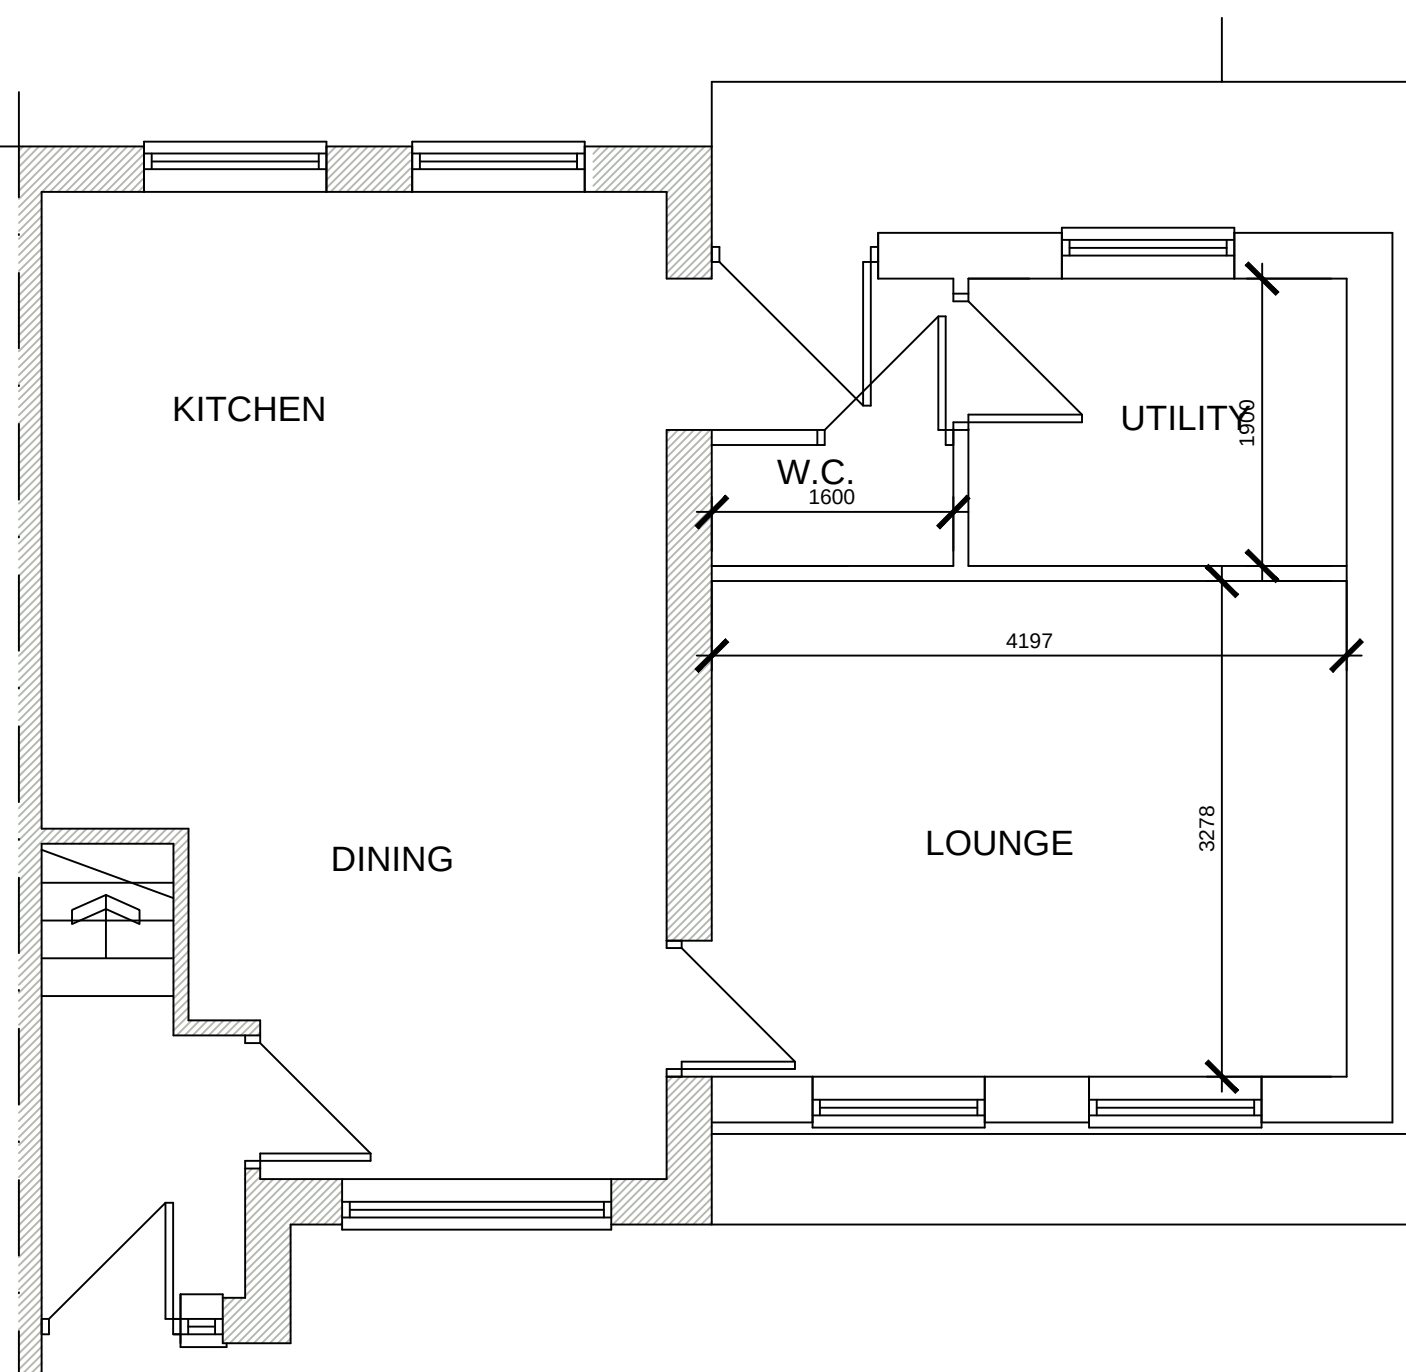


GROUND FLOOR PLAN
AS PROPOSED

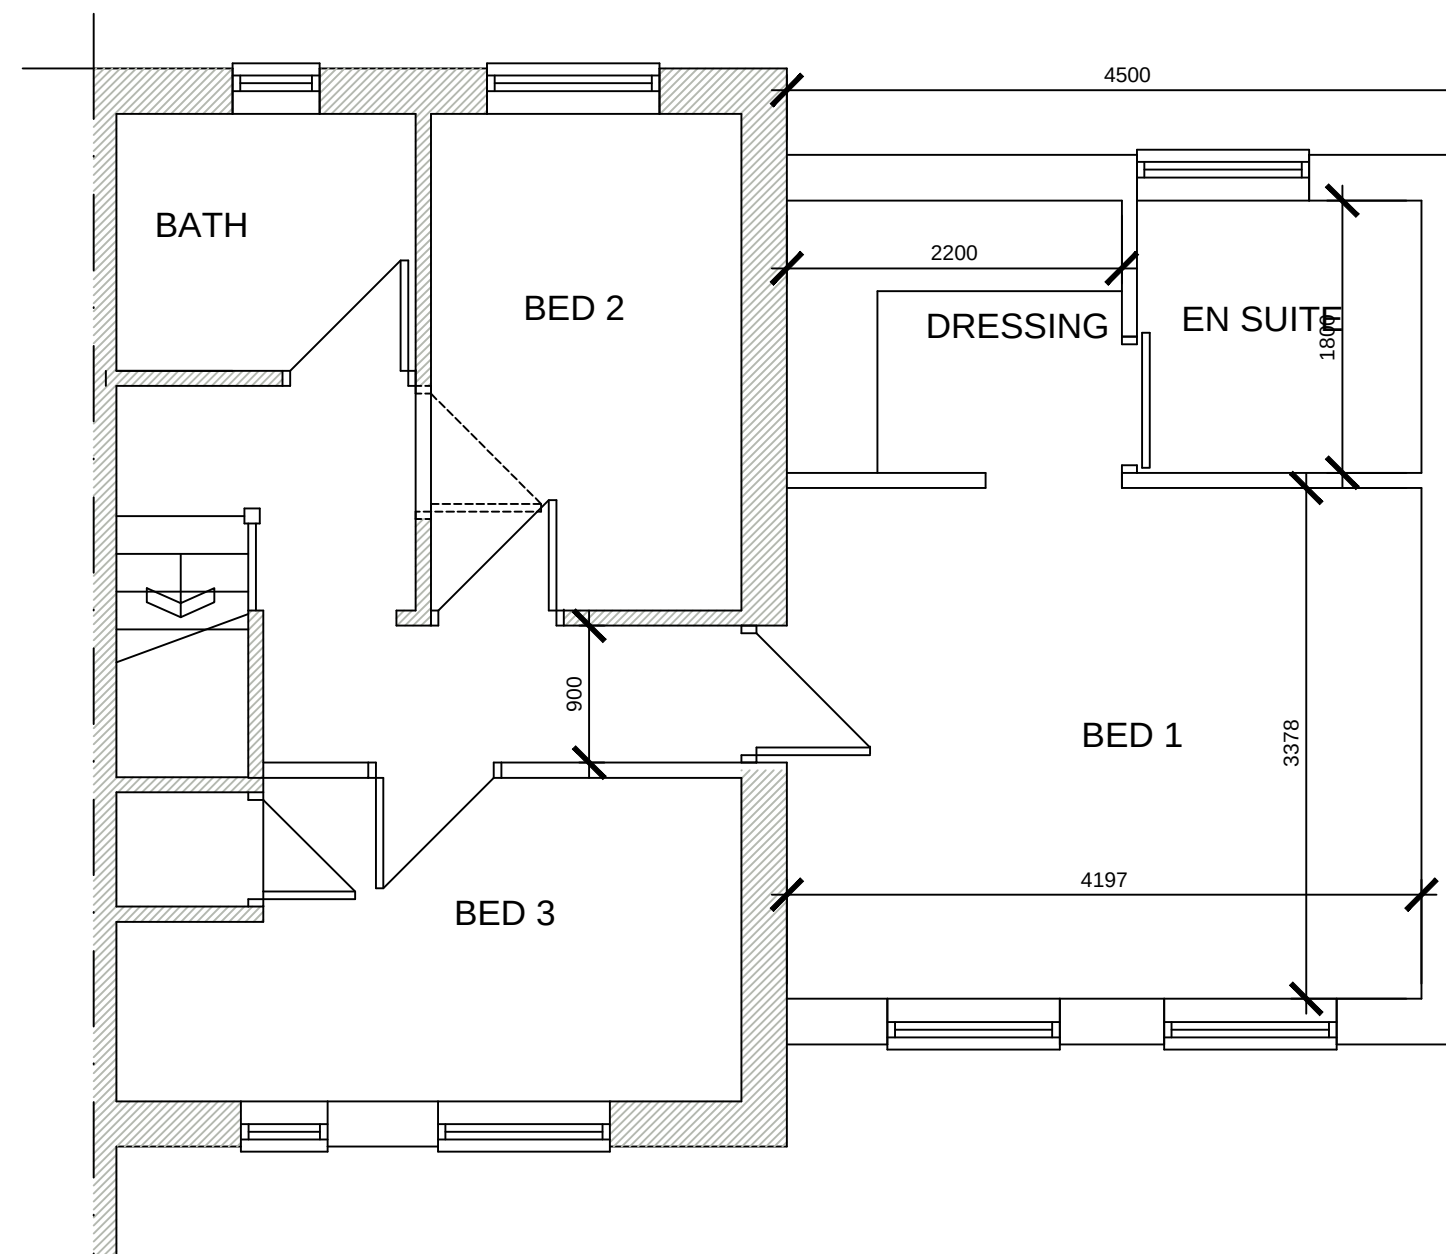

FIRST FLOOR PLAN
AS PROPOSED

REDESTRAN INTER VISIBILITY SPLAYS, HAVING THE DIMENSIONS 2M X 2M, SHALL BE SAFEGUARDED AT ANY VEHICULAR ENTRANCE/EXIT SUCH THAT THERE IS NO OBSTRUCTION TO VISIBILITY AT A HEIGHT EXCEEDING 600MM ABOVE THE NEARSIDE CHANNEL LEVEL OF THE ADJACENT HIGHWAY, IN THE INTEREST OF ROAD SAFETY.

DROPPED KERB TO SUIT ROAD CONSTRUCTION TO EACH NEW CROSSING POINT. ALL TO L.A. REQUIREMENTS. EXISTING DROPPED CROSSING TO BE REPLACED IF REQUIRED BY LOCAL AUTHORITY. RAISED HIGHWAY/RAMP TO BE UNAFFECTED.

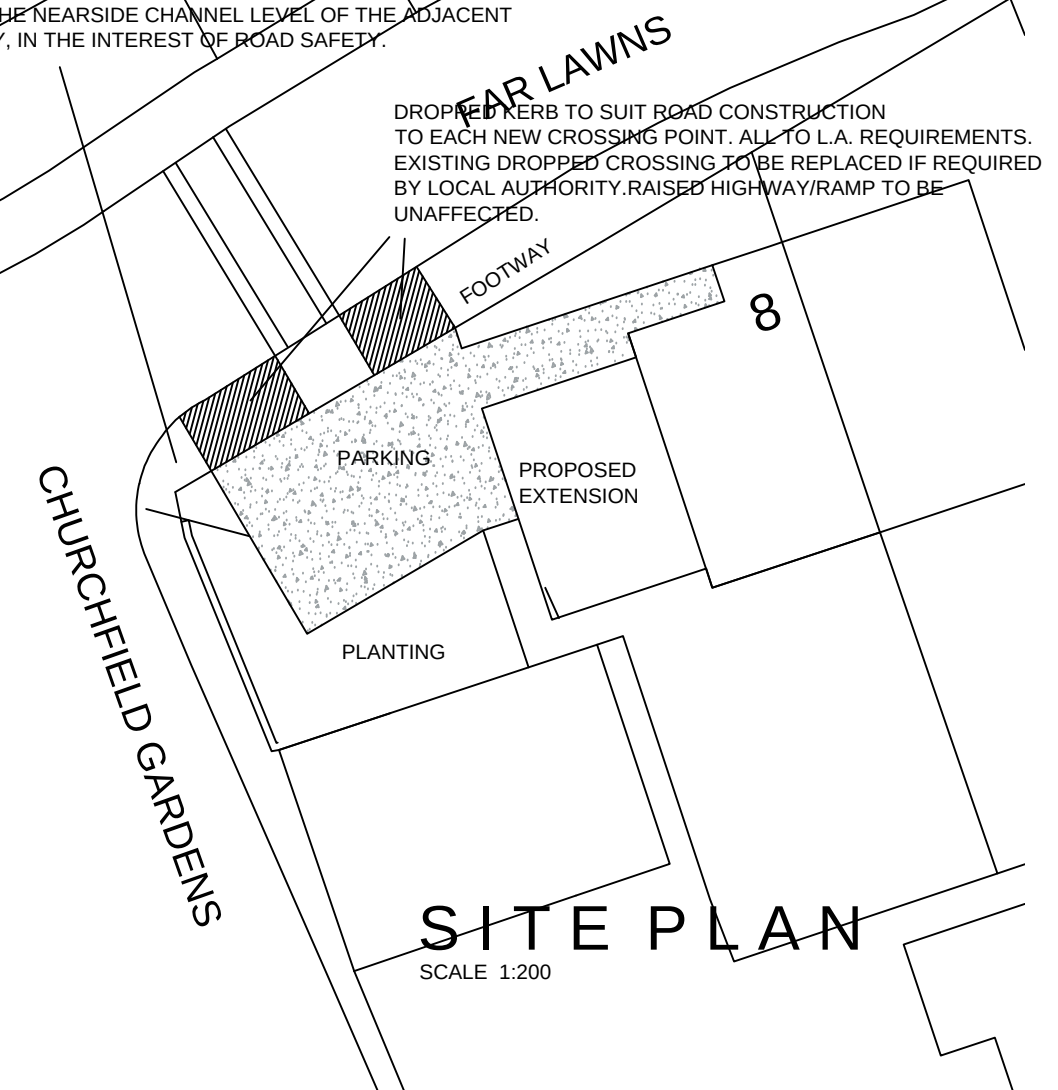

SITE PLAN
SCALE 1:200

		8 MORSTON BUSINESS PARK, WHALEY ROAD, BARUGH GREEN, BARNLEY, S75 1HQ		Phone: 01226 208482 Fax: 01226 283030 Email: info@whiteaguspartnership.co.uk Web: www.whiteaguspartnership.co.uk			
ARCHITECTURAL SERVICES AND SURVEYORS							
Project. PROPOSED EXTENSION AT 8 FAR LAWN, CARLTON BARNLEY, S71 3FL						Client. MS KELLY RHODES	
Drawing Title. PLANS AND ELEVATIONS				Date. JAN 2015	Scale. 1:50 & 1:100 @ A2		
				Ref. 14-110	Dwg. No. 01		
				Rev. A			
Date	Suffix	Description	Date	Suffix	Description		
14/01/15	A	REVISED TO CLIENTS REQUIREMENTS					