


Easting	Northing	Level
38241.061	400240.504	64.538
38258.308	400225.151	62.962
38222.704	400209.441	62.407

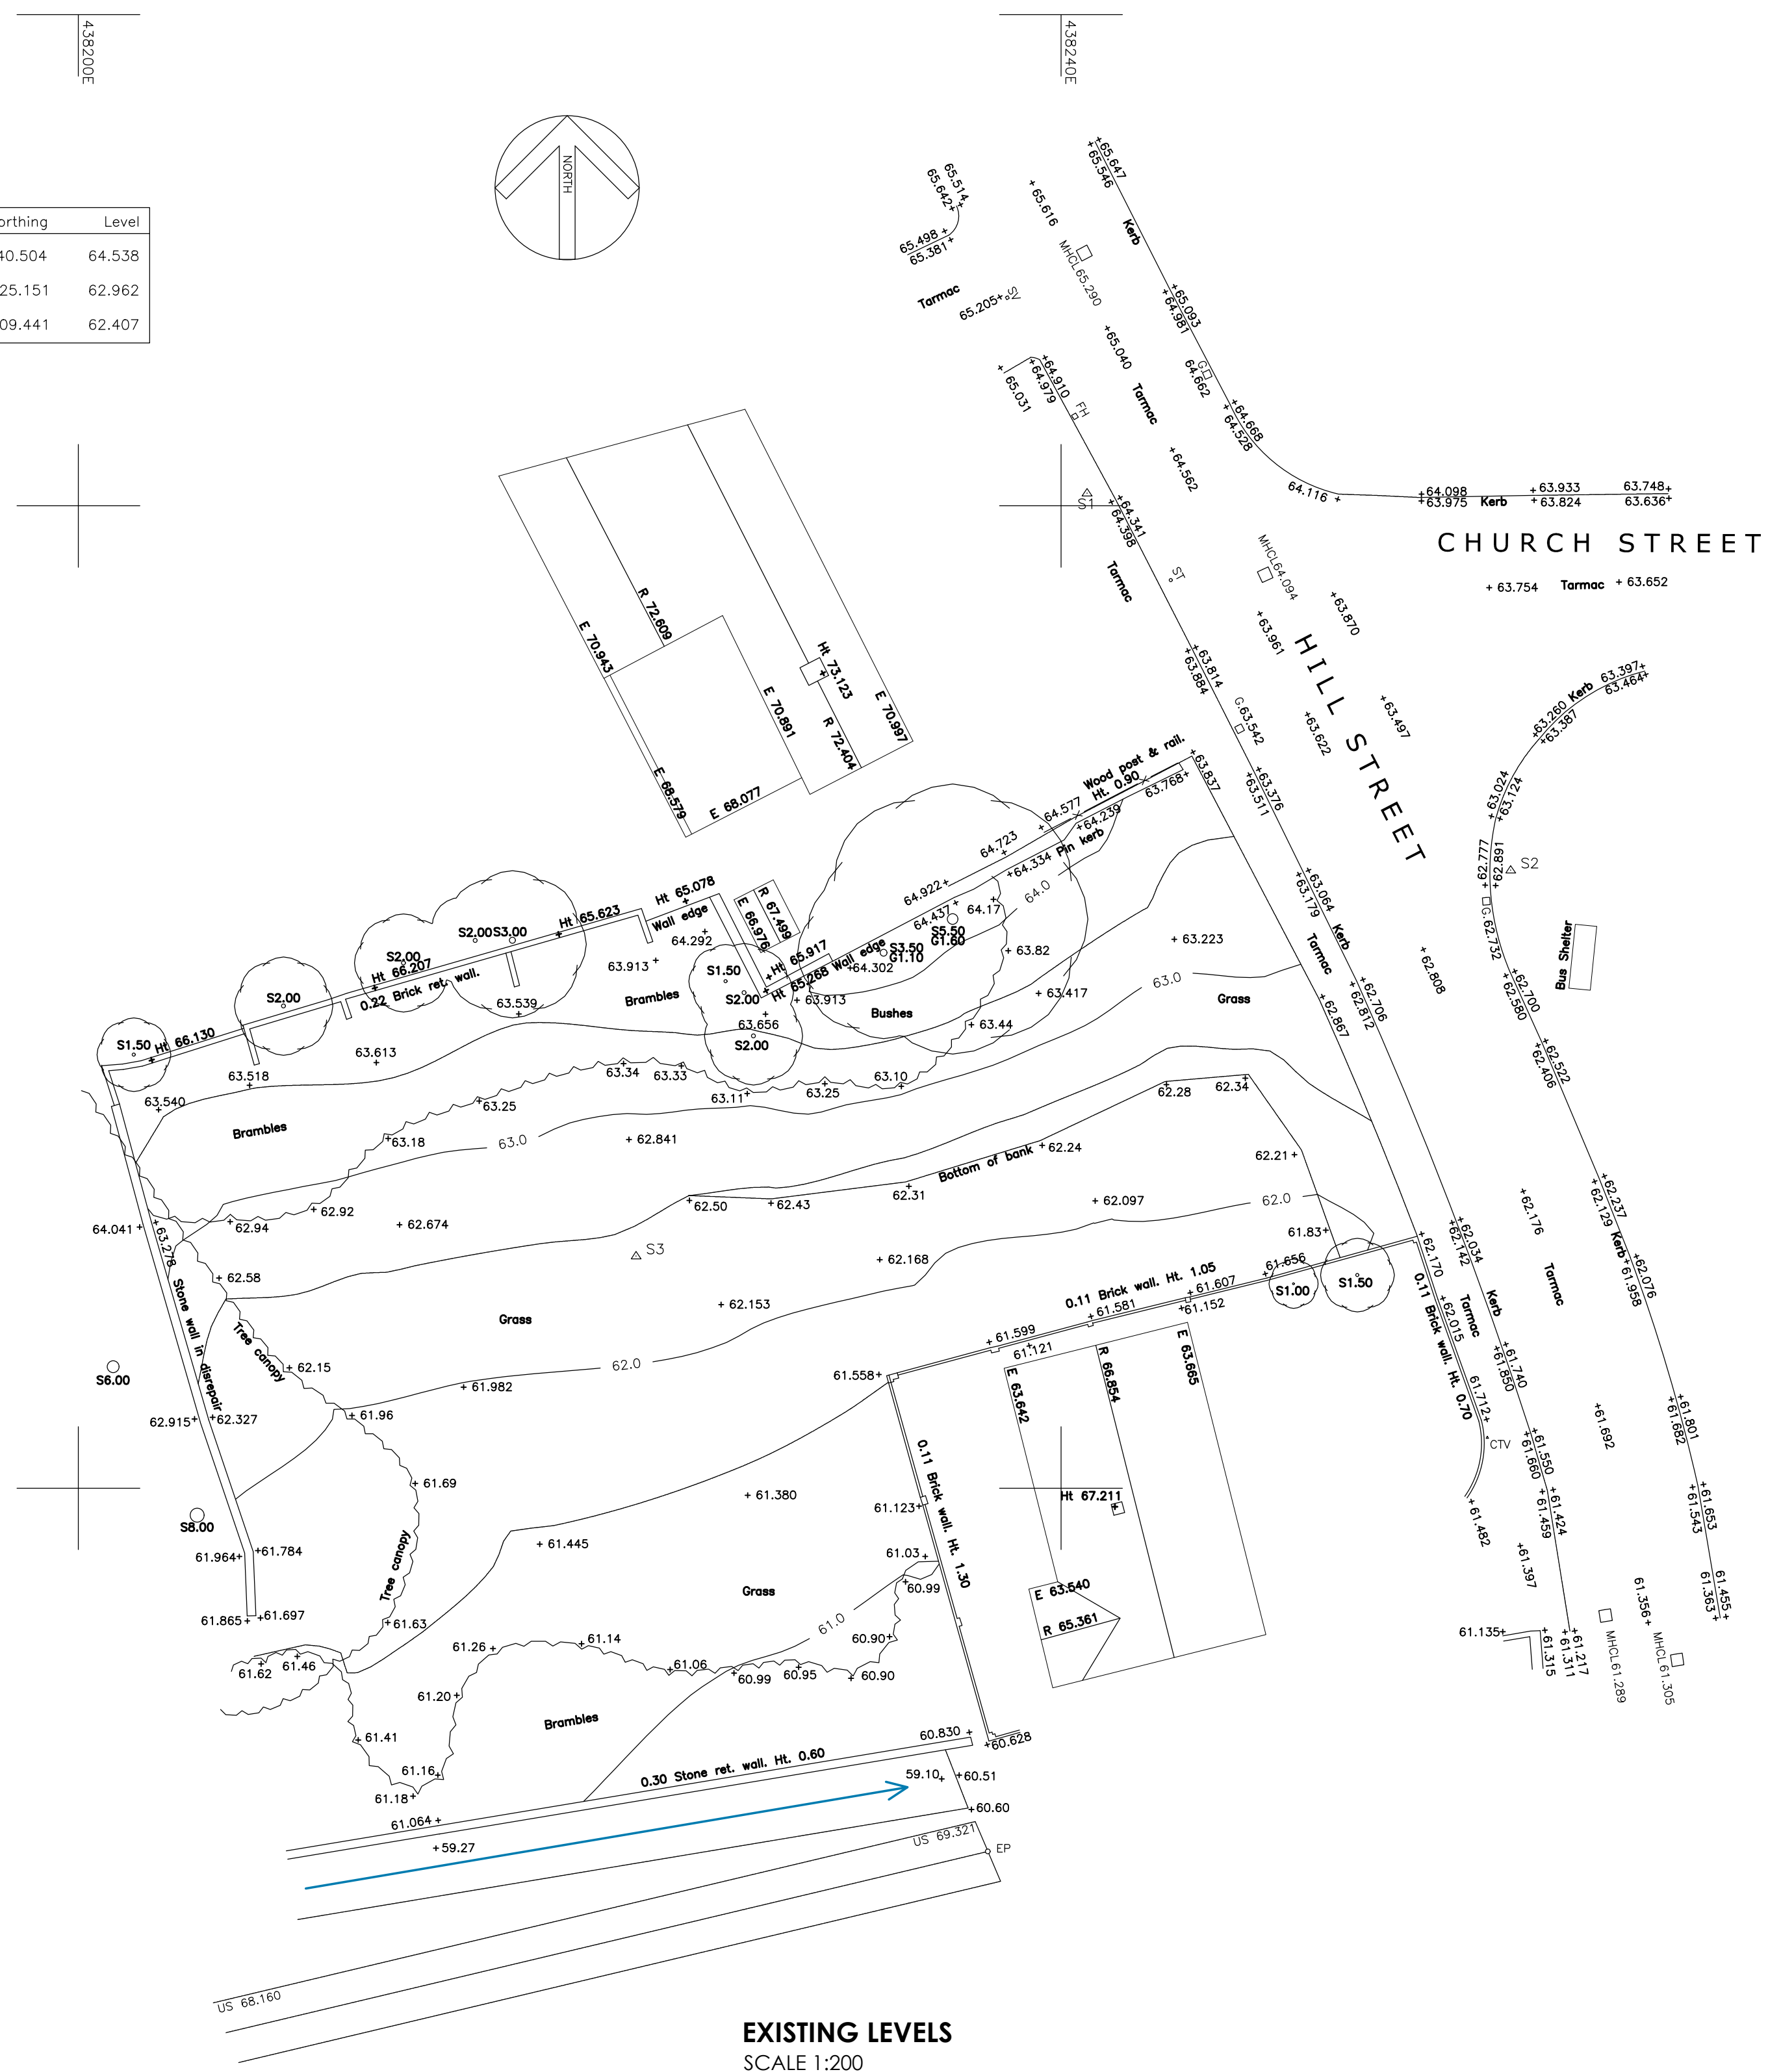

SITE PLAN



 White Agus PARTNERSHIP	OFFICE ONE, 34 VICTORIA ROAD, BARNESLEY, S70 2BU		Phone: 01226 208482		
	Email: info@whiteaguspартnership.co.uk Web: www.whiteaguspартnership.co.uk				
ARCHITECTURAL SERVICES					
Project. RESIDENTIAL DEVELOPMENT 6 HILL STREET, ELSECAR BARNESLEY, S74 8EF		Client. ATTA PROPERTIES LTD			
Drawing Title.		Date. DECEMBER 2020		Scale. AS SHOWN	
LEVELS		Ref. 20-167	Dwg. No. 03	Rev.	
Date	Suffix	Description	Date	Suffix	Description