



Do not scale this drawing.
Architects are to be notified of any discrepancies.
Contractors must check all dimensions on site.
This drawing is subject to copyright laws and is for use on this project only.
This drawing is to be used solely for the information as titled only.
For other information refer to the latest revision of any cross referenced drawings.
To be read in conjunction with relevant design standards/protocols


This is a colour drawing. In order to ensure any subsequent reproduction is viewed correctly it should be printed in full colour.

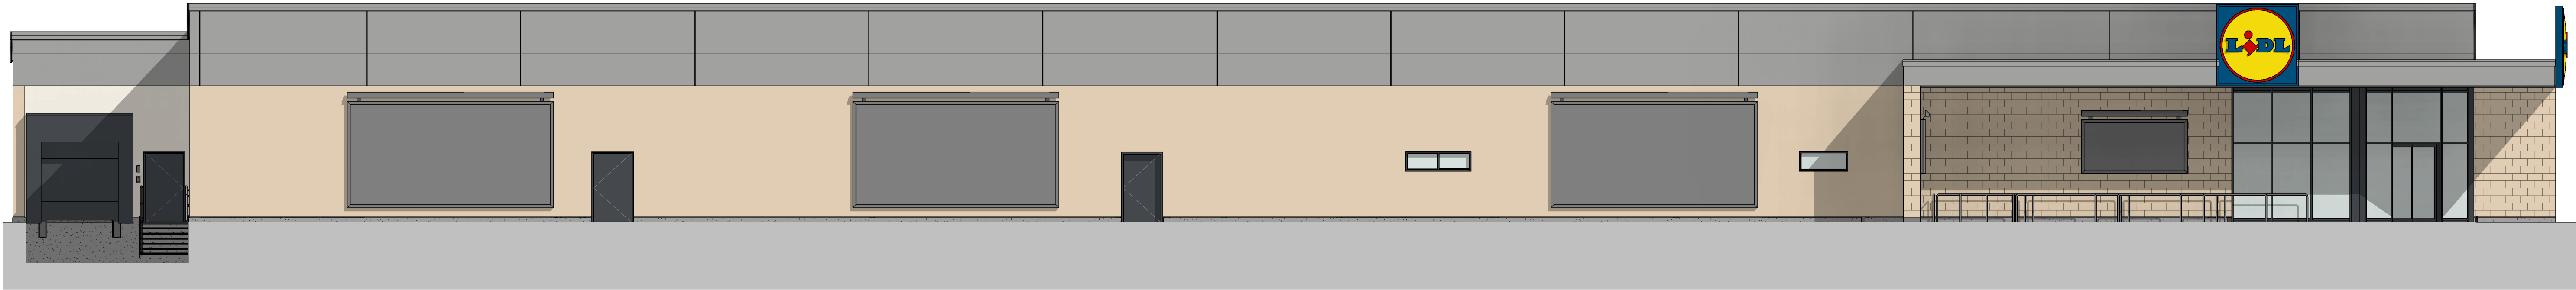


E01 FRONT ELEVATION
1 : 100

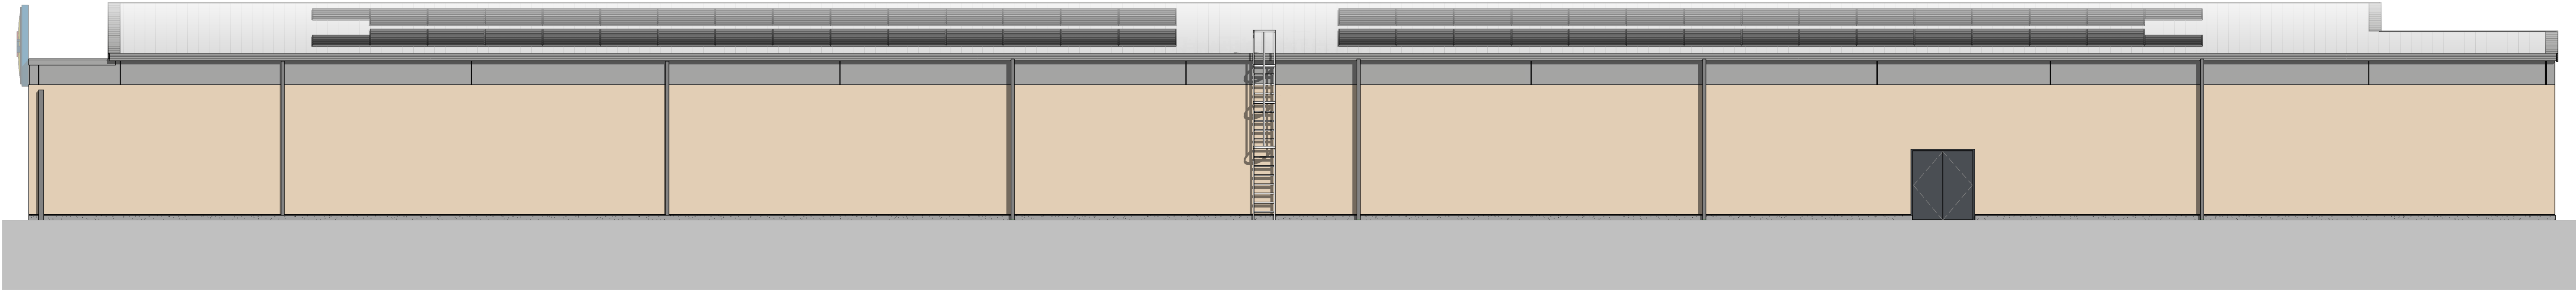


E02 REAR ELEVATION
1 : 100

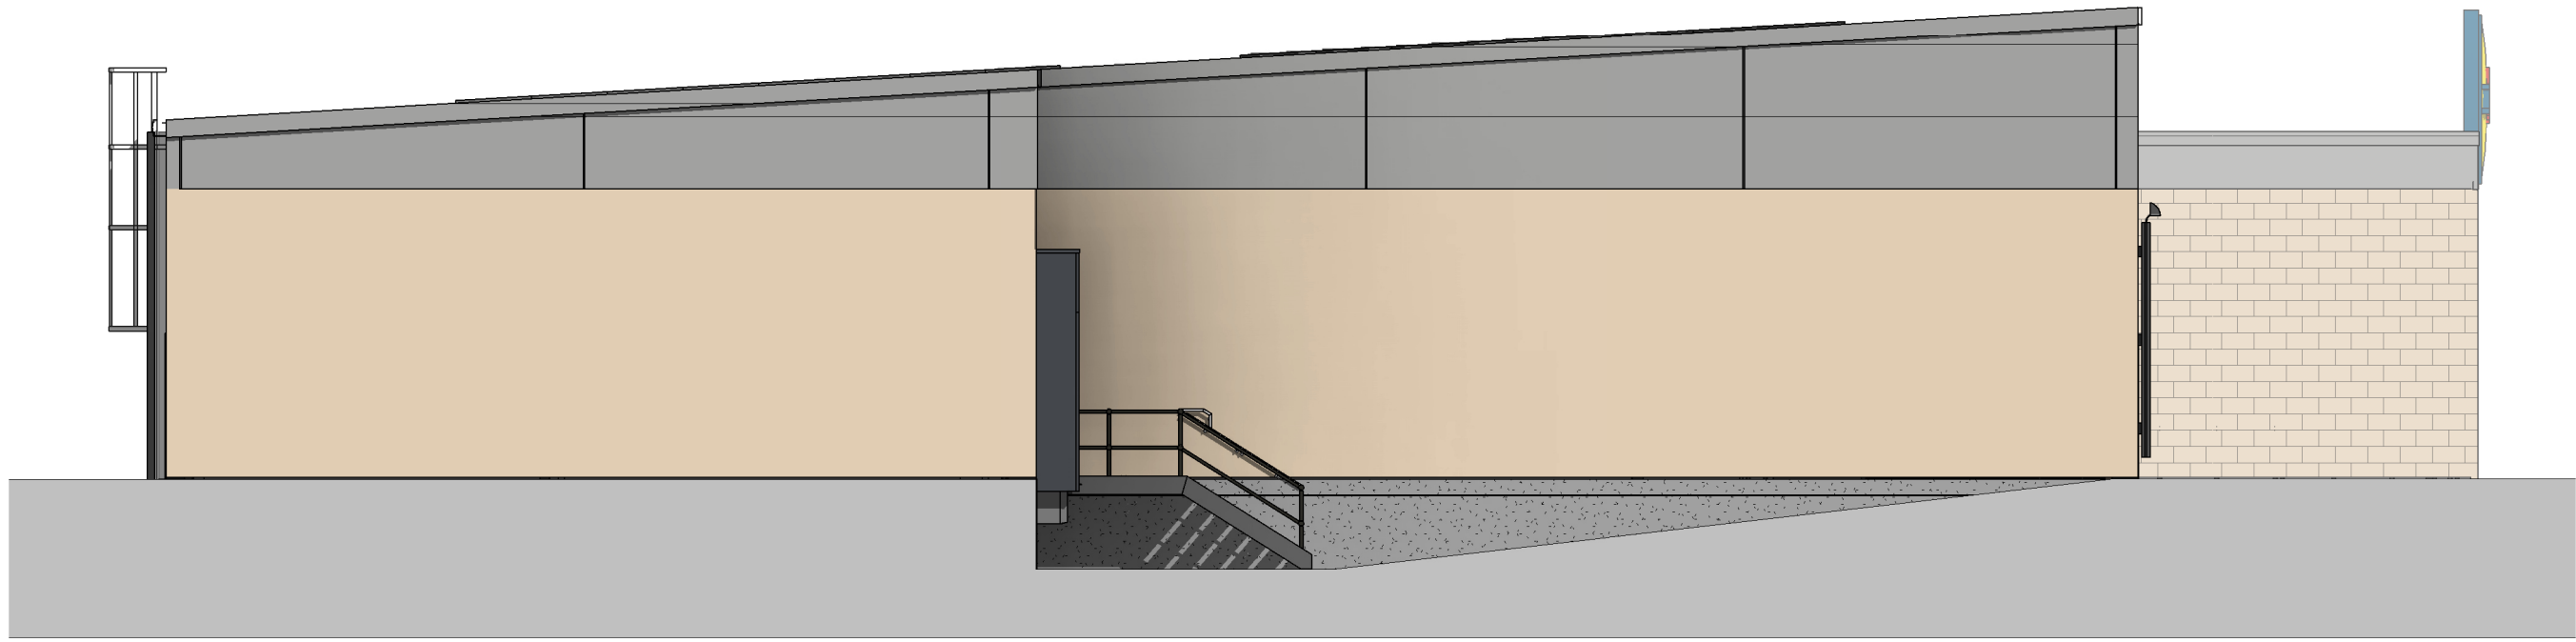

E03 DELIVERY BAY ELEVATION
1 : 100

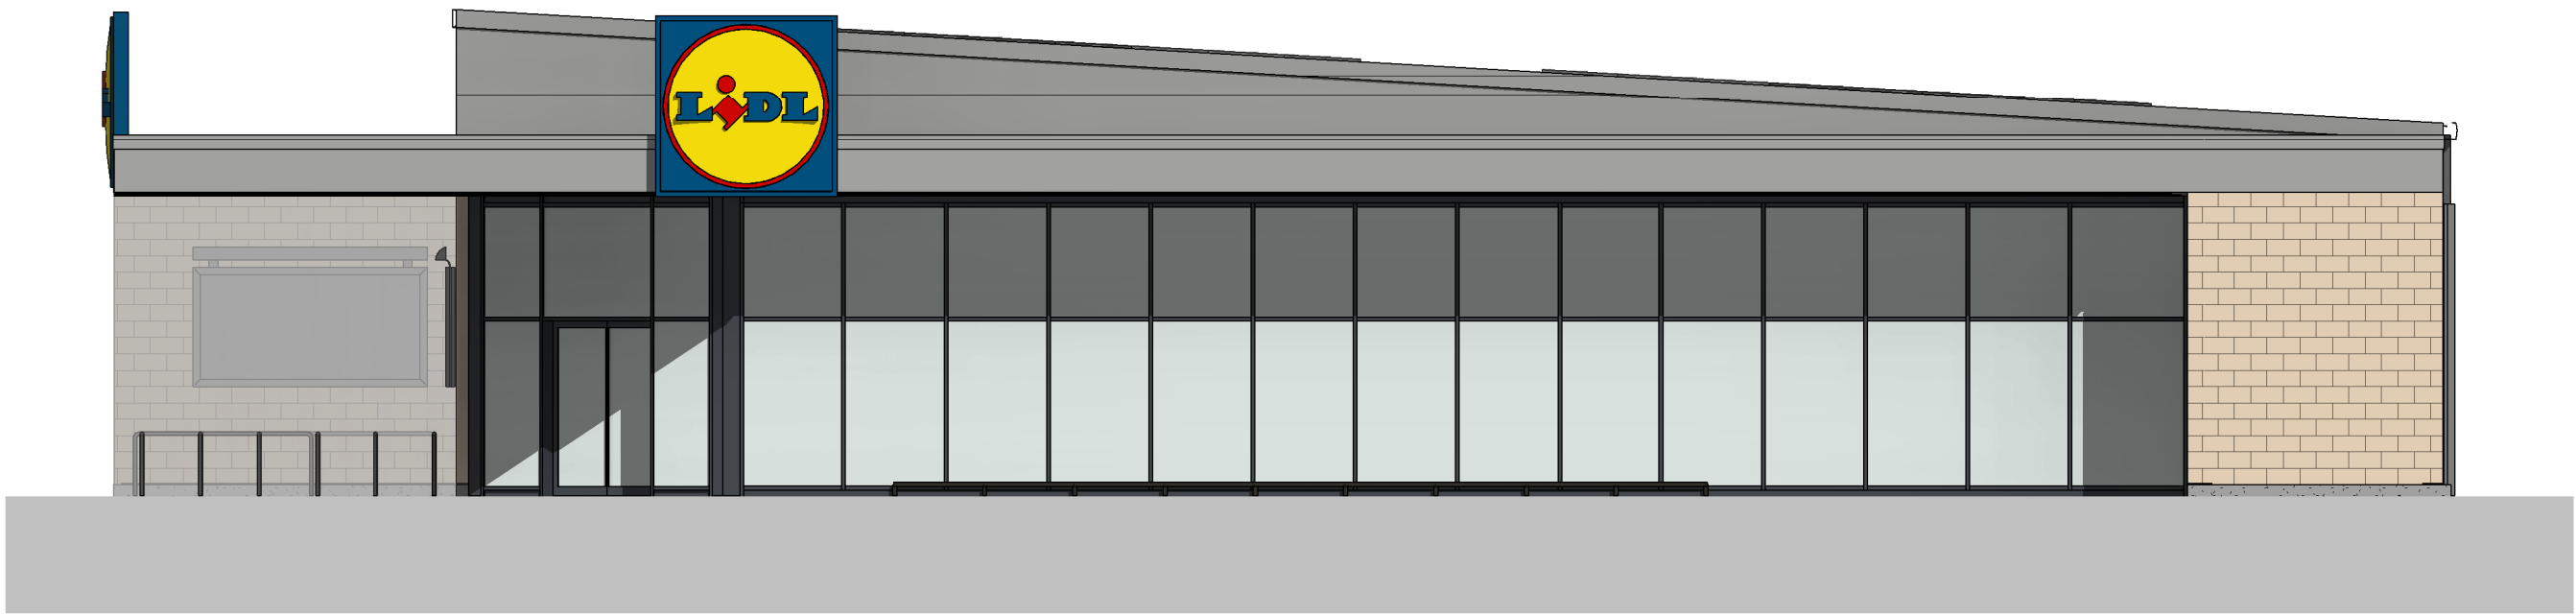

E04 GLAZING ELEVATION
1 : 100

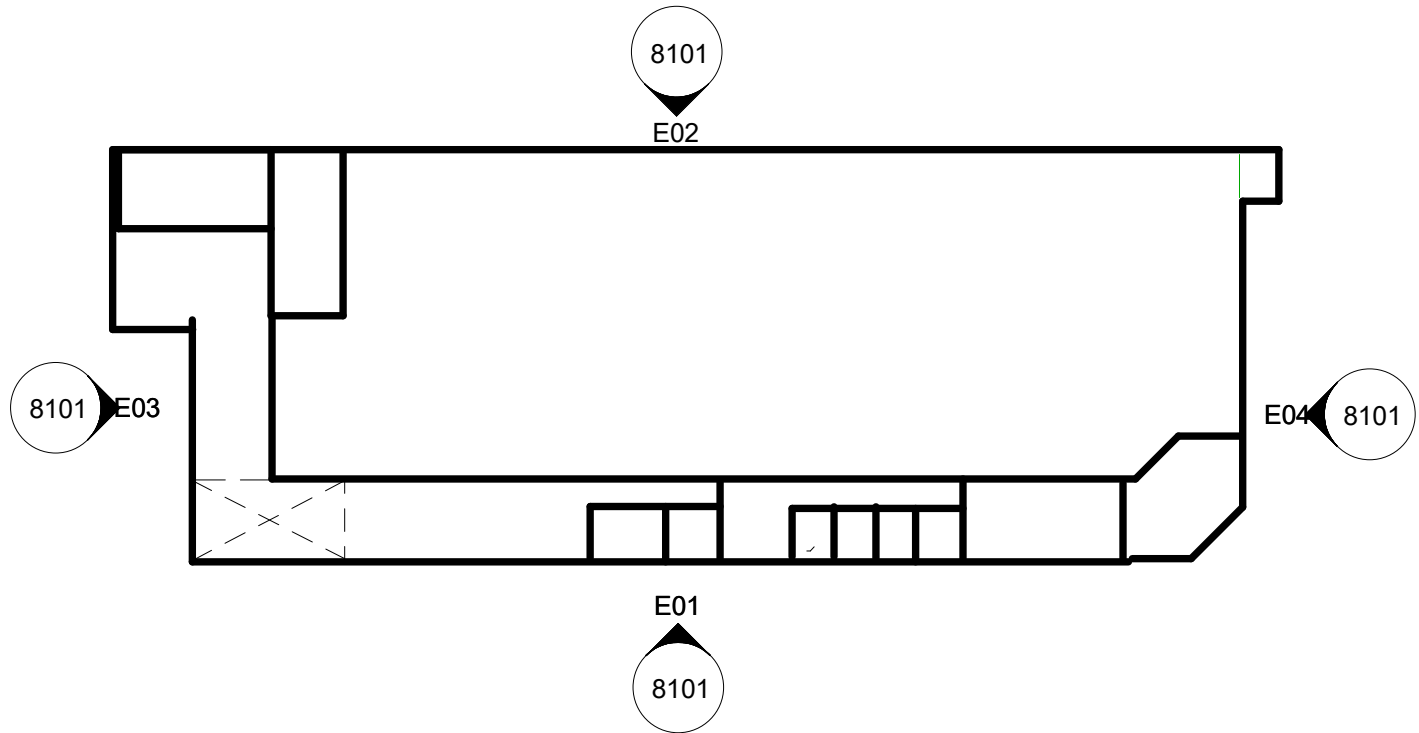

P1 FIRST ISSUE 10.10.22 HF JM
Rev Description Date Dm Ckd

Status
SKETCH - NOT FOR CONSTRUCTION

SMR
SMALLEY MARSEY RISPIN
ARCHITECTS

Floor 2 The Exchange Station Parade Harrogate HG1 1TS
01423 707 757 admin@smrarchitects.co.uk

Project
HOYLAND, CROSS KEYS LANE



Drawing Title
PROPOSED ELEVATION - OPTION 2

Proj Ref	Origin	Zone	Level	Type	Role	Num	Status	Rev
-- 7579 --	-- SMR --	00	-- ZZ --	DR	- A -	8101	- S3 -	P1
SMR Job Ref	Sheet	Scale	Drawn					
7579-00-8101	A1	As indicated	HF					

FOR INFORMATION ONLY